
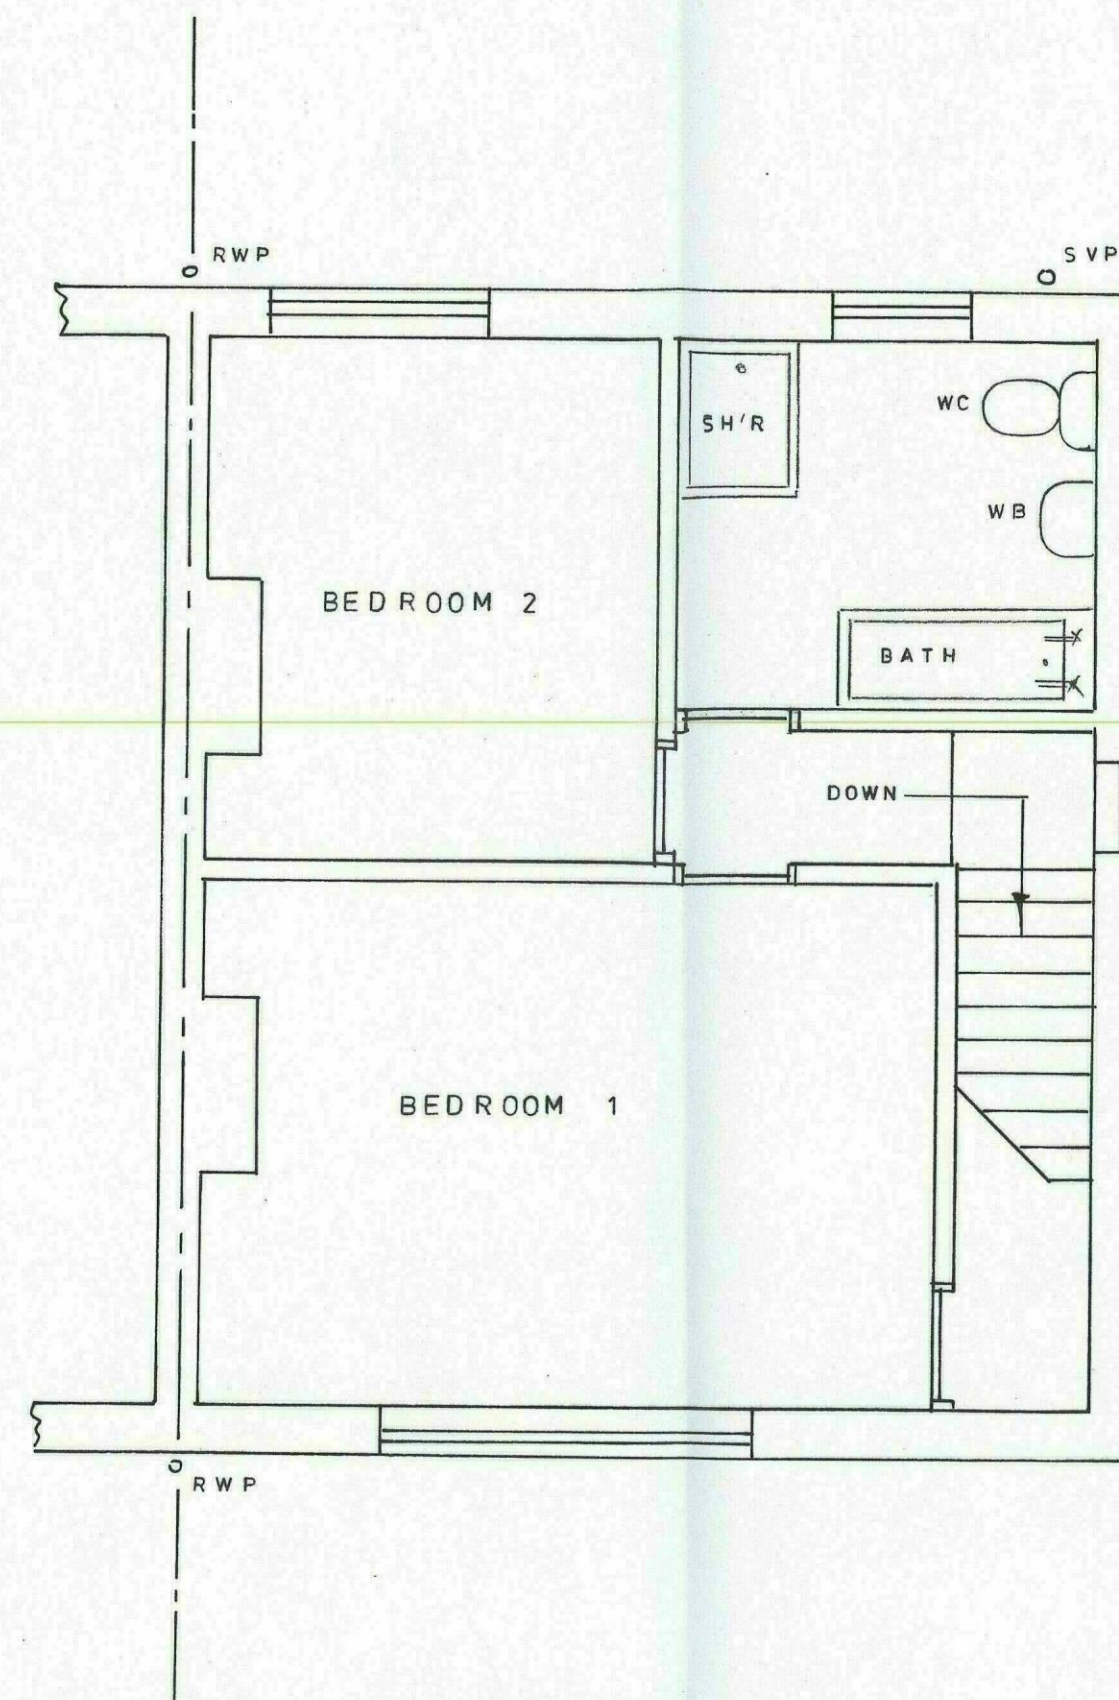







PLANS DRAWN BY
MARK BERRY
TEL: 01977 643922
ARCHITECTURAL SERVICES

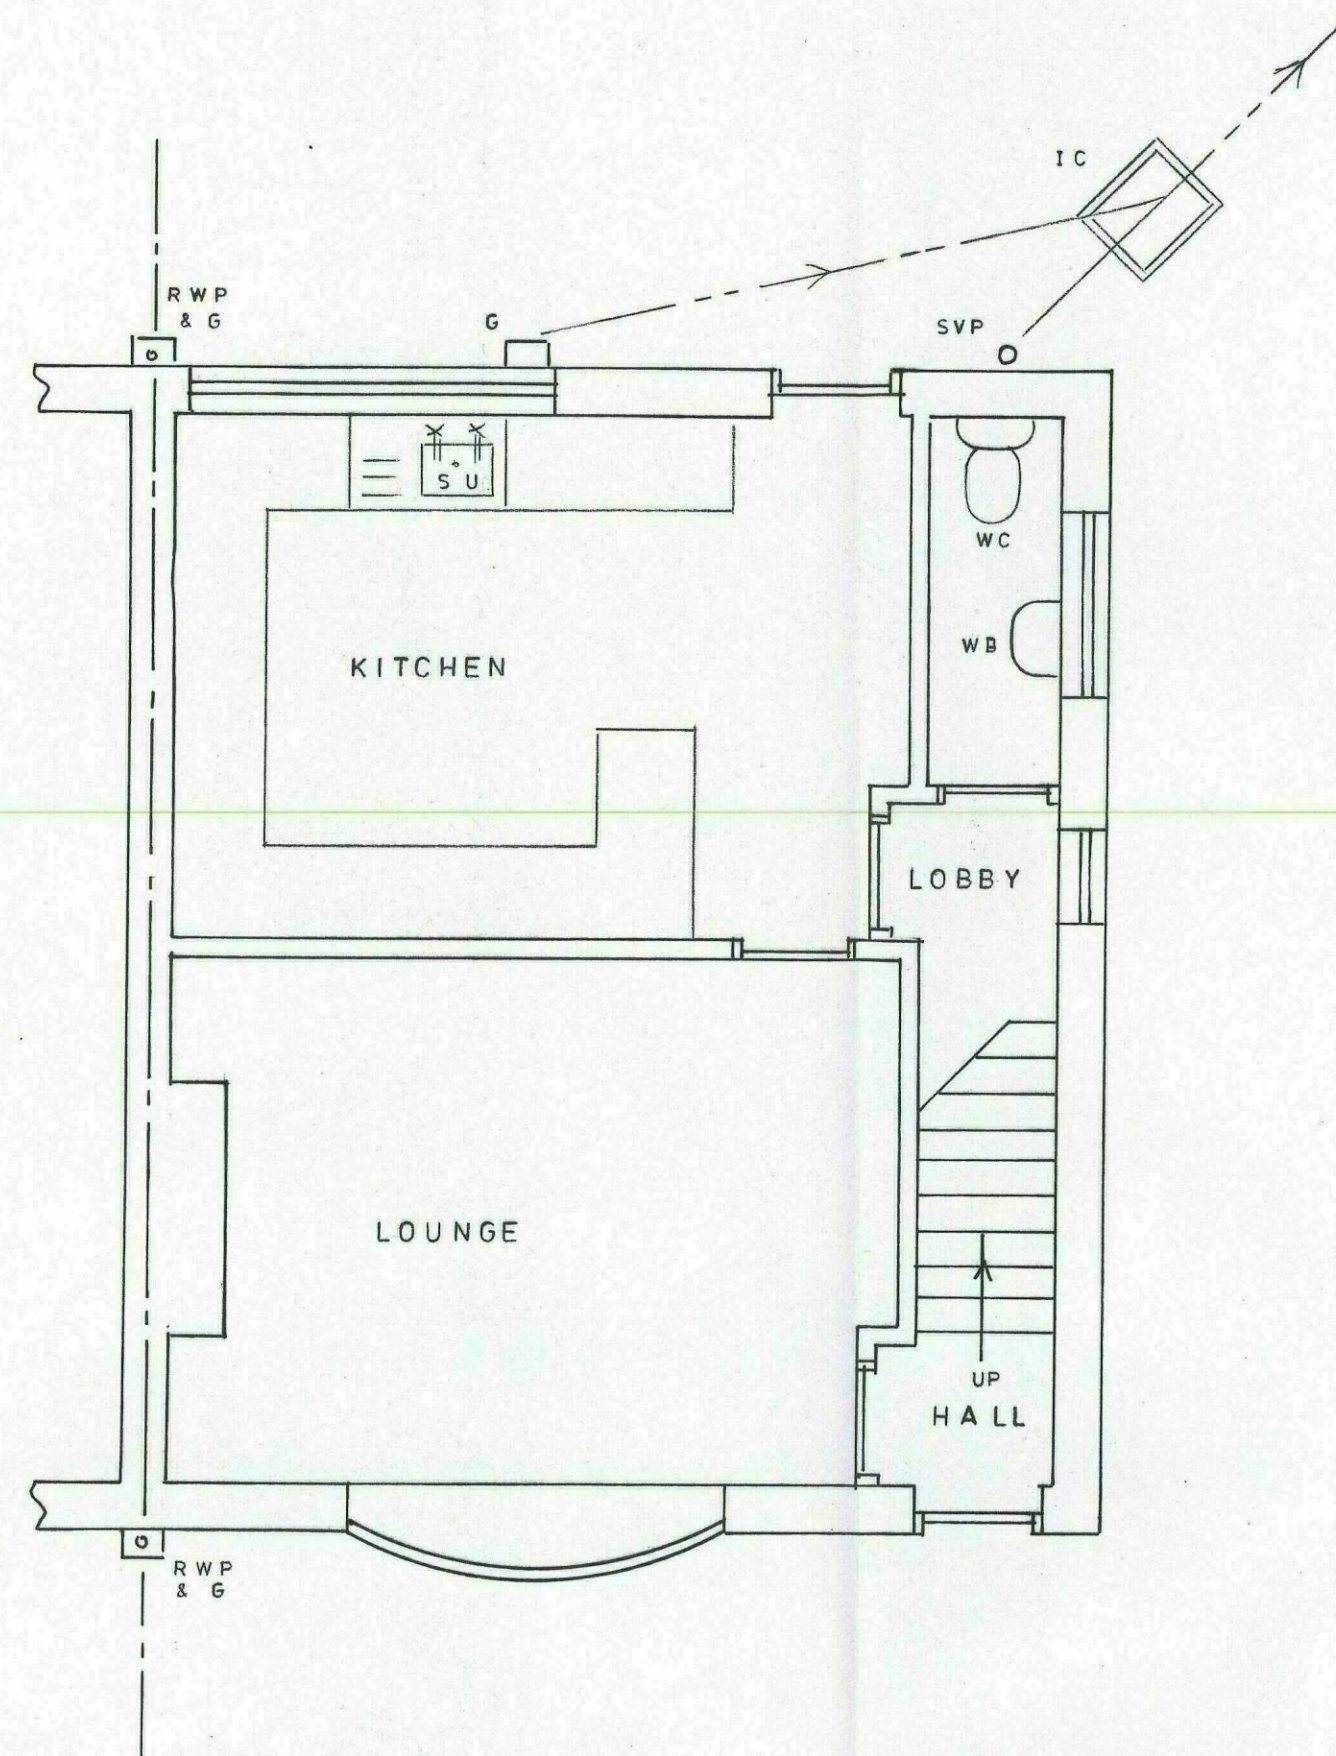

PROPOSED DOUBLE STOREY SIDE EXTENSION
at No 7 BLEAK AVENUE, SHAFTON
for Mr. A. McCLURE.


SCALE:- PLANS & SECTION = 1:50 ELEVATIONS = 1:100

EXISTING

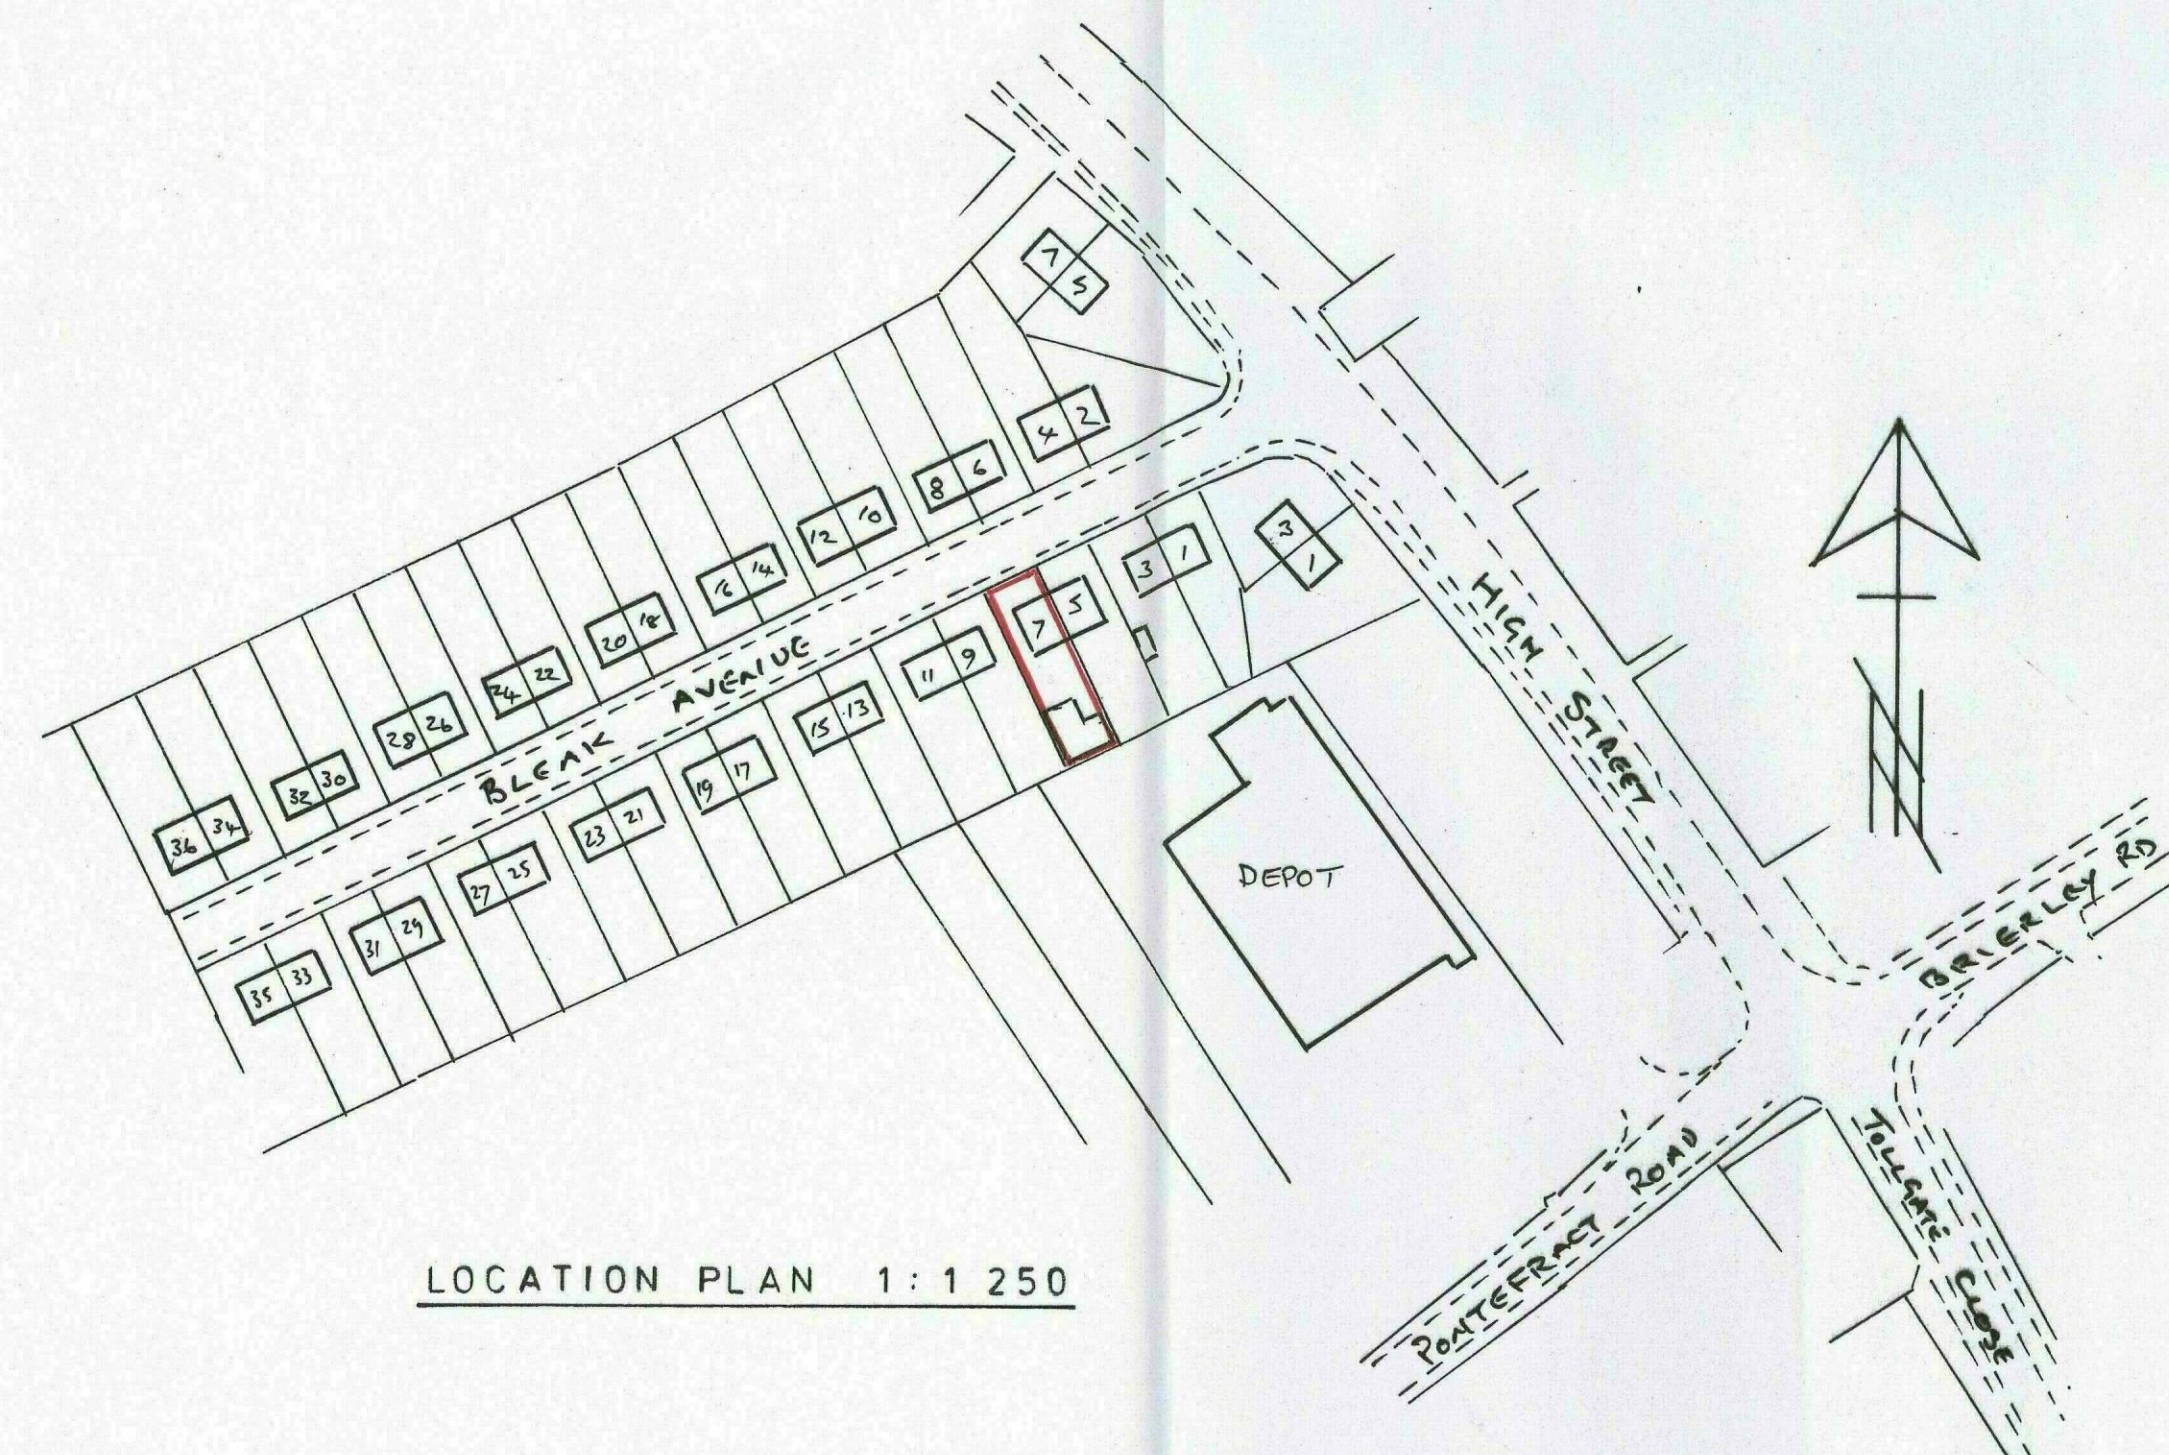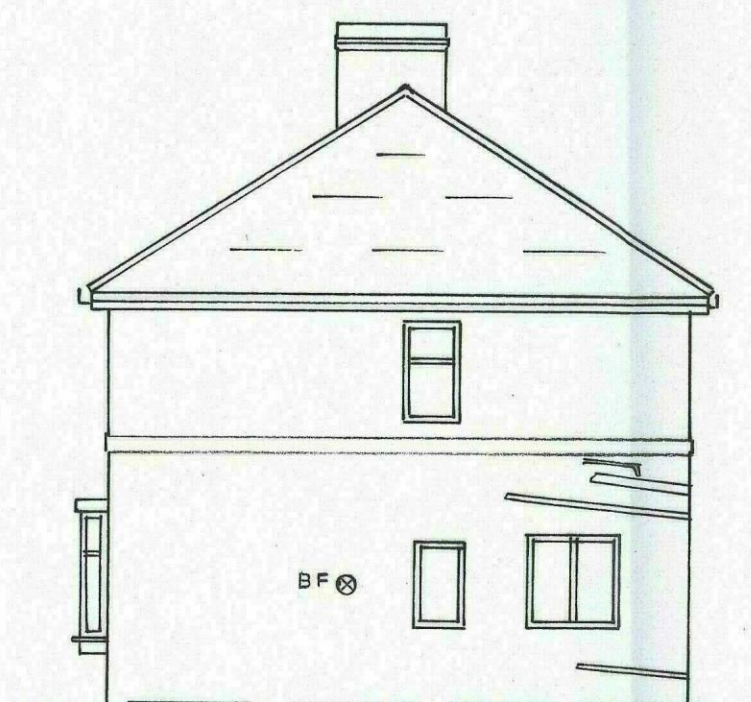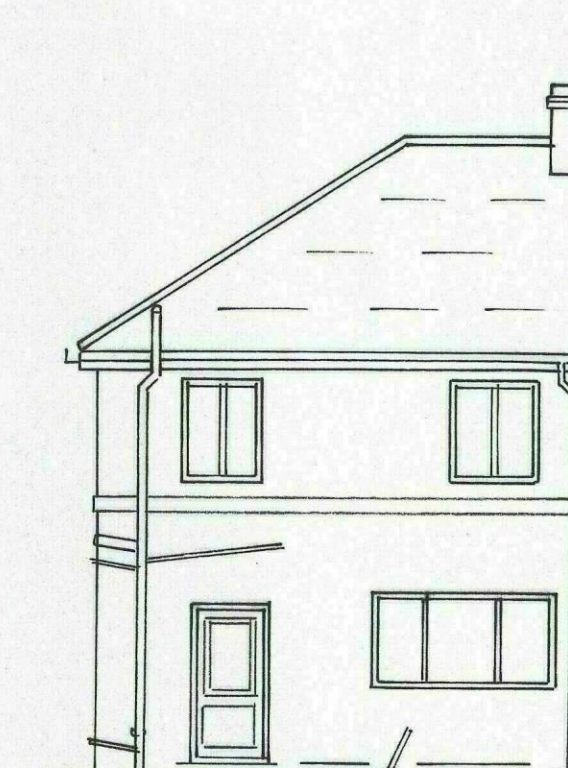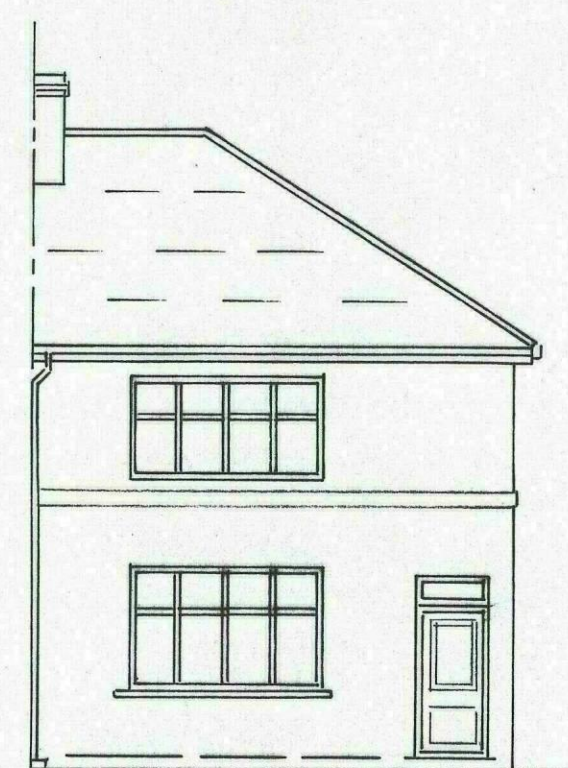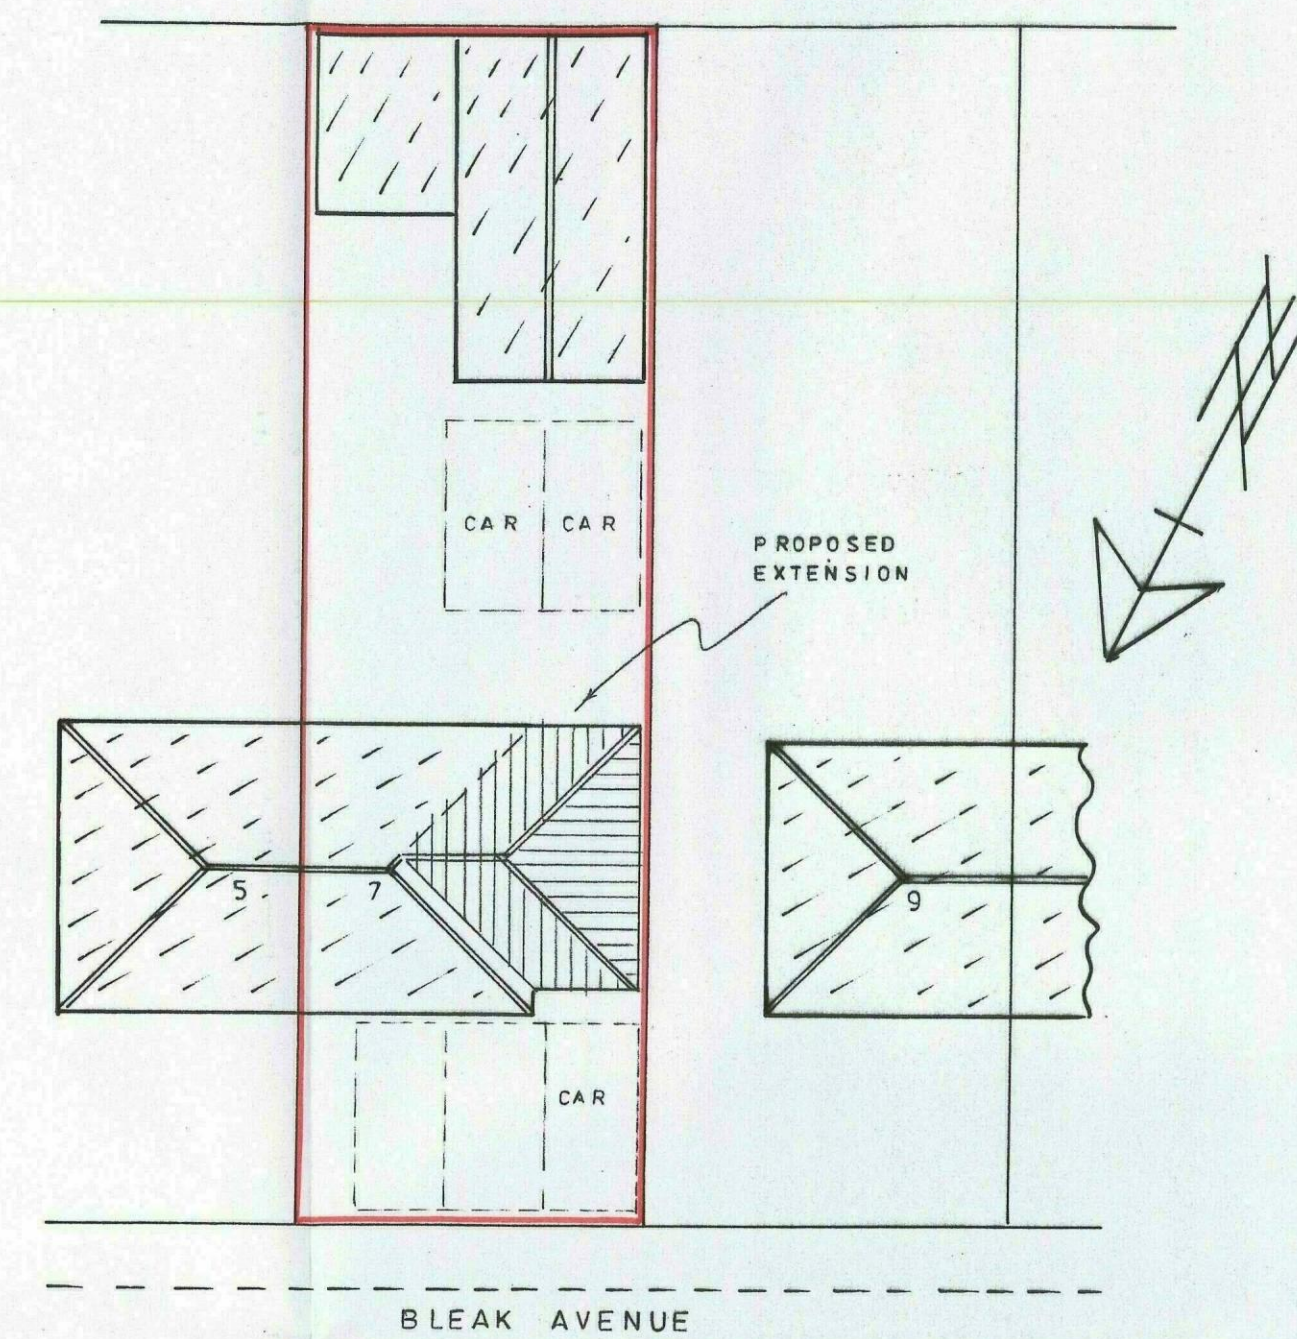


PROPOSED DOUBLE STOREY SIDE EXTENSION
at No 7 BLEAK AVENUE, SHAFTON
for Mr. A. McCLURE,
SCALE:- PLANS & SECTION = 1:50 ELEVATIONS = 1:100


PROPOSED

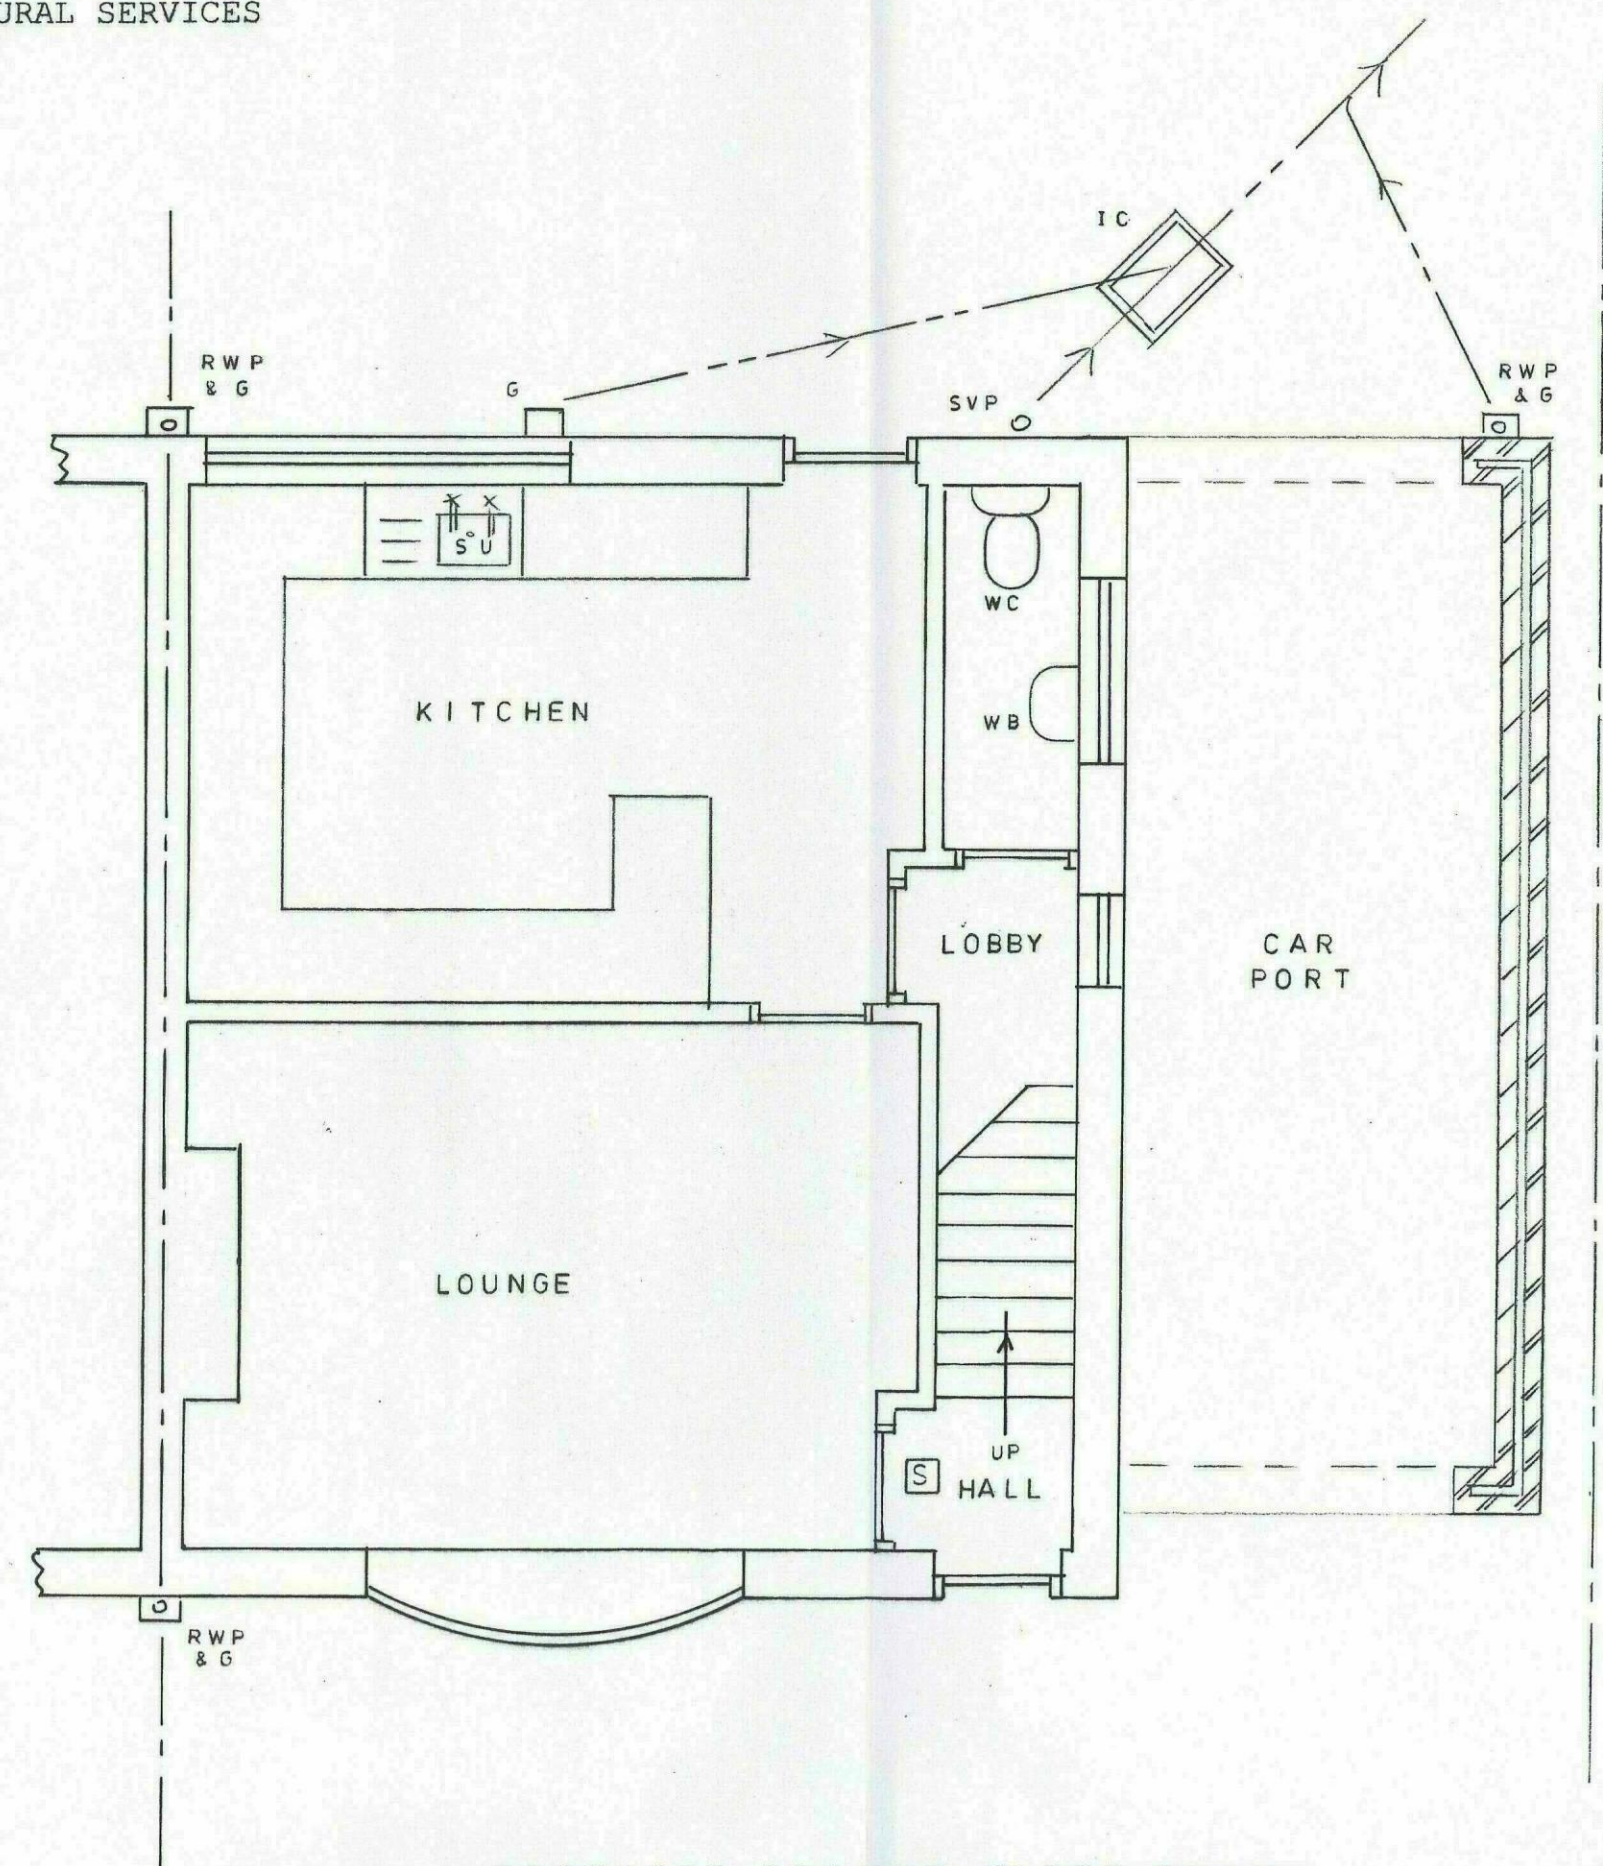


PROPOSED GROUND FLOOR PLAN

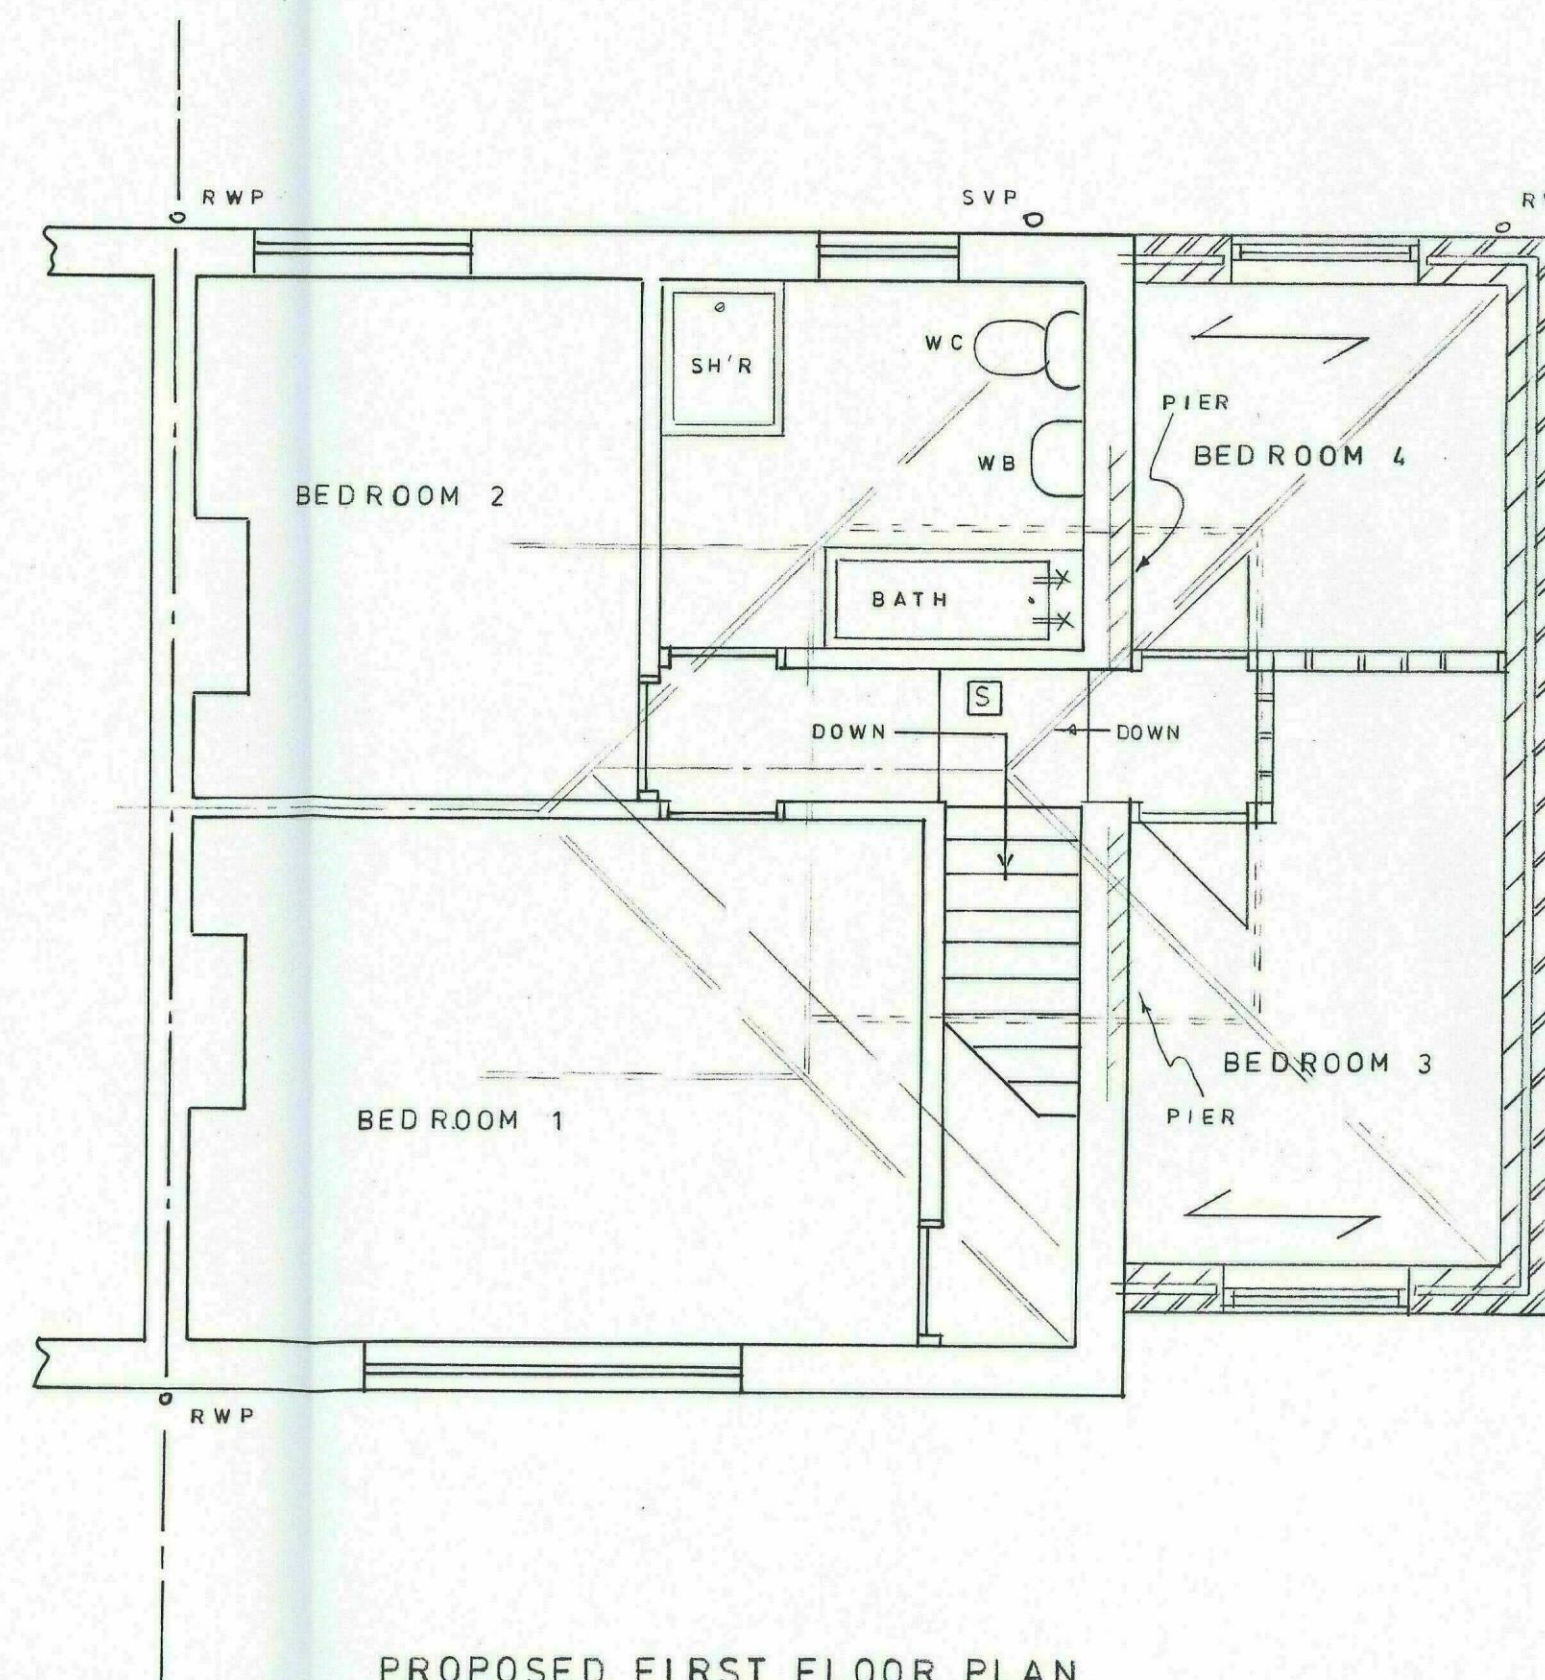

PROPOSED FIRST FLOOR PLAN

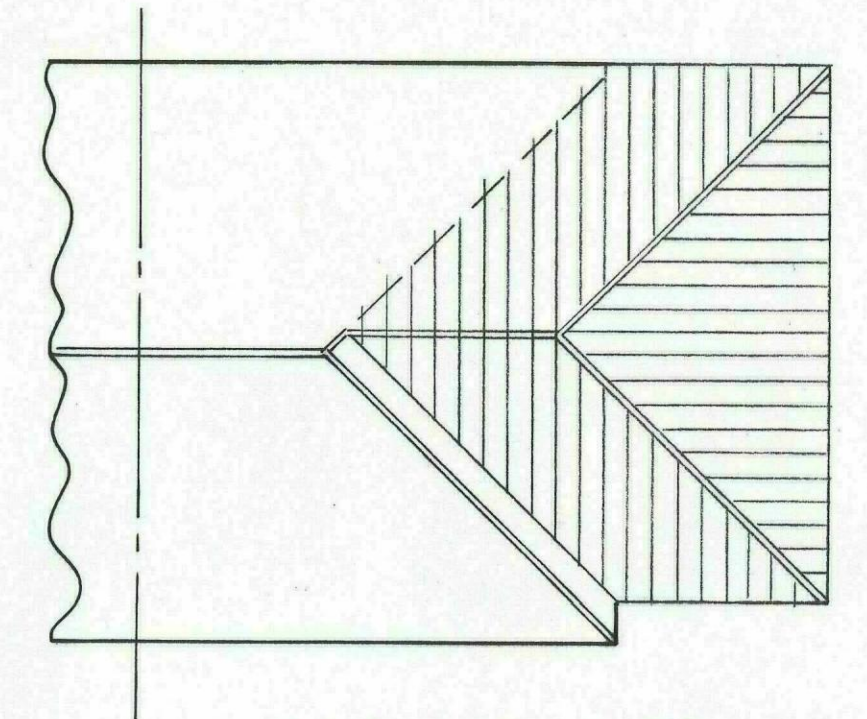


ROOF PLAN 1:100

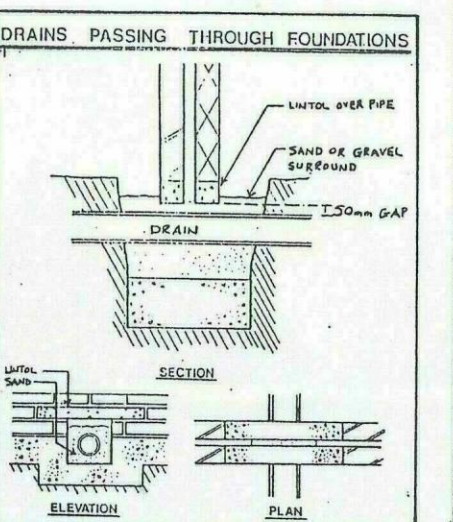


**PROPOSED FRONT
NORTH**



**PROPOSED REAR
SOUTH**

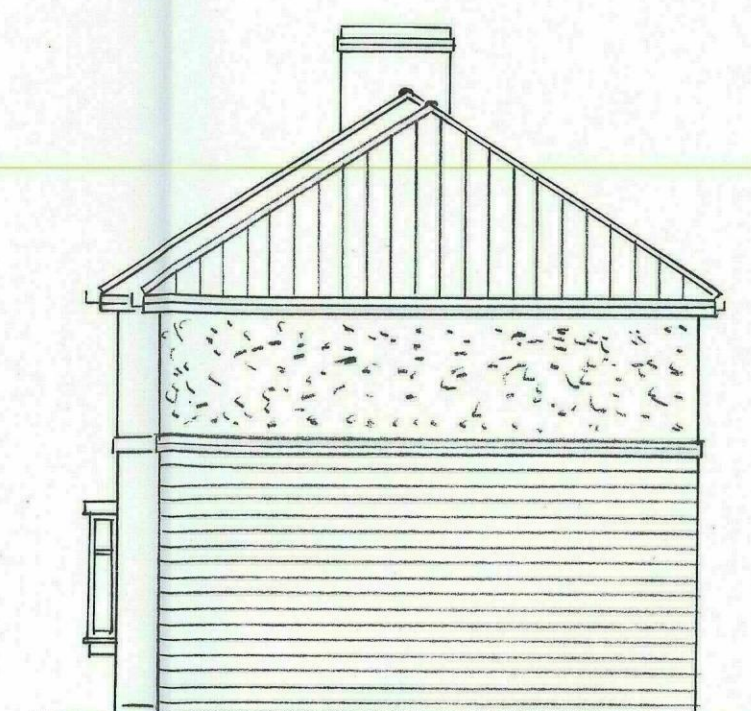

**PROPOSED SIDE
WEST**

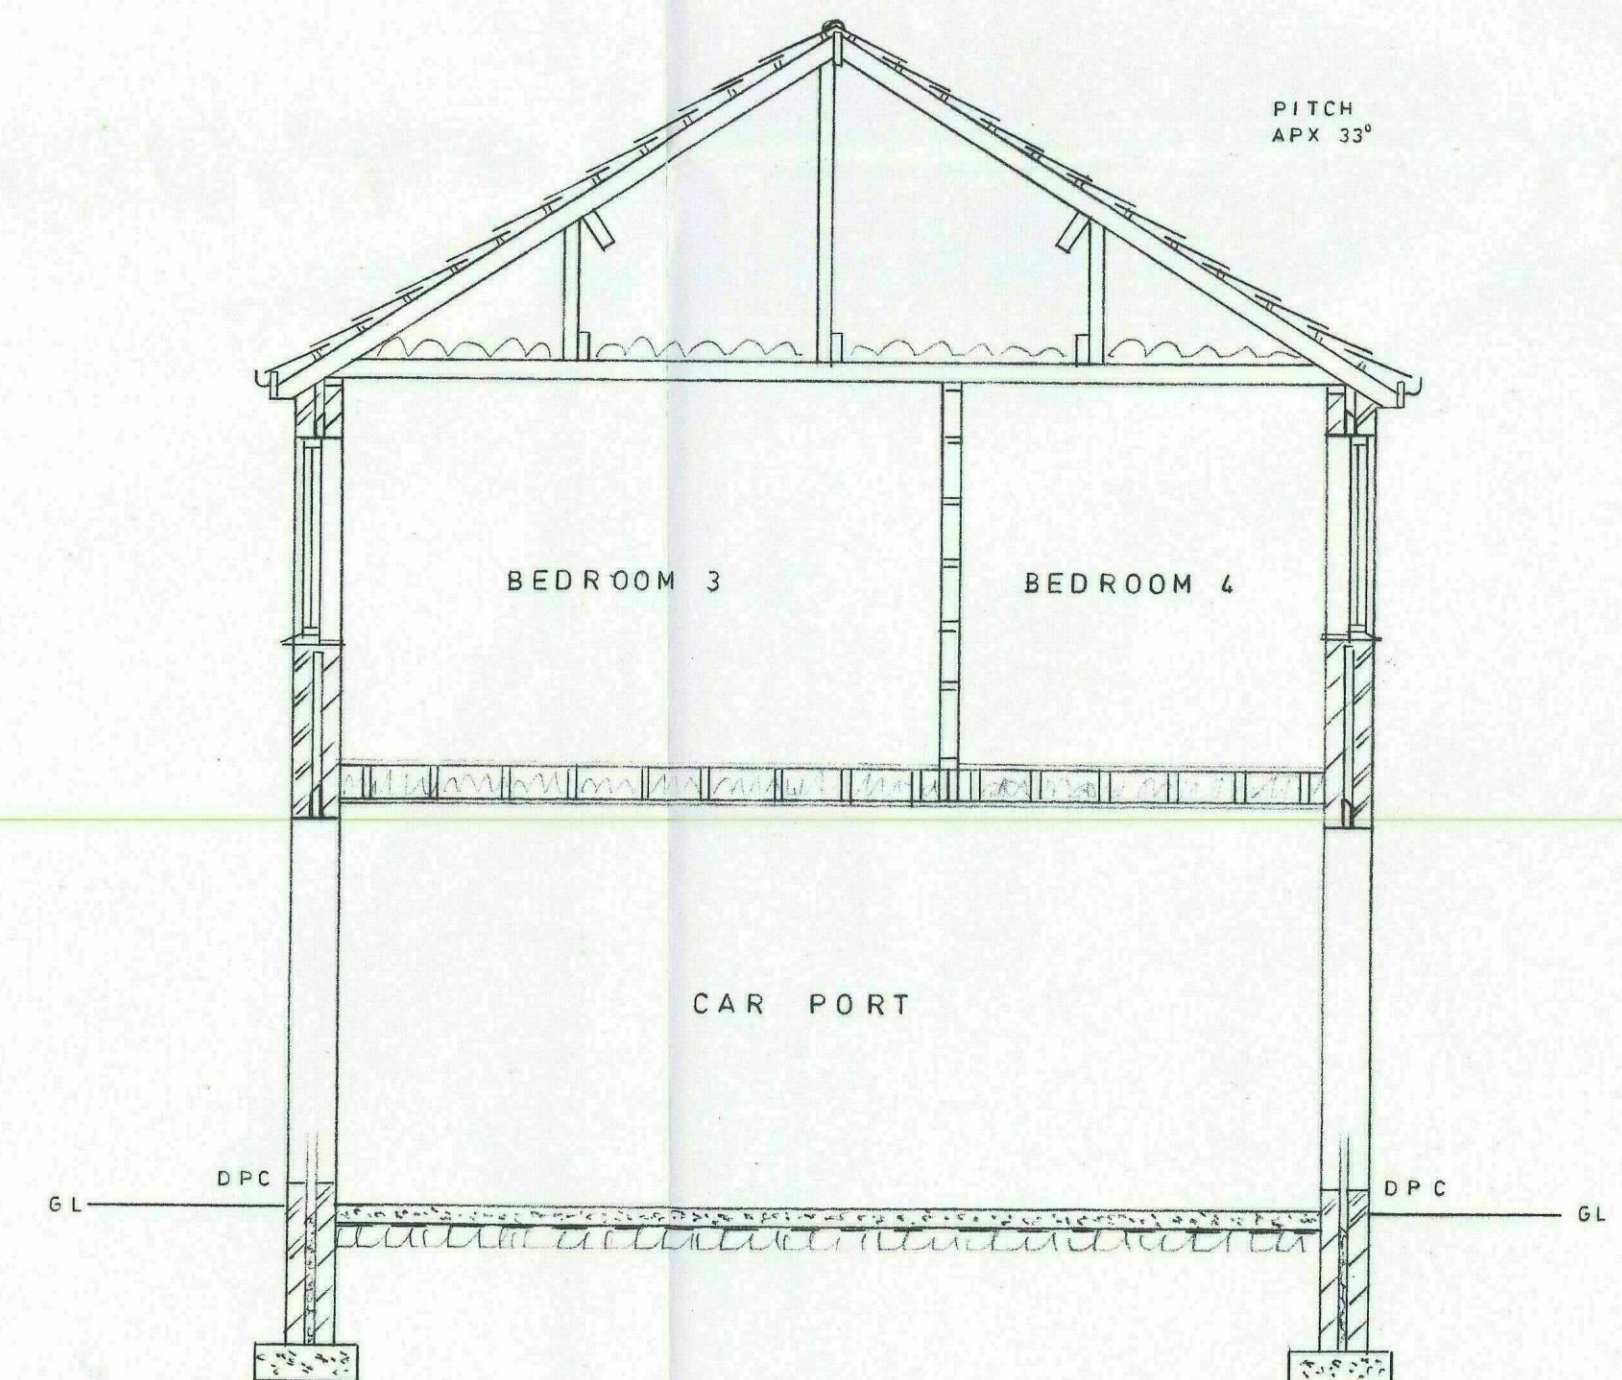

SECTION