


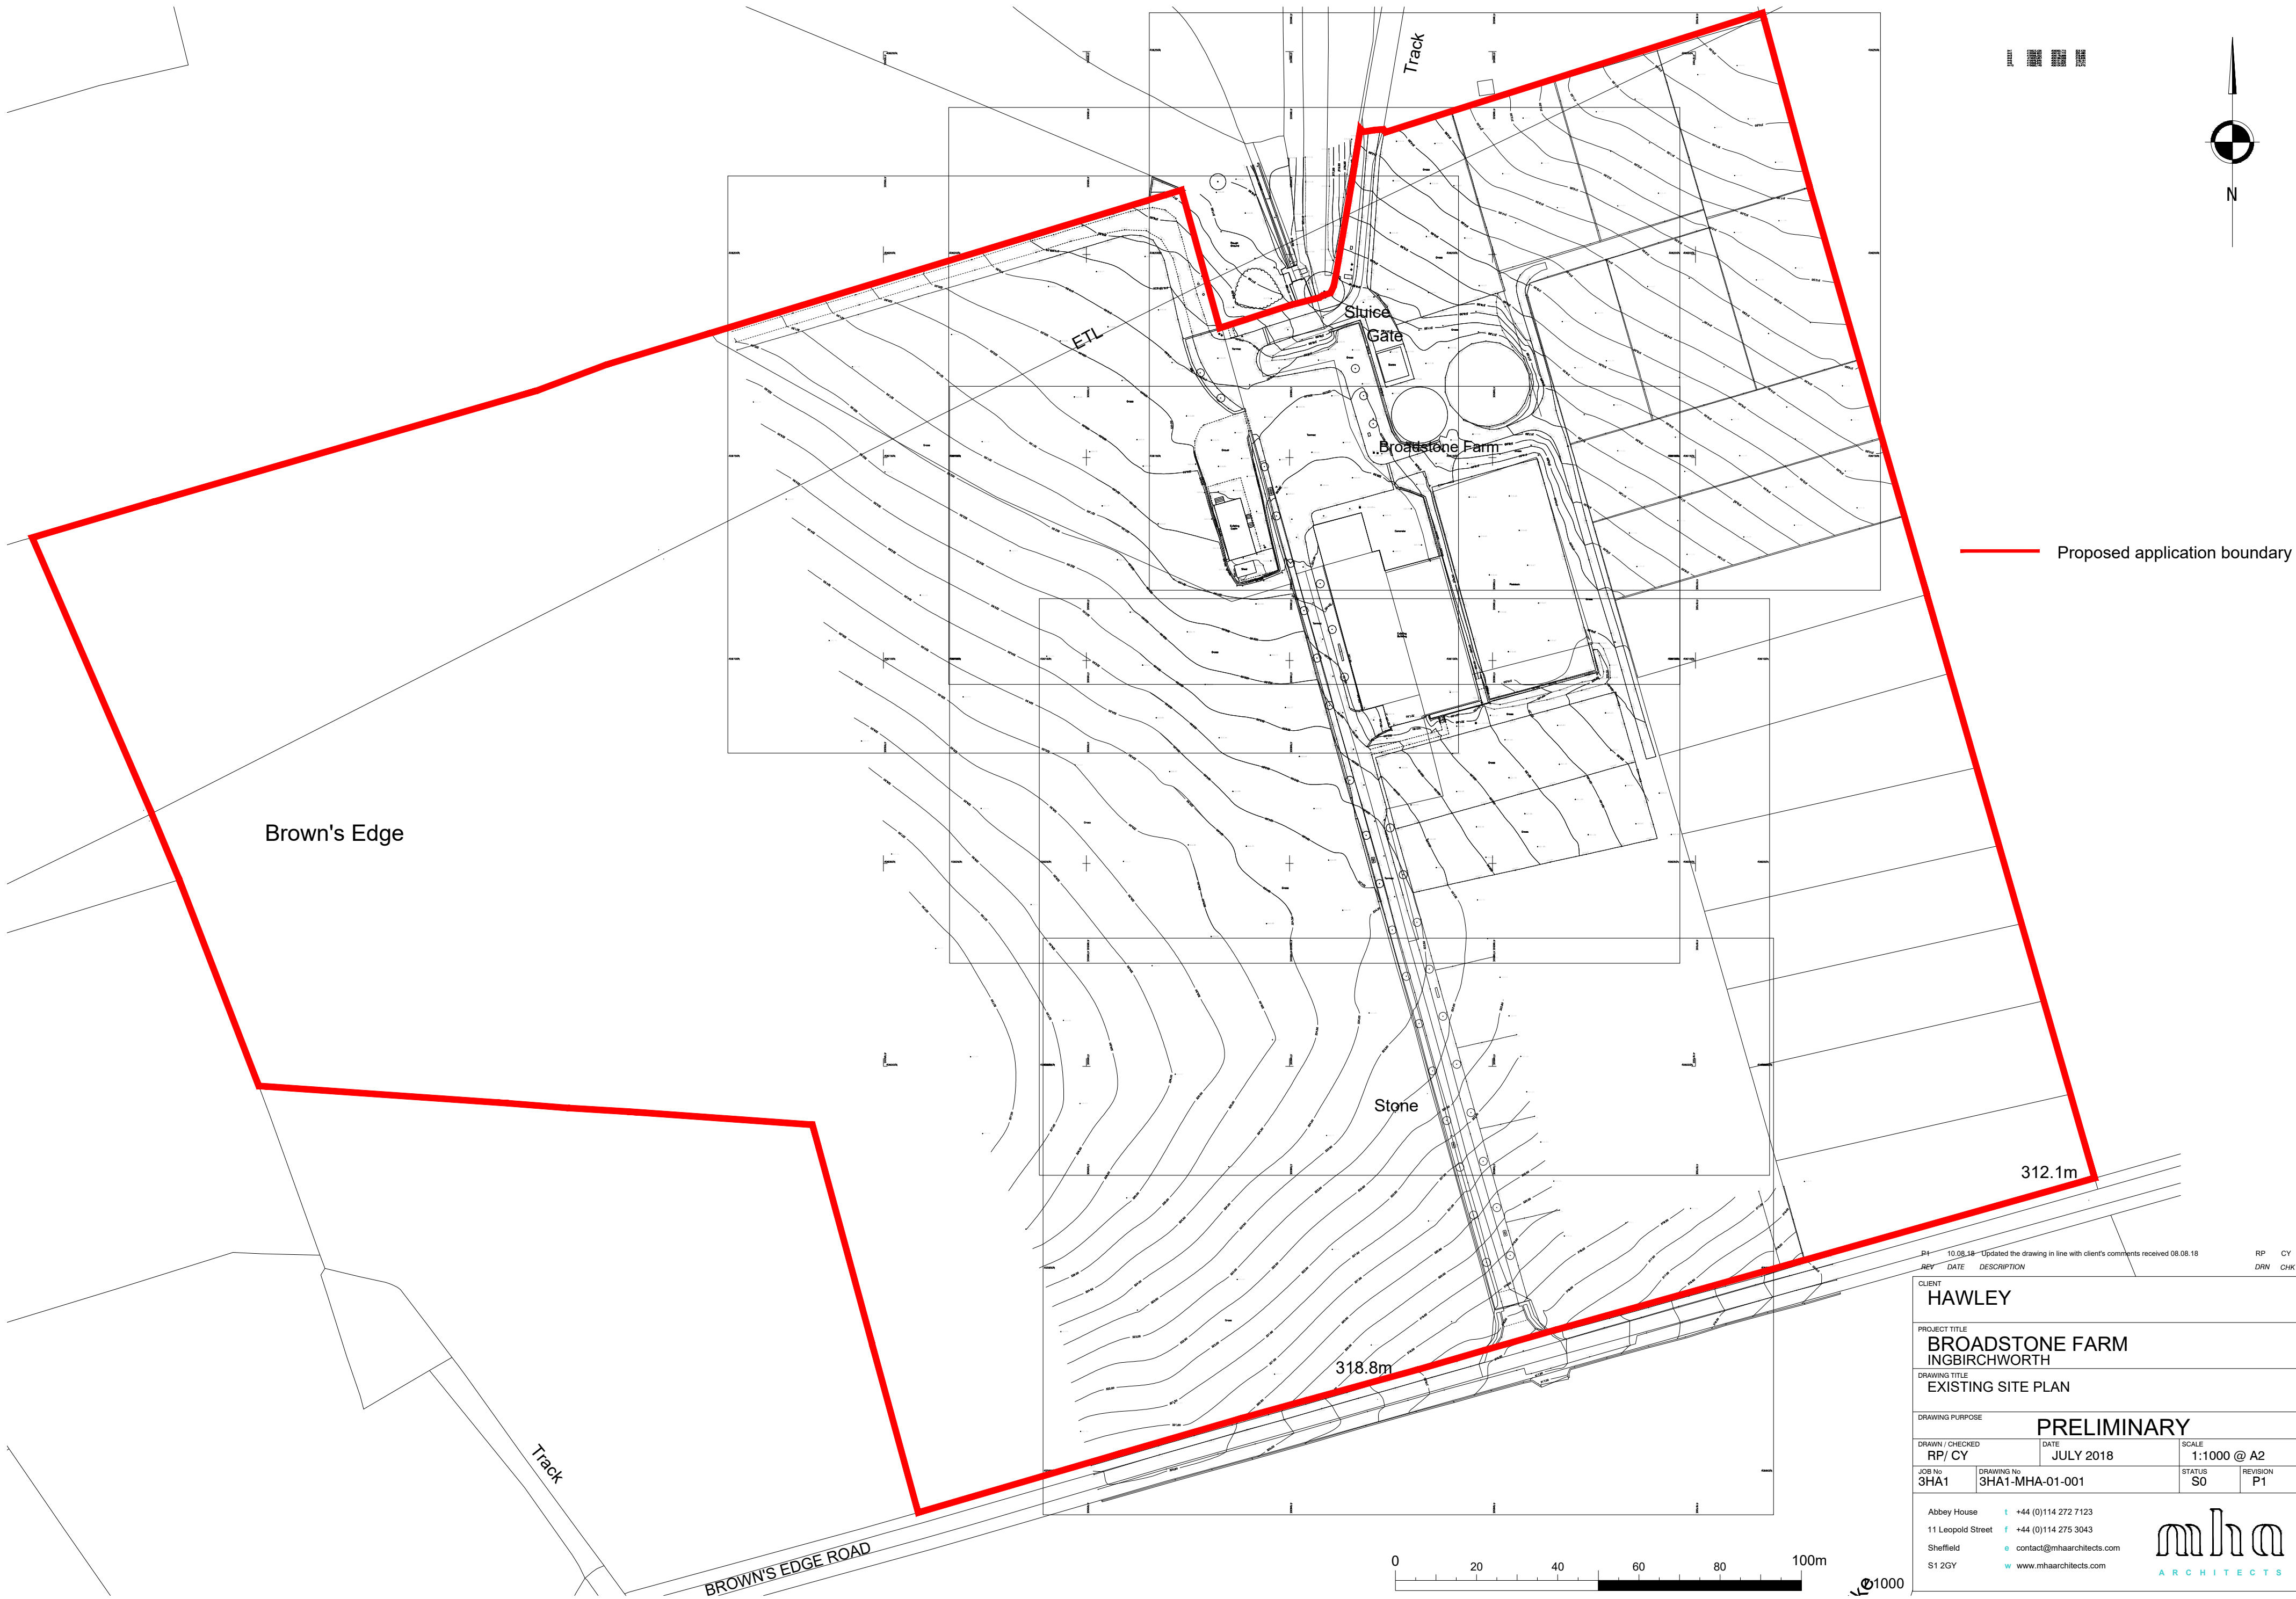

10.08.18 - Updated the drawing in line with client's comments received 08.08.18				RP	CY	
REV	DATE	DESCRIPTION			DRN	CHK
CLIENT						
HAWLEY						
PROJECT TITLE						
BROADSTONE FARM						
INGBIRCHWORTH						
DRAWING TITLE						
EXISTING SITE PLAN						
DRAWING PURPOSE						
PRELIMINARY						
DRAWN / CHECKED			DATE	SCALE		
RP / CY			JULY 2018	1:1000 @ A2		
JOB No		DRAWING No	STATUS		REVISION	
3HA1		3HA1-MHA-01-001	S0		P1	
Abbey House t +44 (0)114 272 7123						
11 Leopold Street f +44 (0)114 275 3043						
Sheffield e contact@mhaarchitects.com						
S1 2GY w www.mhaarchitects.com						
				mha		
				ARCHITECTS		