




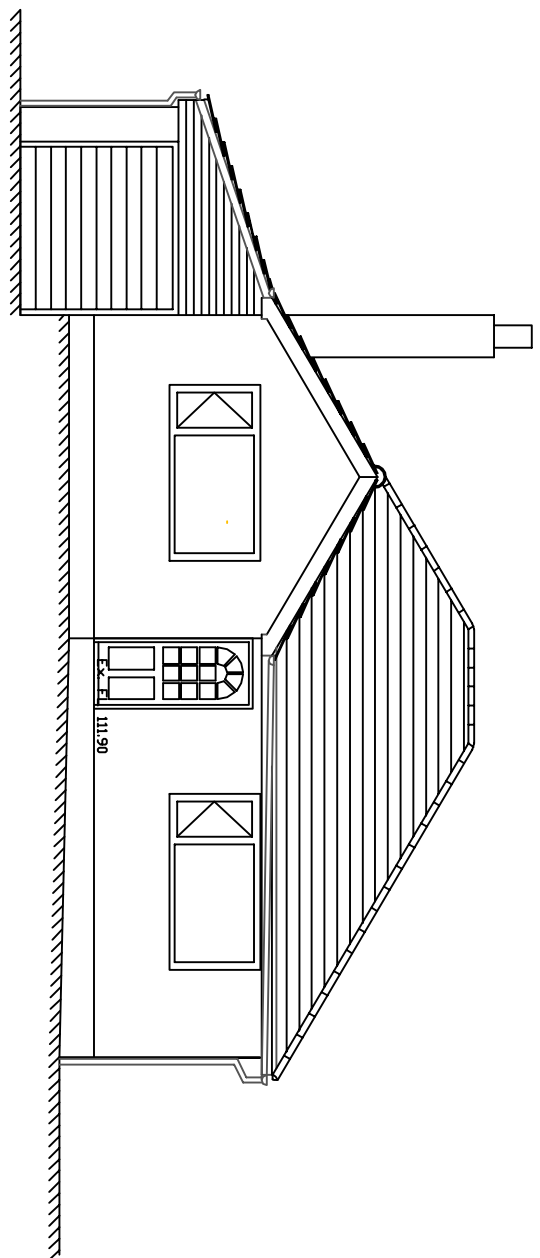


EXISTING FRONT (NW) ELEVATION

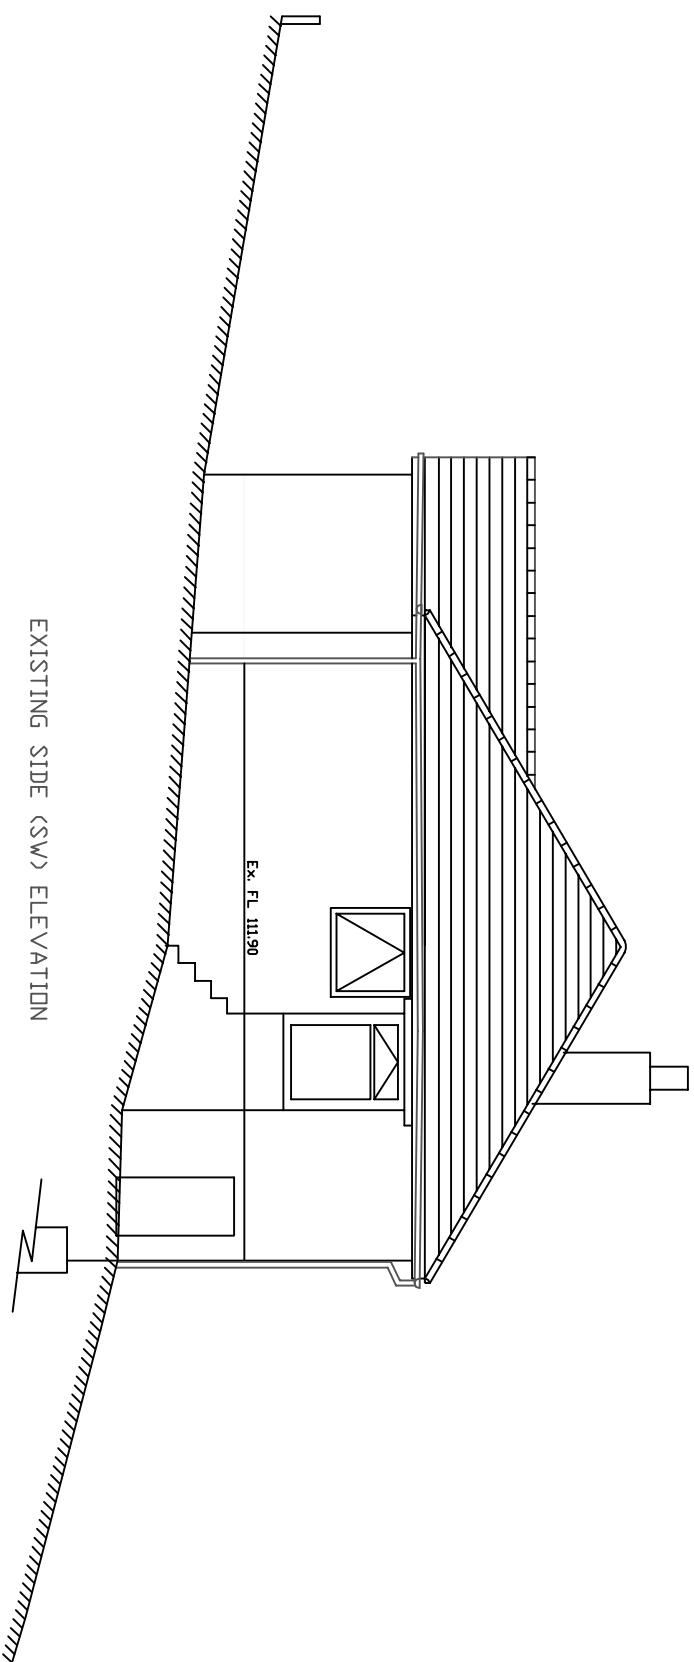


EXISTING SIDE (SW) ELEVATION

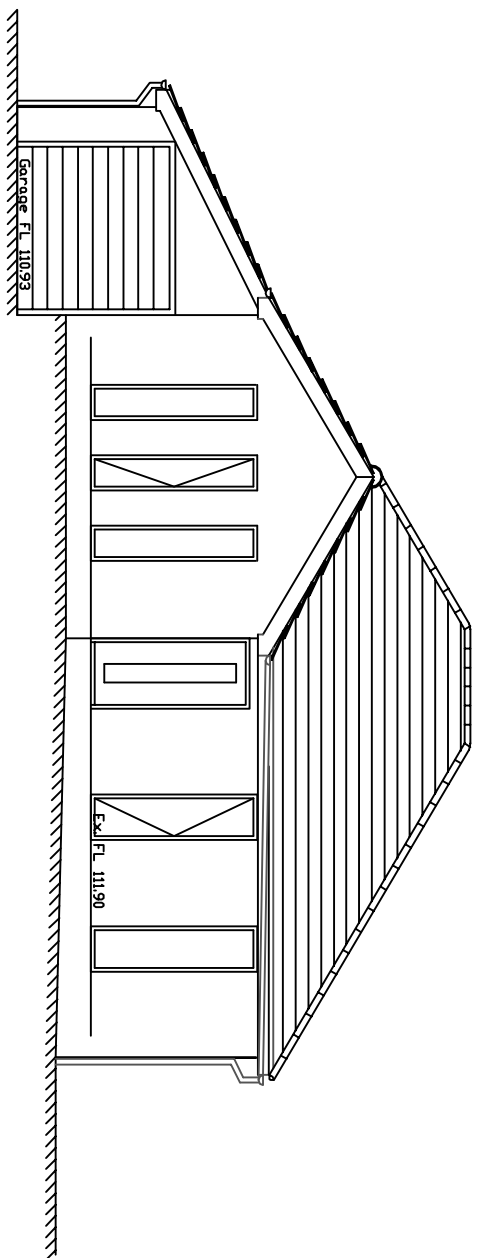


PROPOSED FRONT (NW) ELEVATION

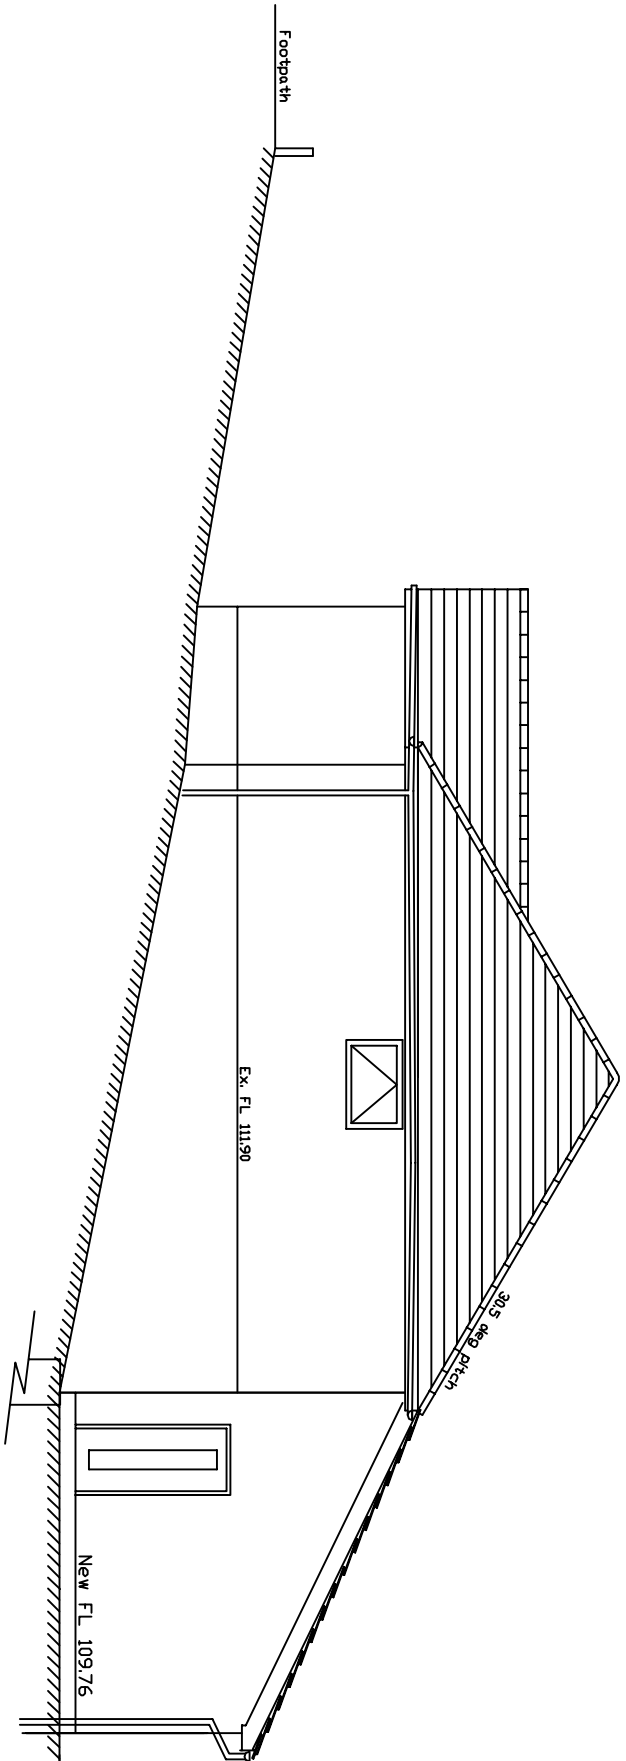


PROPOSED SIDE (SW) ELEVATION

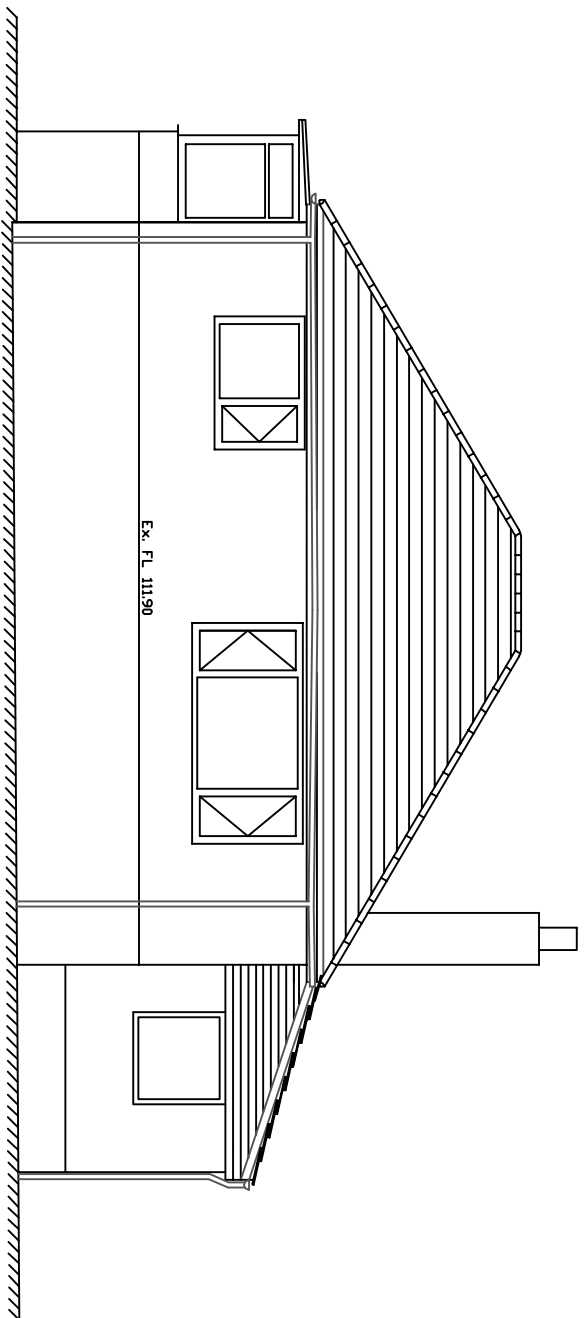


EXISTING REAR (SE) ELEVATION

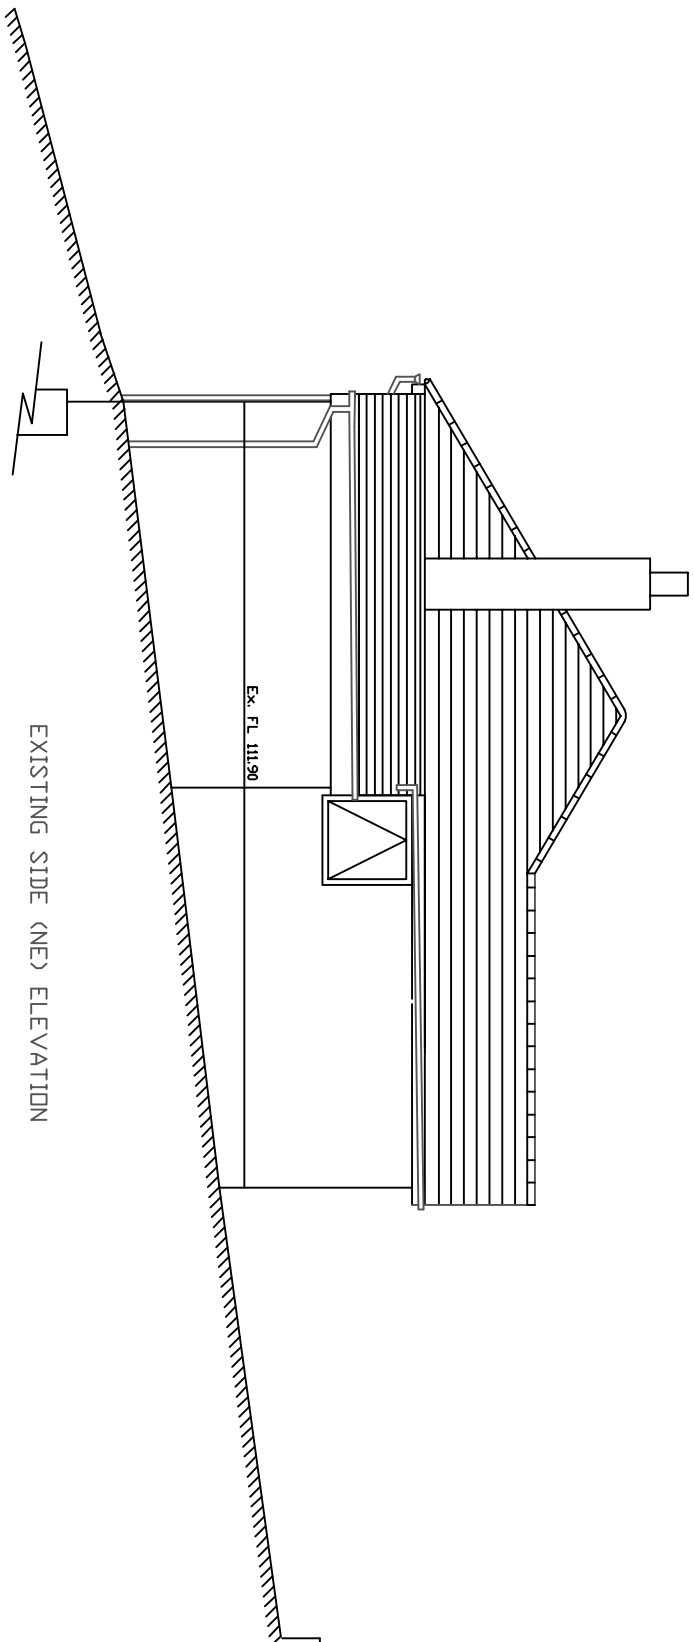


EXISTING SIDE (NE) ELEVATION

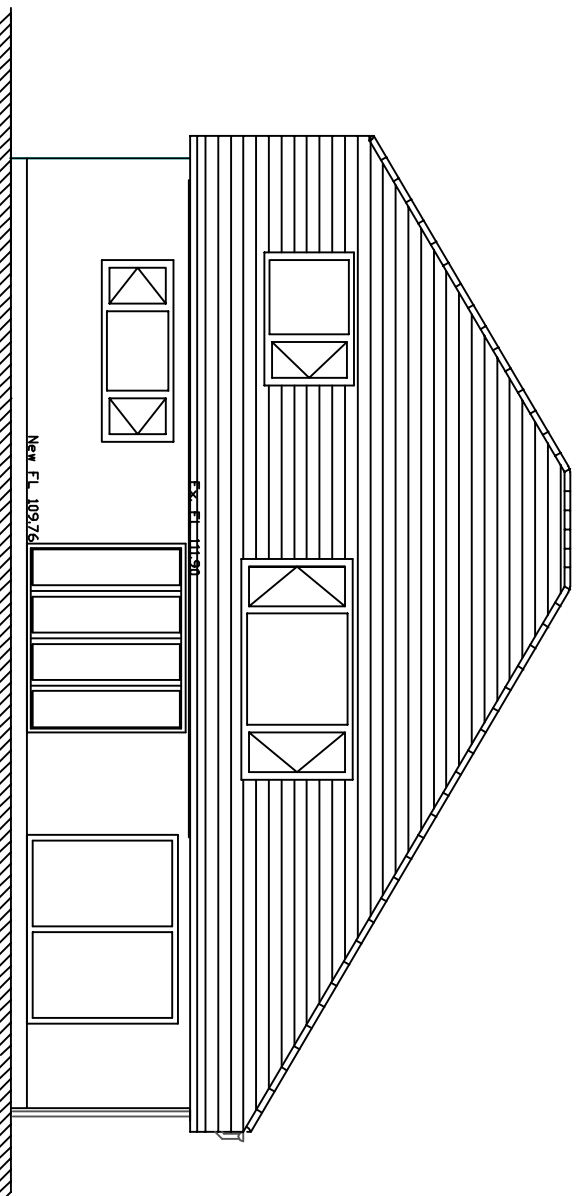

PROPOSED REAR (SE) ELEVATION

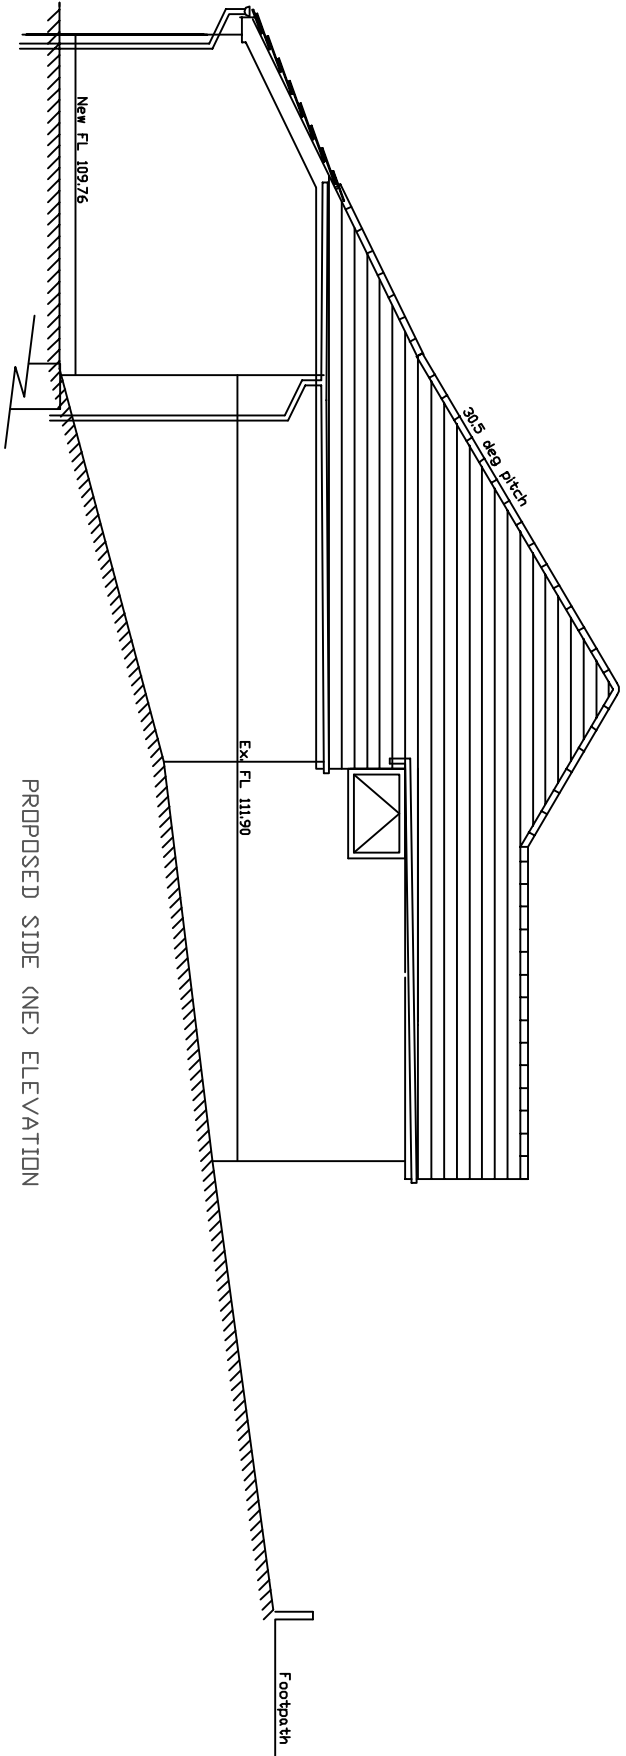

PROPOSED SIDE (NE) ELEVATION

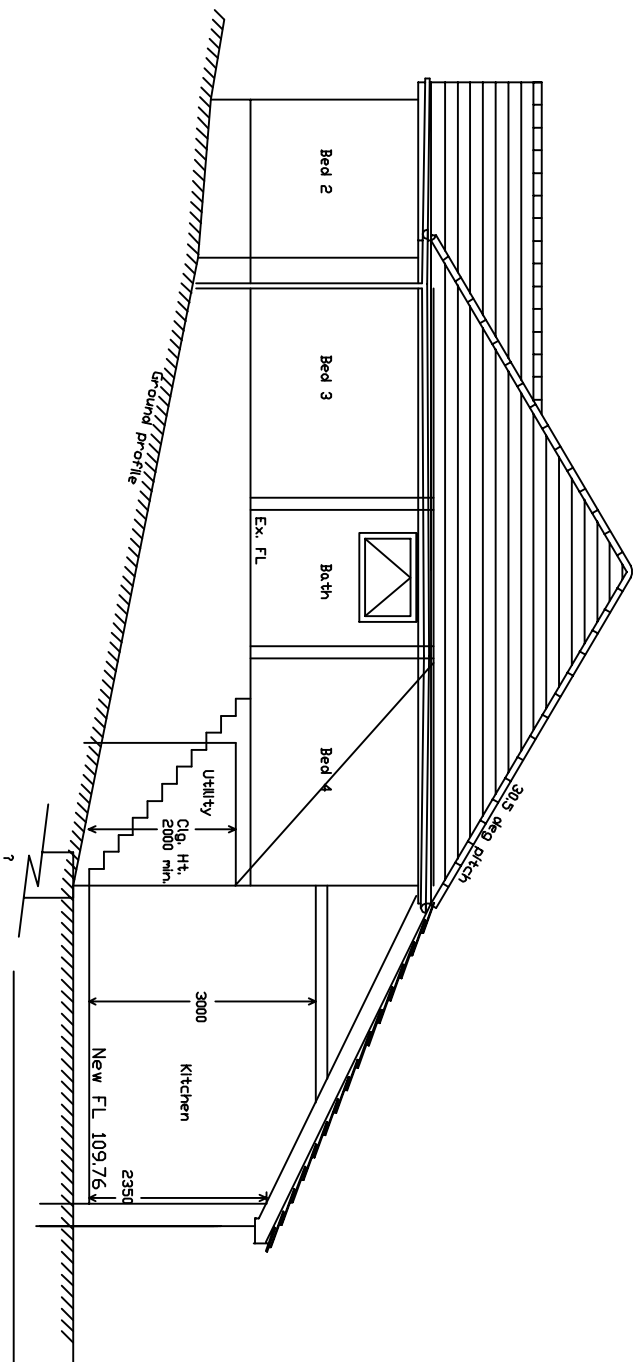

Section A-A (See Floor Plan)

Notes

1. Roof tiles on existing dwelling, and on extension, to be dark grey/black smooth concrete.
2. All elevation finishes to be off-white monococrete through-coloured render system.
3. Grey UPVC windows to existing bungalow and extension.

1. Levels in notes, related to Ordnance Datum by GPS, using OS Ground Model OSN4M2.
2. Do not scale, all dimensions/levels to be checked on site.
3. Boundary features surveyed and represented on this drawing indicate the exact position of the boundary of ownership.

B	4 deg reduction in pitch on new roof over extension. Proposed floor level raised.	PM	15/02/17
A	Roof tiles changed	PM	17/01/17
Rev.	Description	Initials	Date

© Obsurvus copyright. All rights reserved. This drawing is copyright and must not be reproduced, wholly or in part, without prior written consent of Obsurvus. This drawing should be used for its original purpose only.

© Crown copyright and database rights (2016)
Ordnance Survey 0100031673

Surveyed	Date	Drawn	Checked
PM	Nov, 2016	PM	

Client
Mr & Mrs D Pegg

Title
Proposed extension/alterations at 6 Southlea Avenue, Hoyland, Barnsley. S74 9LD Existing and Proposed Elevations.

Obsurvus
Time Business Centre
1 Waterrope Way
Doncaster
South Yorkshire
DN4 5JP
Tel: 01302 910260
e-mail: info@obsurvus.co.uk
www.obsurvus.co.uk



Dwg. No. **HOY/7B**
Sheet No. **1 of 1**

SCALE **1/100 at A1** REV.

Obsurvus is a trading style of PMC Surveys Ltd