



FRONT ELEVATION


SIDE ELEVATION

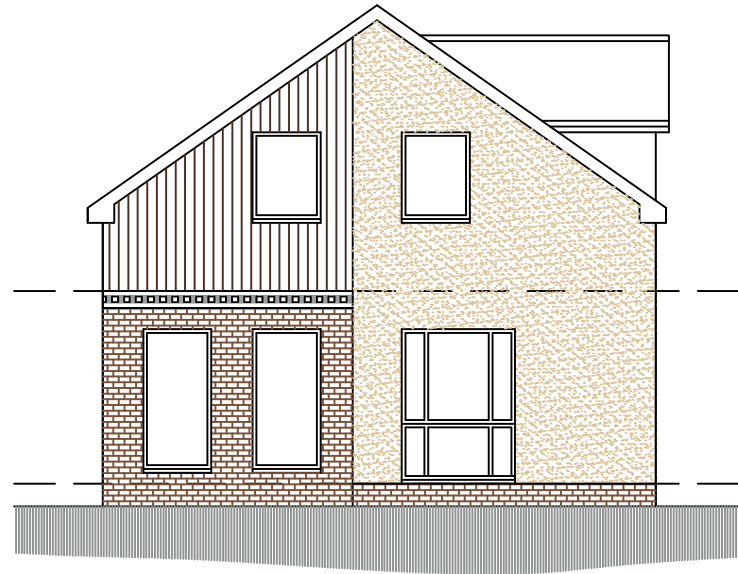


FRONT ELEVATION

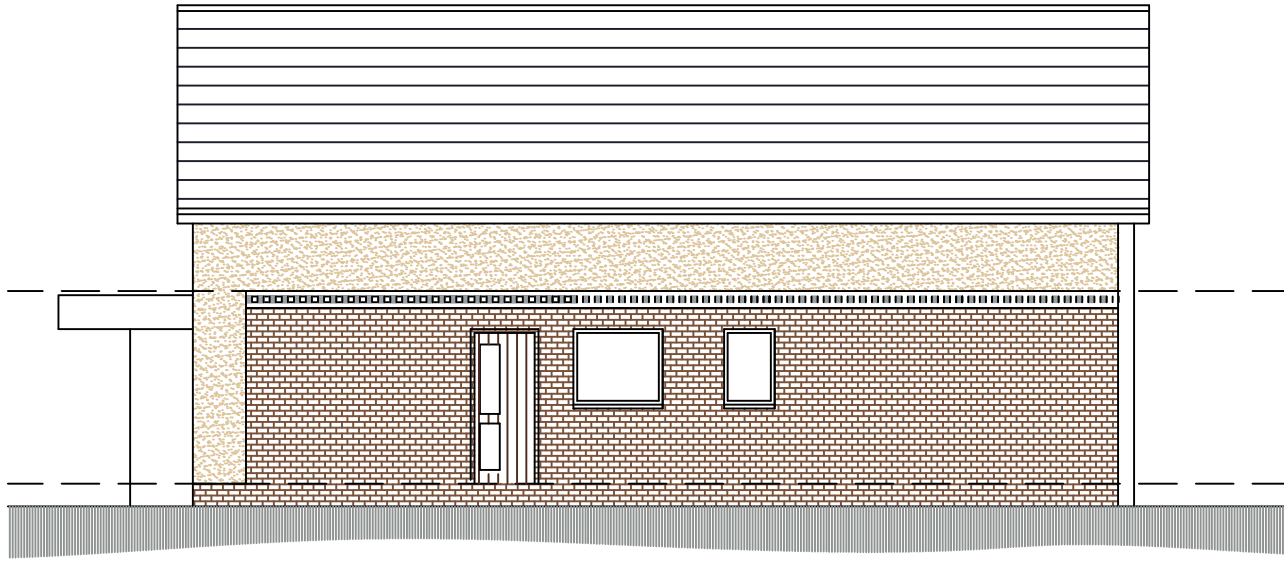


SIDE ELEVATION

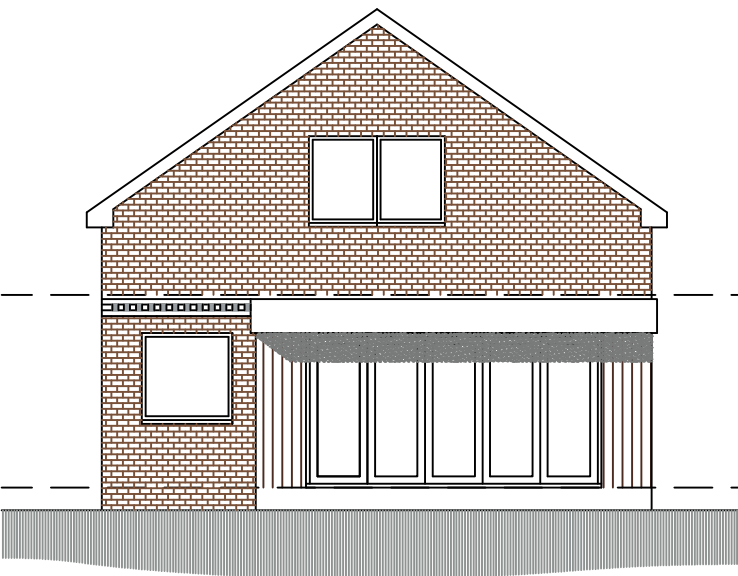

REAR ELEVATION

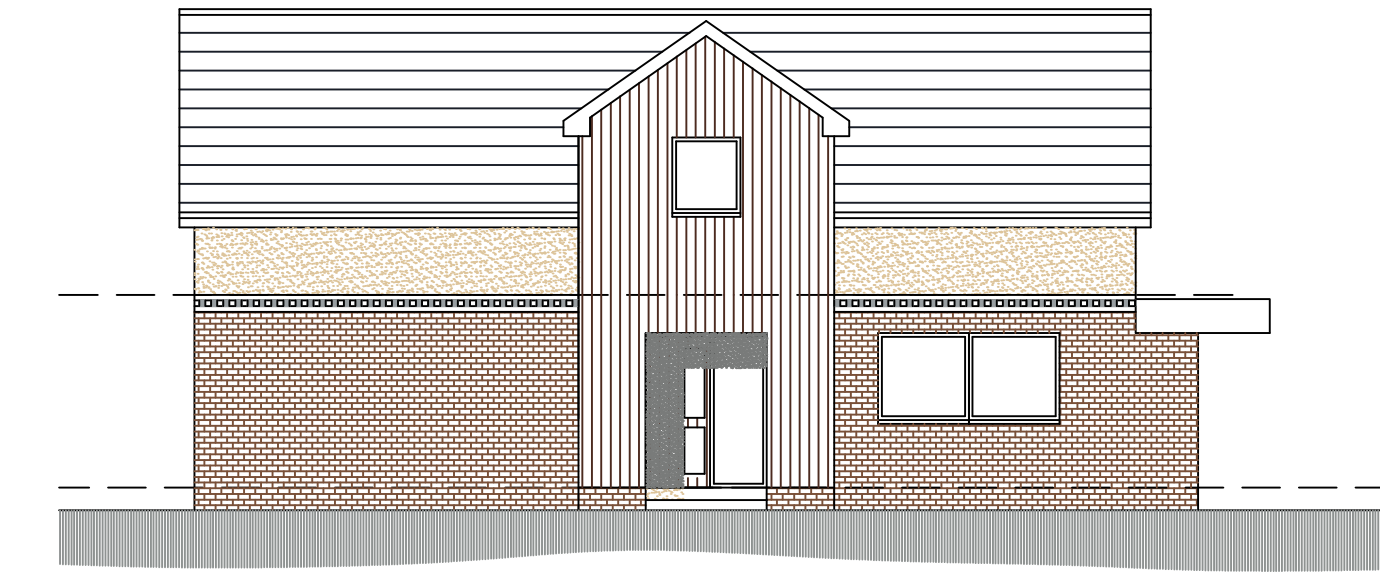


SIDE ELEVATION

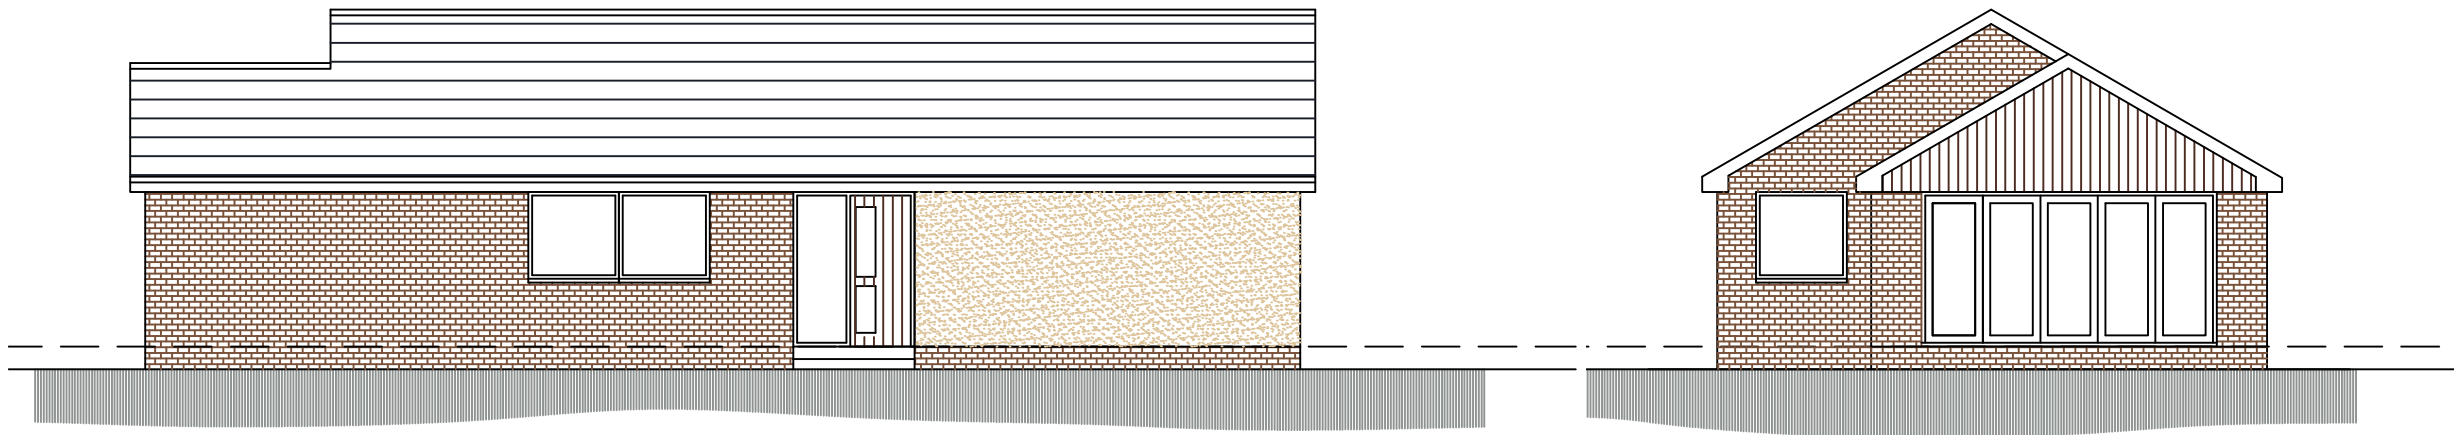



SIDE ELEVATION

REAR ELEVATION

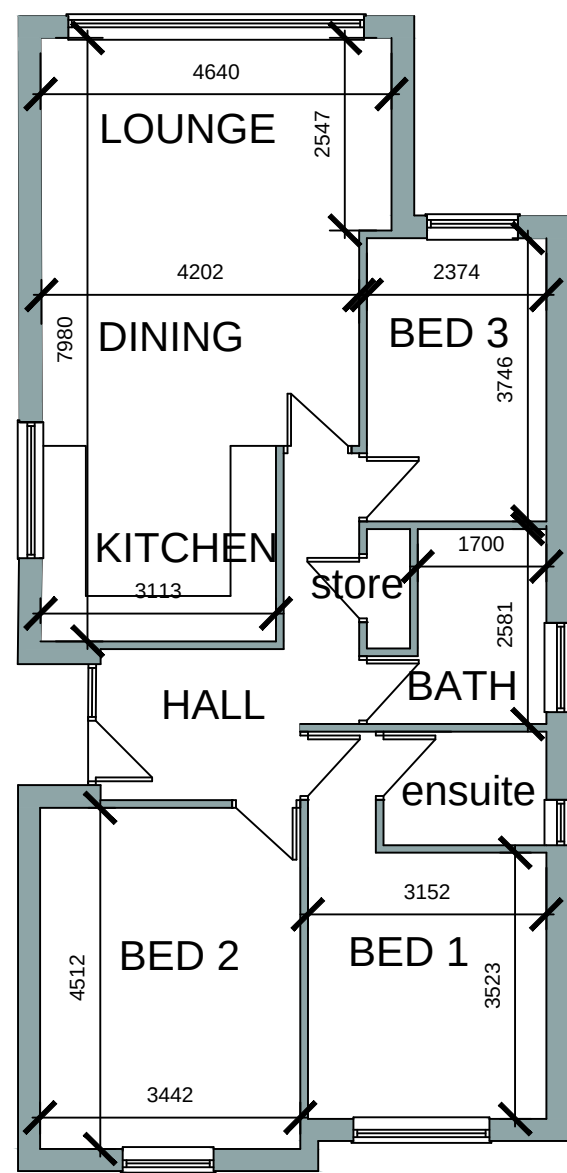


GROUND FLOOR PLAN

PLOT 2

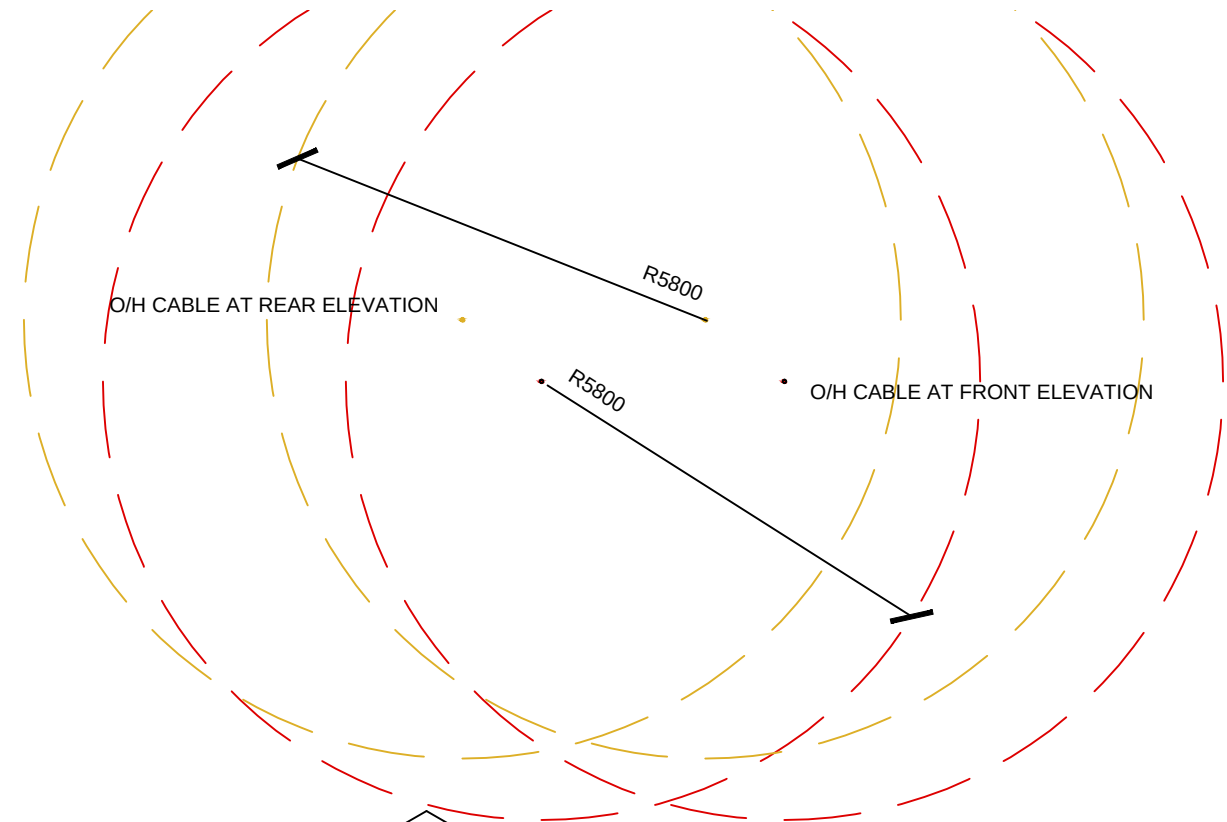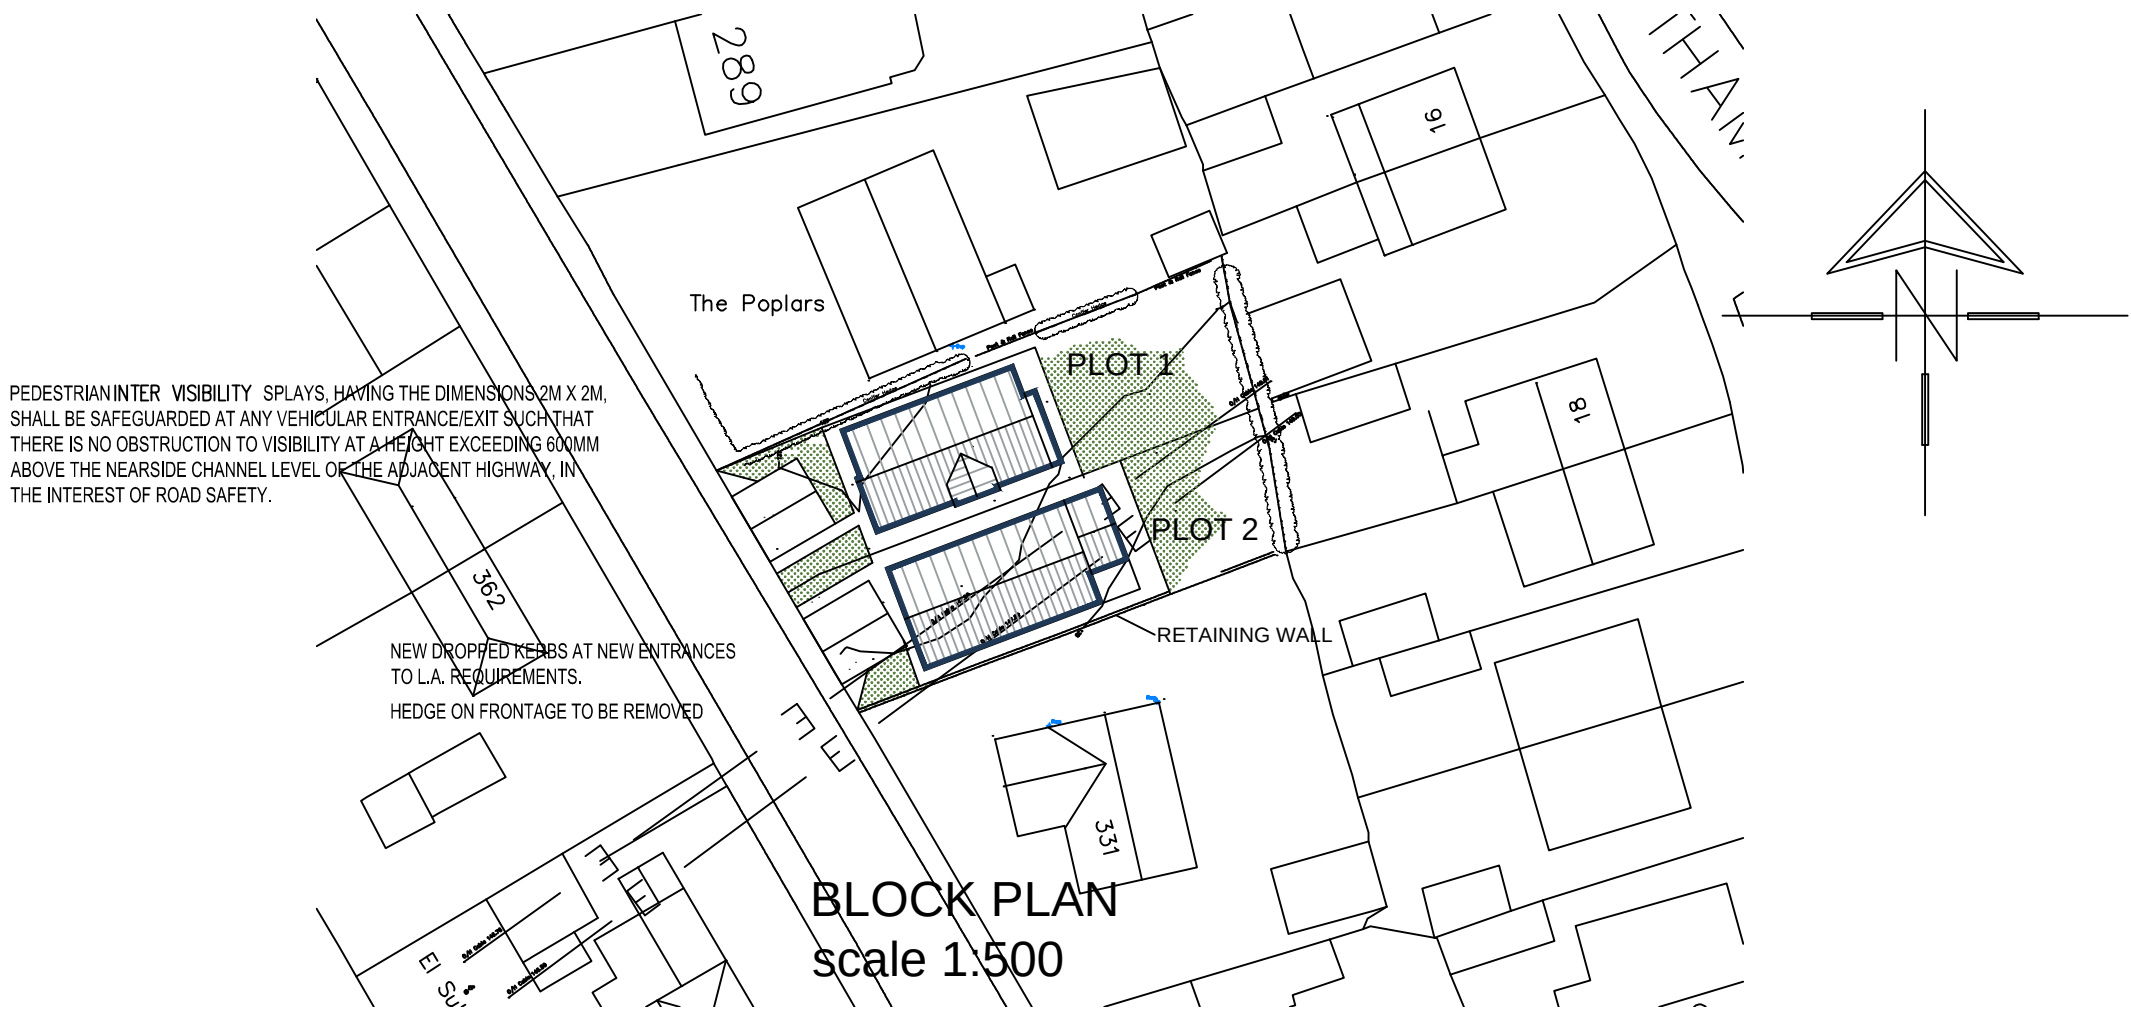


ELEVATION FROM HIGHAM COMMON ROAD

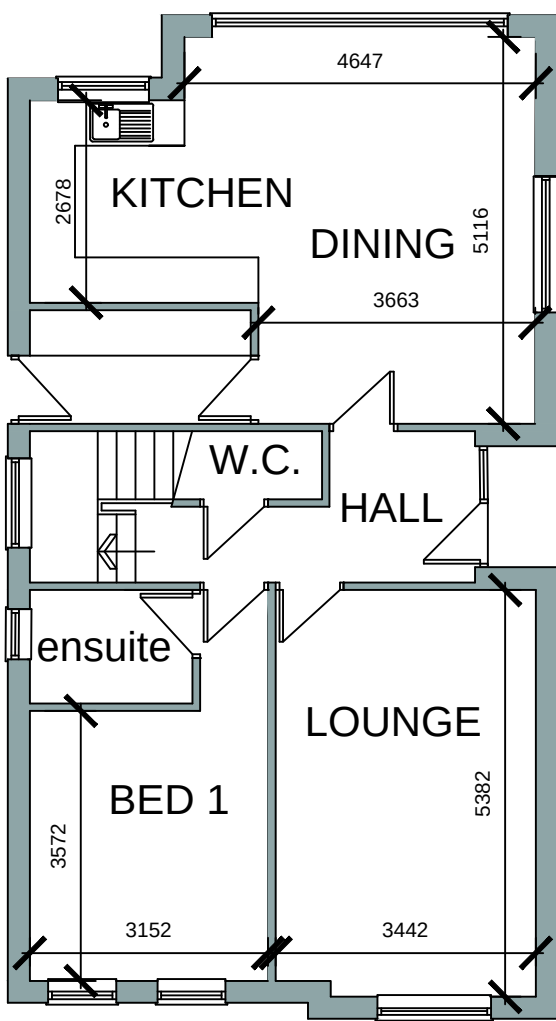

GROUND FLOOR PLAN

PLOT 1

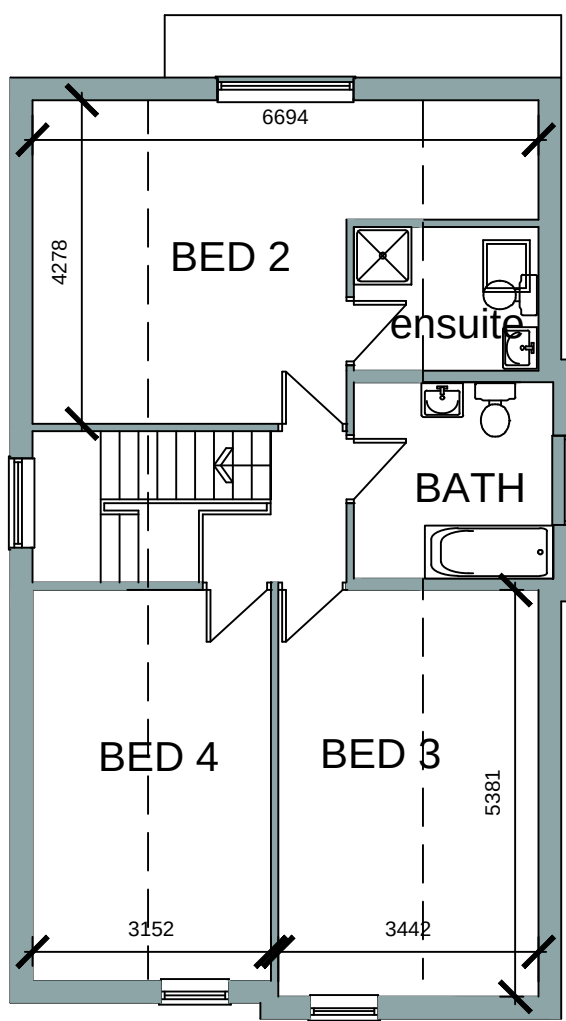

FIRST FLOOR PLAN



LOCATION PLAN

|                                      |  |                                                                               |  |   |  |
|--------------------------------------|--|-------------------------------------------------------------------------------|--|---|--|
|                                      |  | 8 MORSTON BUSINESS PARK,<br>WHALEY ROAD, BARUGH GREEN,<br>BARNLEY,<br>S75 1HQ |  | Phone: 01226 208482<br>Fax: 01226 283030<br>Email: info@whiteaguspартnership.co.uk<br>Web: www.whiteaguspартnership.co.uk |  |
| ARCHITECTURAL SERVICES AND SURVEYORS |  | Client:                                                                       |  | WELDON DEVELOPMENTS LTD                                                                                                   |  |
| Project:                             |  | RESIDENTIAL DEVELOPMENT, LAND AT<br>331 HIGHAM COMMON ROAD<br>BARNLEY         |  | Date:   |  |
| Drawing Title:                       |  | PLANS AND ELEVATIONS                                                          |  | 1:100 @ A1   |  |
| Date:                                |  | AUG 2016                                                                      |  | Ref. 16-051   |  |
| Suffix:                              |  | Description:                                                                  |  | Dwg. No. 01   |  |
| Date:                                |  | Date:                                                                         |  | Rev.   |  |
| Suffix:                              |  | Description:                                                                  |  | Rev.   |  |