



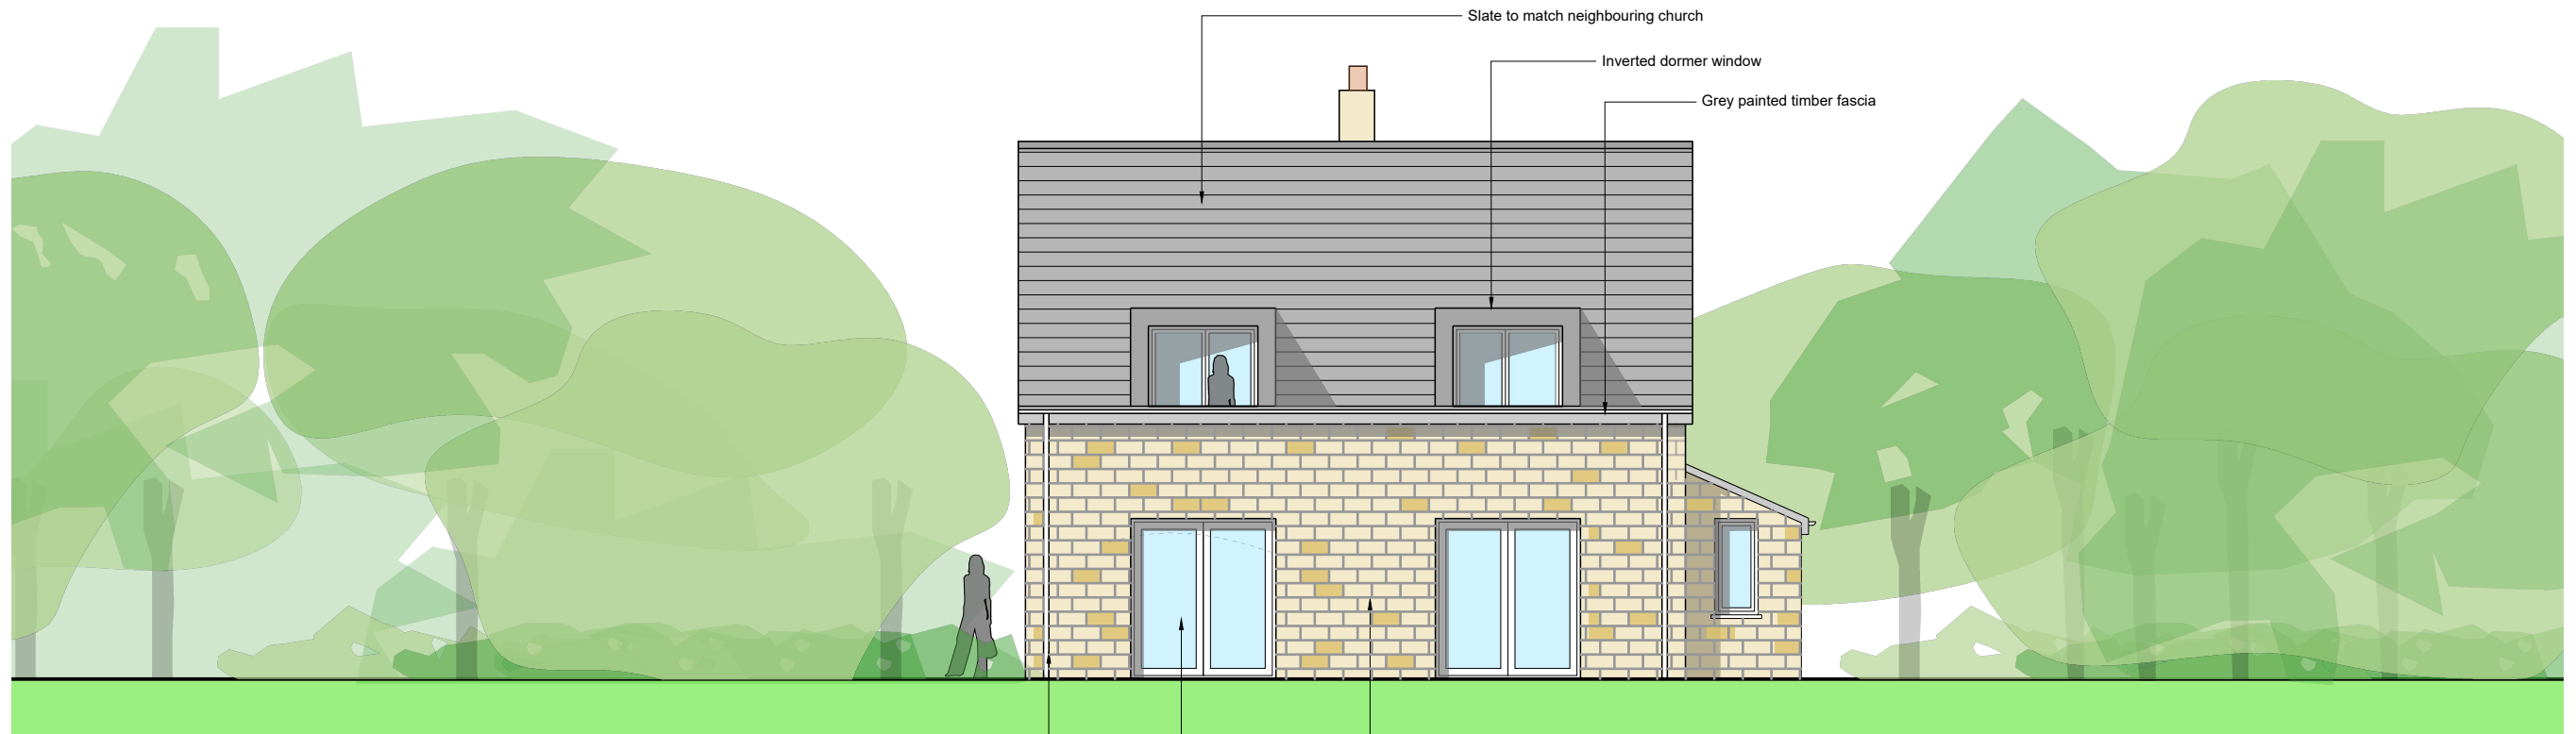

EAST ELEVATION

Slate to match neighbouring church
Inverted dormer window
Grey painted timber fascia
PPC aluminium rainwater goods
Grey powder coated metal Glazing
Natural stone colour to match neighbouring church

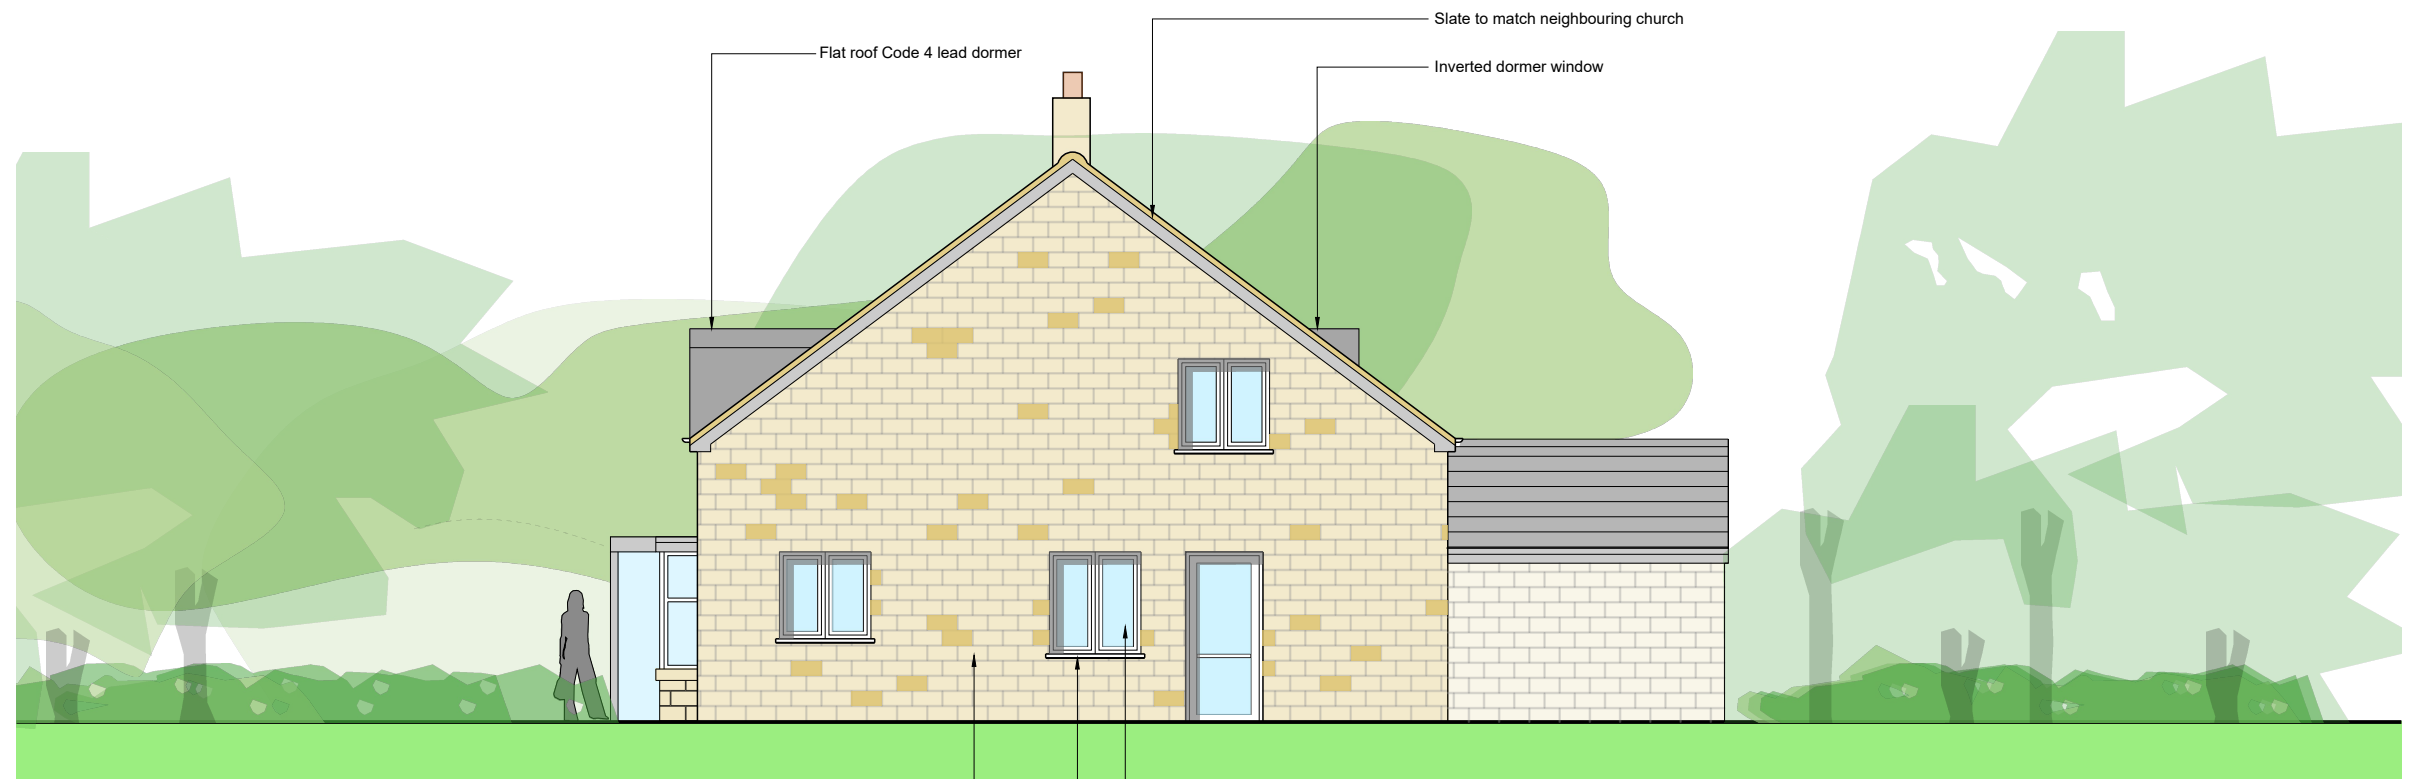

SOUTH ELEVATION

Flat roof Code 4 lead dormer
Slate to match neighbouring church
Inverted dormer window
Natural stone colour to match neighbouring church
Natural stone cill
Grey powder coated metal Glazing

0 1 2 3 4 5 6 1:100

date
JULY '22
scale
1:100@A3
drawn
DL

project name
EAGLES RISE INTERNATIONAL
HIGH HOYLAND, NR BARNSELEY
drawing title
PROPOSED ELEVATIONS

project number
ERB.21

drawing number
151A

