



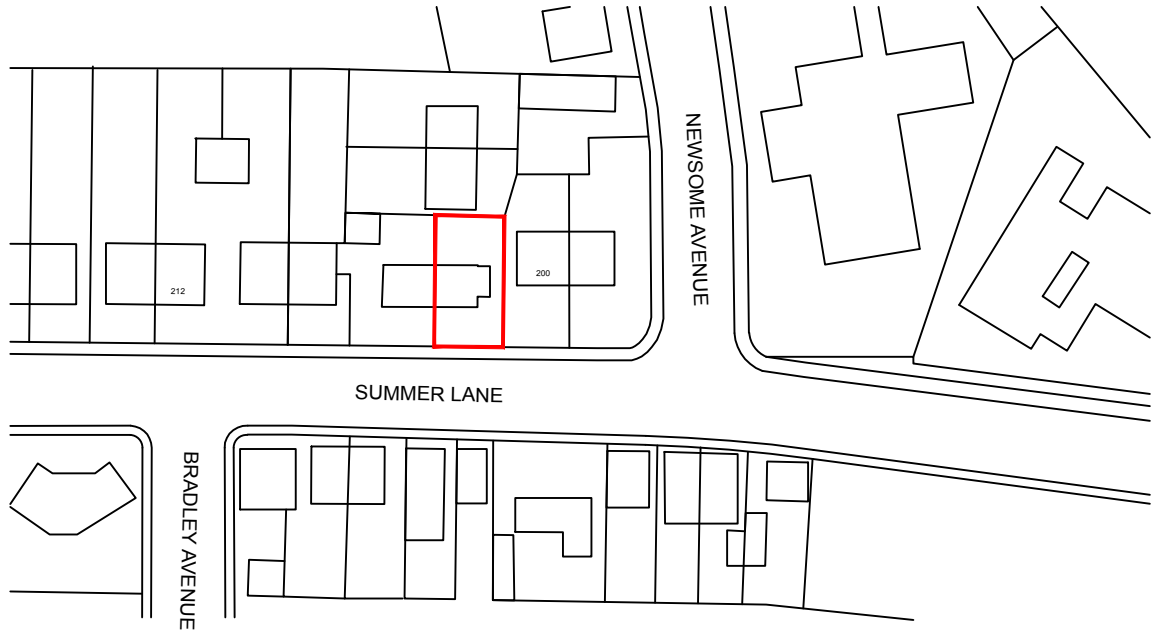

LOCATION PLAN

Scale – 1 : 1250

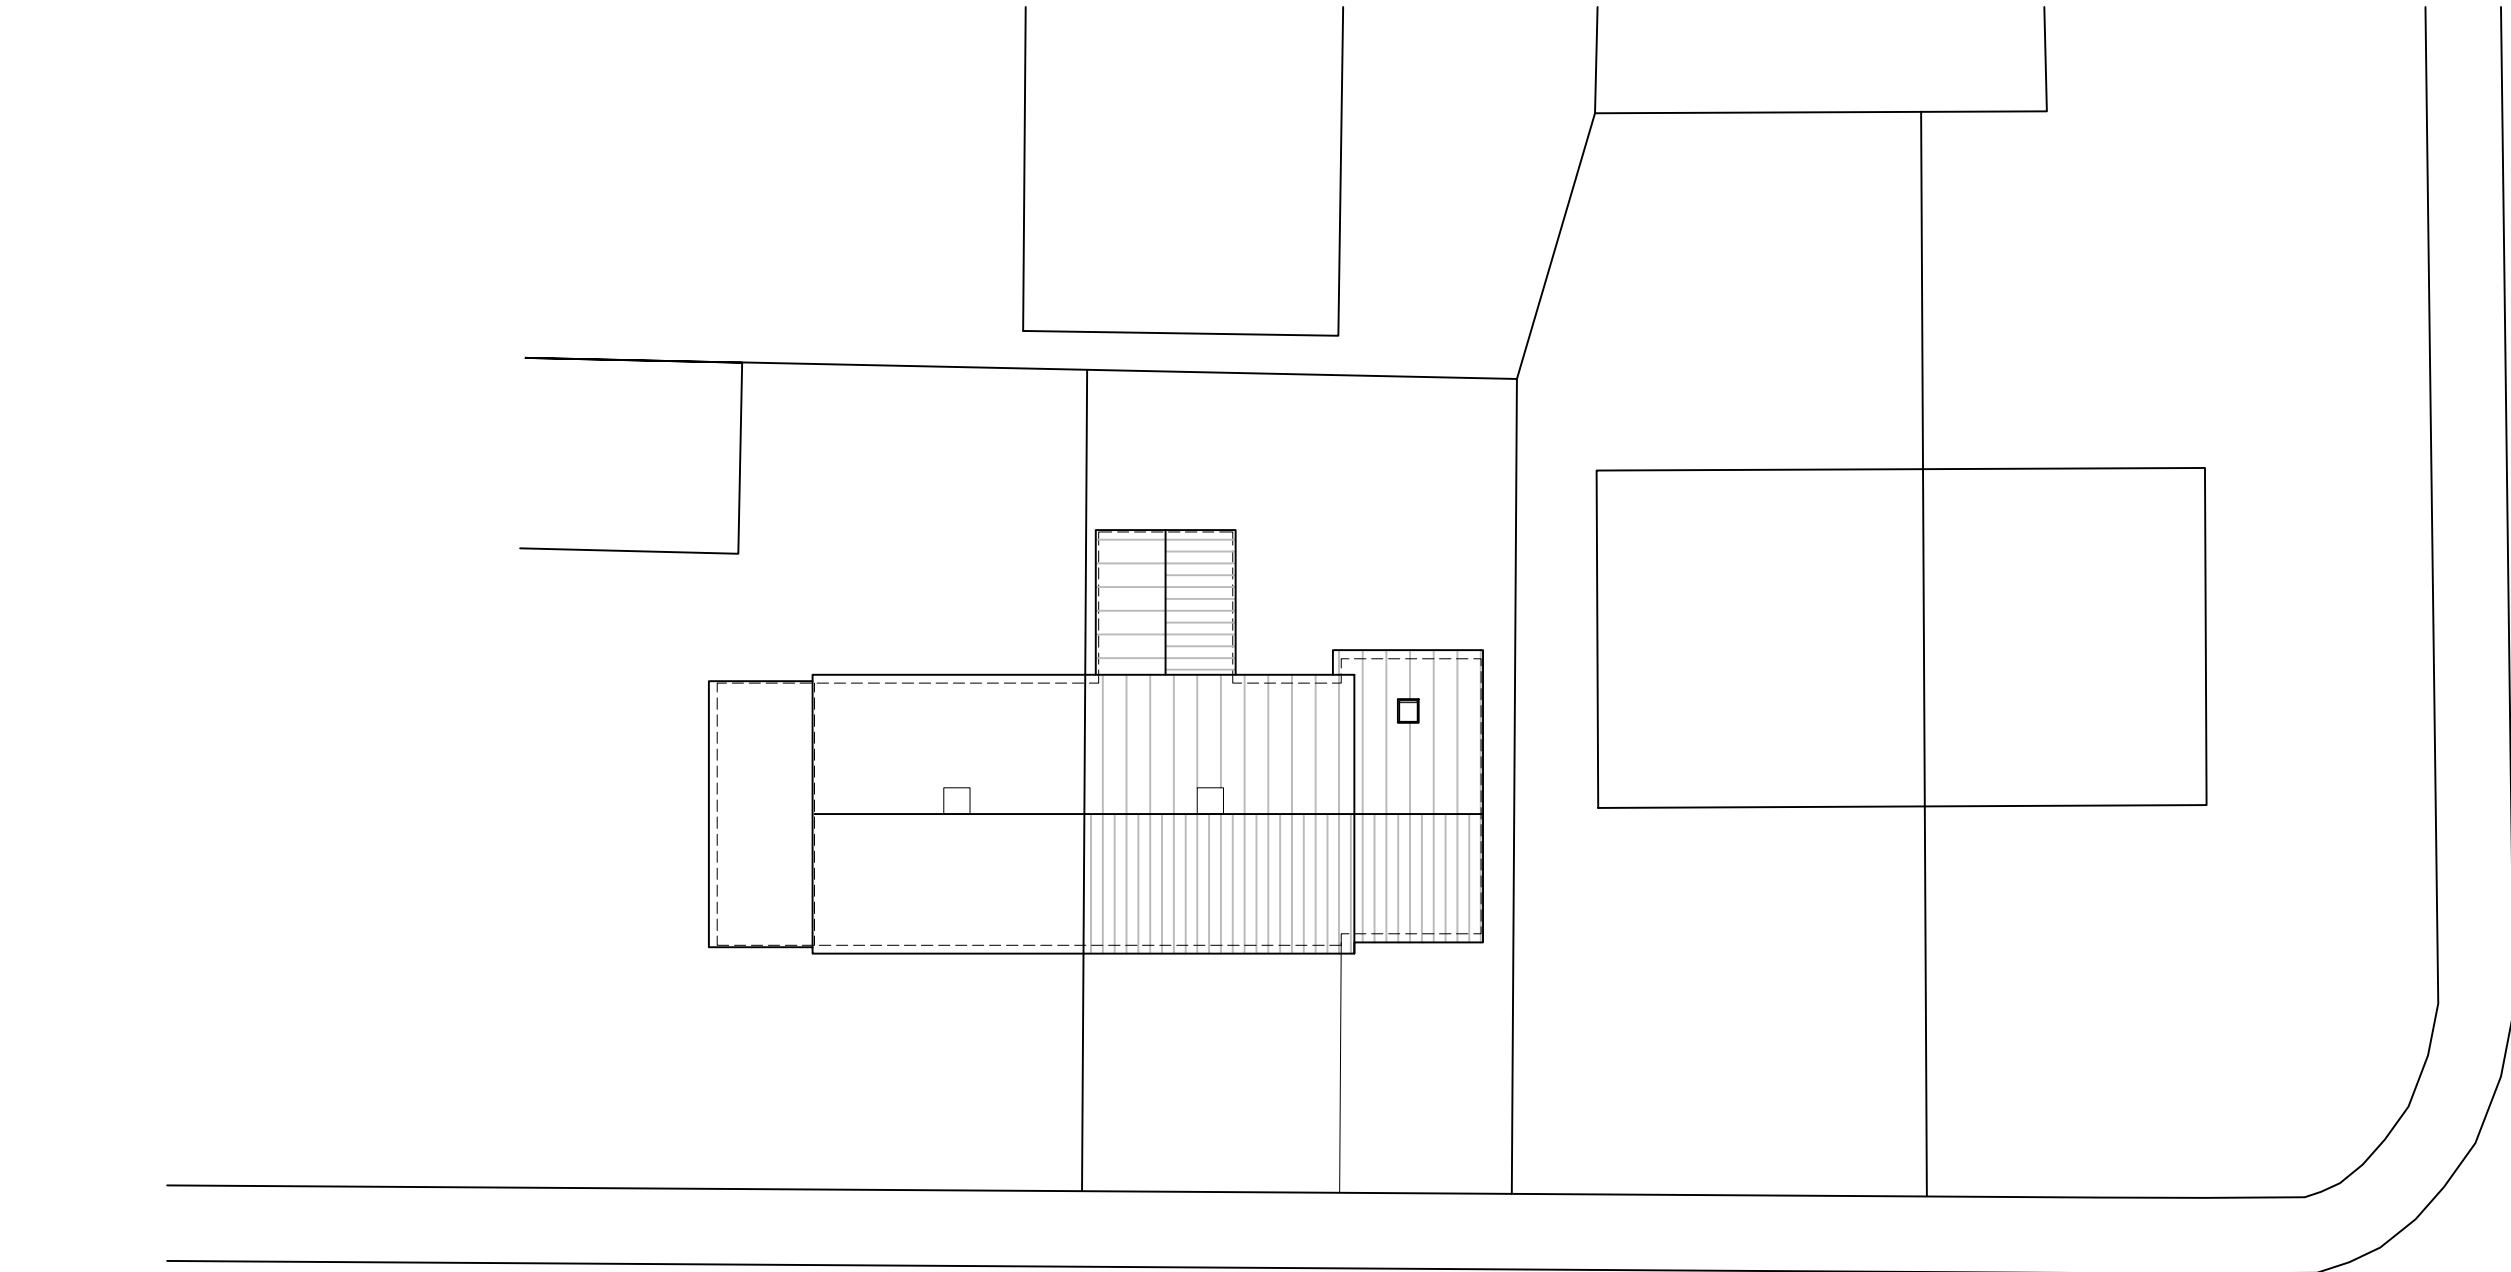

SITE PLAN

Scale – 1 : 200

GENERAL NOTES

Figured dimensions only to be taken from this drawing.
Do not scale. If in doubt ask.

© Copyright exists on design and information contained in this drawing.

No.	Revision/Issue	Date
-----	----------------	------

Client Name
J. Watkin

Project Name
Residential Extension

Project Address
202 Summer Lane
Wombwell
Barnsley

Drawing Title
Site & Location Plan

Drawn By CH	Checked By TV
----------------	------------------

Office Ref
CH/19.101/SummerLane

Project Number 19.101CH	Drawing Number PL02 A
Date 08.04.2019	
Scale 1:100@A3	



Appleby House
Unit 19 Ravenshorn Way
Renishaw, Sheffield S21 3WY
T: 01246 432 338
F: 01246 436 794
E: info@jvnarchitecture.com