


DO NOT SCALE DRAWING

ALL DIMENSIONS IN MILLIMETRES

IF IN DOUBT ASK

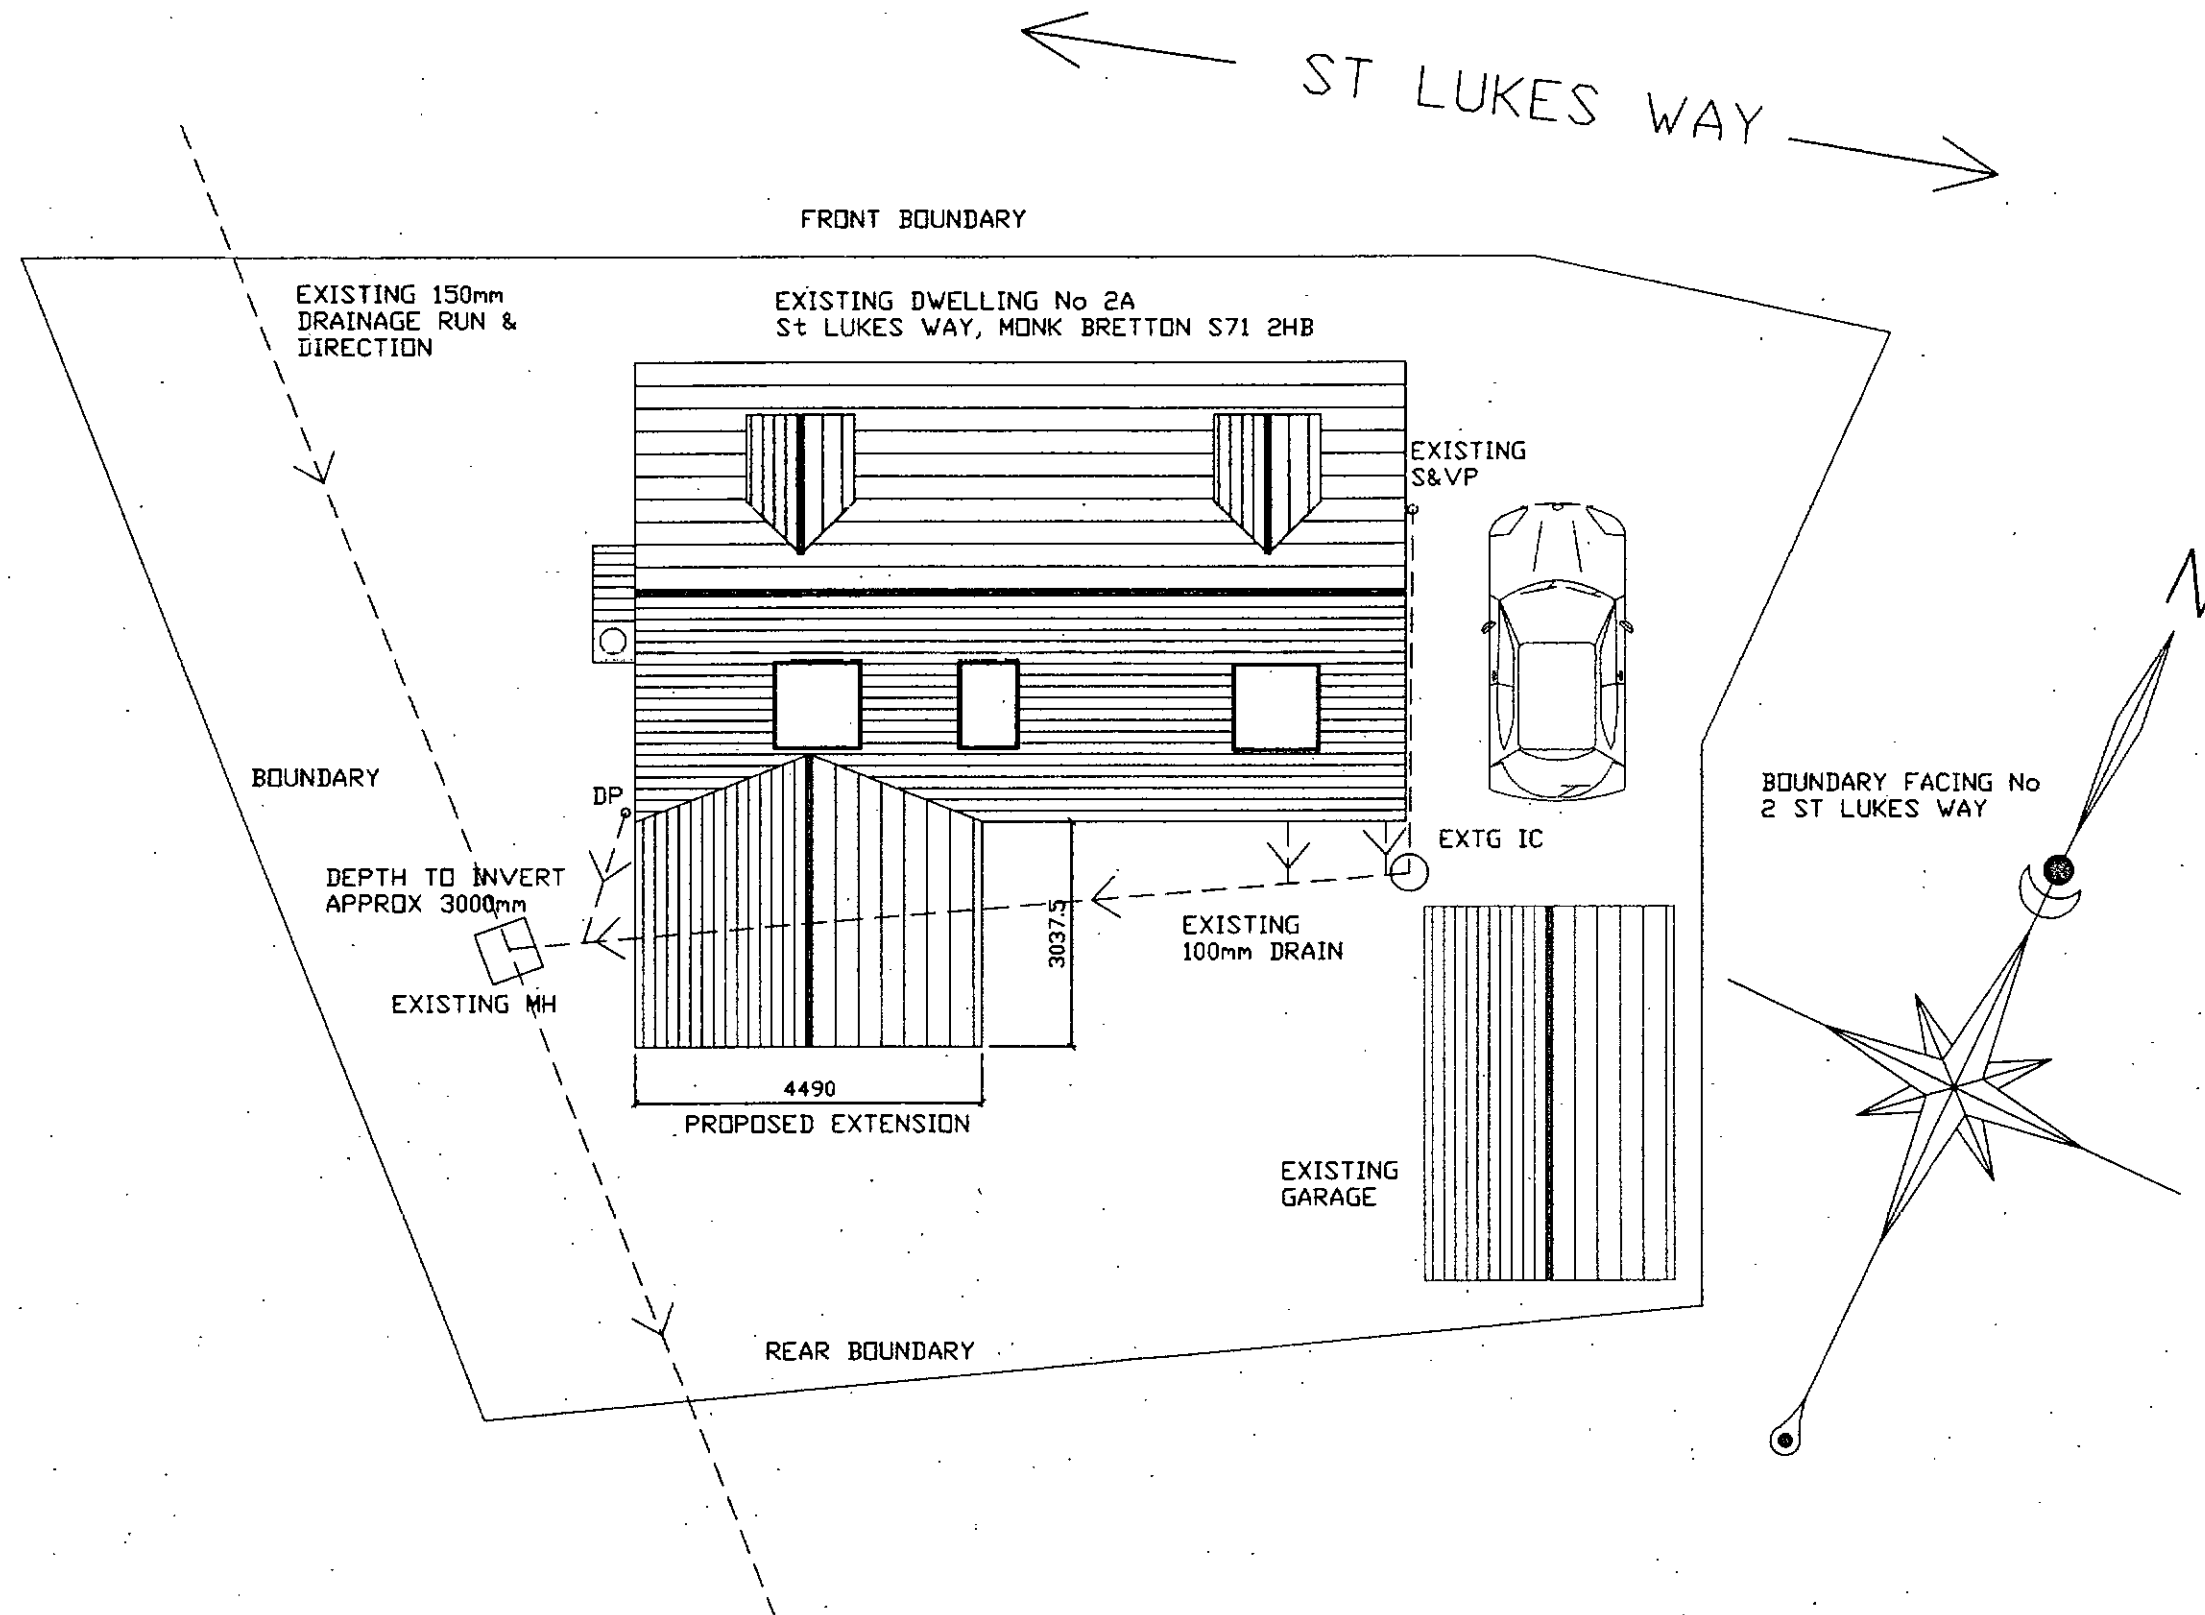

CLIENT
St JOHN HAIGH
2A St LUKES WAY
MONK BRETTON, BARNSELY, S71 2HB

TITLE
DRAWING SHOWING SITE AND DRAINAGE LAYOUT

Quill
ARCHITECTURE[©]


THIS DRAWING IS COPYRIGHT AND MUST NOT BE USED OR
DISCLOSED IN ANY WAY EXCEPT WHERE AUTHORIZED IN
WRITING BY QUILL ARCHITECTURE.
TELEPHONE (01226) 755446 REG No 5210984

SCALE 1 : 100	DRAWN AD
DATE 08/11/17	REV
DRG No CAD/QA/P/1700	

DO NOT SCALE DRAWING


ALL DIMENSIONS IN MILLIMETRES

IF IN DOUBT ASK

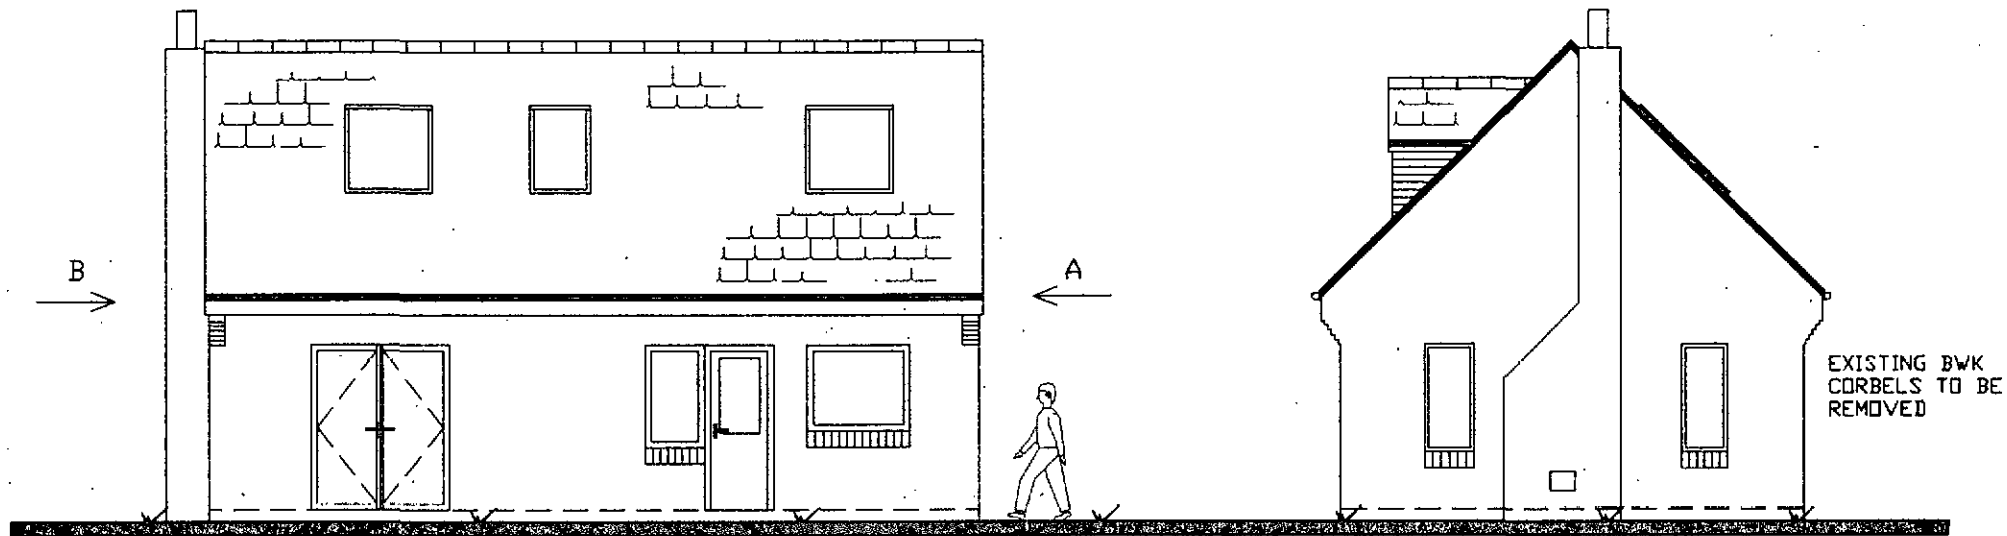


REAR ELEVATION
(FACING REAR GARDEN ON ARROW C)

SIDE ELEVATION
(FACING SIDE GARDEN ON ARROW B)

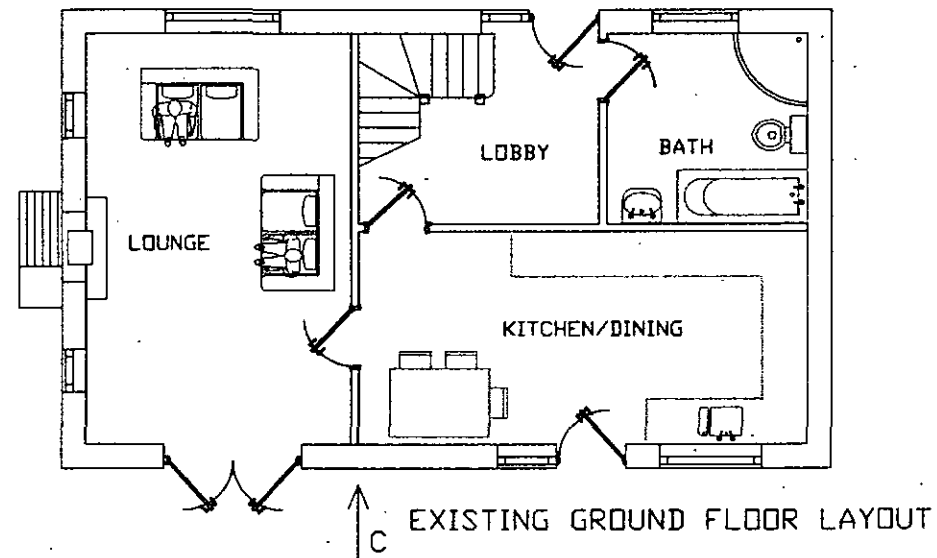

EXISTING GROUND FLOOR LAYOUT

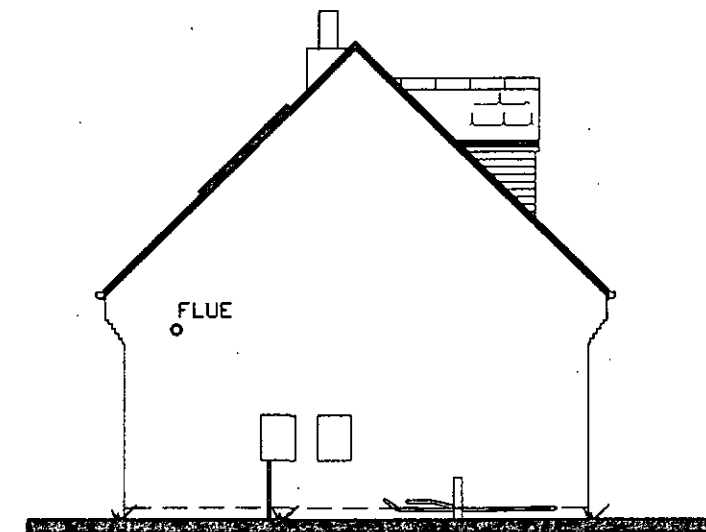

SIDE ELEVATION
(FACING DRIVE ON ARROW A)

CLIENT
St JOHN HAIGH
2A St LUKES WAY
MONK BRETTON, BARNSELEY, S71 2HB

TITLE
DRAWING SHOWING EXISTING ELEVATIONS & GROUND
FLOOR LAYOUT

Quill
ARCHITECTURE[©]


THIS DRAWING IS COPYRIGHT AND MUST NOT BE USED OR
DISCLOSED IN ANY WAY EXCEPT WHERE AUTHORIZED IN
WRITING BY QUILL ARCHITECTURE.
TELEPHONE (01226) 755446 REG No 5210984

SCALE 1 : 100	DRAWN AD
DATE 08/11/17	REV
DRG No CAD/QA/P/1701	


DO NOT SCALE DRAWING

ALL DIMENSIONS IN MILLIMETRES



IF IN DOUBT ASK

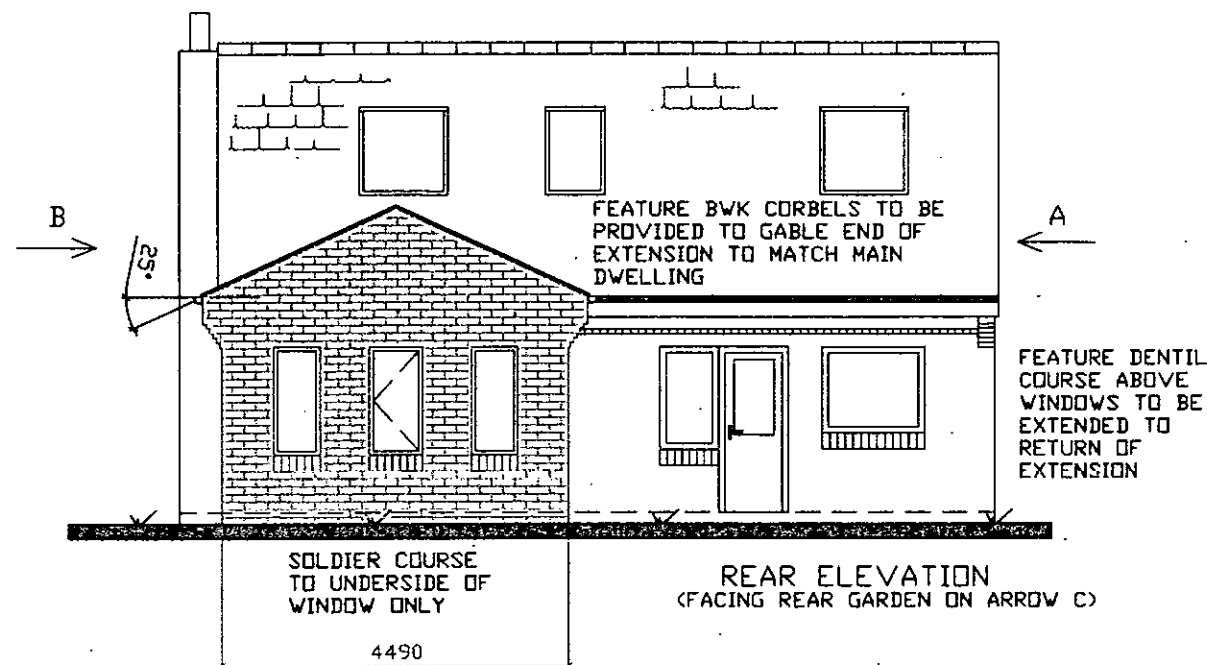

ALL BRICKWORK TO BE HANSON ABBEY BLEND
TO MATCH THE EXISTING BUNGALOW IN
COLOUR AND TEXTURAL FINISH

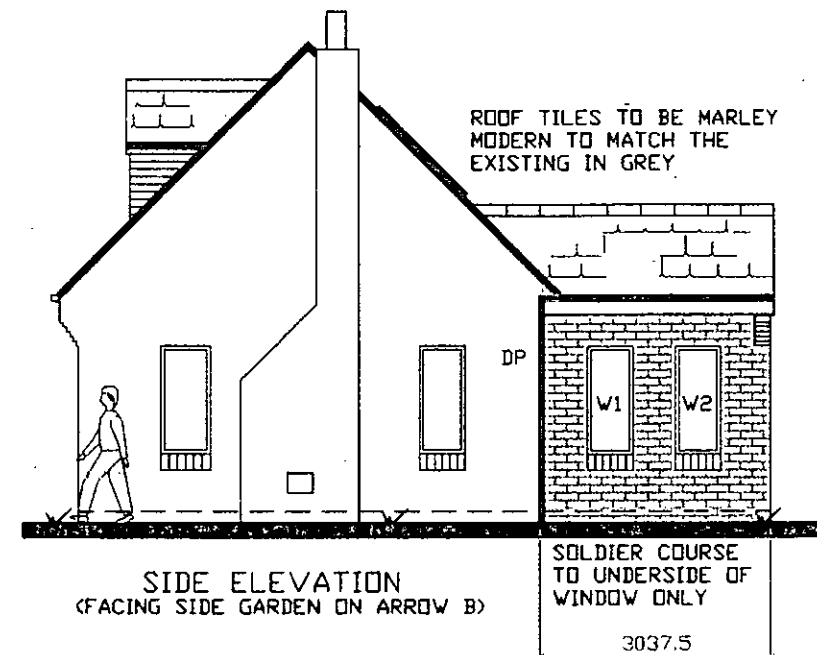

ALL NEW WINDOWS TO BE DOUBLE
GLAZED UNITS IN UPVC TO MATCH
THE EXISTING BUNGALOW

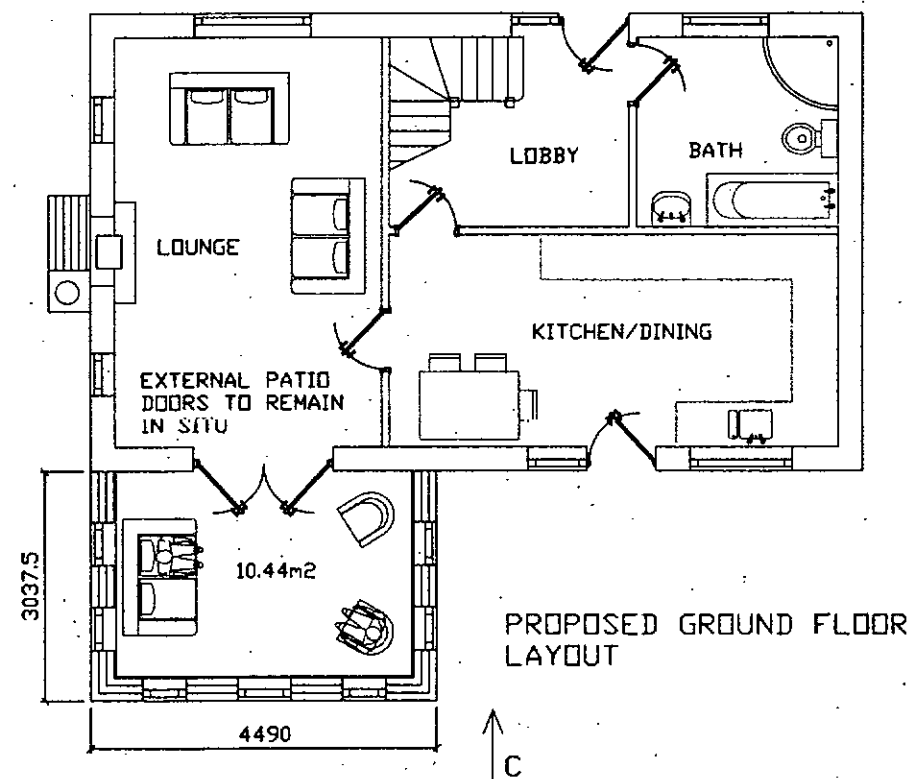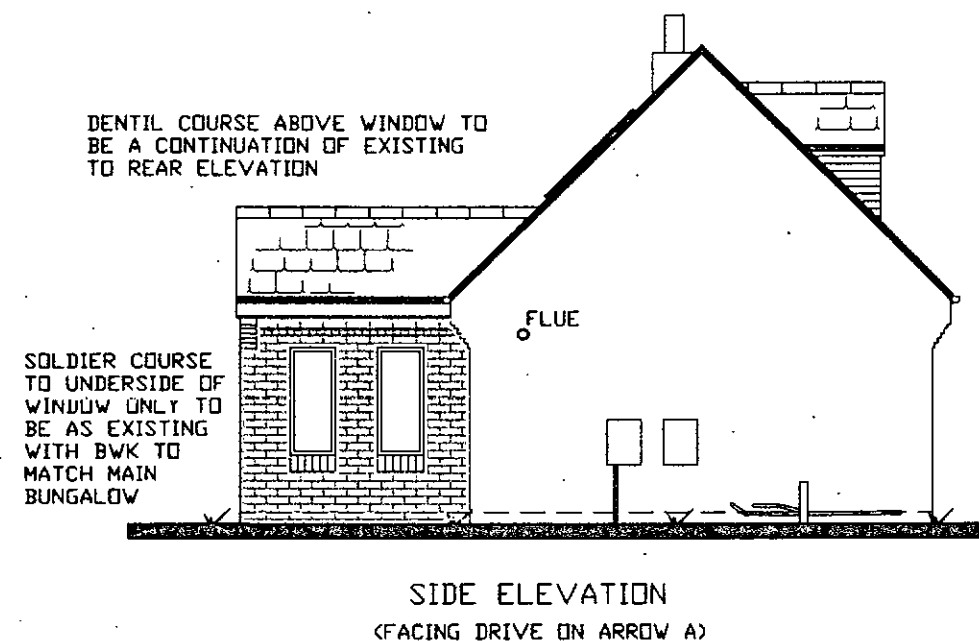

CLIENT
St JOHN HAIGH
2A St LUKES WAY
MONK BRETTON, BARNSLEY, S71 2HB

TITLE
DRAWING SHOWING PROPOSED ELEVATIONS & GROUND
FLOOR LAYOUT

Quill
ARCHITECTURE ©

THIS DRAWING IS COPYRIGHT AND MUST NOT BE USED OR
DISCLOSED IN ANY WAY EXCEPT WHERE AUTHORIZED IN
WRITING BY QUILL ARCHITECTURE.
TELEPHONE (01226) 755446 REG No 5210984

SCALE 1 : 100	DRAWN AD
DATE 08/11/17	REV
DRG No CAD/QA/P/1702	