


REVISIONS

|                                            |          |     |   |
|--------------------------------------------|----------|-----|---|
| A                                          | 31/10/18 | GMD | - |
| PLANNING SET                               |          |     |   |
| B                                          | 22/01/19 | JB  | - |
| NOTE FOR ROOF FINISH ADJ TO KINGSPAN LP    |          |     |   |
| RWP's ADDED                                |          |     |   |
| GRID ADJU. ASSOCIATED DRAWINGS REFERRED TO |          |     |   |

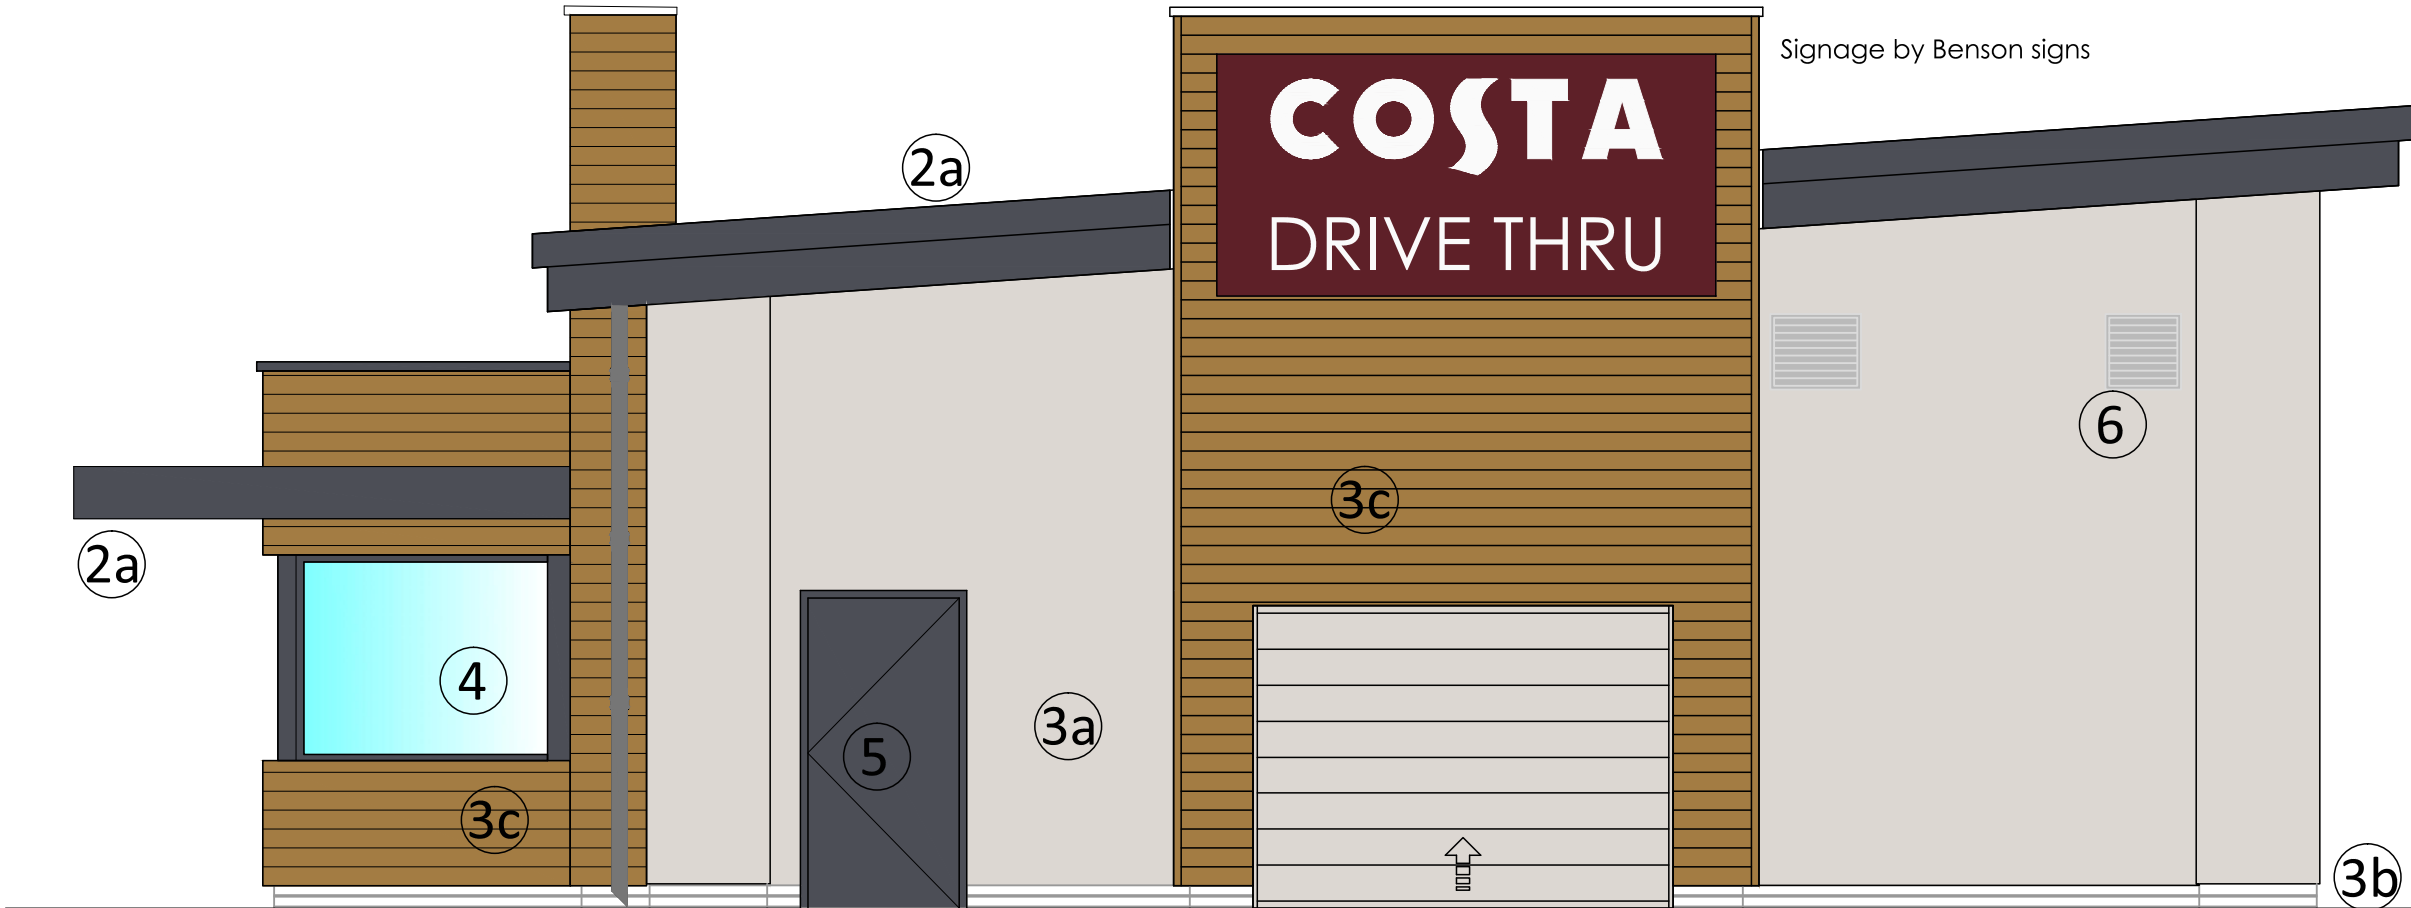

Side Elevation

Service Door




Front Elevation

Entrance



Rear Elevation

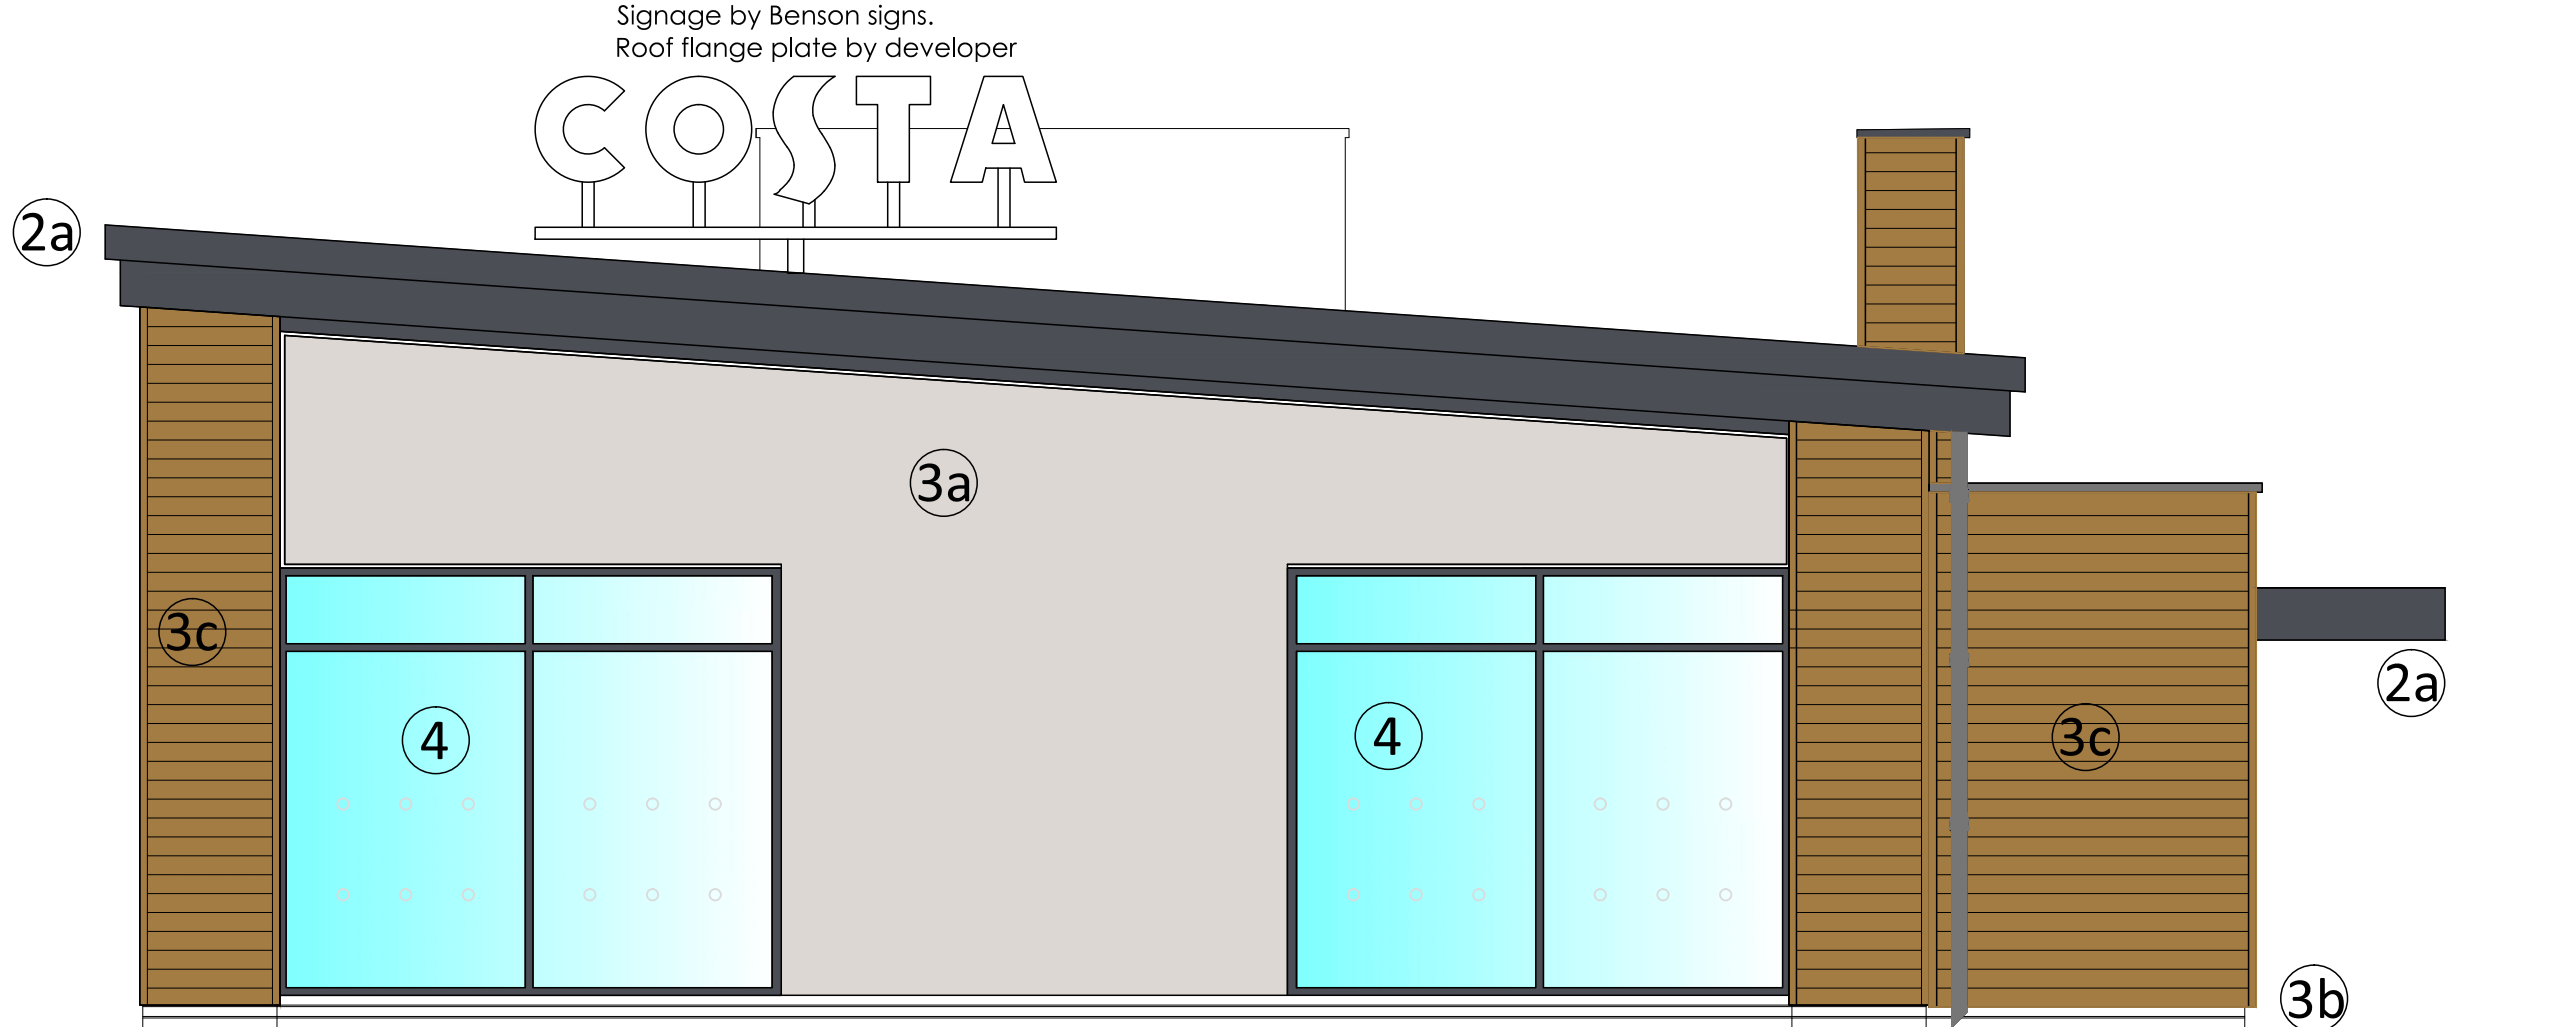

Side Elevation

1 - ROOF:  
KINGSPAN KS1000LP COMPOSITE ROOFING SYSTEM AT 4° ROOF PITCH. UNDERSIDE OF ROOF SOFFIT TO BE SPRAYED RAL 7022 TO SUIT TENANTS REQUIREMENTS, EXTERNAL ROOFING SHEET COLOUR ANTHRACITE GREY REF RAL 7016,

2 - FASCIAS AND SOFFIT:

2a - 2mm FLAT POWDER COATED ALUMINIUM FLASHING APPLIED TO FASCIA, SUPPORTED OFF SHEETING RAILS, ALL FIXED BACK TO STEEL FRAME IN ACCORDANCE WITH ENGINEERS DETAILS. COLOUR ANTHRACITE GREY REF RAL 7016.  
FLAT ALUMINIUM CLADDING PANEL SOFFIT,ANTHRACITE GREY REF RAL 7016. SUPPORTED FROM HORIZONTAL RAILS ALL FIXED BACK TO STEEL FRAME IN ACCORDANCE WITH ENGINEERS DETAILS.

2B - 2mm THICK ALUMINIUM BACKED PANELS. POWDER COATED RAL 3005 - WINE RED)

3 - WALLS:

3a - BLOCKWORK TO RECIEVE THRU COLOUR RENDER - COLOUR RAL 9010 WHITE.

3b - COURSES UP TO DPC LEVEL IN FACING BRICKWORK - WIENERBERGER STAFFORDSHIRE SMOOTH BLUE, AVAILABLE VIA BRICKLINK TEL0113 258 6600 WITH TILCON W14 MORTAR - SUBJECT TO PLANNING APPROVAL.

3c - HORIZONTALLY LAID TIMBER CLADDING FIXED TO SUB FRAME OFF BLOCKWORK - BRITISH WESTERN RED CEDAR (THUJA PLICATA) WITH A NON VOC EXTERIOR HIGH BUILD OIL FINISH NOTE: A SAMPLE OF TIMBER CLADDINGIS TO BE CONSTRUCTED ON SITE FOR APPROVAL

4 - GLAZING:  
THERMALLY BROKEN ALUMINIUM SHOPFRONT WINDOW SYSTEM (KAWNEER OR SIMILAR APPROVED), FRAME COLOUR ANTHRACITE GREY RAL 7016.

5 - SERVICE DOOR  
FACTORY FINISHED POWDER COATED STEEL DOORS AND FRAMES- COLOUR RAL 7016 WITH RAL 7016 FRAMES

6 - LOUVRES

2No LOUVRES WITH INTERNAL INSECT MESH. FINISHED RAL 9010

Note: This is a colour drawing, in order to ensure any subsequent reproduction is viewed correctly it is to be re-printed in full colour

ARCHITECTURE

No.55 | St Pauls Street | Leeds | LS1 2TE  
0113 887 3100 www.dla-design.co.uk

PROJECT  
WOMBWELL LANE RETAIL PARK  
PROPOSED DRIVE THRU UNIT

TITLE  
PROPOSED ELEVATIONS

SCALE  
1:50 @ A1

DRAWN  
GMD

DRAWING NO  
2018-036/204

FILE PATH  
T:\2018\2018-036\CAD\05-Autocad\Drawgs\204

STATUS

DATE  
29/10/18

REVIEWED

REVISION  
B