



- 1. Do not scale drawing. If in doubt contact LCD
- 2. All dimensions are in millimeters unless noted otherwise
- 3. Not for construction unless otherwise shown
- 4. When appropriate, this drawing to be read in conjunction with project specific Designers Risk Assessments, produced in accordance with requirements of Regulation 13 of the Construction (Design and Management) Regulations 1994
- 5. The design shown on this drawing is the property of LCD and is not to be used or the drawing copied, communicated or disclosed, in whole or in part, except in accordance with a contract, licence or agreement in writing with LCD

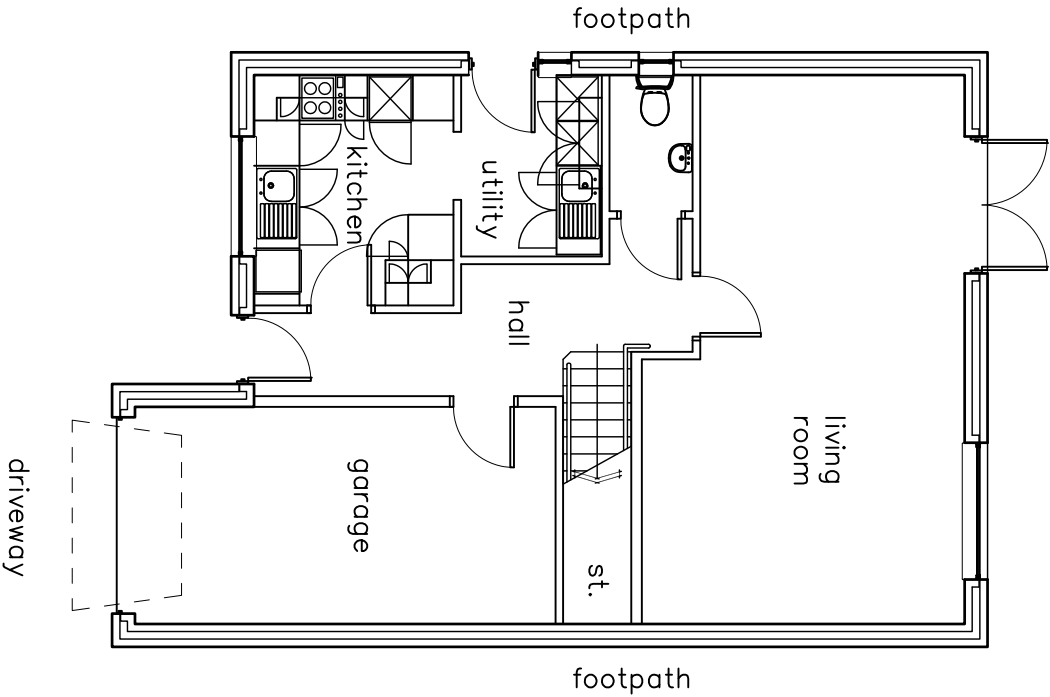

PROPOSED GROUND FLOOR PLAN SCALE 1:100



PROPOSED FIRST FLOOR PLAN SCALE 1:100

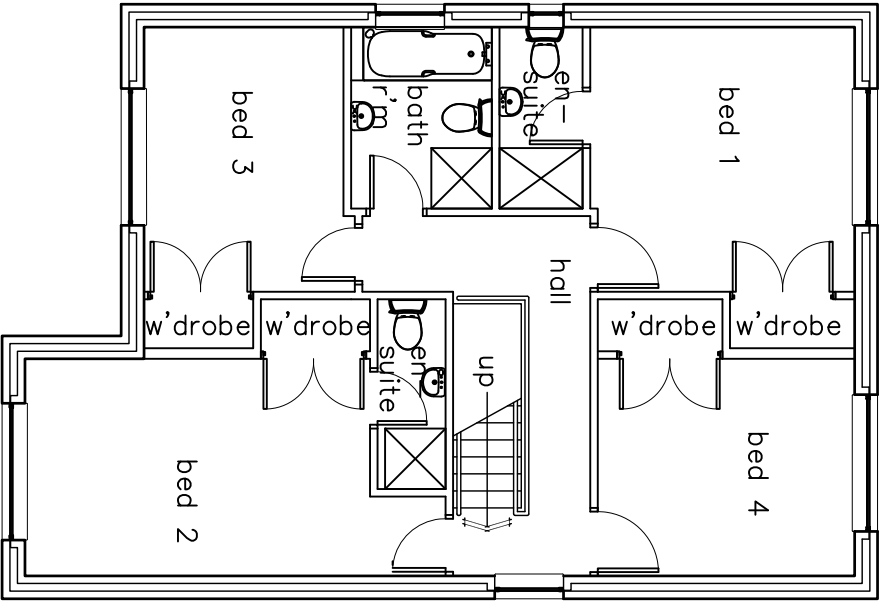

SITE LOCATION PLAN SCALE 1:1250

PROJECT		STAGE	
GEORGES CLOSE (FORMER RESERVOIR)		PRELIMINARY	
OFF CARLTON ROAD, BARNSELEY - S71 2AW		SCALE	
TITLE		1:100 @ A3	
PROPOSED FLOOR PLANS		DRAWN	CHECKED
		DM	-
		DATE	11-09-2009
		JOB No.	DWG No.
		09-20	002
		REV.	-

LCD

LEEDS CITY DEVELOPMENTS

PUDJIZ HILLAM LANE BURTON SALMON LEEDS LS25 5JQ
Tel DM: +44 (0)7889122371 ddmoore@liscall.co.uk