



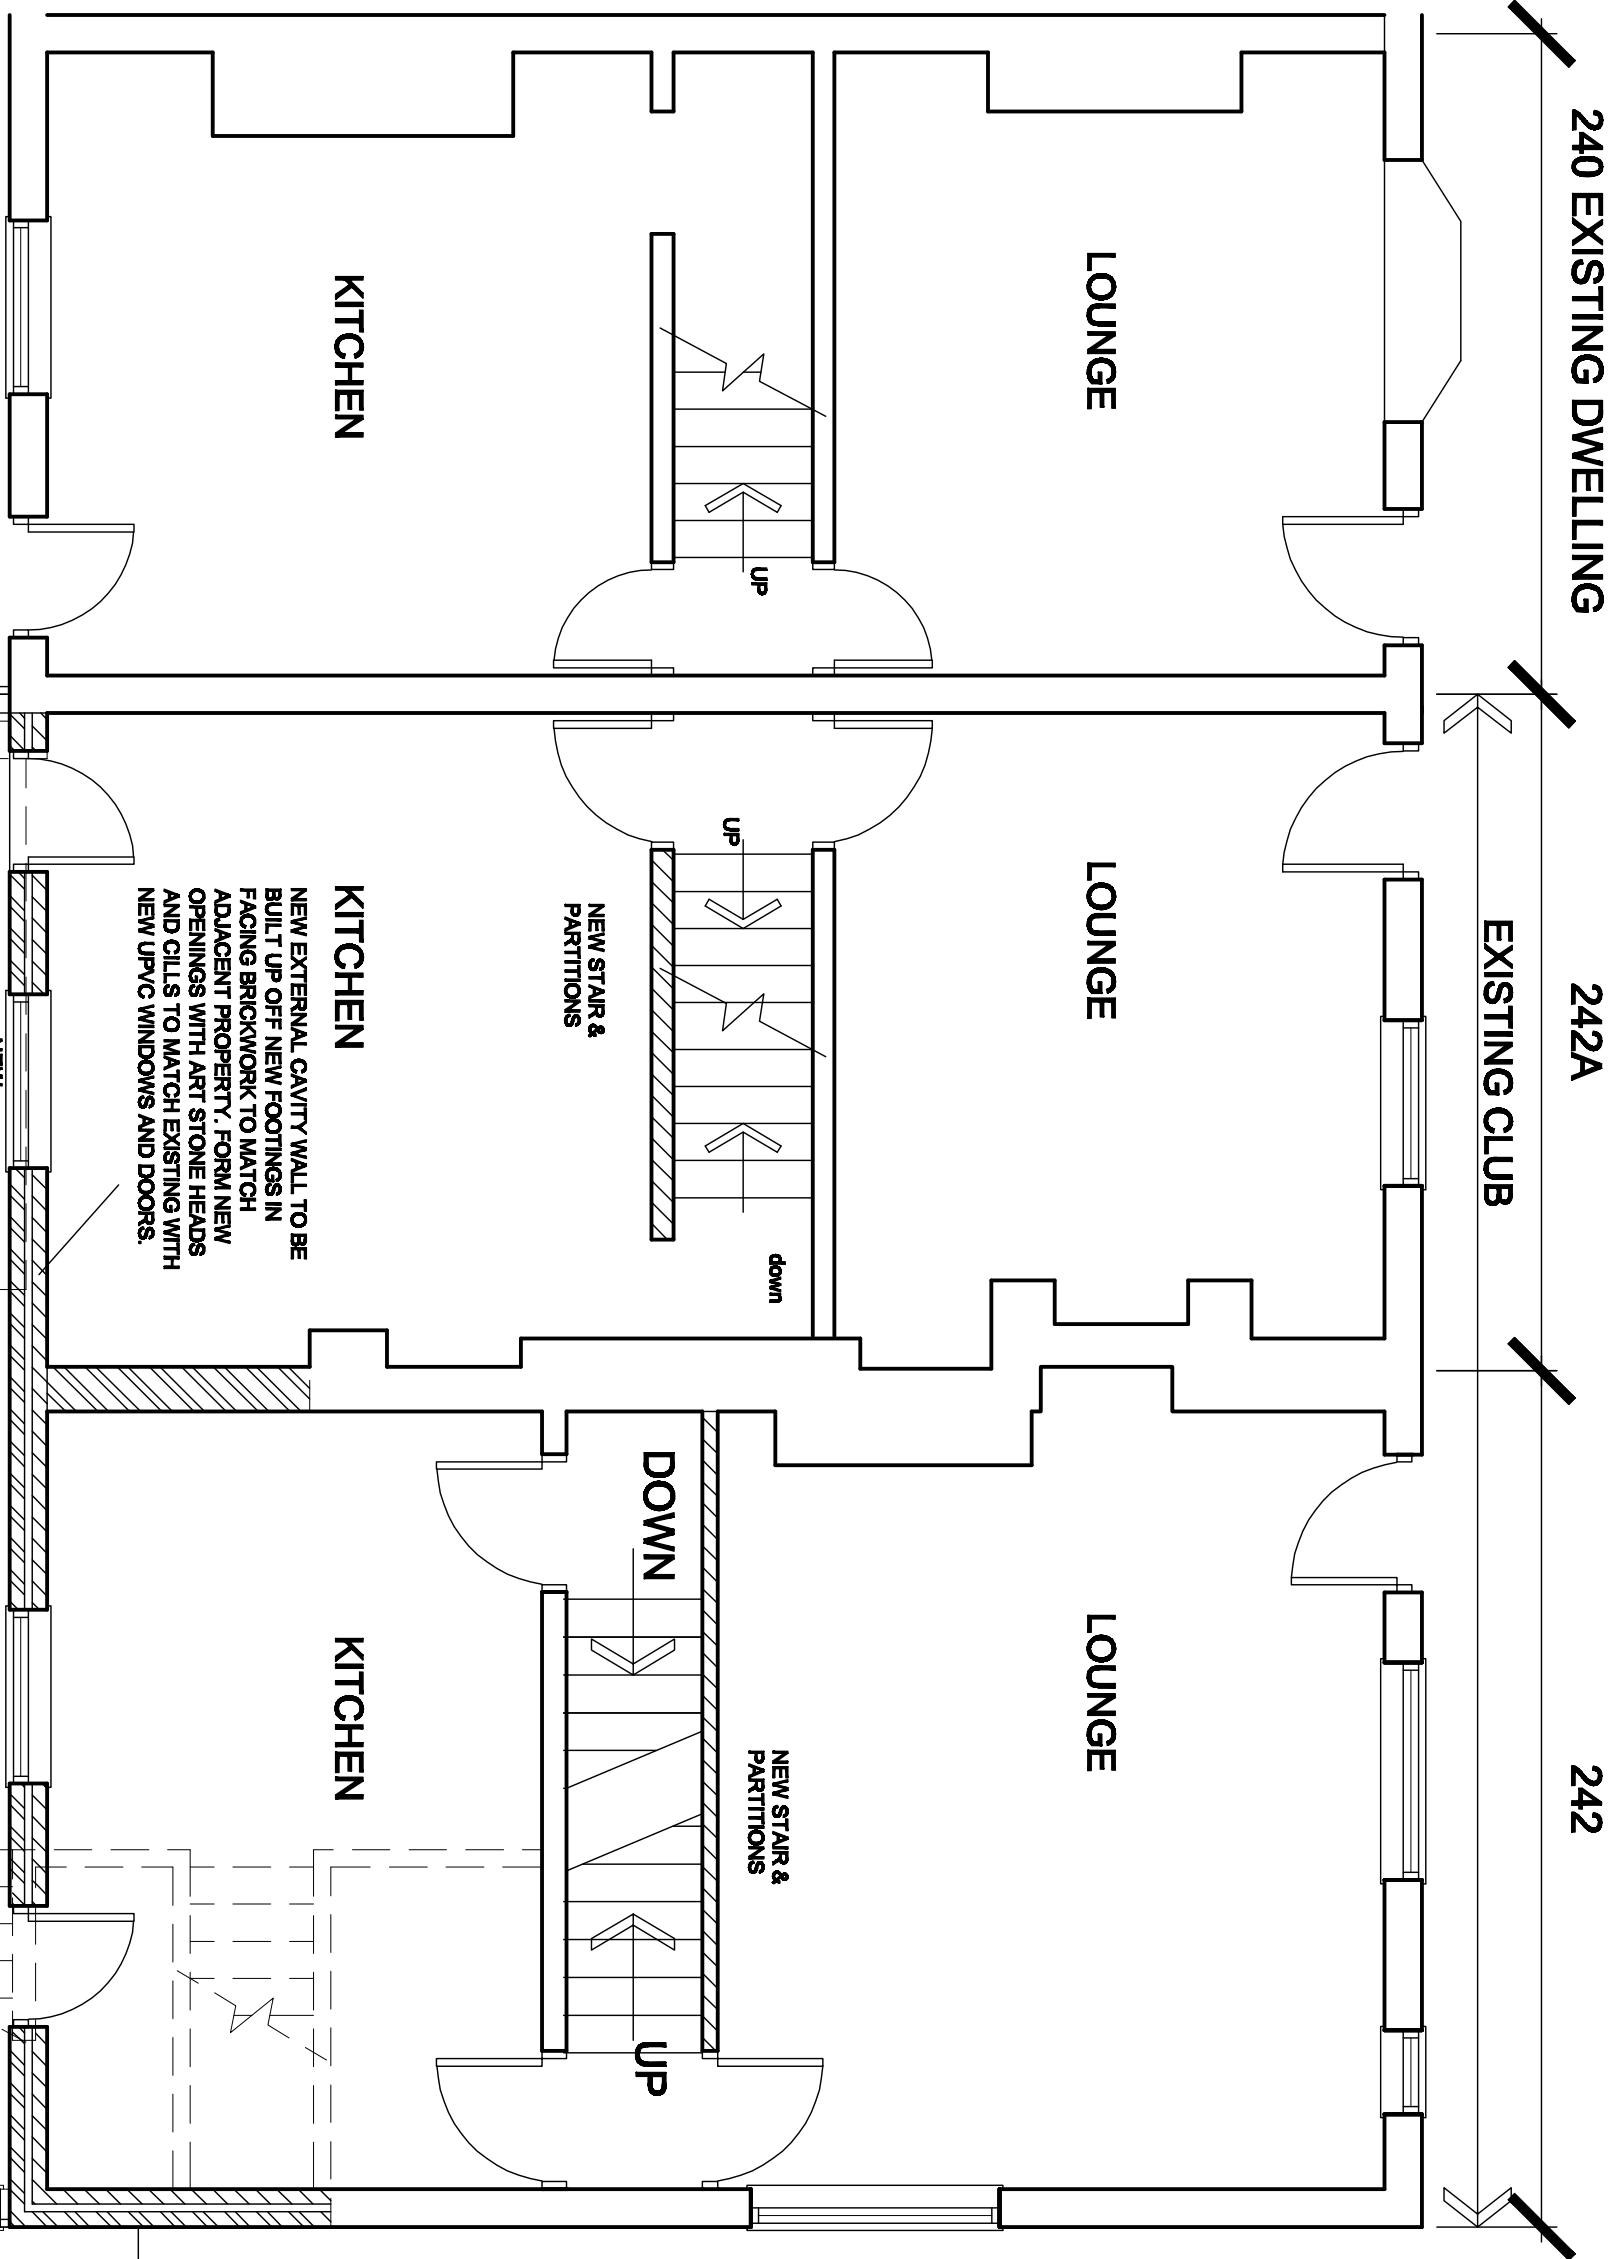


REAR

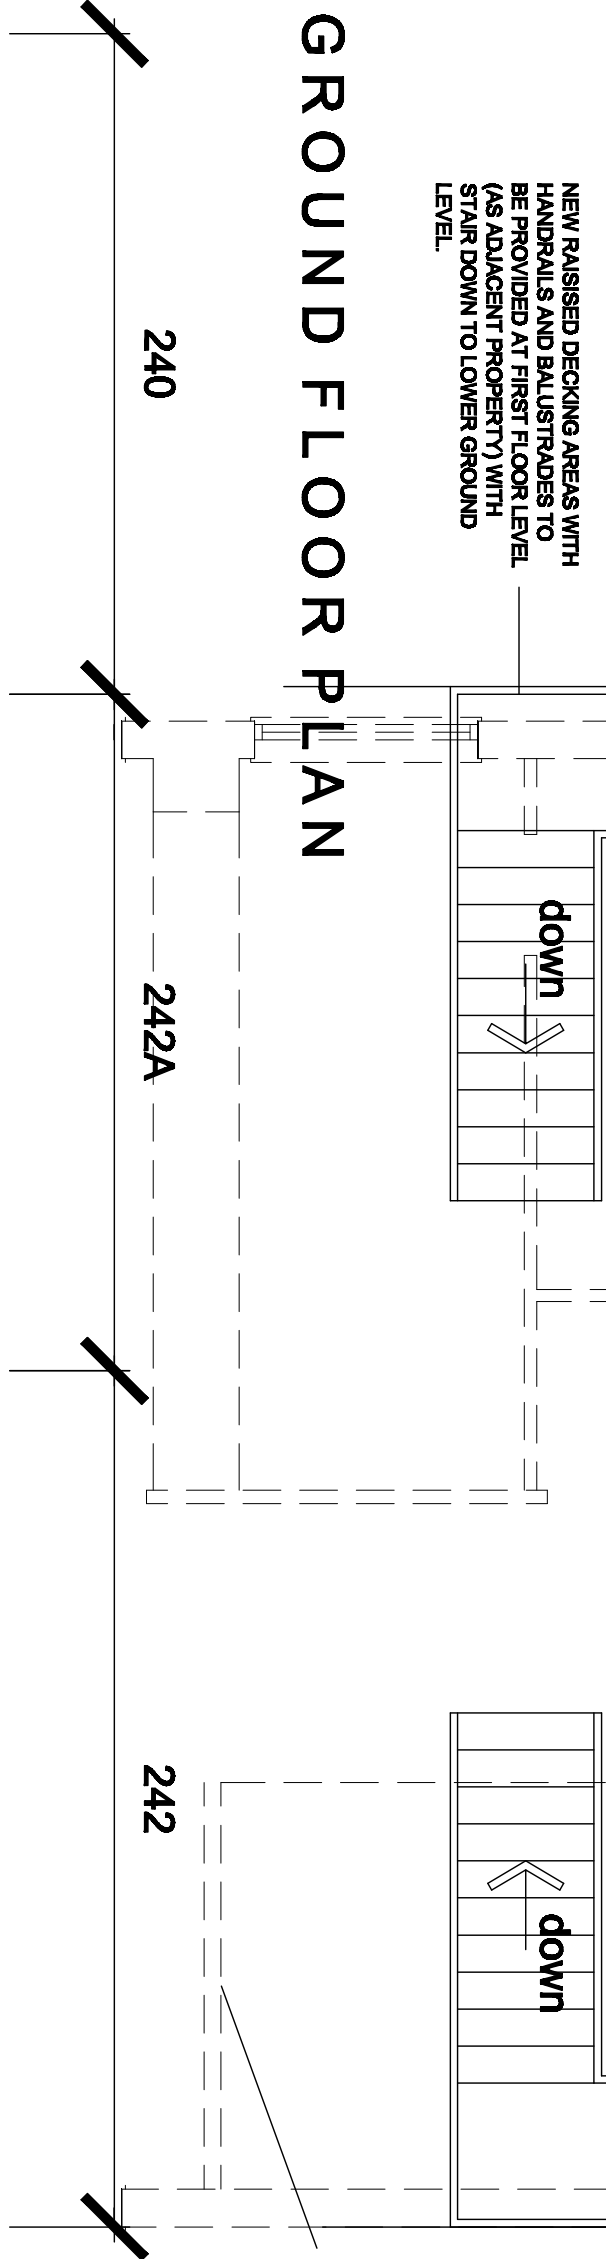

FRONT


GROUND FLOOR PLAN

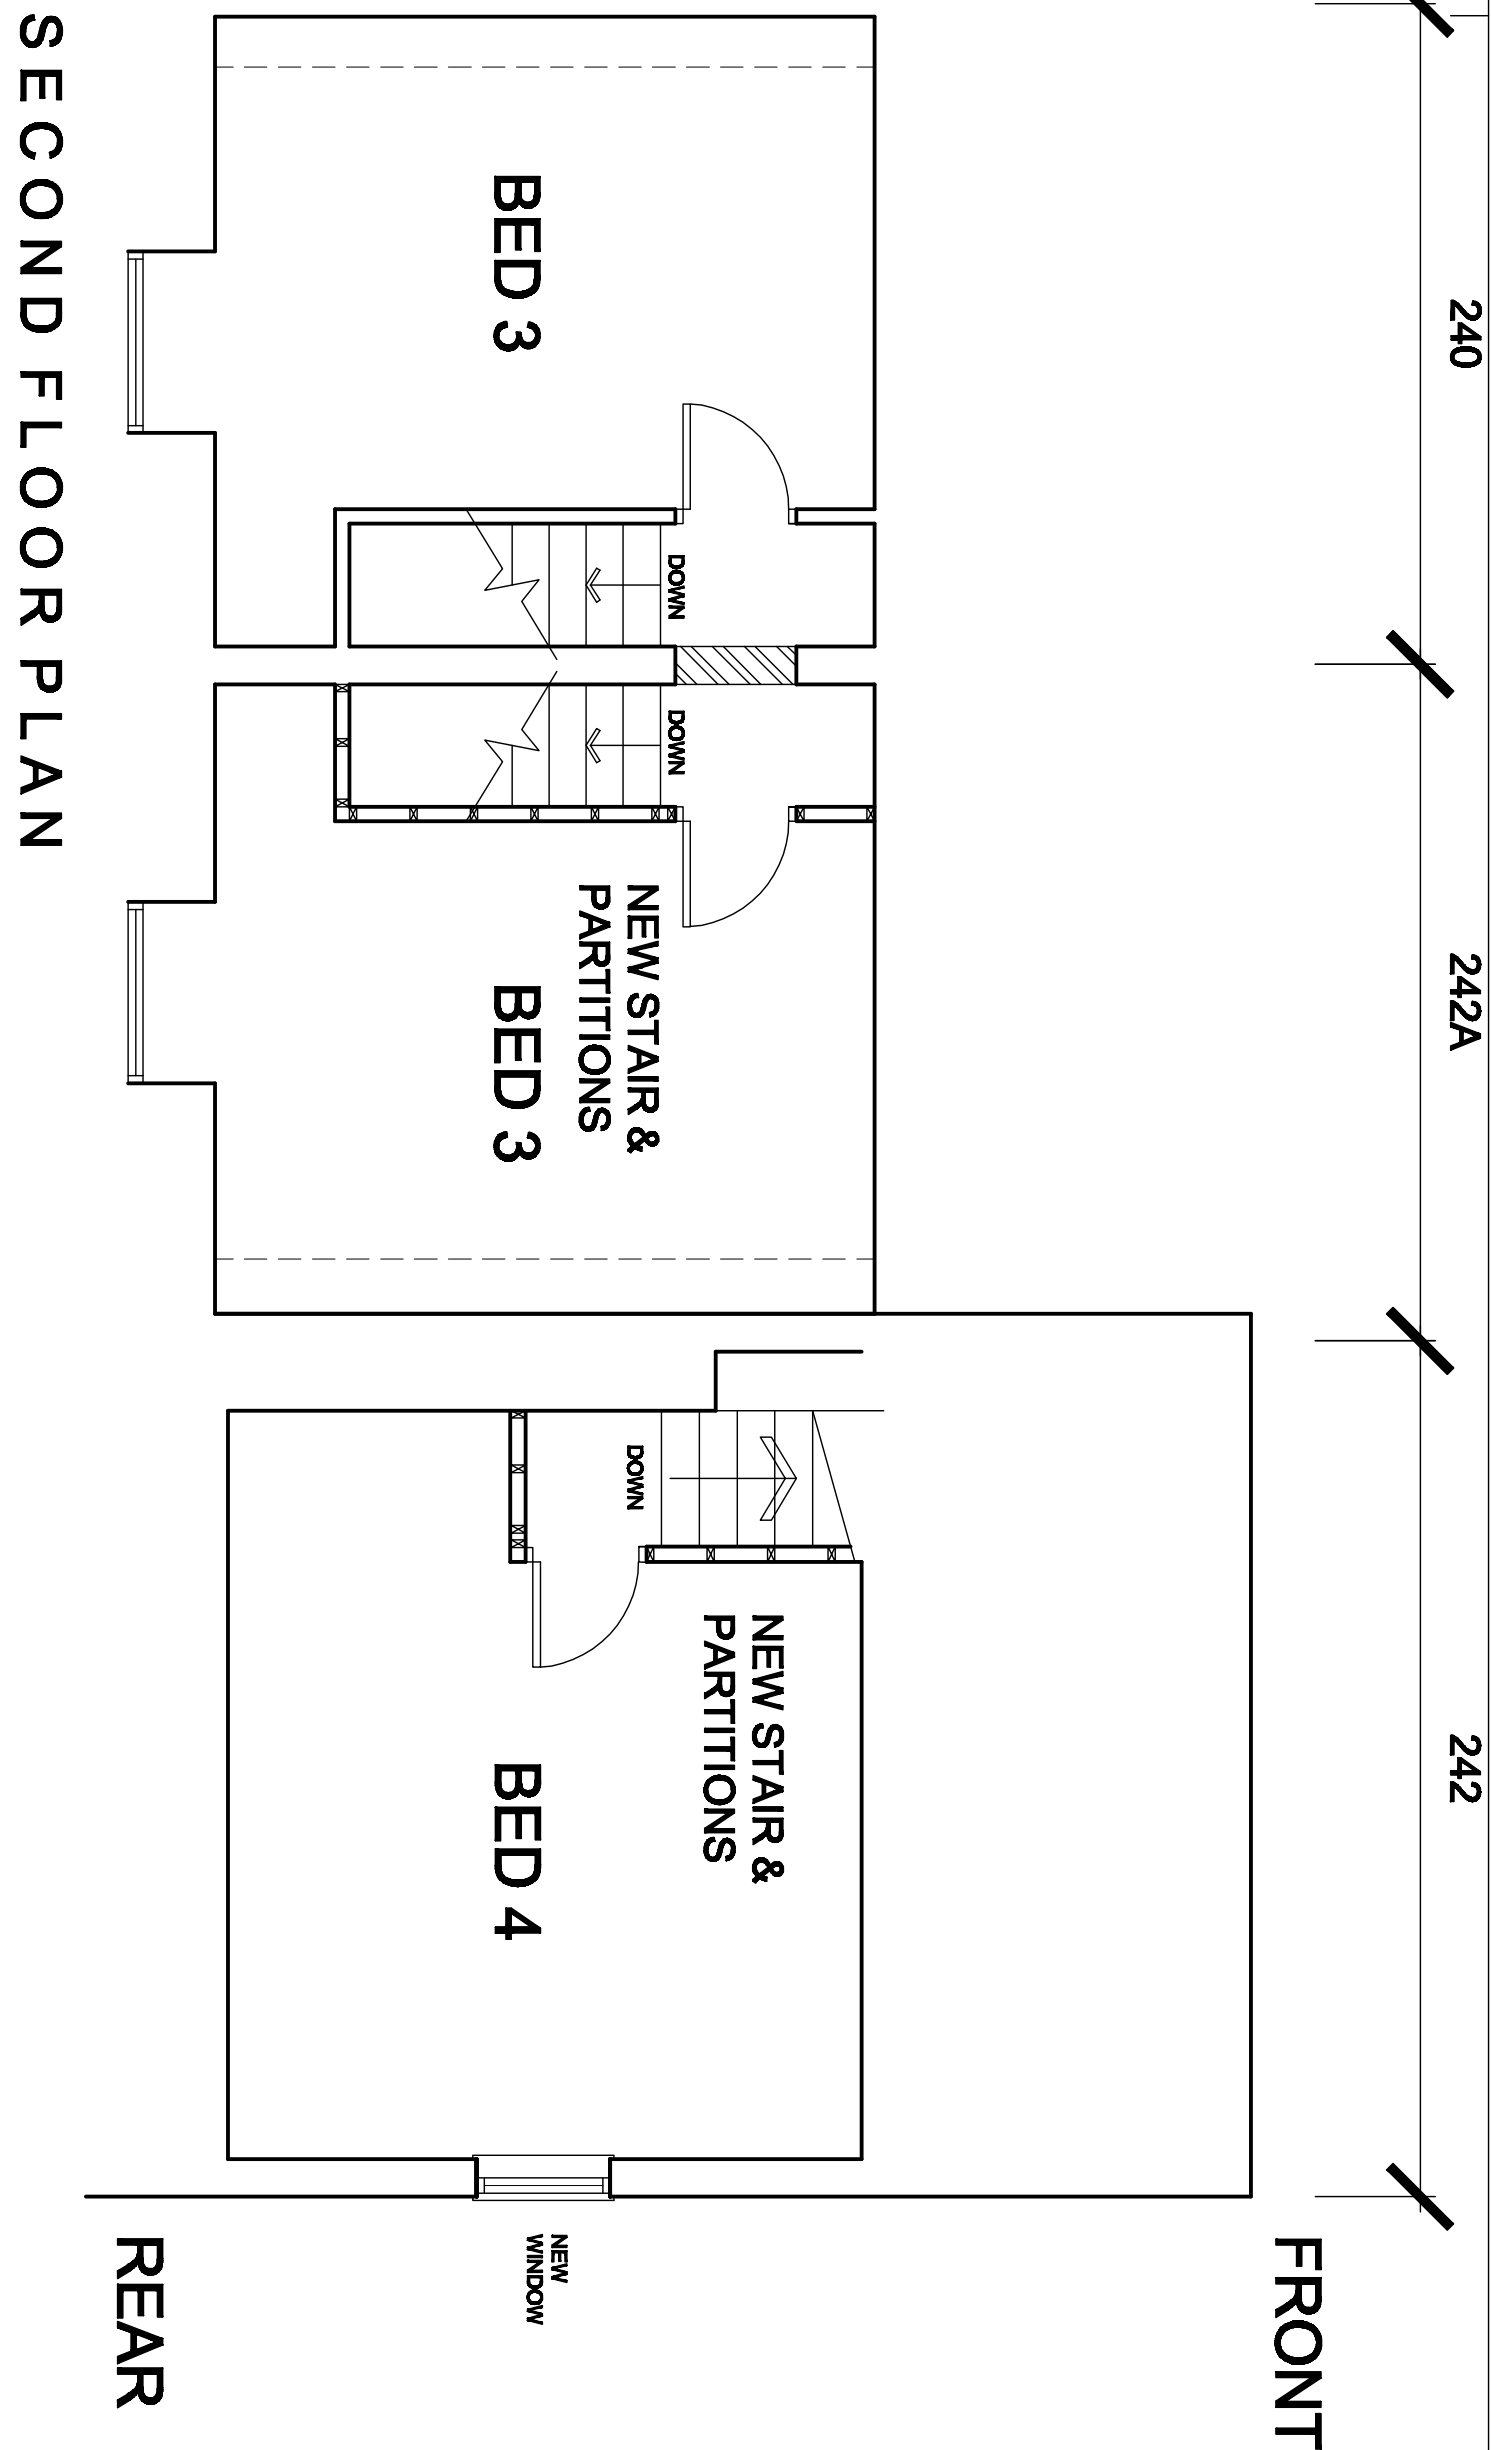

FRONT


REAR

SECOND FLOOR PLAN

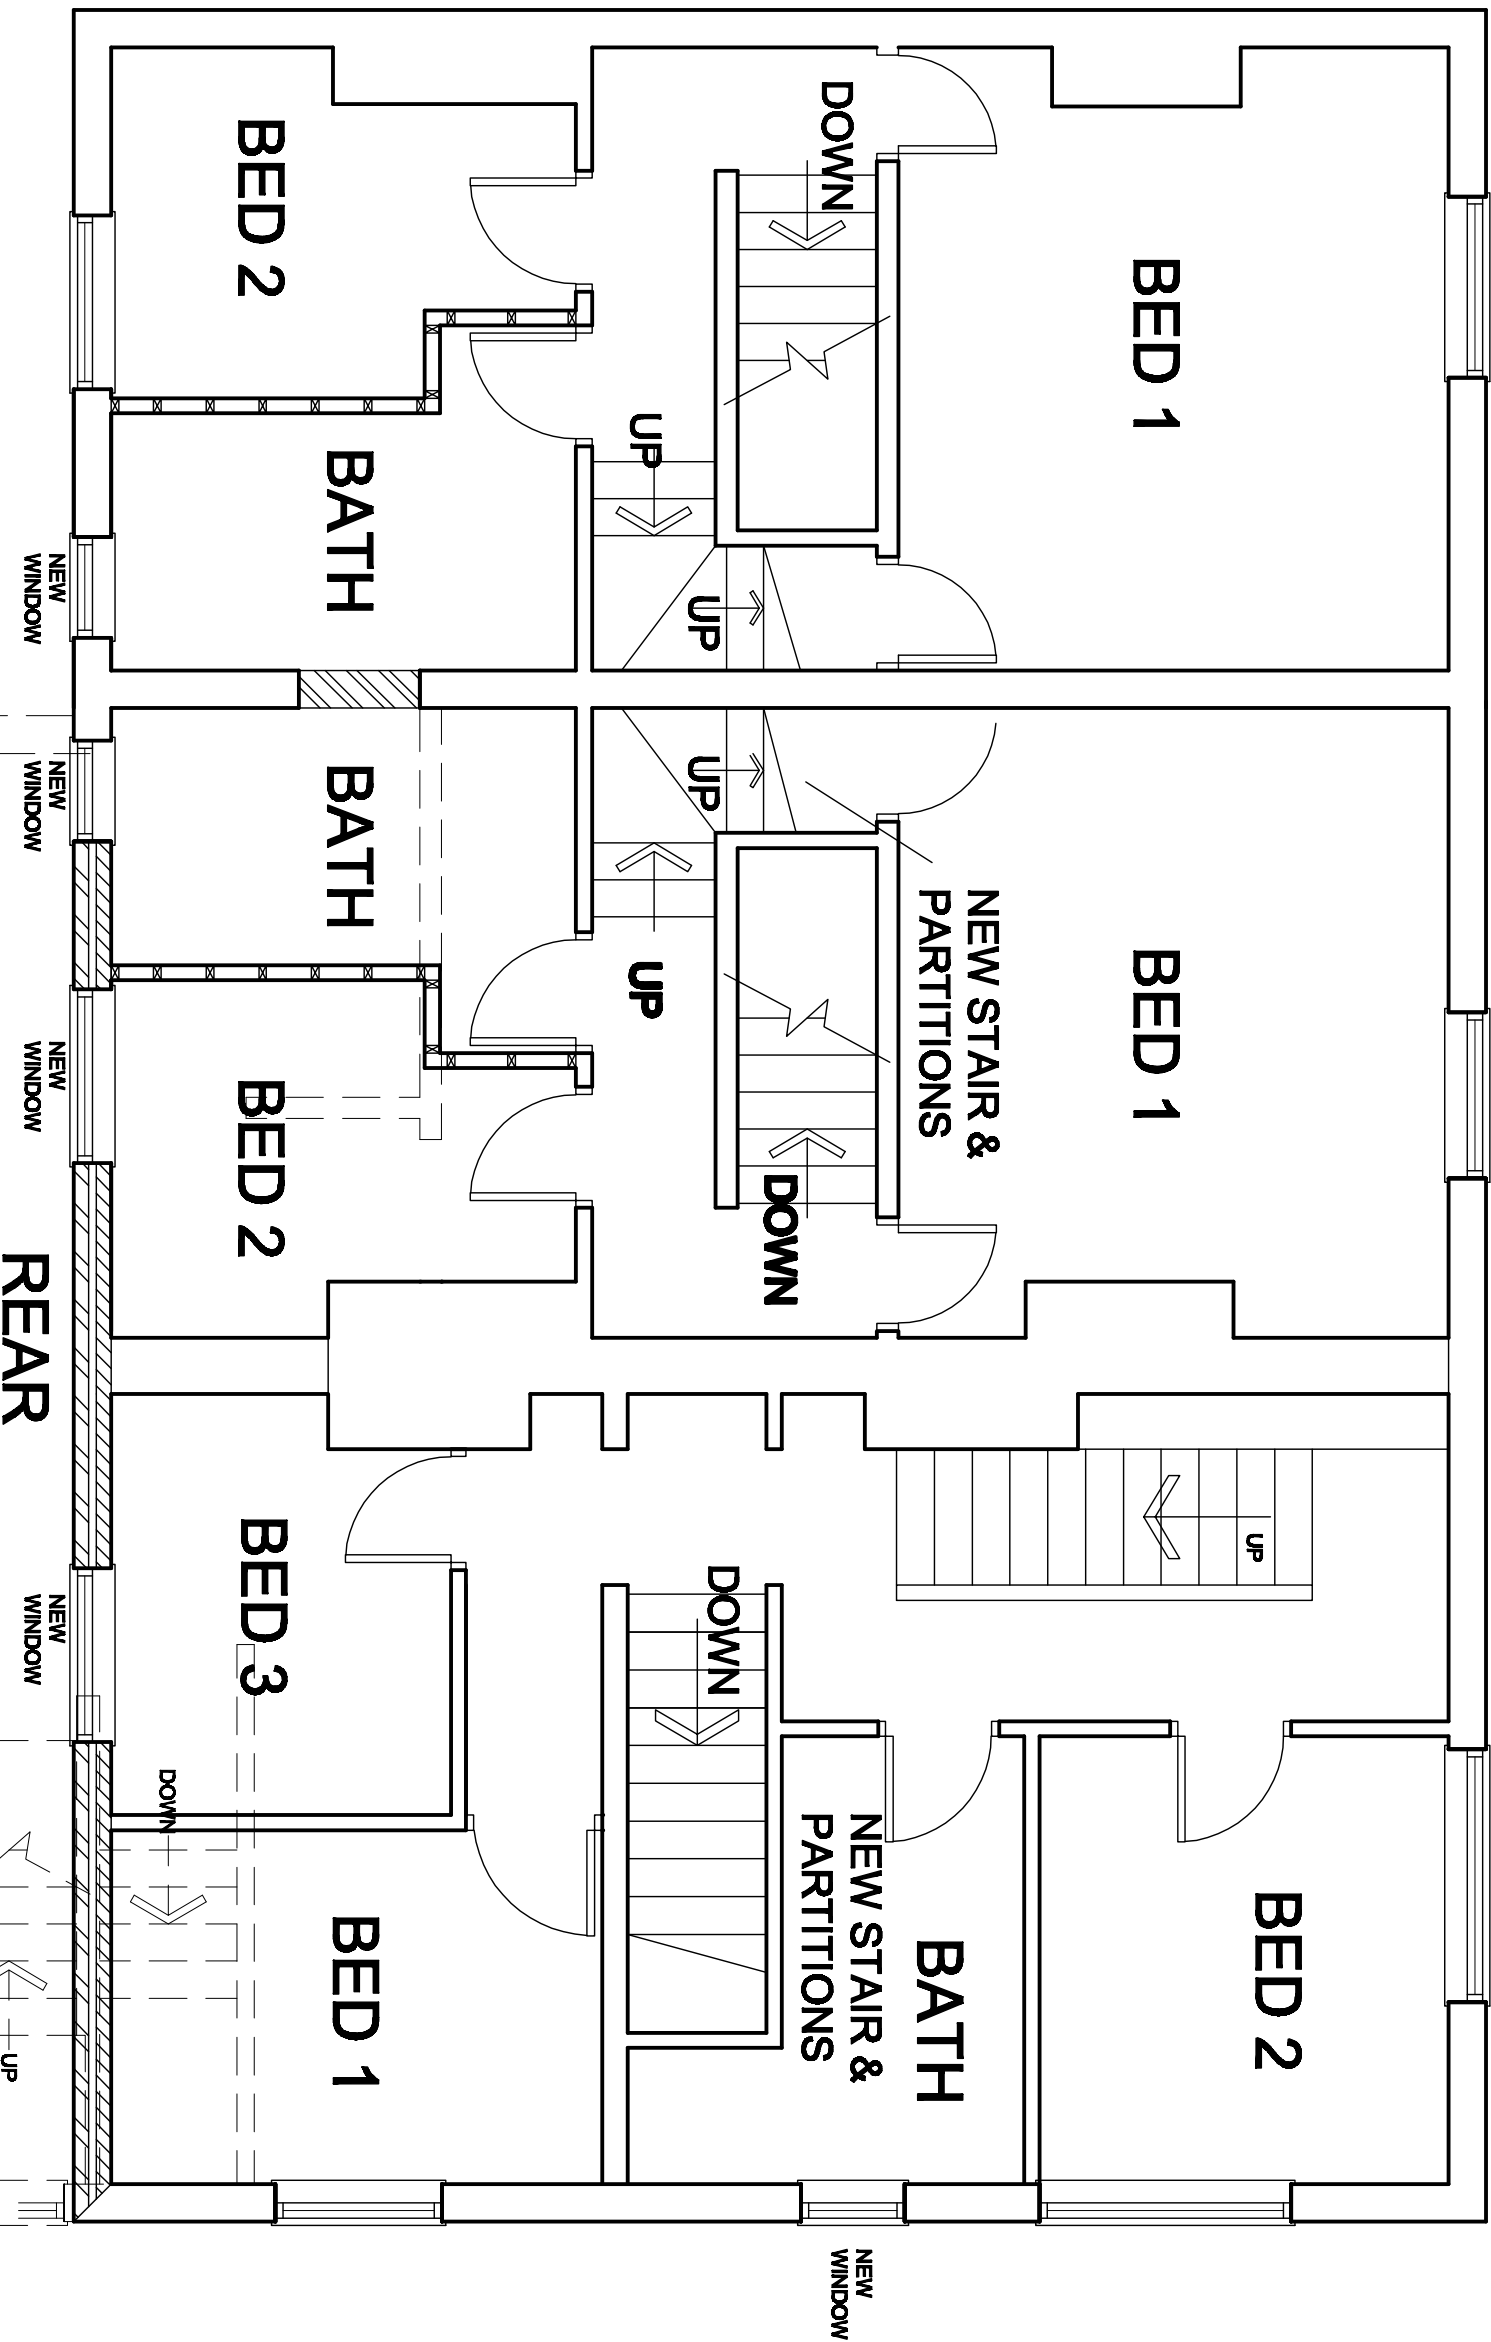

FRONT

FIRST FLOOR PLAN

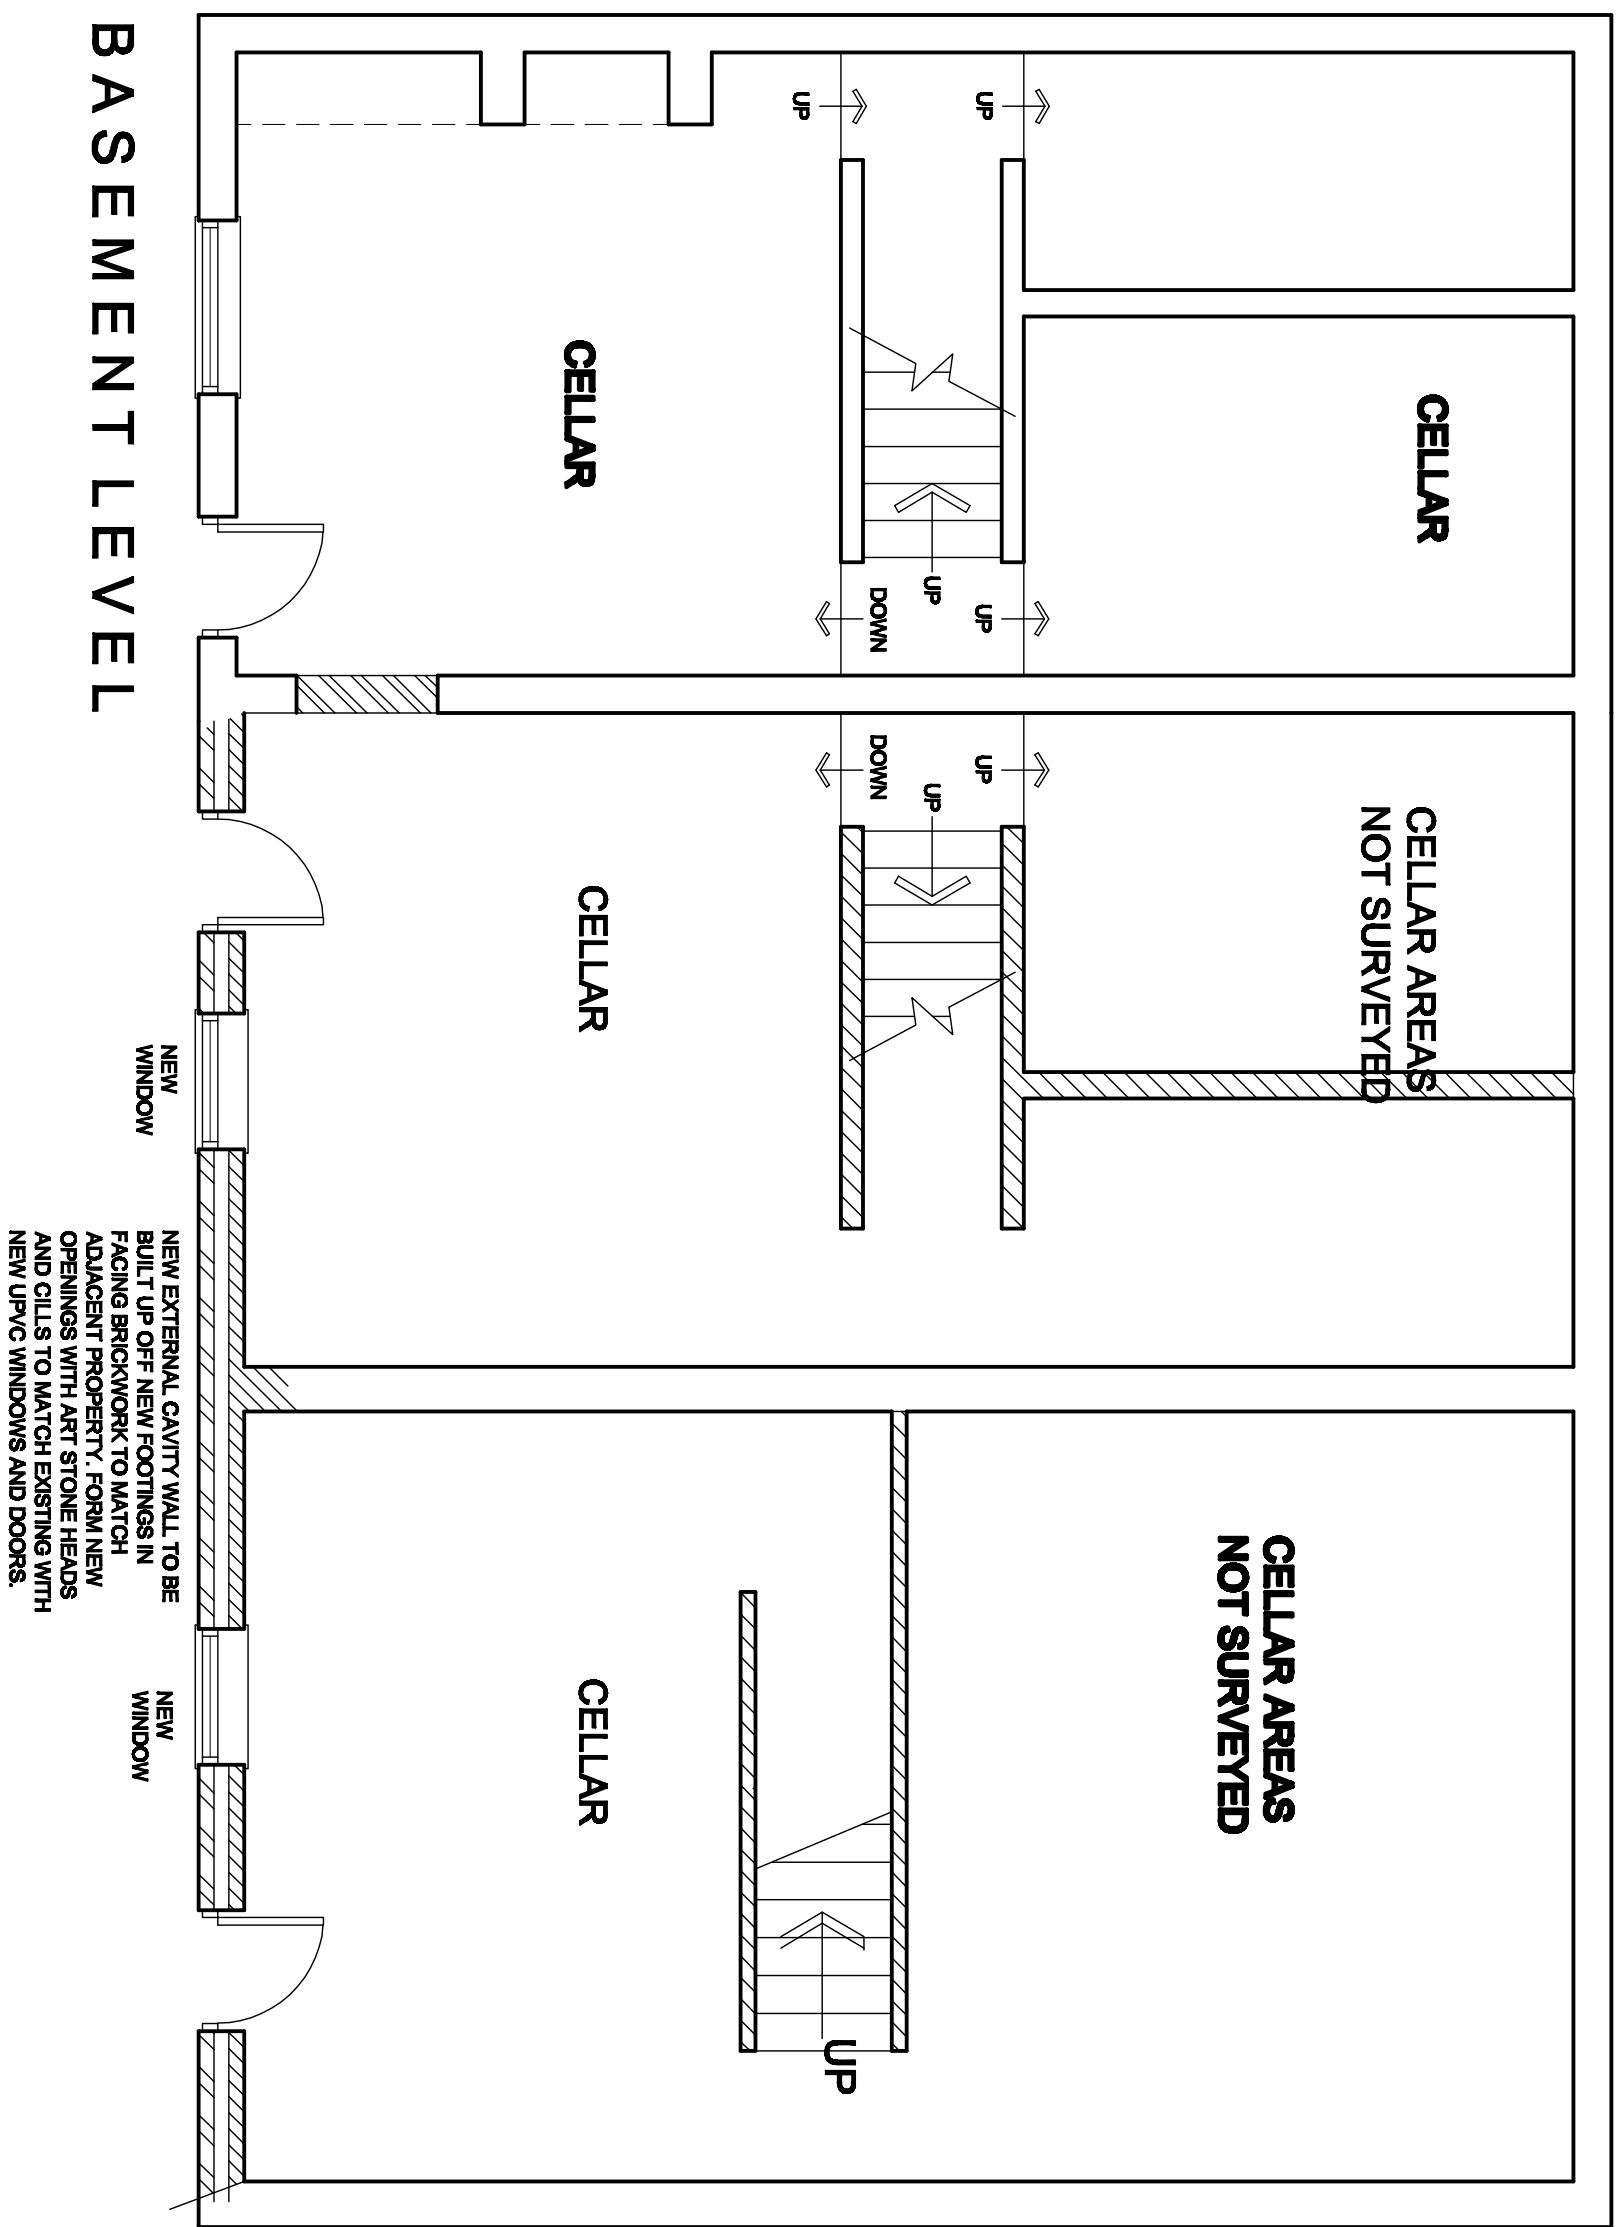

BASEMENT LEVEL

REAR

FIRST FLOOR PLAN

White Agus Partnership

PROVIDENCE VILLA,
42 SACKVILLE STREET,
BARNESLEY,
S10 2DB

Phone: 01228 206462
Fax: 01228 283050
Email: info@whiteaguspартnership.co.uk
Web: www.whiteaguspартnership.co.uk

Project: RESIDENTIAL DEVELOPMENT AT GODLEY STREET AND CHANGE OF USE OF BUSH WALK, MIDLAND ROAD, ROYSTON.

Client: MR R V FLETCHER

Scale: 1:50 @ A1

Drawing Title: CHANGE OF USE AND ALTERATIONS TO CLUB & No 240 MIDLAND ROAD PLANS AS PROPOSED

Date: JUL Y 2010

Date: 10-06

Date: 07

Date: 07

Date: 07

ALL DIMENSIONS AND DETAILS OF EXISTING STRUCTURE TO BE CHECKED ON SITE