




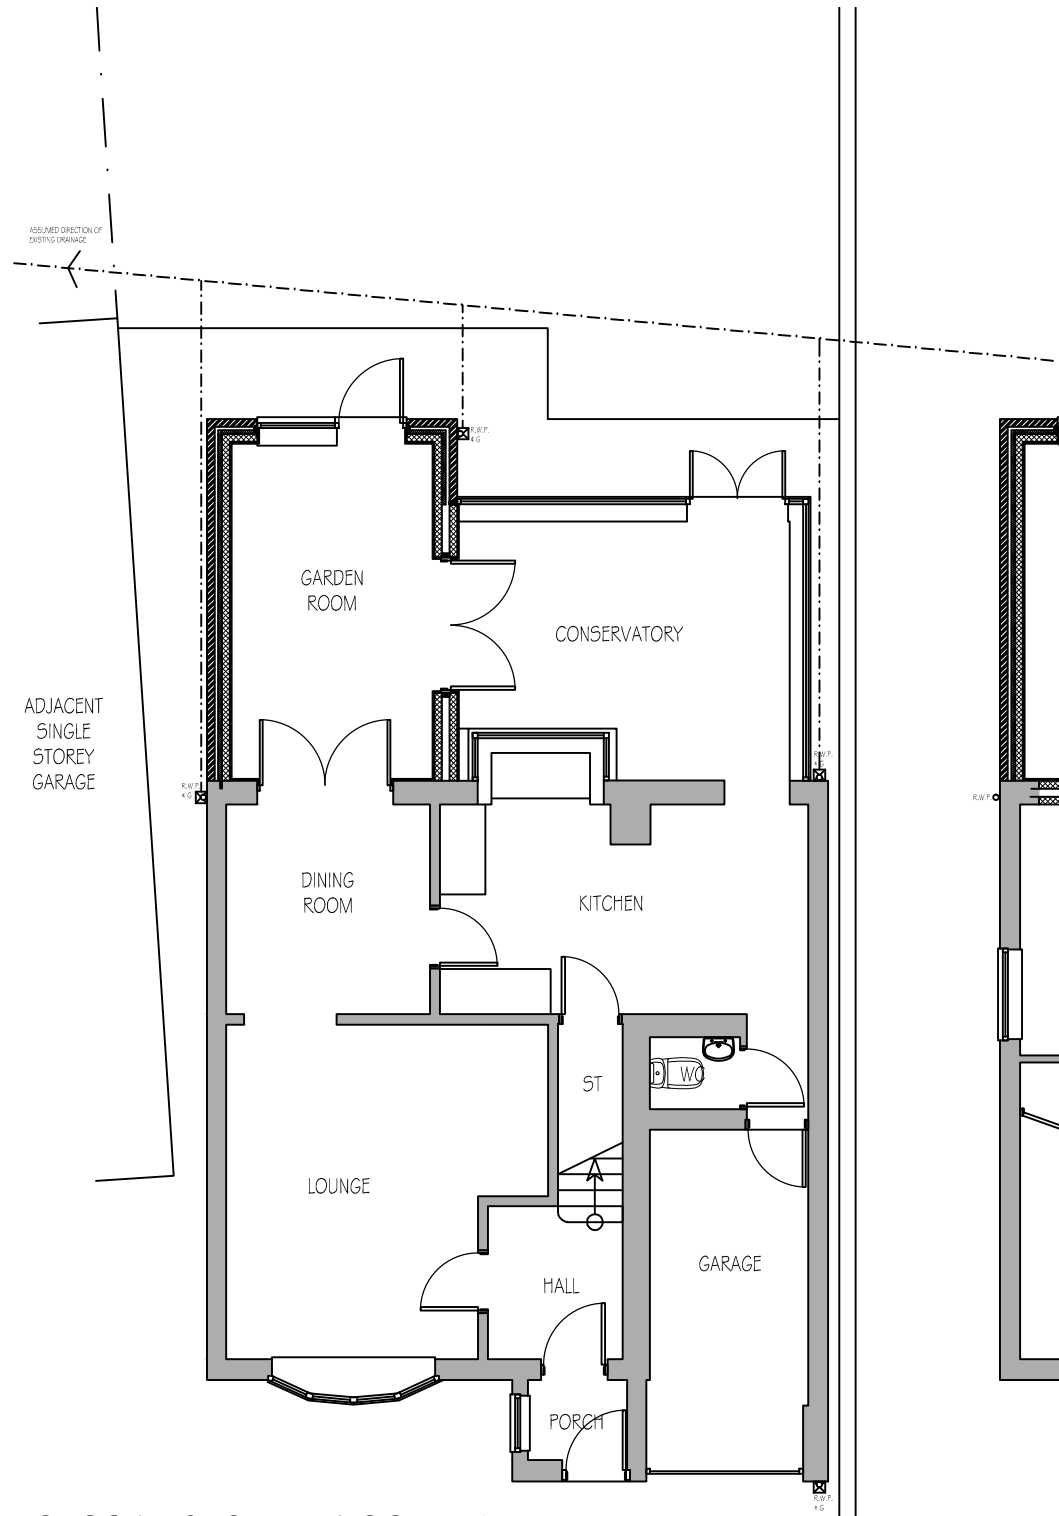


PROPOSED GROUND FLOOR PLAN

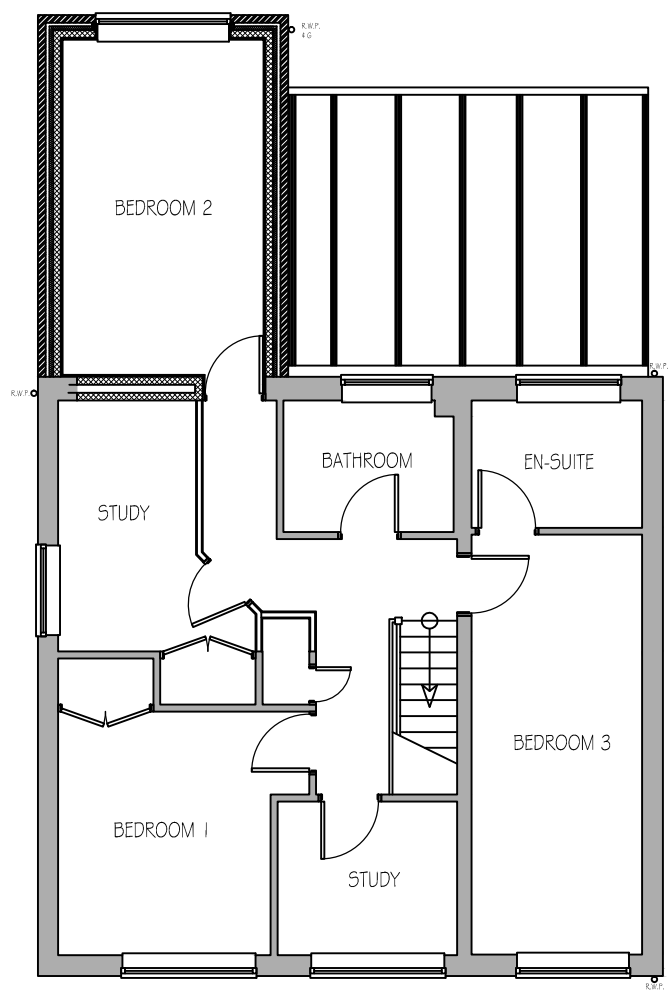

PROPOSED FIRST FLOOR PLAN

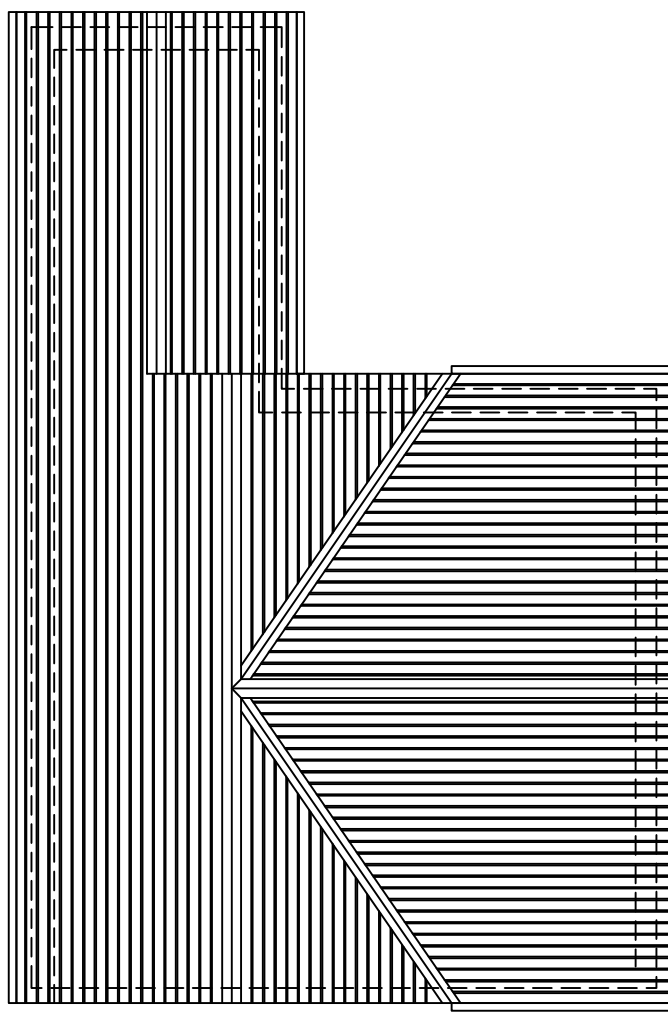

PROPOSED ROOF PLAN

 

PROJECT		
REAR TWO STOREY EXTENSION 6 TREDIS CLOSE BARNSELEY		
CLIENT		
MR & MRS COOK		
DRAWING		
PROPOSED GROUND & FIRST FLOOR PLANS		
DRAWING NR	REVISION	SCALE
PL04	--	1:100
DATE	DRAWN BY	
MAY 2012	RM	
DO NOT SCALE FROM THE DRAWING		