



FRONT ELEVATION
SCALE 1:100

REAR ELEVATION
SCALE 1:100

SIDE ELEVATION
SCALE 1:100

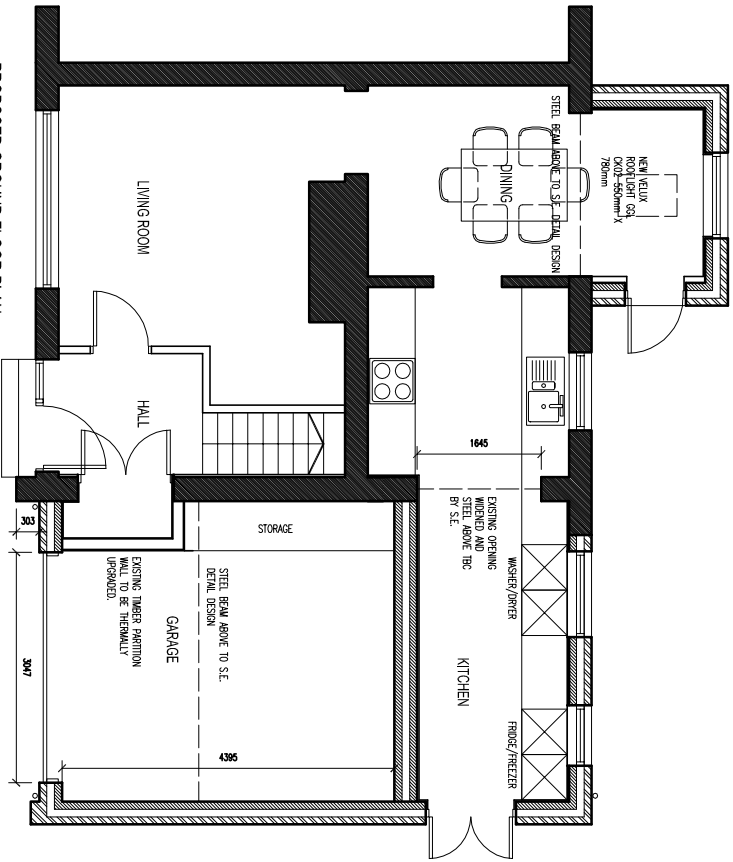

PROPOSED GROUND FLOOR PLAN
SCALE 1:100

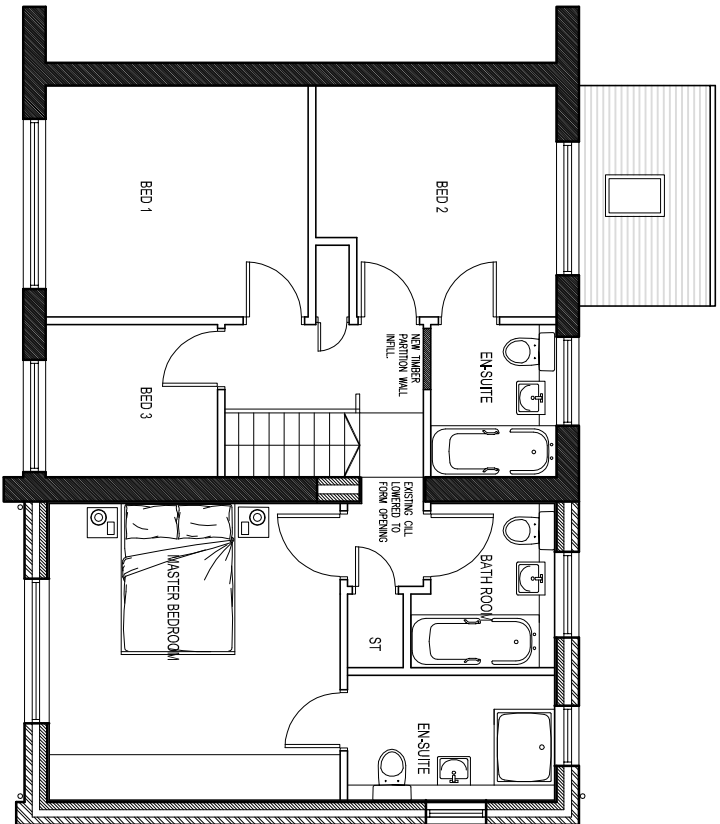

PROPOSED FIRST FLOOR PLAN
SCALE 1:100



LOCATION PLAN
SCALE 1:1250

A	DRAWING AMENDED TO SUIT CLIENTS REQUIREMENTS	25-04-15
B	SCALE OF ELEVATION DRAWINGS AMENDED	05-05-15
C	DRAWINGS AMENDED IN RESPONSE TO PLANNING OFFICERS COMMENTS	10-05-15

- MATERIALS KEY
- 1 BRICKWORK TO MATCH EXISTING
 - 2 UPVC WINDOWS TO MATCH EXISTING
 - 3 TIMBER EFFECT CLADDING LAID HORIZONTALLY
 - 4 EXISTING ROLLER SHUTTER GARAGE DOOR

Client	Mark Rammer
Job	Extension to Existing Dwelling
Title	Proposed Plans and Elevations
Dwg. No.	1021-002

© COPYRIGHT EXISTS ON THE DESIGNS AND INFORMATION SHOWN ON THIS DRAWING. The Contractor must verify all dimensions on site before making shop drawings or commencing work of any kind. No dimensions to be scaled from this drawing. Architect to be notified of any discrepancies in dimensions immediately.