

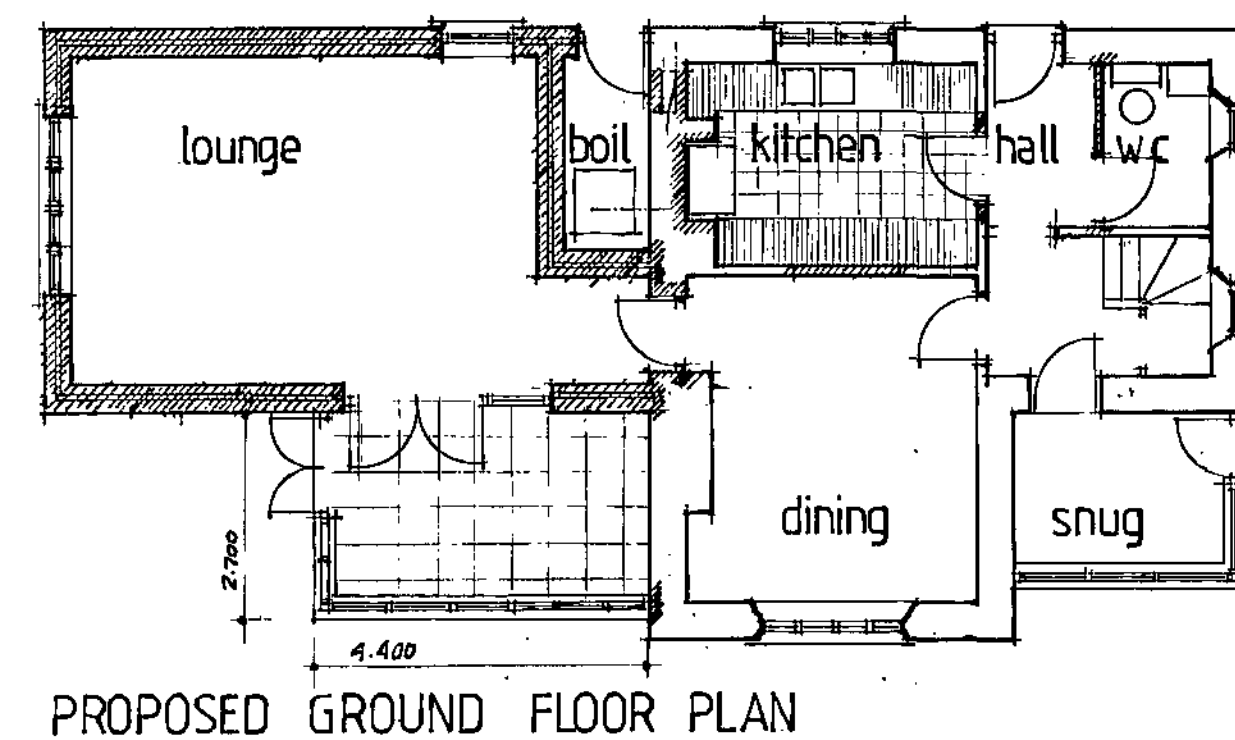
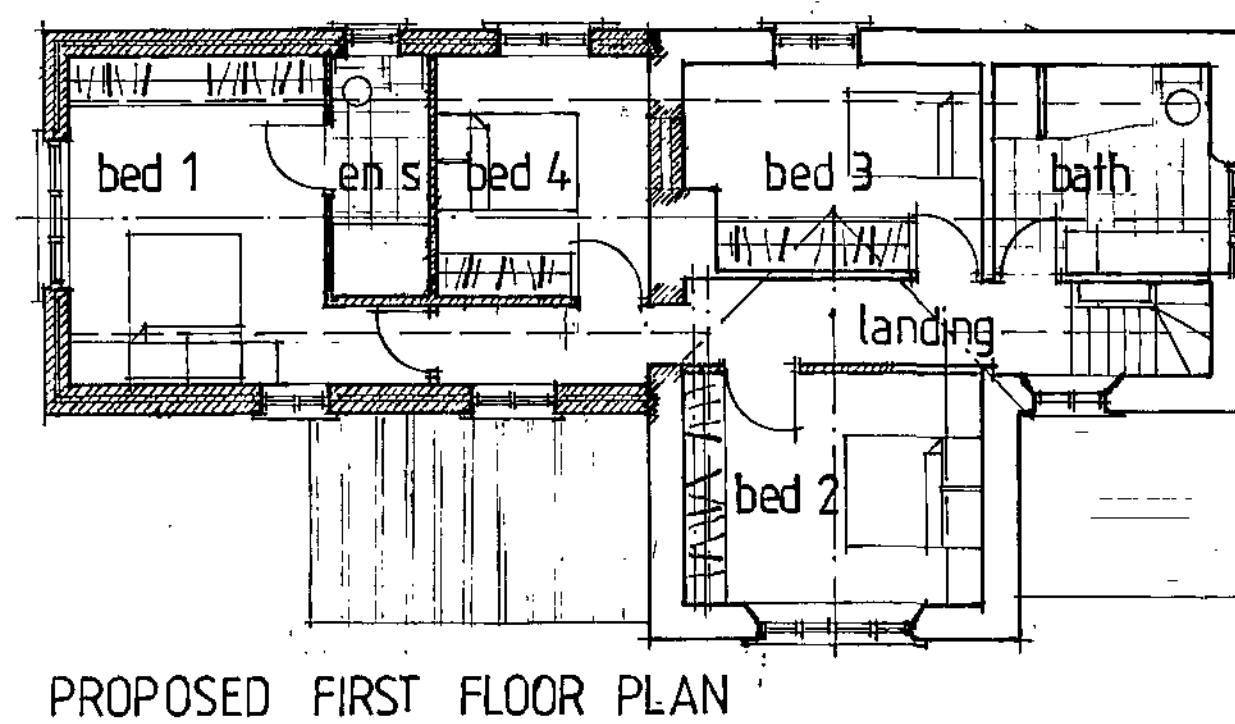
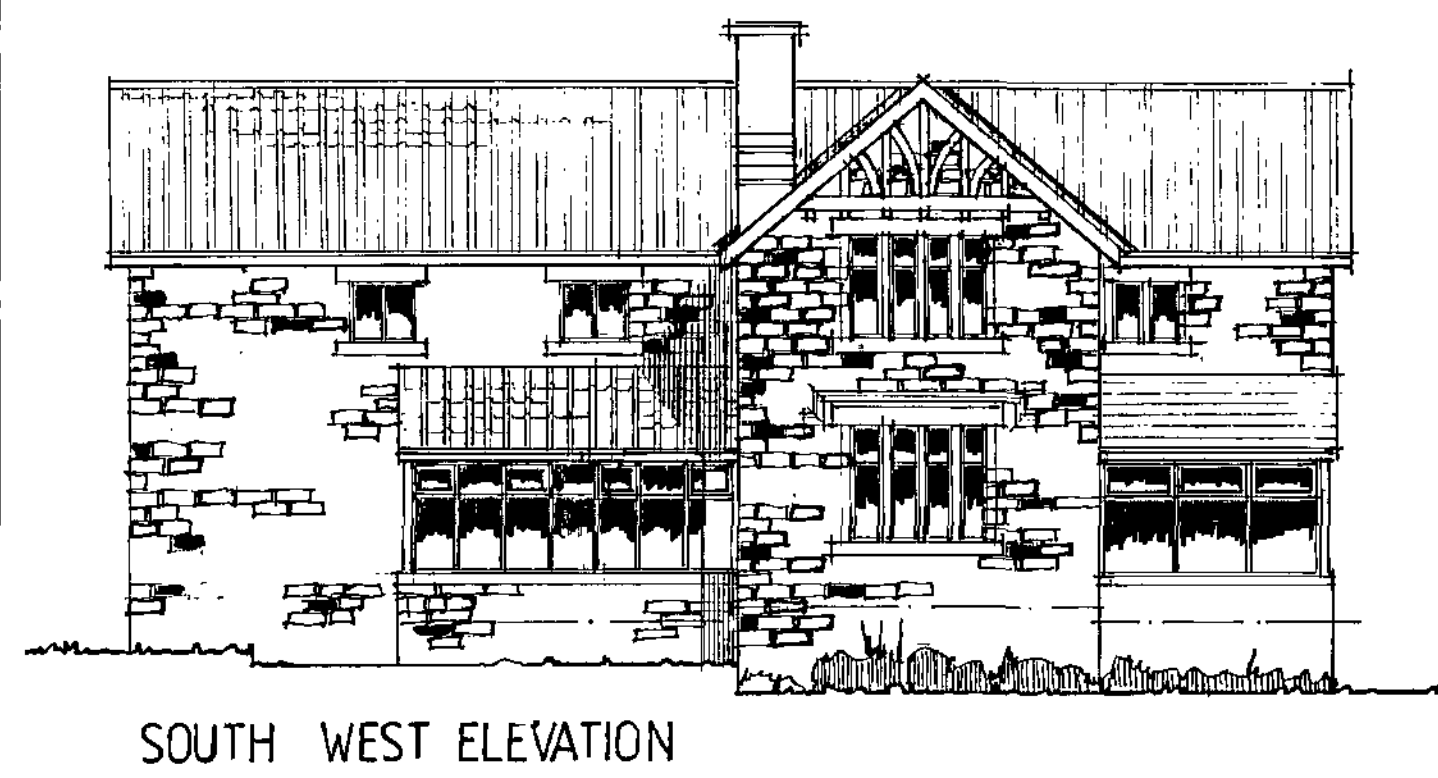
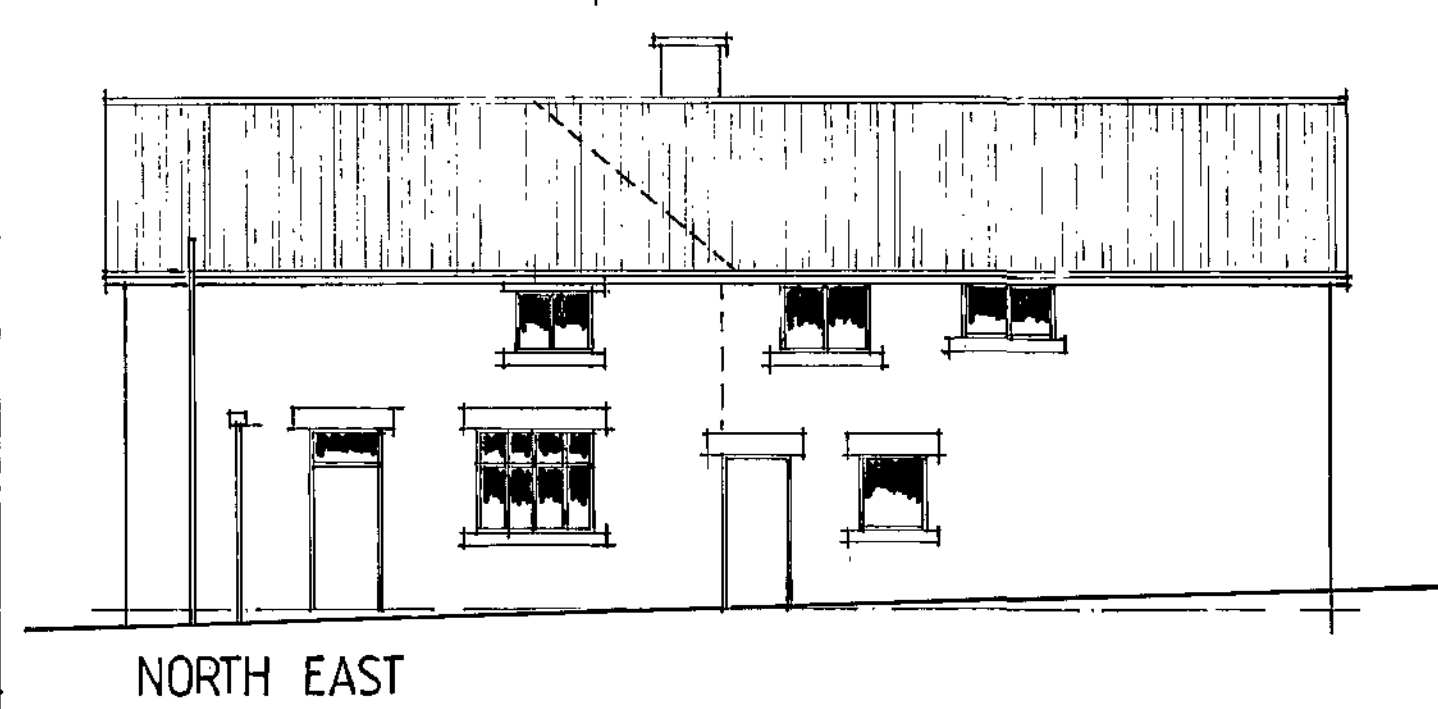
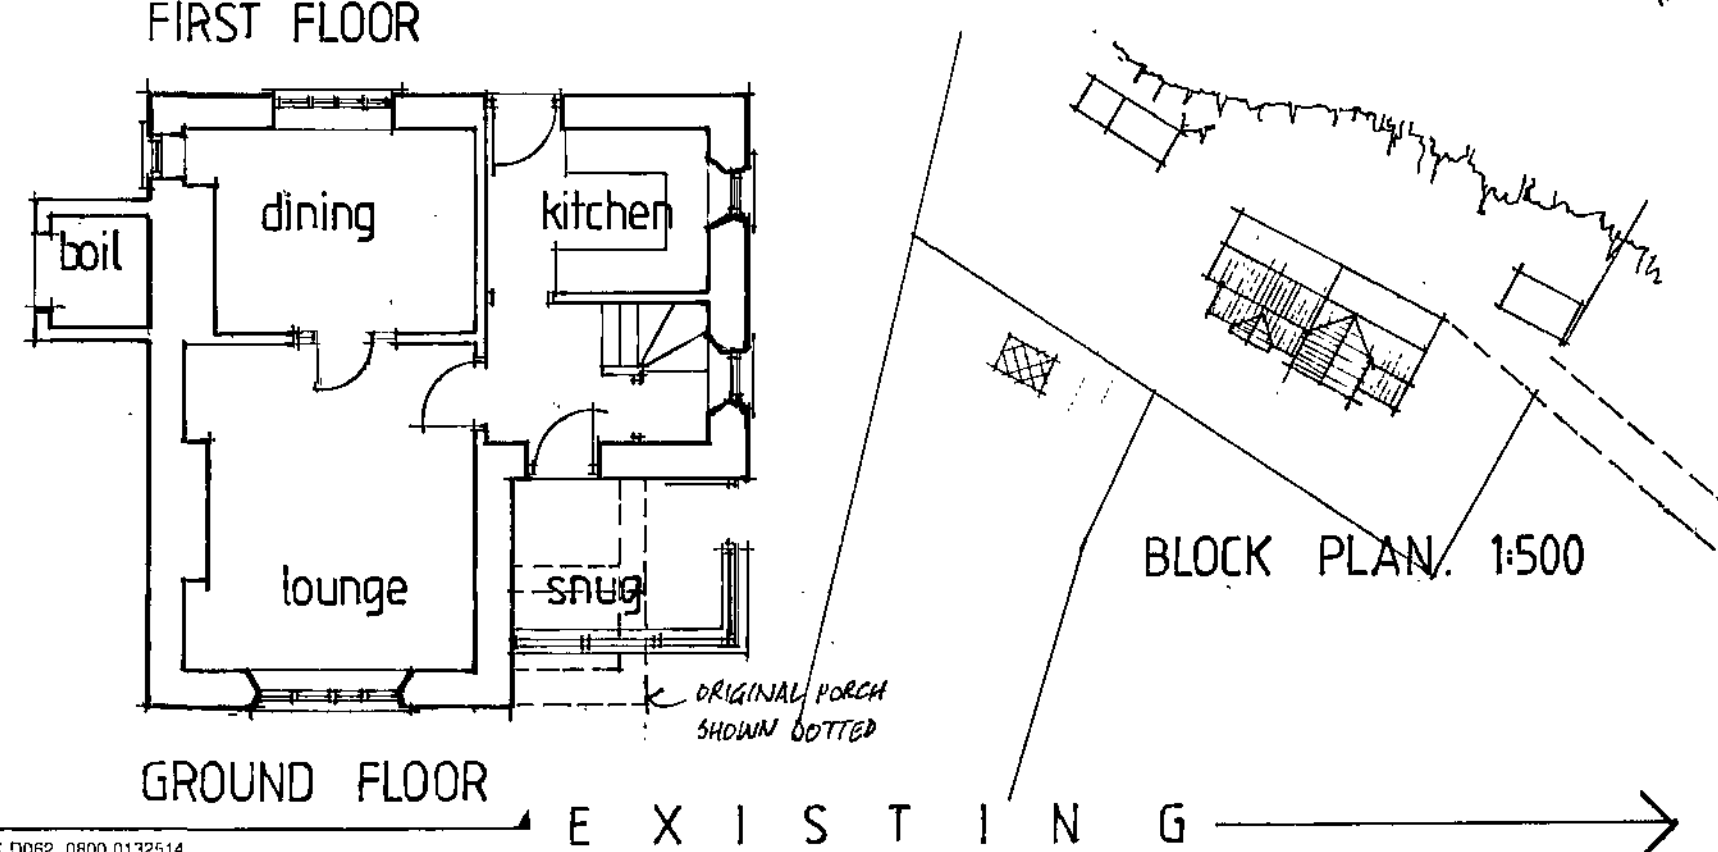
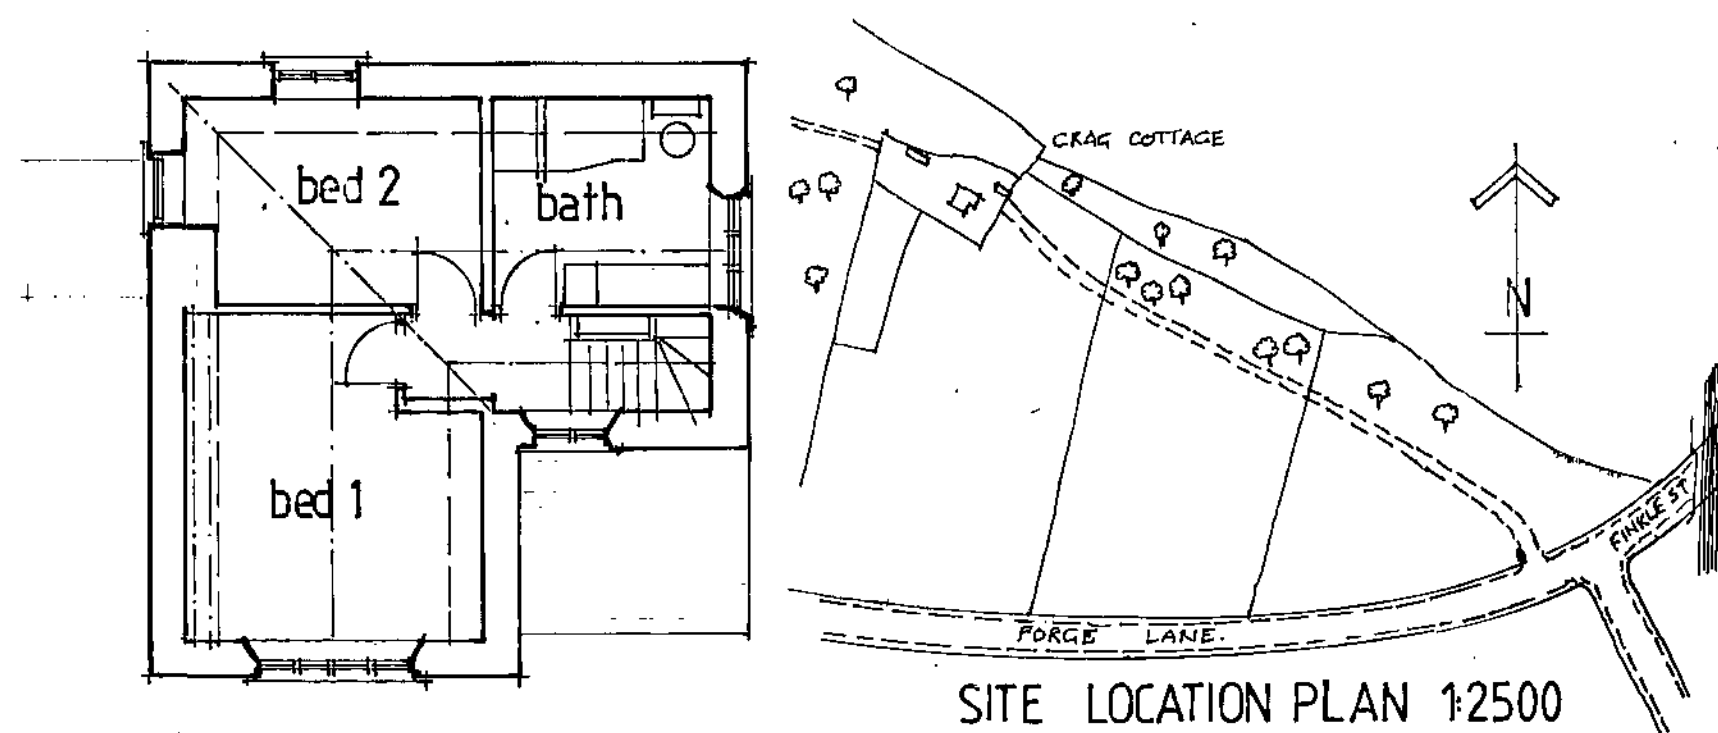


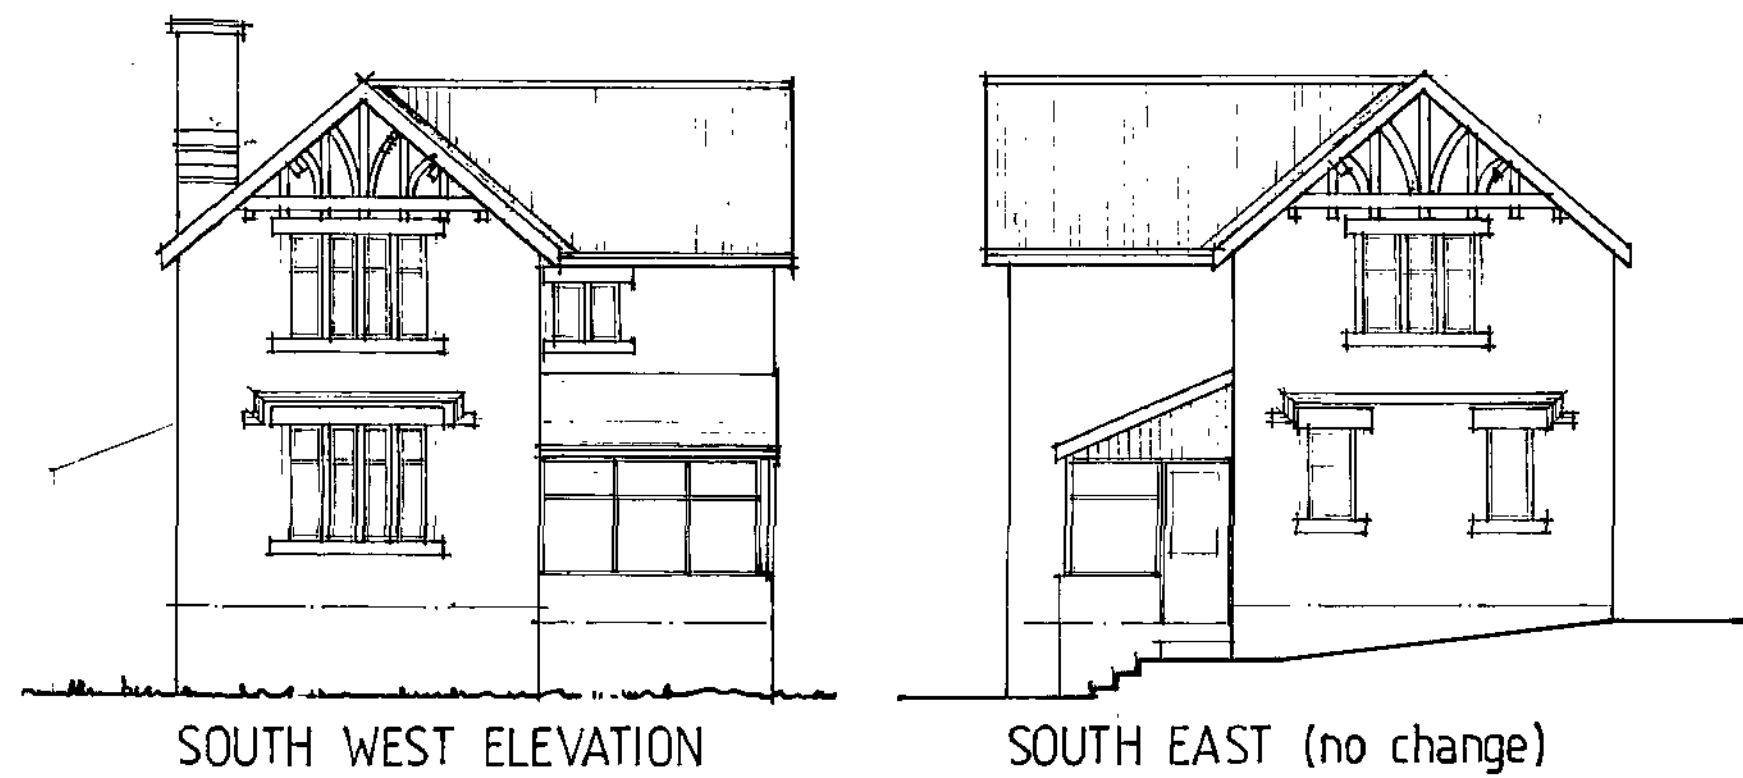

NOTE:
ALL DIMENSIONS MUST BE CHECKED ON SITE AND NOT SCALED FROM THIS DRAWING.
COPYRIGHT:
THIS DRAWING IS THE PROPERTY OF THE COMPANY AND MAY NOT BE COPIED, USED OR DISCLOSED FOR ANY PURPOSE EXCEPT AS AUTHORISED IN WRITING BY THE COMPANY.

FLOOR AREAS:
ORIGINAL COTTAGE 110M² PLUS PORCH 5.4M² TOTAL 115.4M²
PROPOSED 2 STOREY EXTENSION 80M² PLUS CONSERV. 18.2 TOT. 98.2M²
= 85% INCREASE.

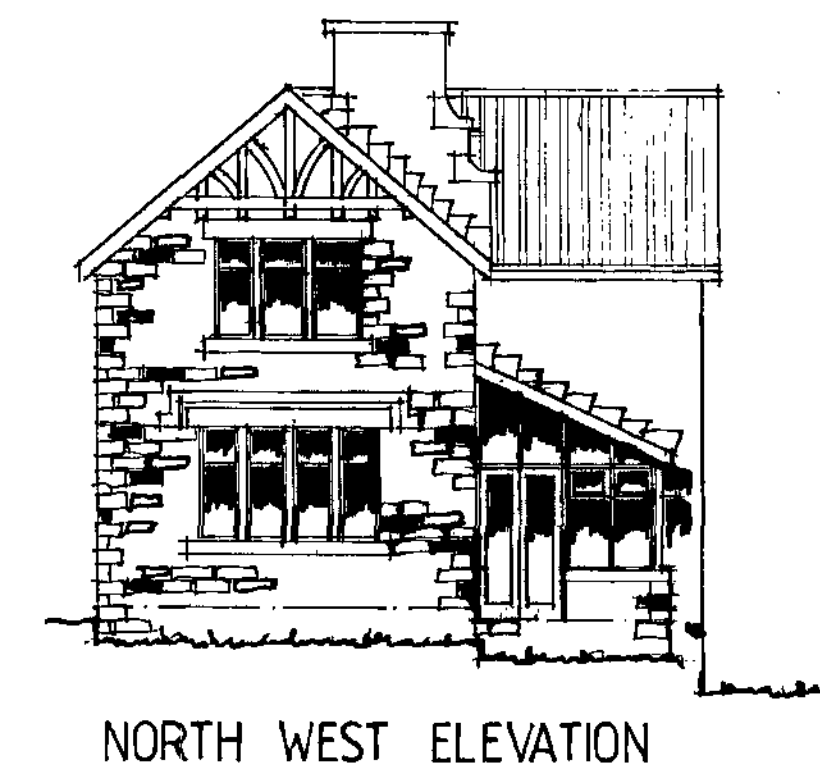

MATERIALS:
COURSED NATURAL STONE TO MATCH EXISTING
MULLIONS, LINTOLS, CILLS AND MOUNDED STRING COURSE IN SAWN STONE.
TIMBER GABLE DETAILING TO BE COPIED
TRAPEZOIDAL CONCRETE ROOF TILES TO MATCH EXISTING.
WINDOWS IN WHITE UPVC TO MATCH EXISTING.

REV.	DATE	AMENDMENT
CLIENT MRS. J. C. BLOODWORTH		
TITLE PROPOSED INTERNAL ALTERATIONS AND EXTENSION TO SIDE TO FORM LOUNGE WITH TWO BEDROOMS OVER +CONSERVATORY. CRAG COTTAGE, FINKLE STREET WORTLEY, SHEFFIELD. S35 7DH.		
 P. Dimelow B.A. (hons) Dip Arch. M.A. Architectural Design and Planning Consultant		
Ash Barn Finkle Street Wortley Sheffield S35 7DH 0114 2894937		
SCALE 1:100	DATE JUNE 2003	DRAWN P.D.
DRAWING No. JBW - 603 - 1.	REV.	

CONSERVATORY
REDUCED.
SEE DRAWING NO 2.

Barnsley, Yorkshire
10 AUG
Copyright




NORTH EAST

NORTH WEST




SOUTH WEST ELEVATION


SOUTH EAST (no change)

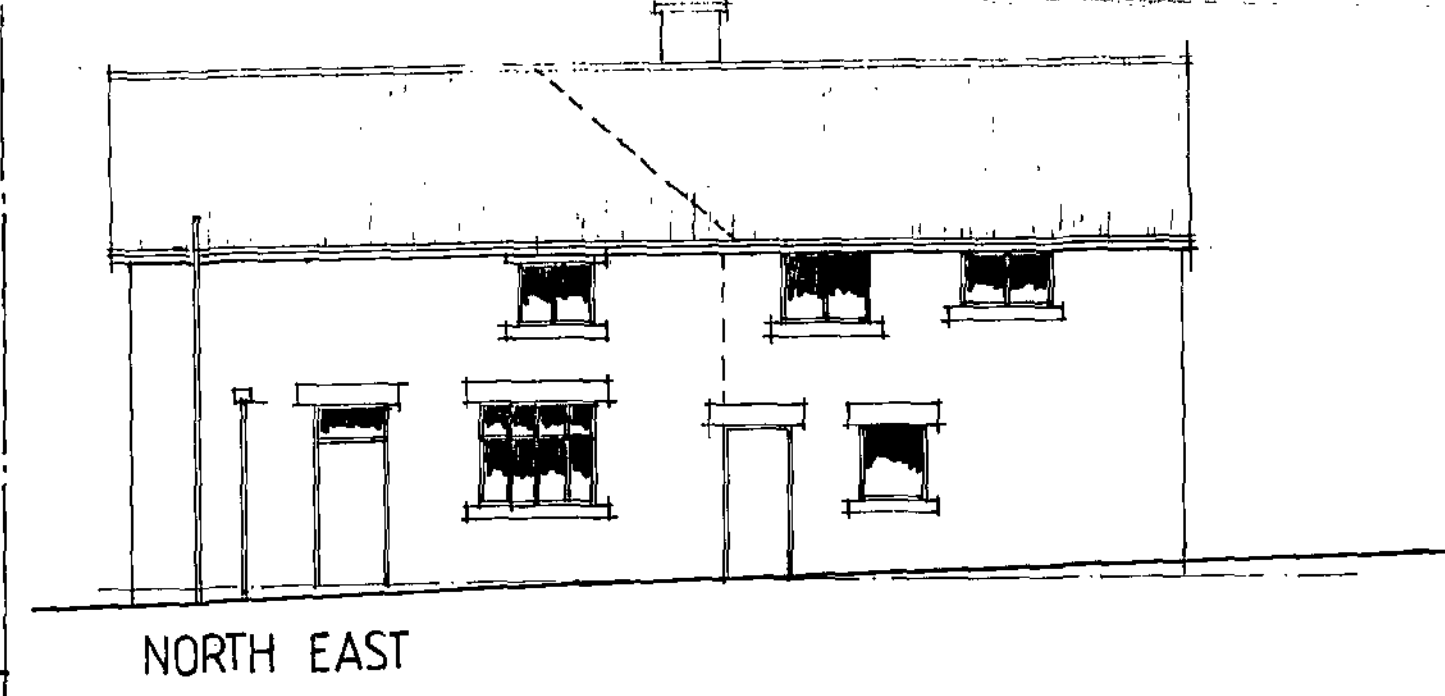


NORTH EAST

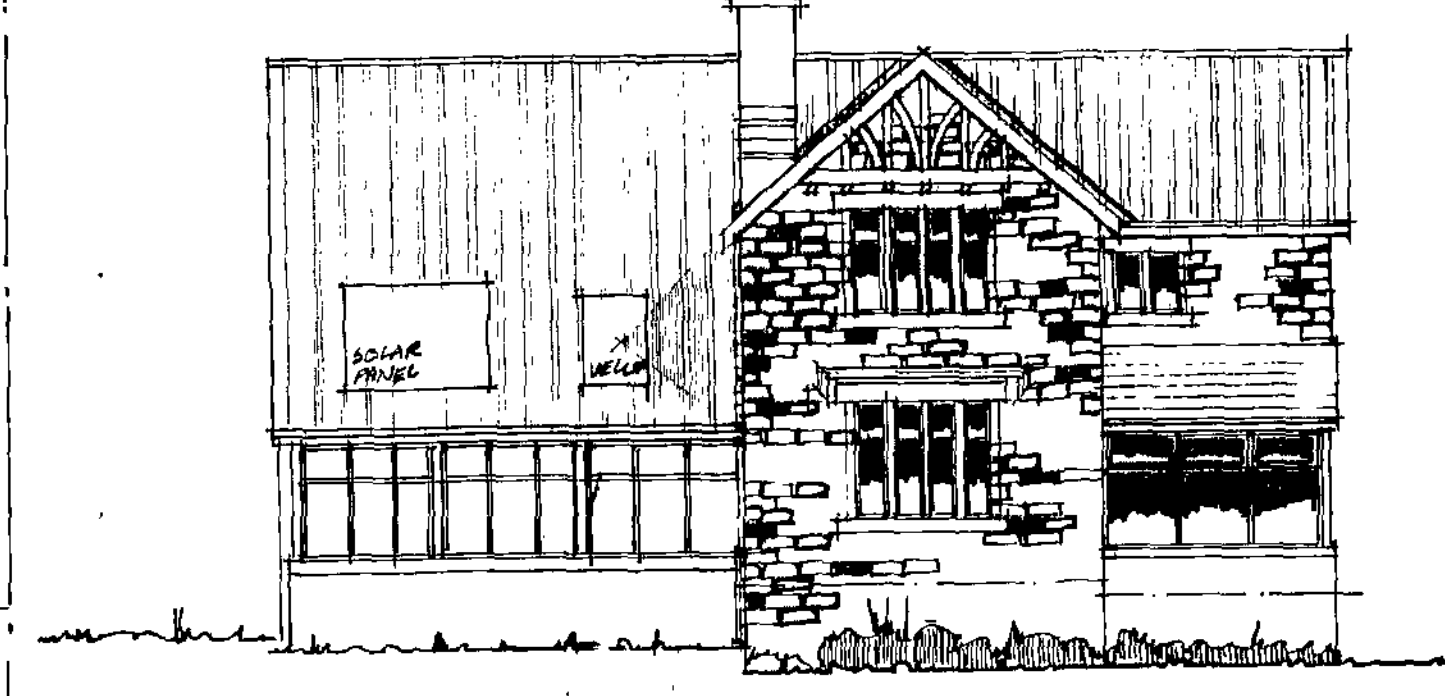


SOUTH WEST ELEVATION

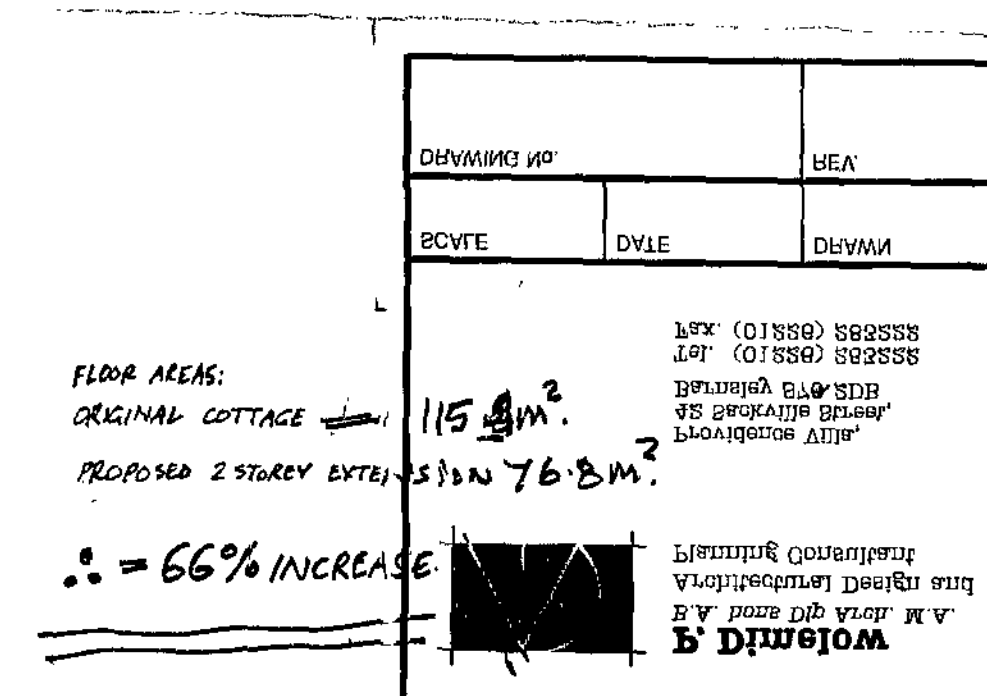


NORTH WEST ELEVATION

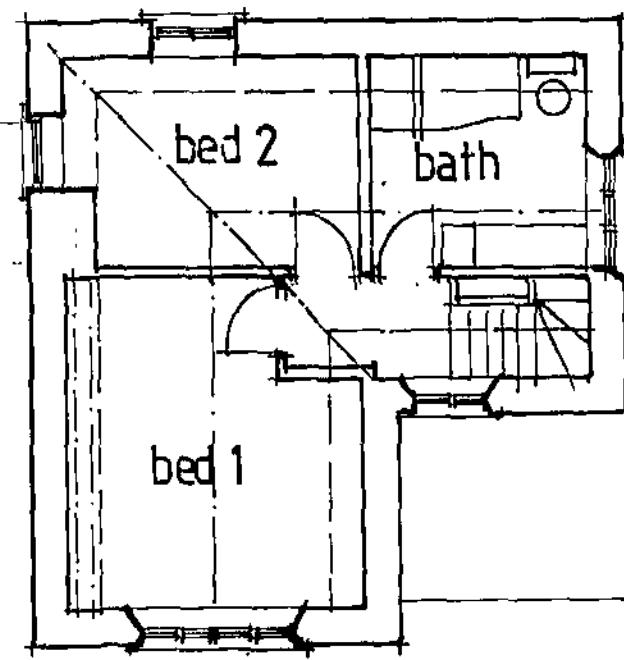

FIRST FLOOR

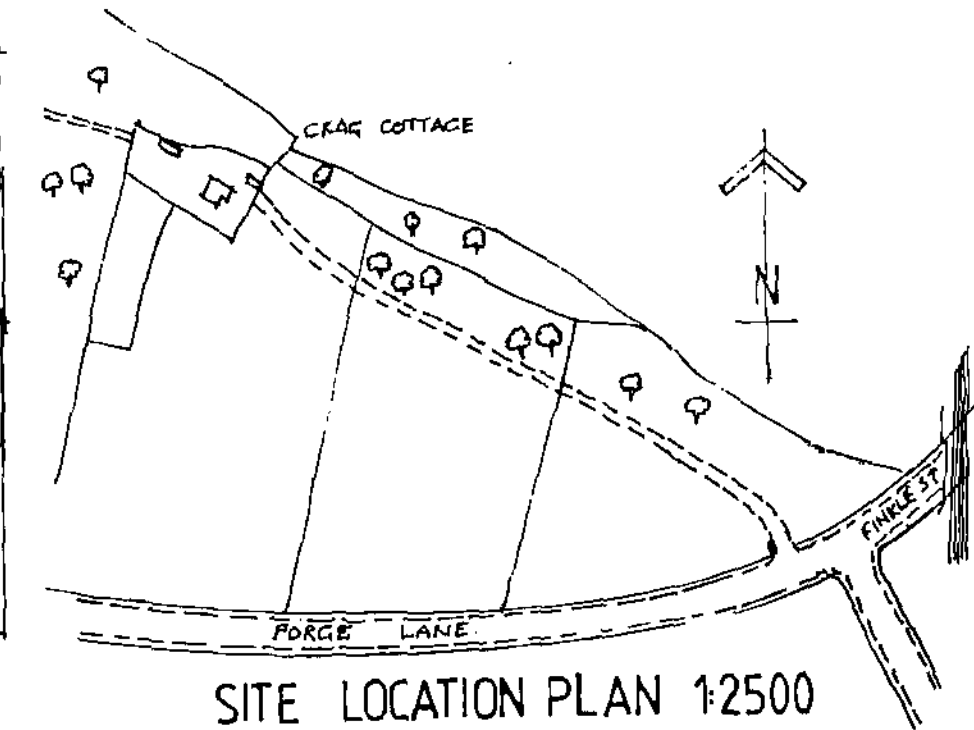


SITE LOCATION PLAN 1:2500

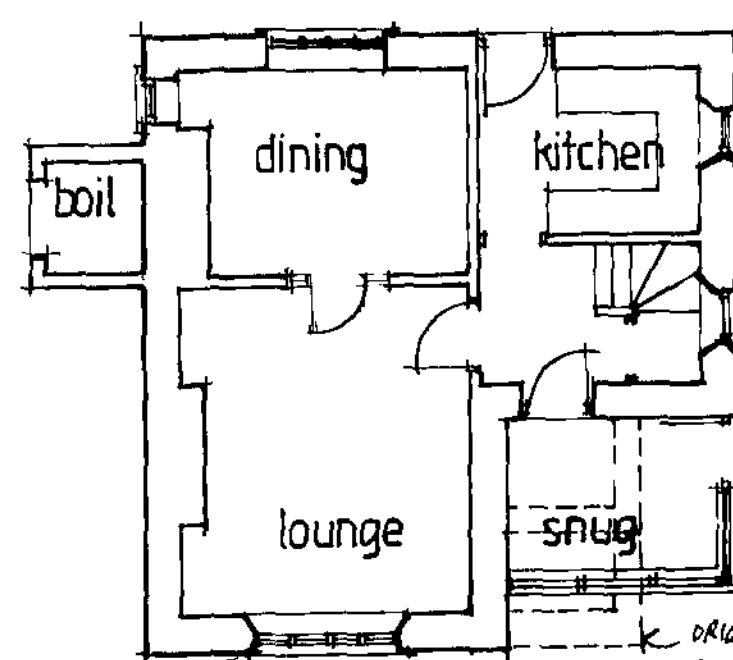


GROUND FLOOR

BLOCK PLAN 1:500

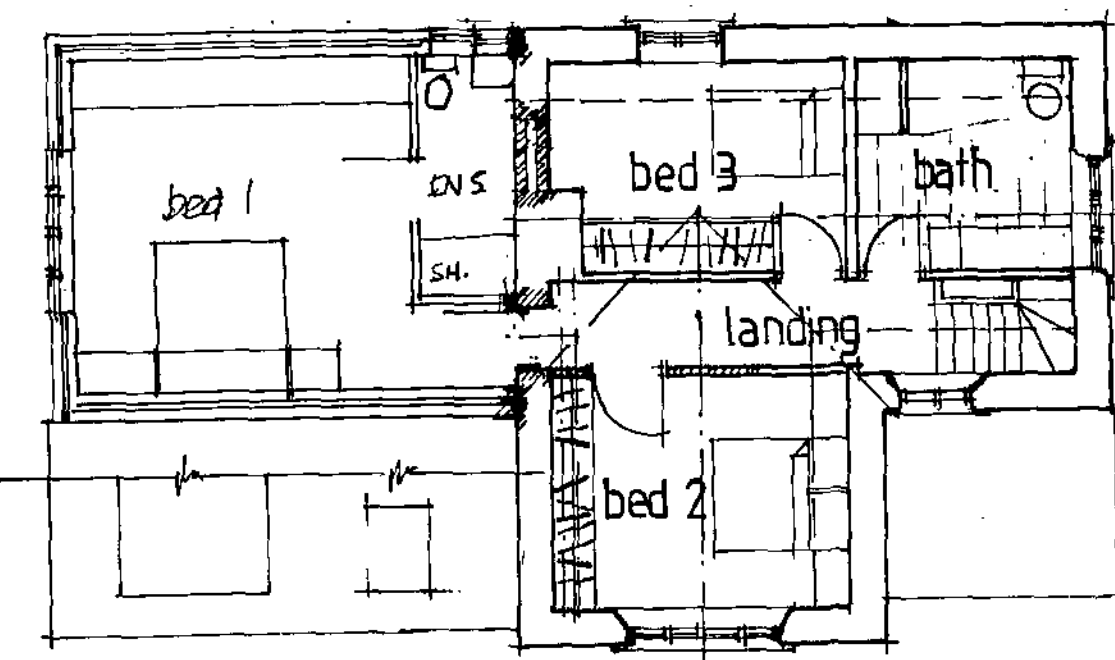

PROPOSED FIRST FLOOR PLAN

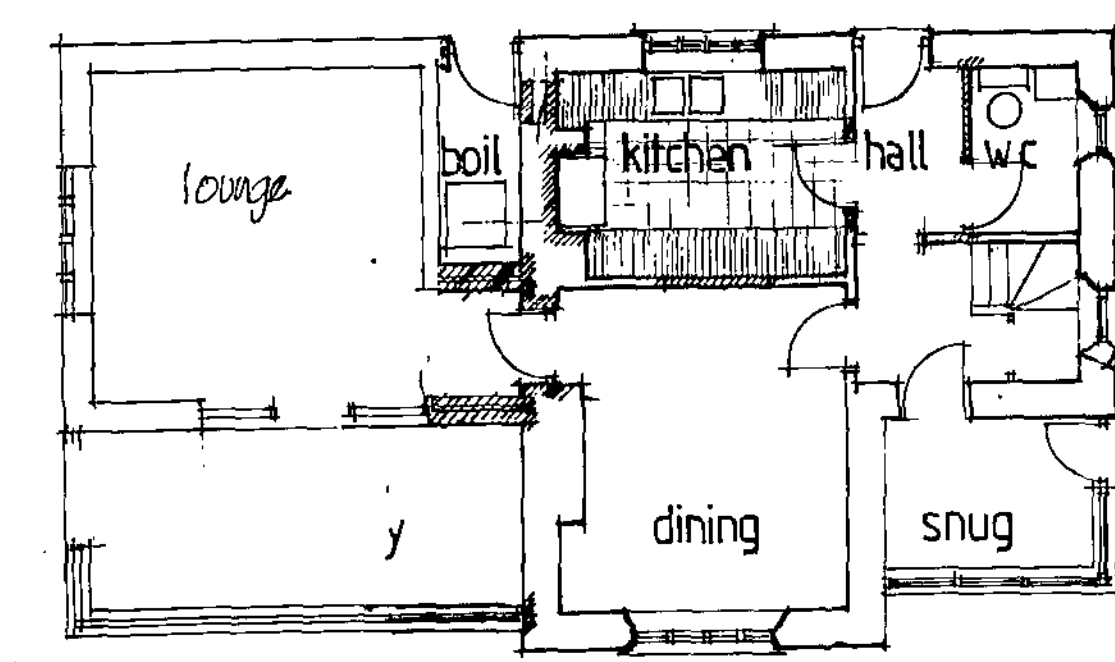

PROPOSED GROUND FLOOR PLAN

FLOOR AREAS:
ORIGINAL COTTAGE 115.4m²
PROPOSED 2 STOREY EXTENSION 76.8m²
= 66% INCREASE

MATERIALS:
COURSED NATURAL STONE TO MATCH EXISTING
MULLIONS, LINTOLS, CHILLS AND MOUNTED STRING COURSE IN SAWN STONE.
TIMBER GABLE DETAILING TO BE CORRED
FLIPPED CONCRETE ROOF TILES TO MATCH EXISTING.
WINDOWS IN WHITE & P.C. TO MATCH EXISTING.

REV.	DATE	AMENDMENT
1	10 AUG 2005	CLIENT
2		MRS. J. C. BLOODWORTH
3		TITLE
4		PROPOSED INTERNAL ALTERATIONS
5		AND EXTENSION TO SIDE TO FORM LOUNGE
6		WITH TWO BEDROOMS OVER + CONSERVATORY.
7		CRAIG COTTAGE, FINKLE STREET
8		WORTLEY, SHEFFIELD. S35 7DH.
9		
10		
