



1. THIS DRAWING AND THE CONTENTS AND PATENTS THEREIN ARE THE PROPERTY OF NYP ARCHITECTURAL SERVICES LIMITED REGISTERED IN ENGLAND AND WALES No. 12345678 AND MAY BE USED OR REPRODUCED ONLY UNDER CONTRACT.
2. CONTRACTORS AND SUB-CONTRACTORS MUST CHECK AND AGREE ALL DIMENSIONS BEFORE PREPARING SHOP DRAWINGS OR COMMENCING WORK ON SITE.
3. CONTRACTORS ARE RESPONSIBLE FOR INFORMING THE DESIGNER OF ANY DISCREPANCY DISCOVERED ON THIS DRAWING OR BETWEEN THIS DRAWING AND ANY OTHER RELATED DOCUMENT ISSUED UNDER THE STANDARD FORM OF CONTRACT IN RESPECT OF THE WORK.
4. WRITTEN DIMENSIONS ONLY ARE TO BE USED FROM THIS DRAWING. IF IN ANY DOUBT ASK FOR CLARIFICATION.

NYP ARCHITECTURAL SERVICES LIMITED

BUSINESS AND INNOVATION CENTRE, WILTHORPE, BARNSELEY, S75 1JL TEL: 01226 200989 EMAIL: scott@nypas.co.uk stephen@nypas.co.uk

Project. **1 TIVYDALE DRIVE
CAWTHORNE
BARNSELEY S75 4EN**

Client.

Drawing
Title.

**GROUND FLOOR PLAN/
TOPOGRAPHICAL SURVEY OVERLAY**

Date.

MARCH 2023

Scale.

1:100 @ A1

Ref.


104-27

Dwg. No.


04

Rev.

1:100 METRES 0 1 2 3 4 5

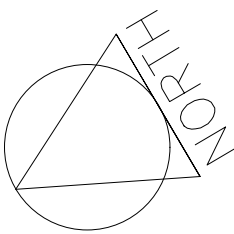

FOOTPRINT OF EXISTING BUILDING
SHOWN EDGE BLUE
WALLS OF PROPOSED BUILDING
SHOWN IN RED

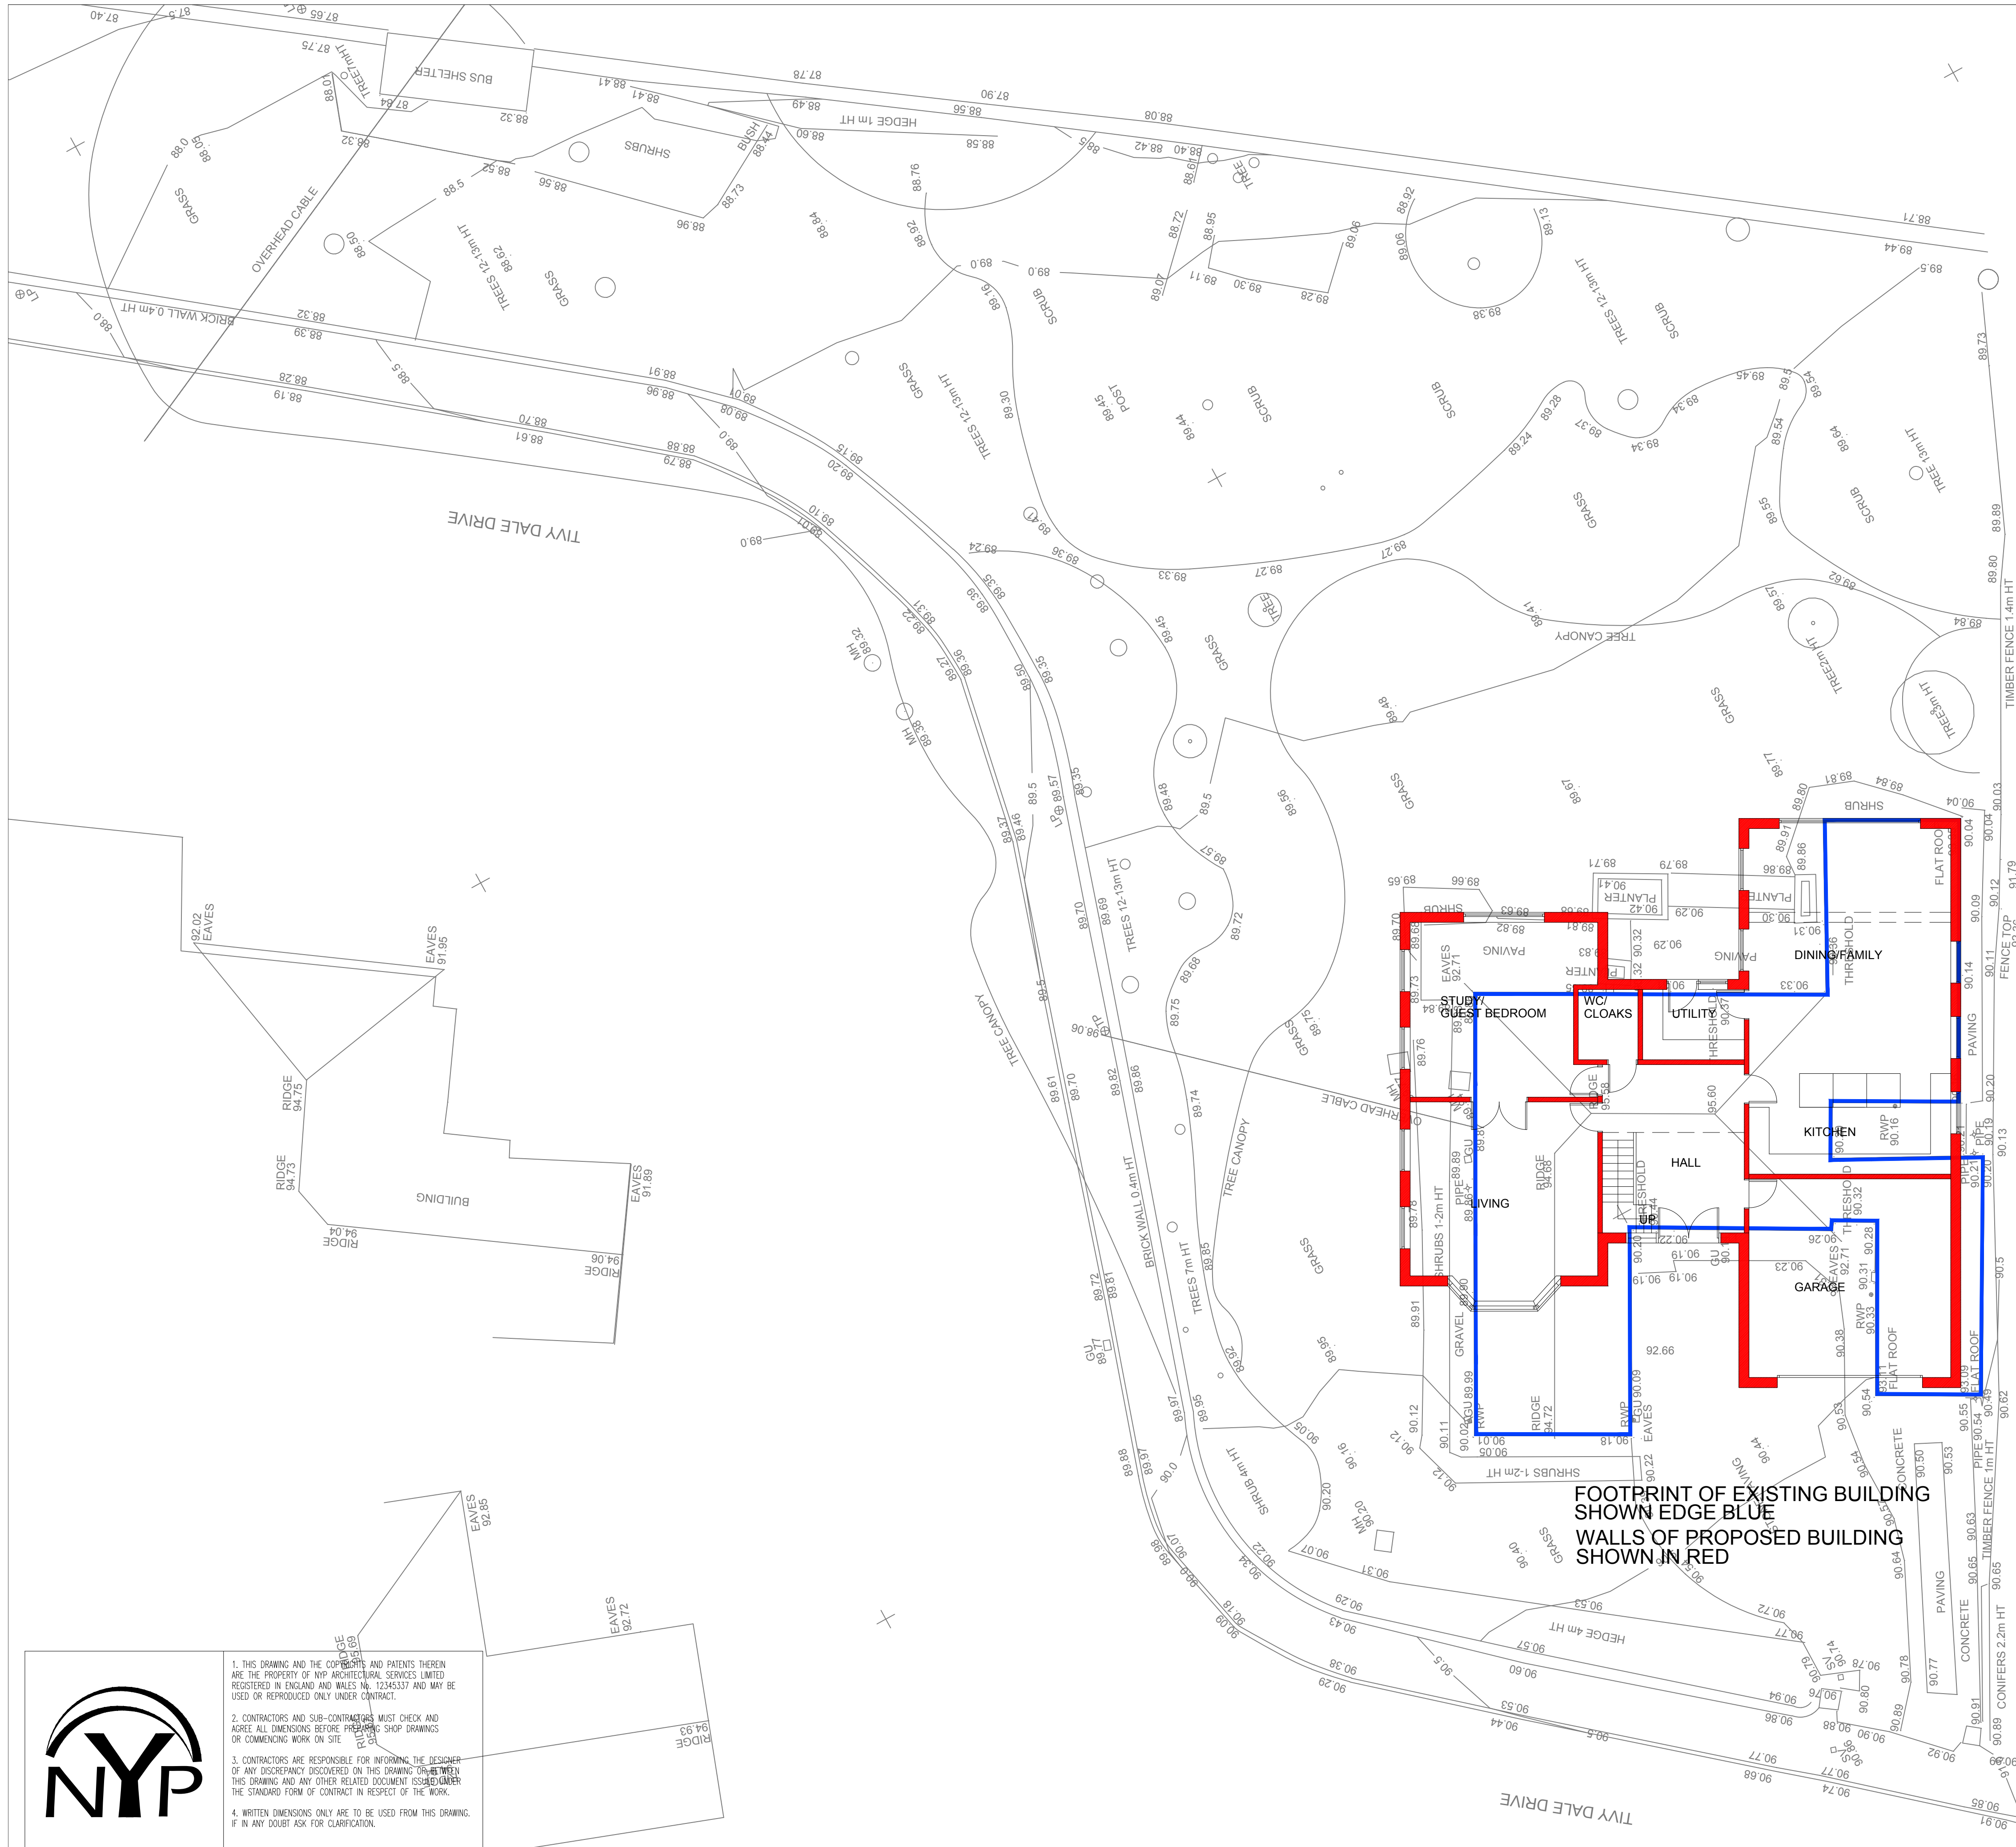

428100E

428125E