


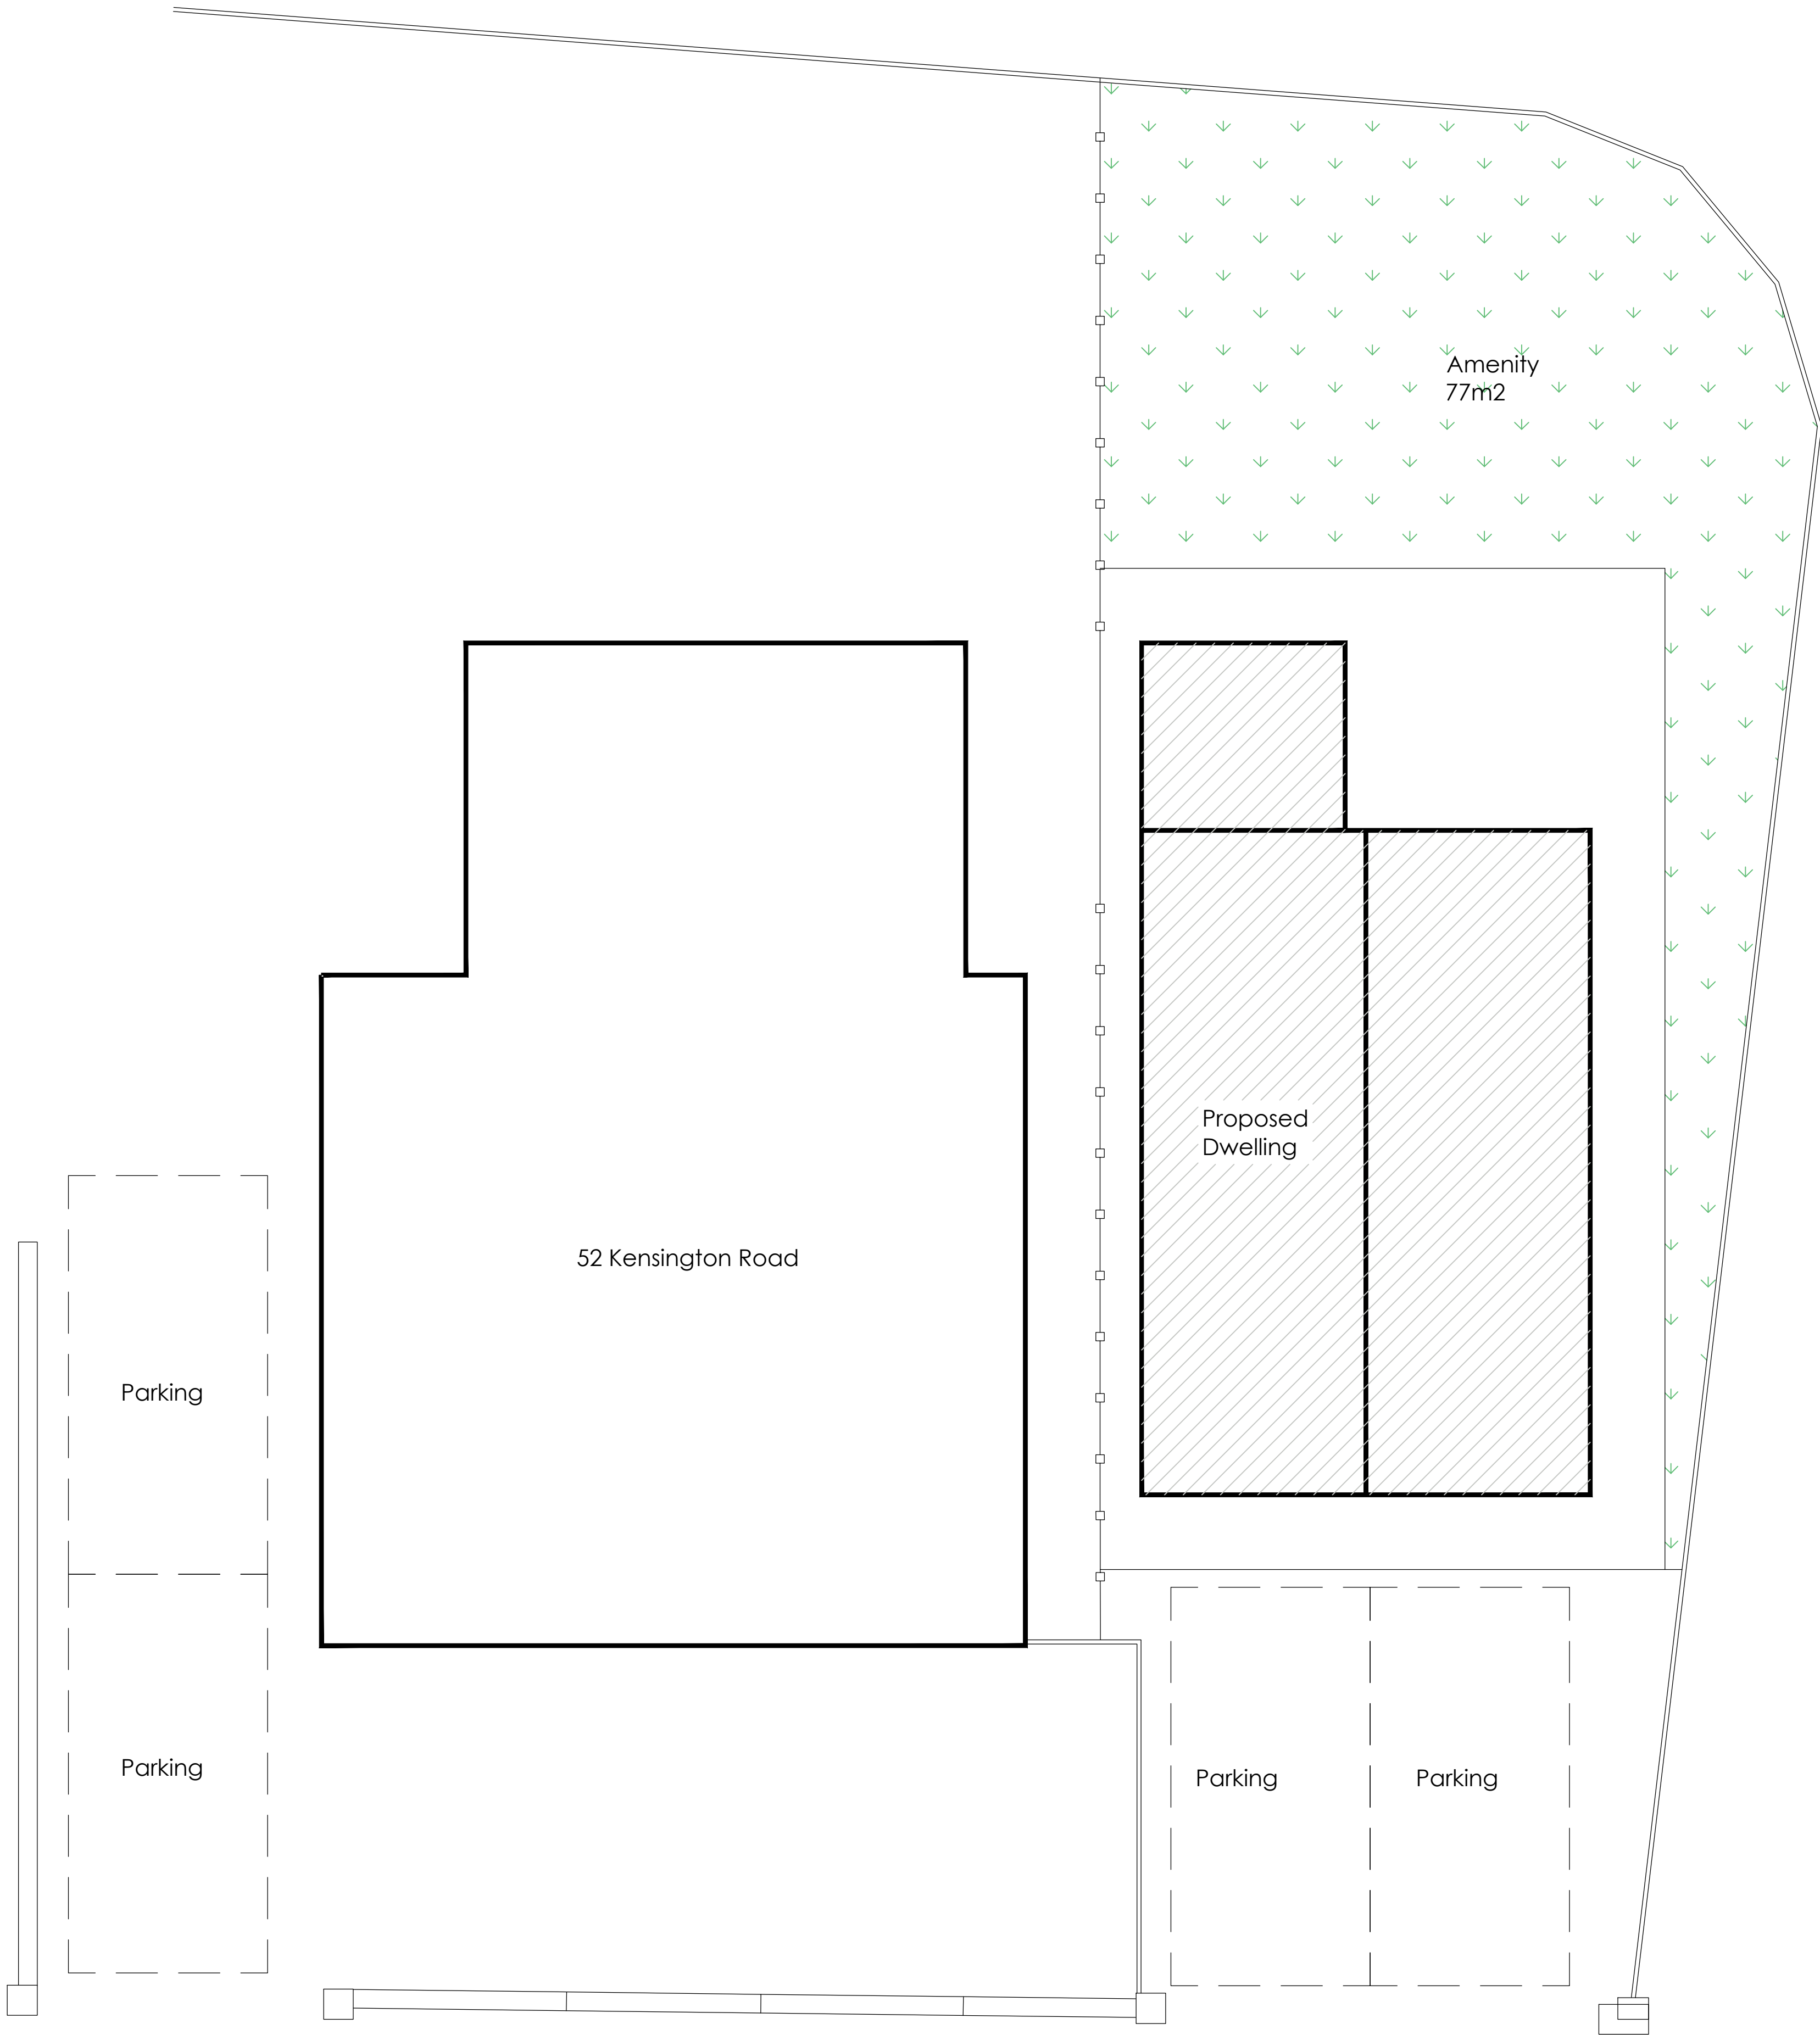

PROPOSED SITE PLAN
SCALE 1:50



INDICATIVE STREETSCENE
SCALE 1:100



LOCATION PLAN
SCALE 1:1250

 White Agus Architectural Services			OFFICE ONE, DRILL HALL, 11 EASTGATE, BARNLSLEY, S70 2EU			Phone: 01226 208482 Email: info@whiteagus.co.uk Web: www.whiteagus.co.uk		
Project. RESIDENTIAL DEVELOPMENT AT 53 KENSINGTON ROAD BARNLSLEY, S75 2SS					Client. MR JACK LYCETT			
Drawing Title. PLANS AND ELEVATIONS					Date. APRIL 2024		Scale. 1:50 & 1:100 @ A1	
					Ref. 23-220		Dwg. No. 01	
					Rev.			
Date			Suffix		Description			