





EXISTING FIRST FLOOR PLAN
SCALE 1:50

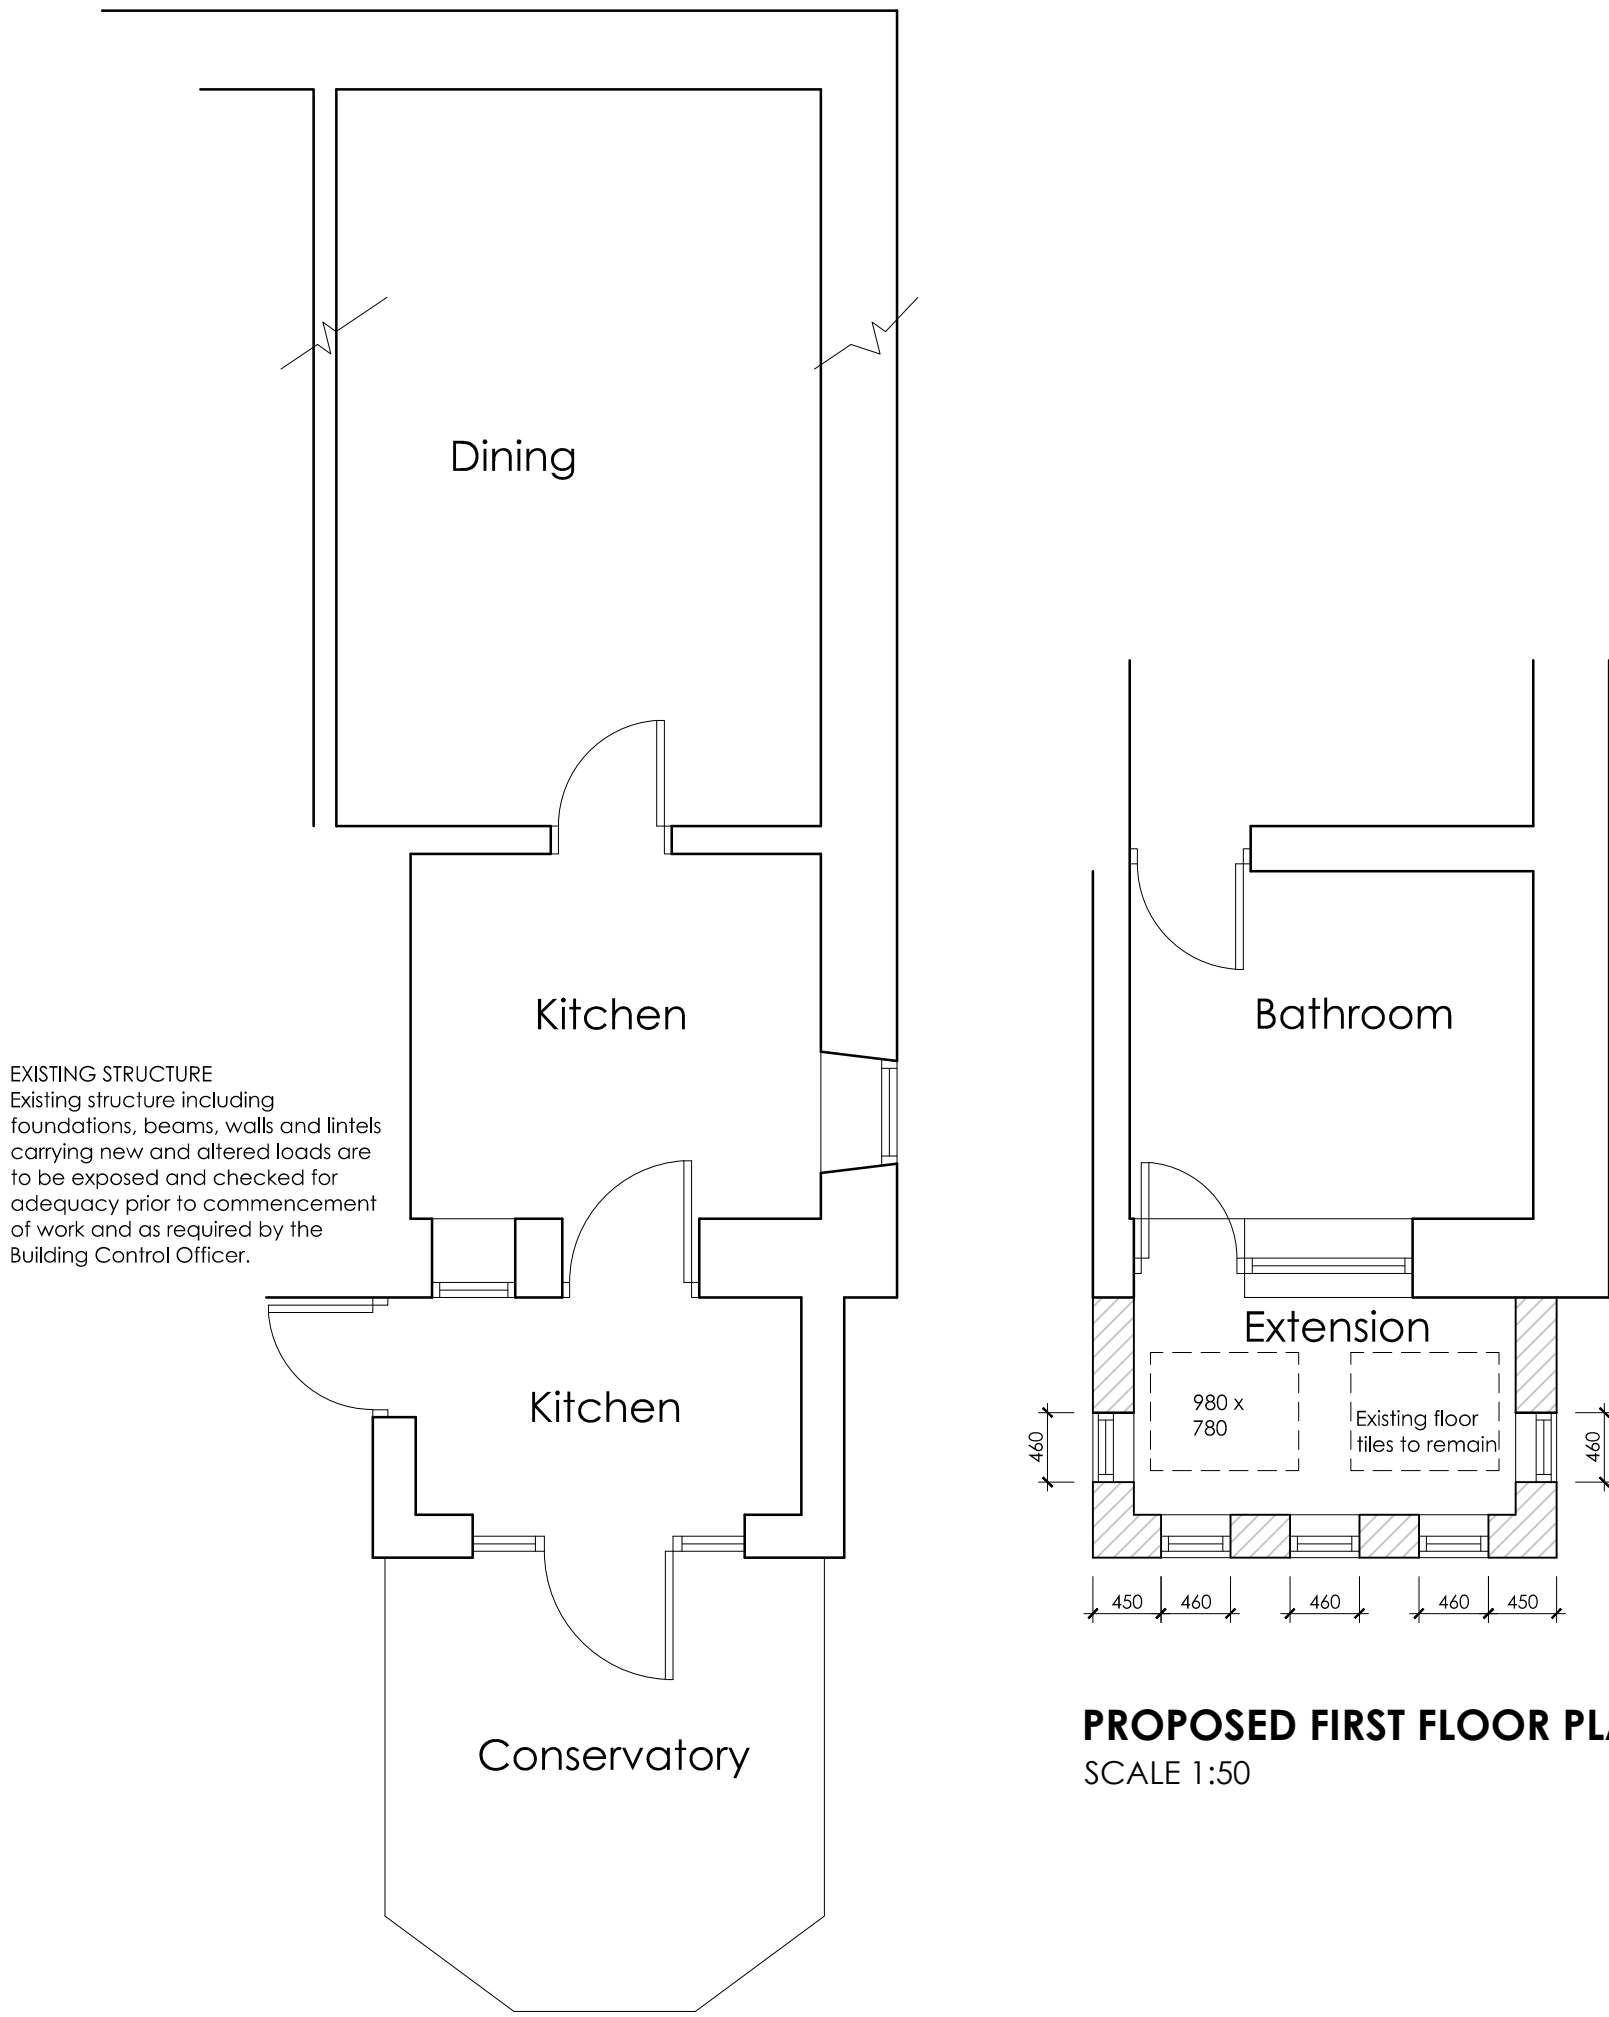

PROPOSED FIRST FLOOR PLAN
SCALE 1:50

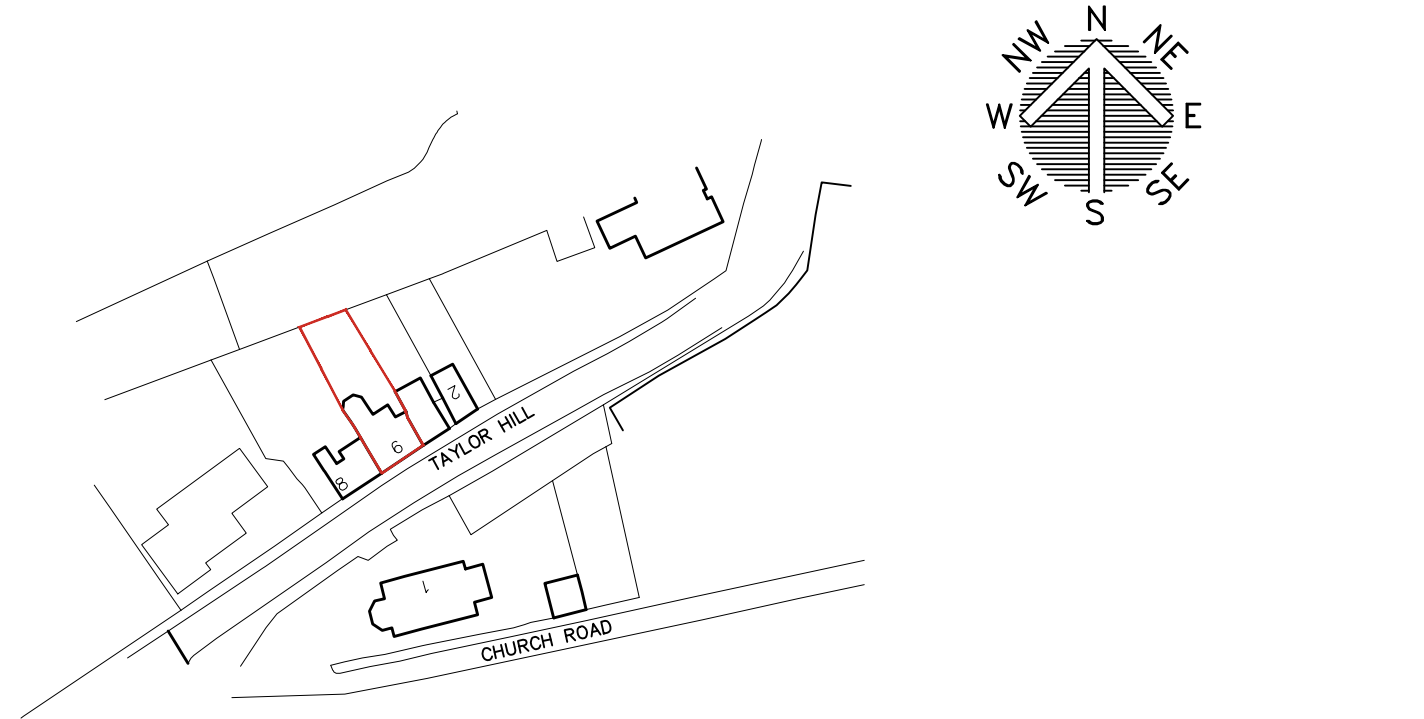


LOCATION PLAN
SCALE 1:1250




SITE PLAN
SCALE 1:500

EXISTING GROUND FLOOR PLAN
SCALE 1:50

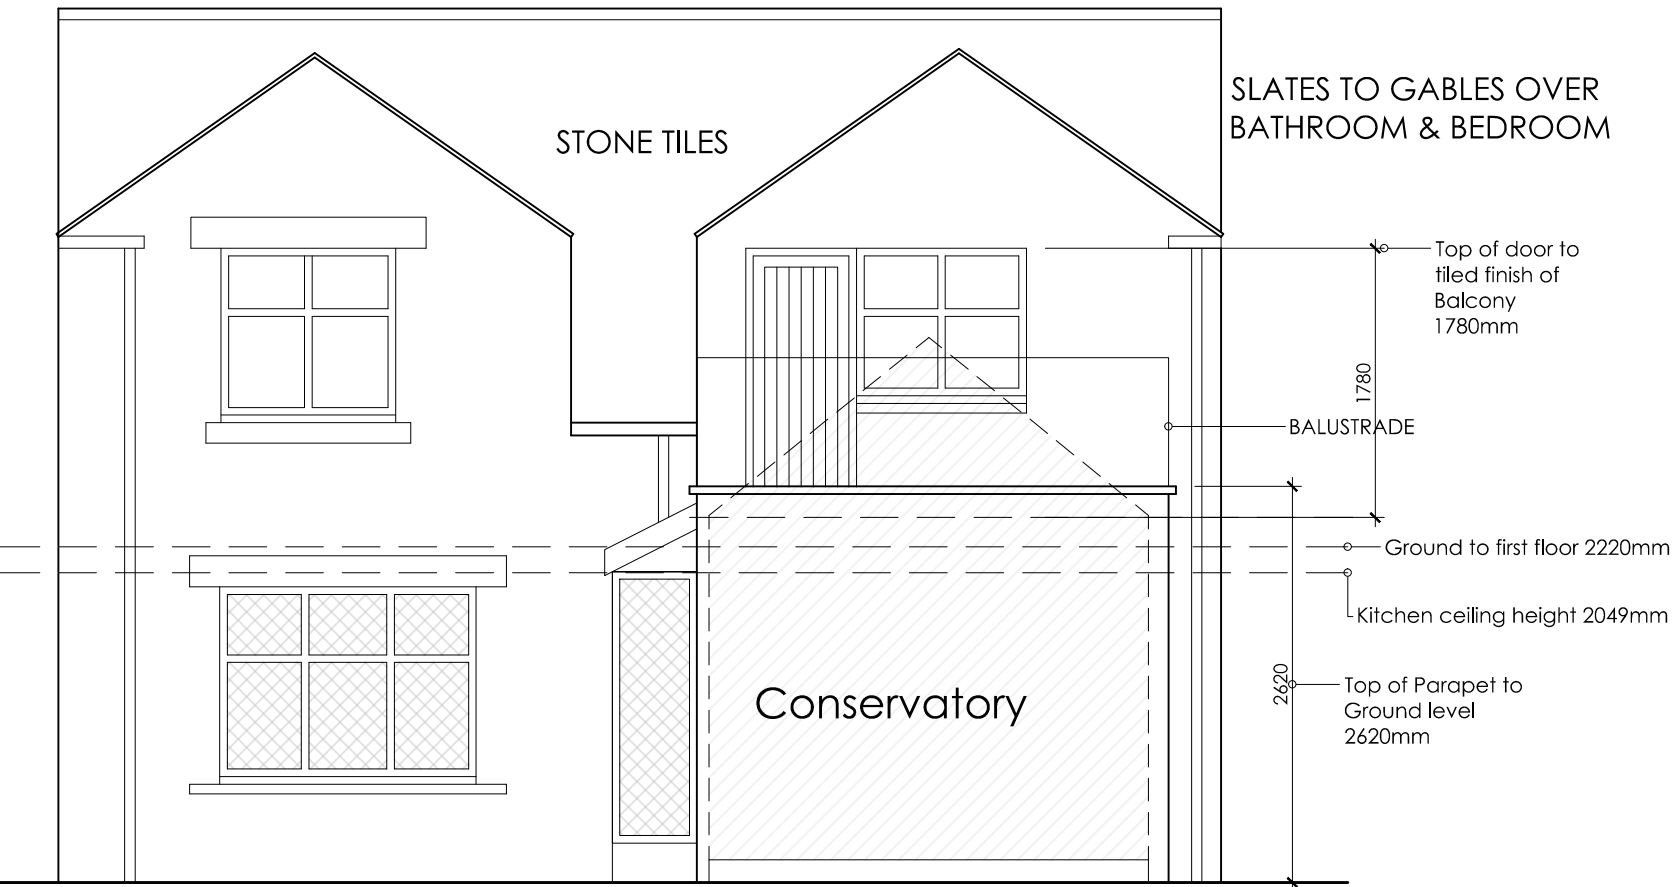


EXISTING REAR ELEVATION
SCALE 1:50

PROPOSED GROUND FLOOR PLAN
SCALE 1:50

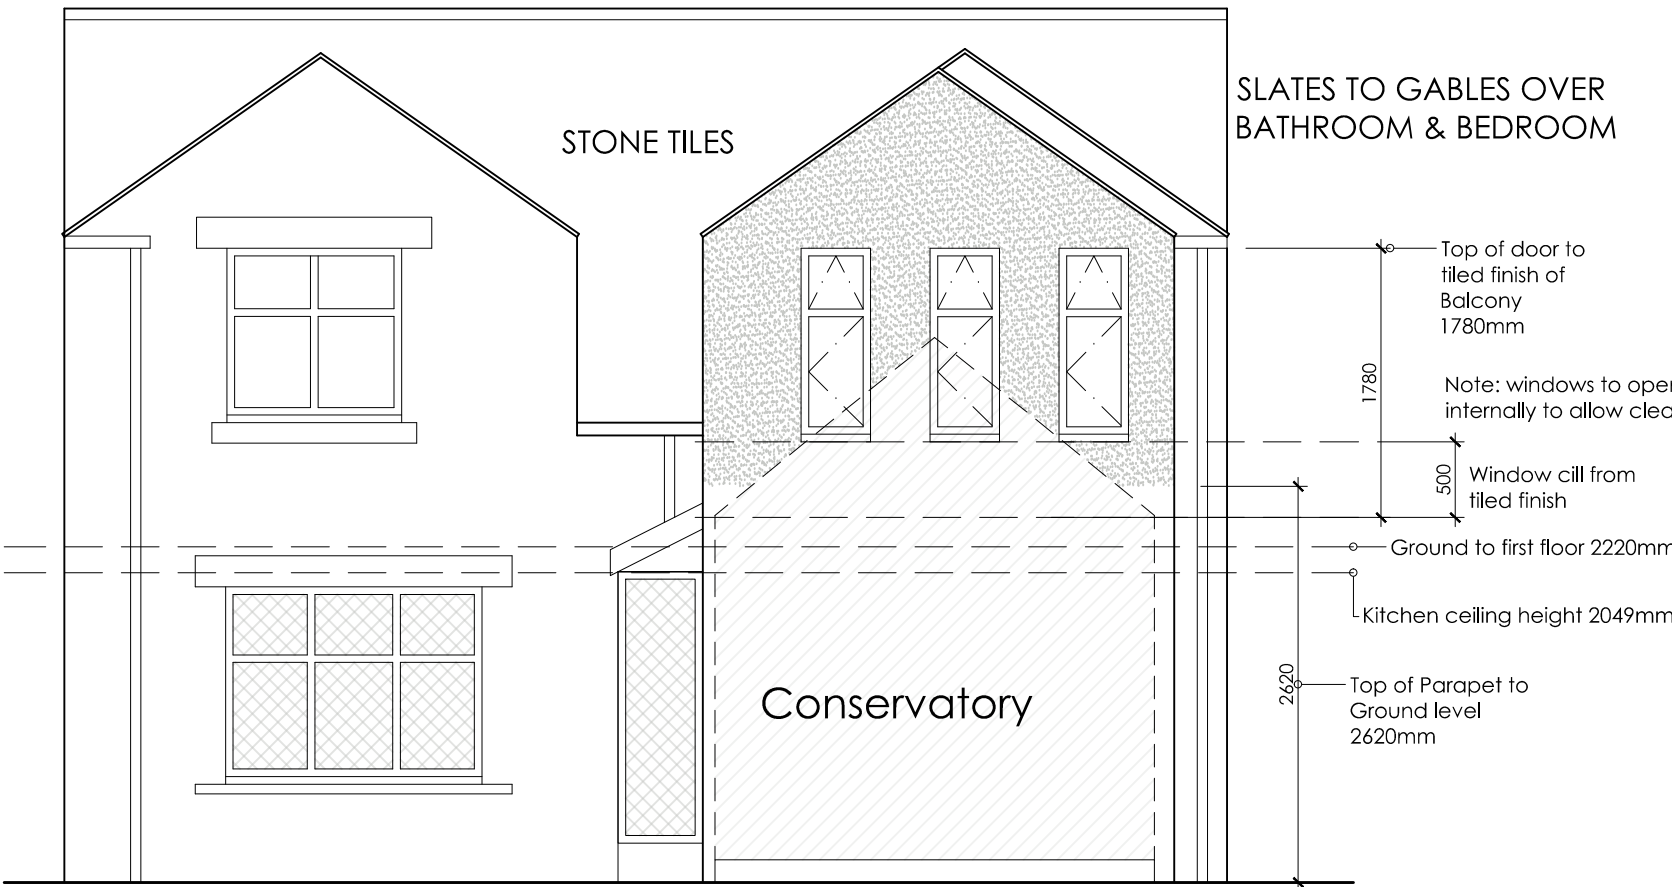

PROPOSED REAR ELEVATION
SCALE 1:50

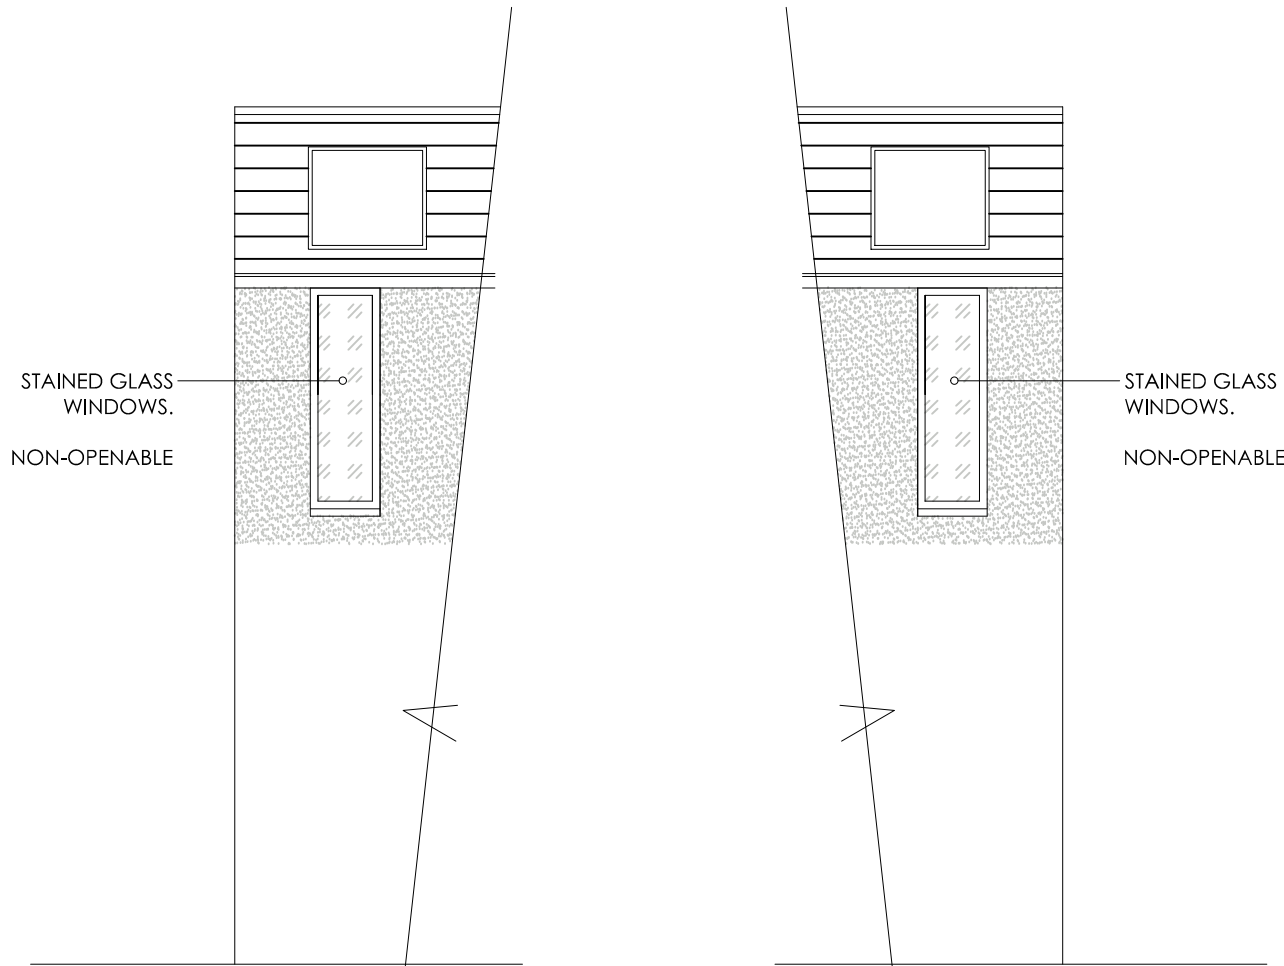

PROPOSED SIDE ELEVATIONS
SCALE 1:50



OFFICE ONE,
34 VICTORIA ROAD,
BARNSELY, S70 2BU
Phone: 01226 208482
Email: info@whiteaguspartnership.co.uk
Web: www.whiteaguspartnership.co.uk

ARCHITECTURAL SERVICES					
Project.			Client.		
PROPOSED EXTENSION 6 TAYLOR HILL, CAWTHORNE BARNSELY, S75 4HB			MR & MRS TYE		
Drawing Title.		Date.		Scale.	
PLANS AND ELEVATIONS		NOVEMBER 2021		1:50 & 1:100 @ A1	
Ref.	Suffix	Description	Date	Suffix	Description
21-200	A	REVISED TO CLIENTS REQUIREMENTS		01	A