



Construction

- Roof – Concrete interlocking tiles
- Walls – Hansons World Red & Saffron Multi
- Brick Brand – Hansons World Red & Saffron Multi
- Render – One coat render – Ref 016 Ivory
- Windows – White PVC-U

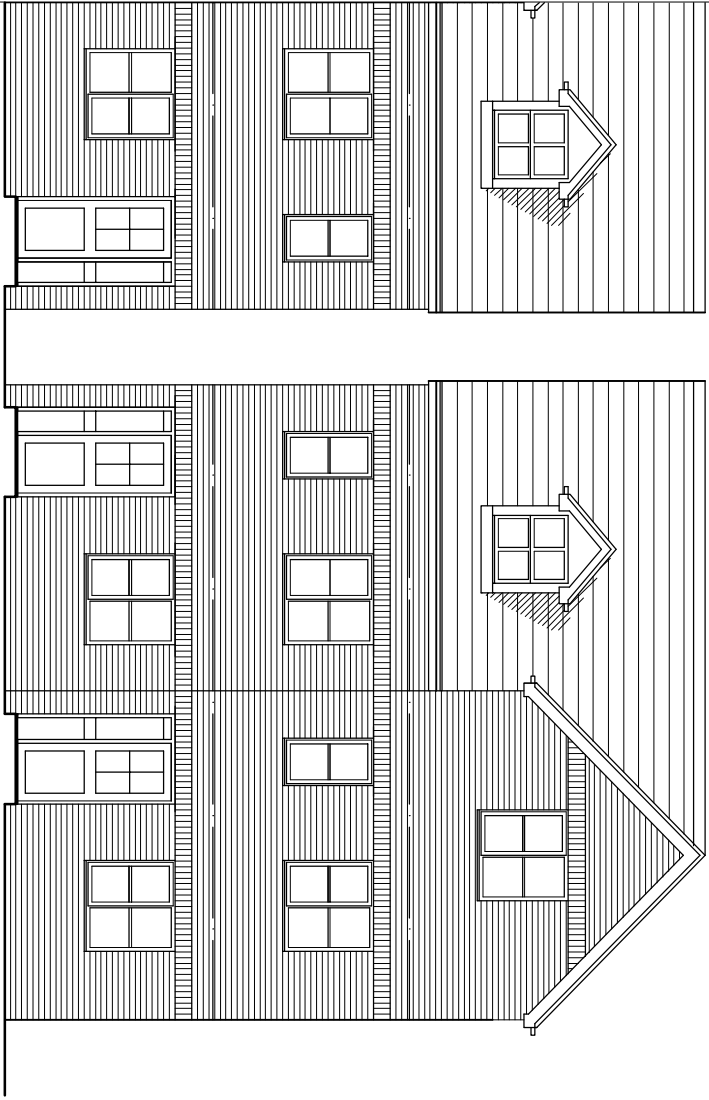


Units 7–11 South Elevation

11 12 13

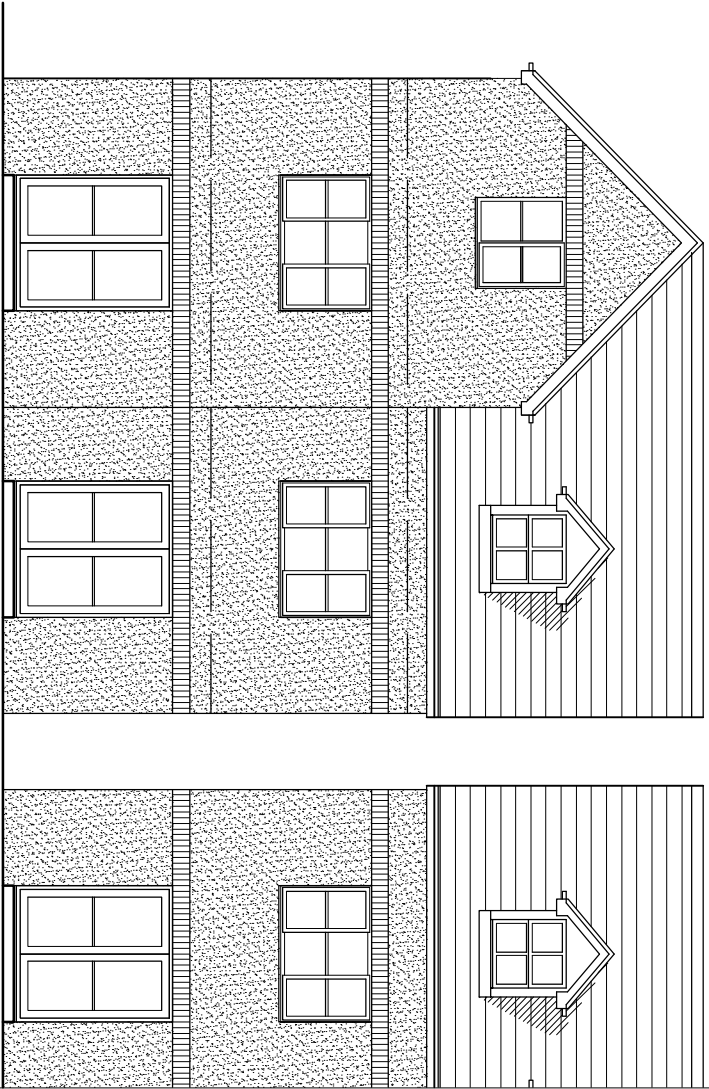


Units 7–11 North Elevation

13 12 11

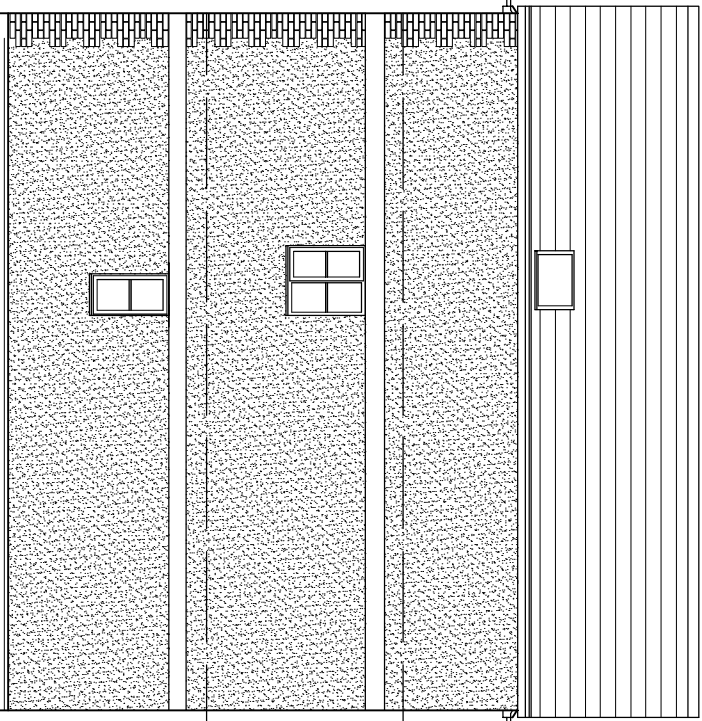

Units 12–13 East Elevation

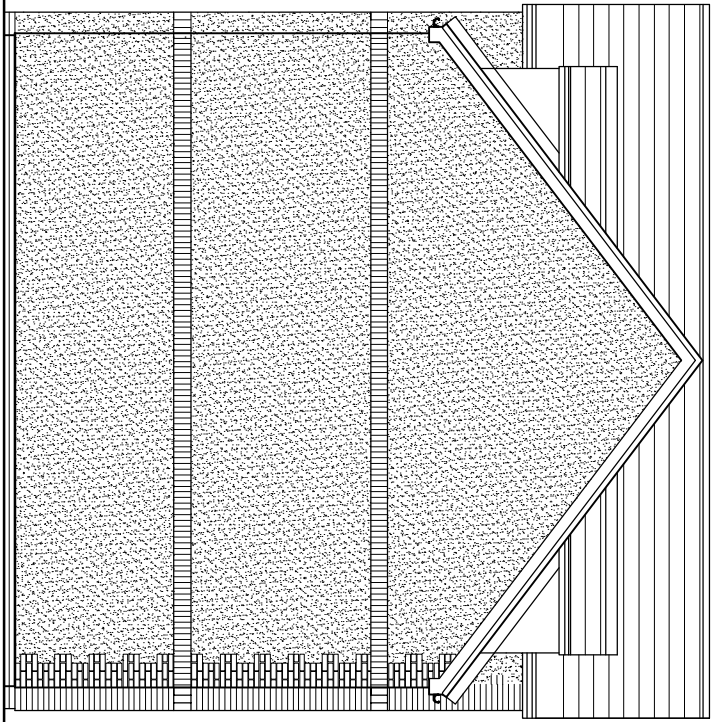

Units 12–13 West Elevation

Rev:	Date:	Notes:
------	-------	--------

Mark Brotherton Ltd

Chartered Architect

FOX COTTAGE, WHITLEY ROAD – WHITLEY
W12 0LU
Tel/Fax : 01924 459231
email:mba@lmyworld.co.uk

Client: Leisure Inns Developments		
Project: The Half Way Hotel, Goldthorpe		
Drawing: Unit 12-13 Elevations		
Date: October 2009	Scale: 1:100 @A3	Rev:
Drawing No: 0956/319		