




5 Proposed View Down Market Street.

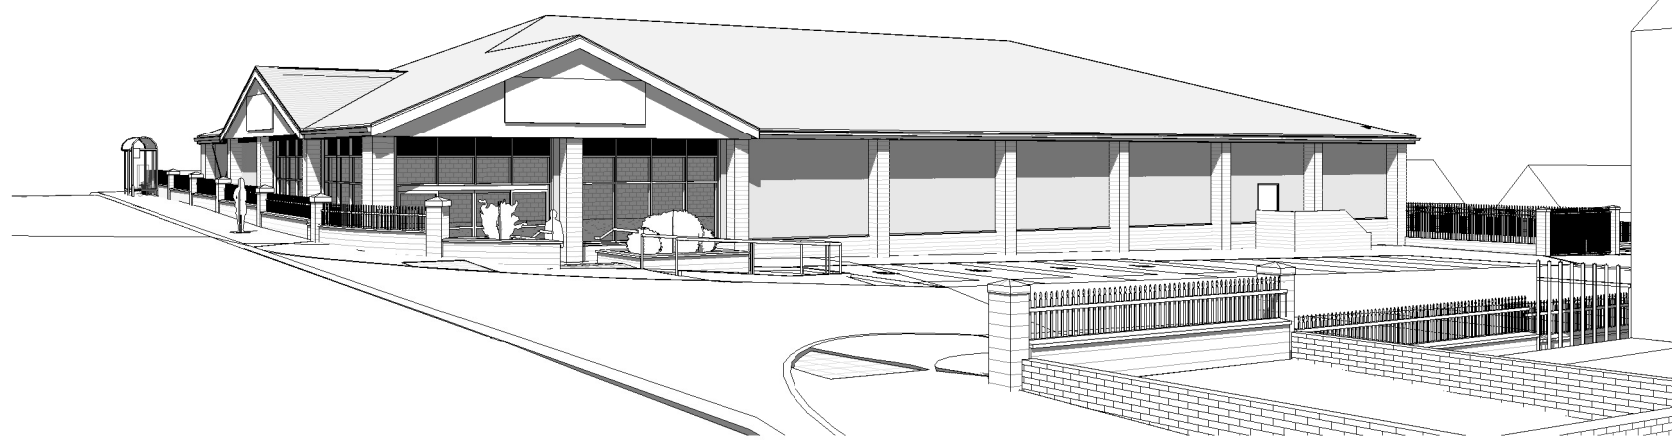


6 Proposed View Up Market Street.

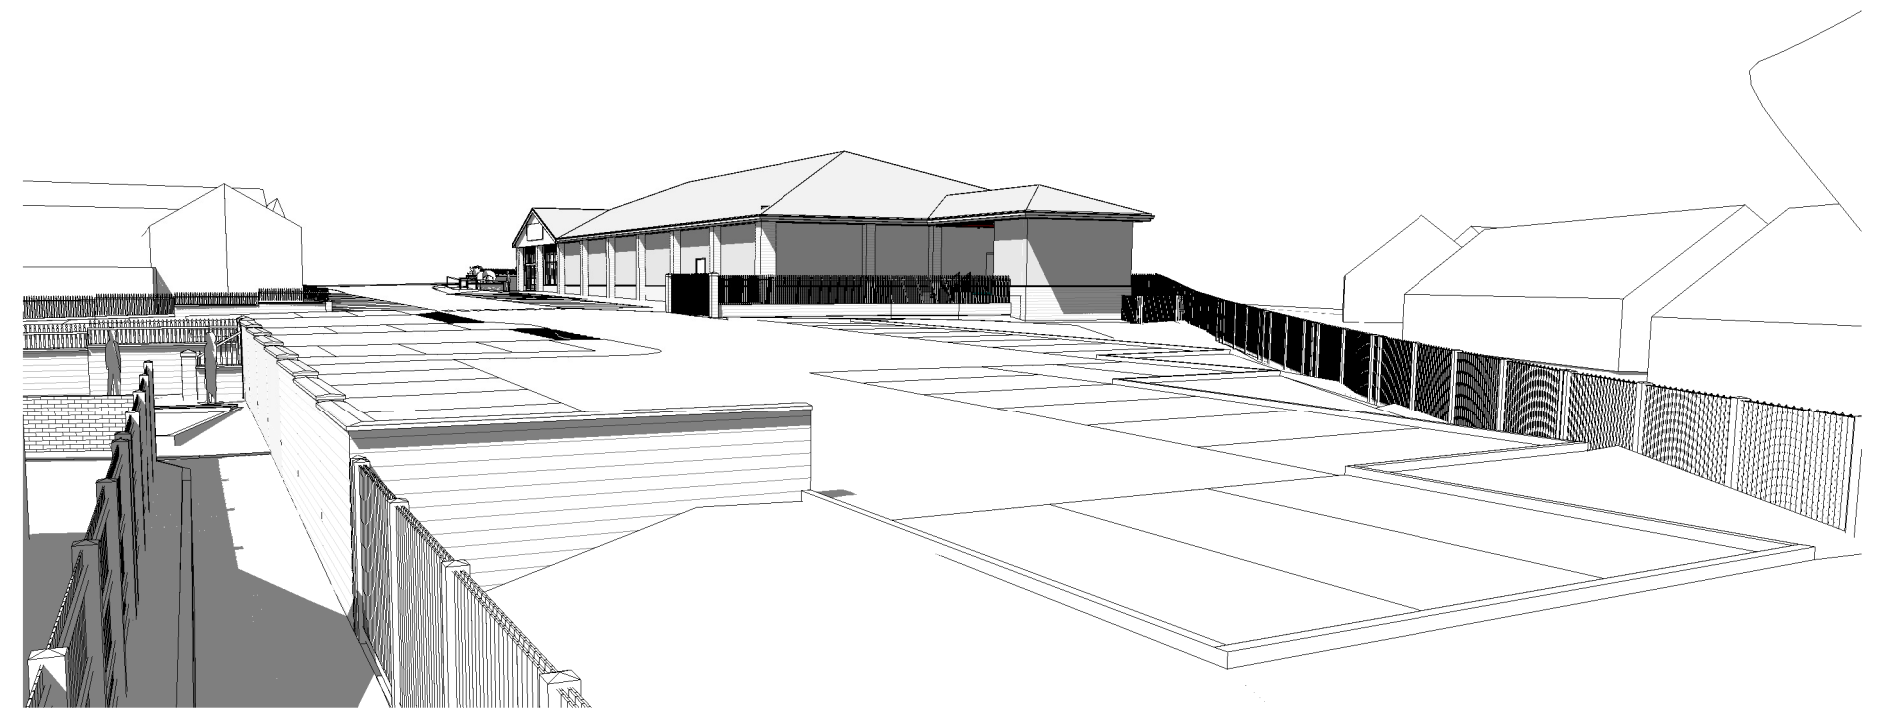


7 Proposed View From Car Park

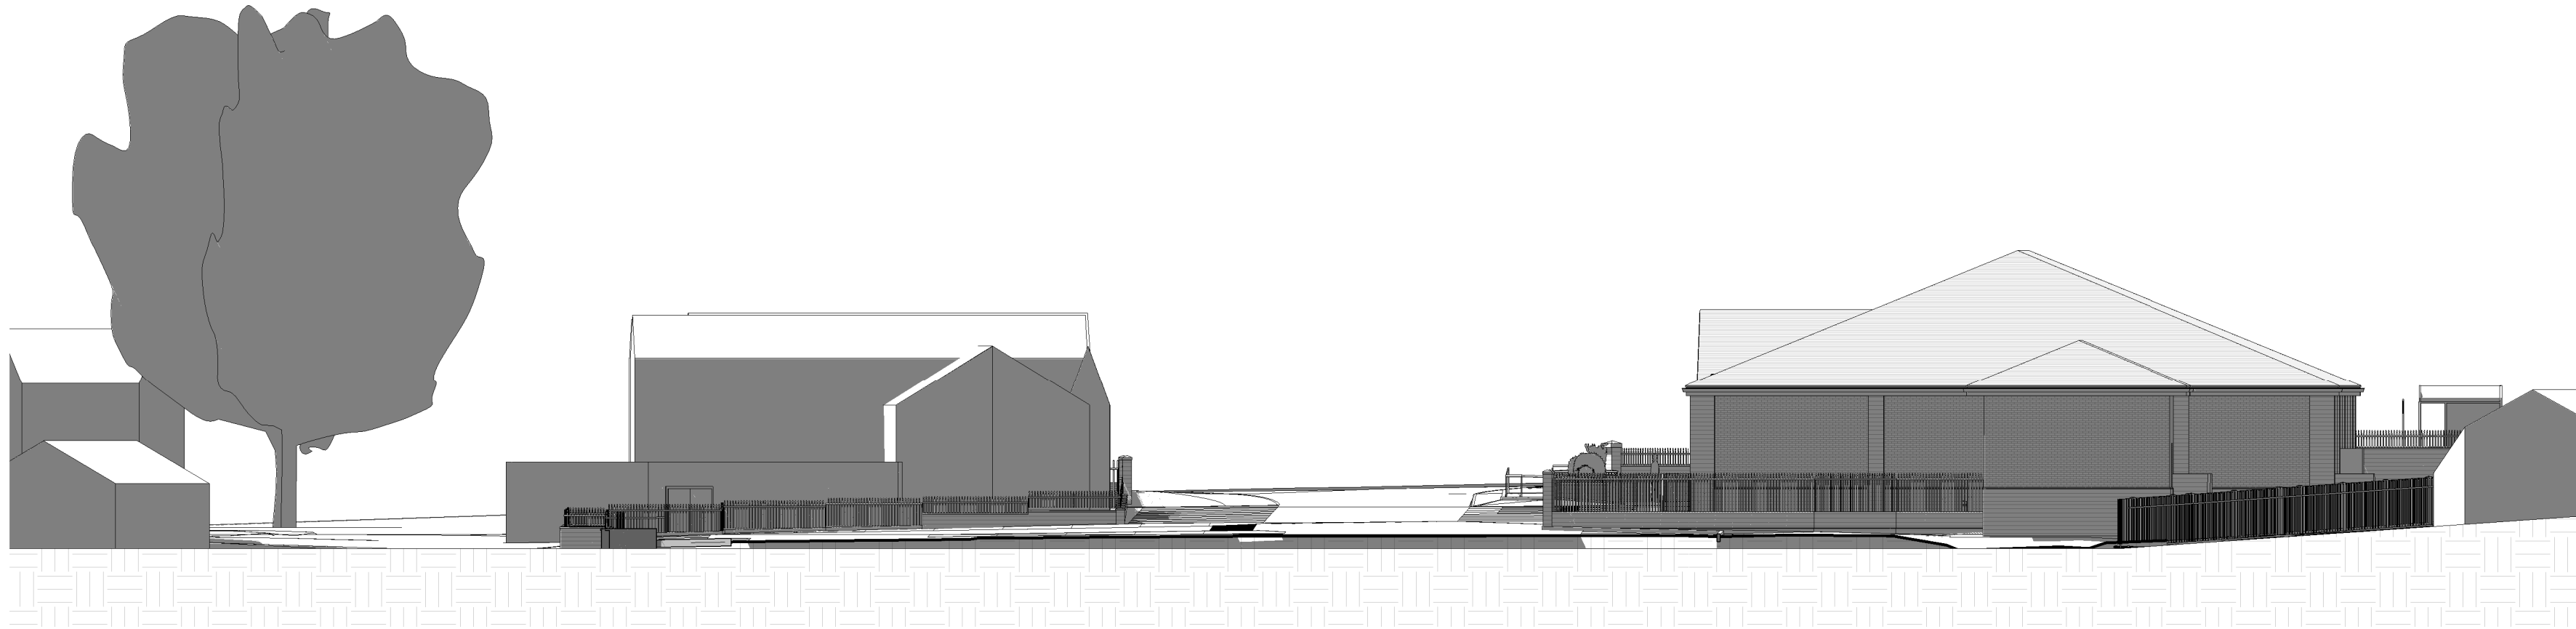

1 North East Elevation As Proposed.
1 : 200

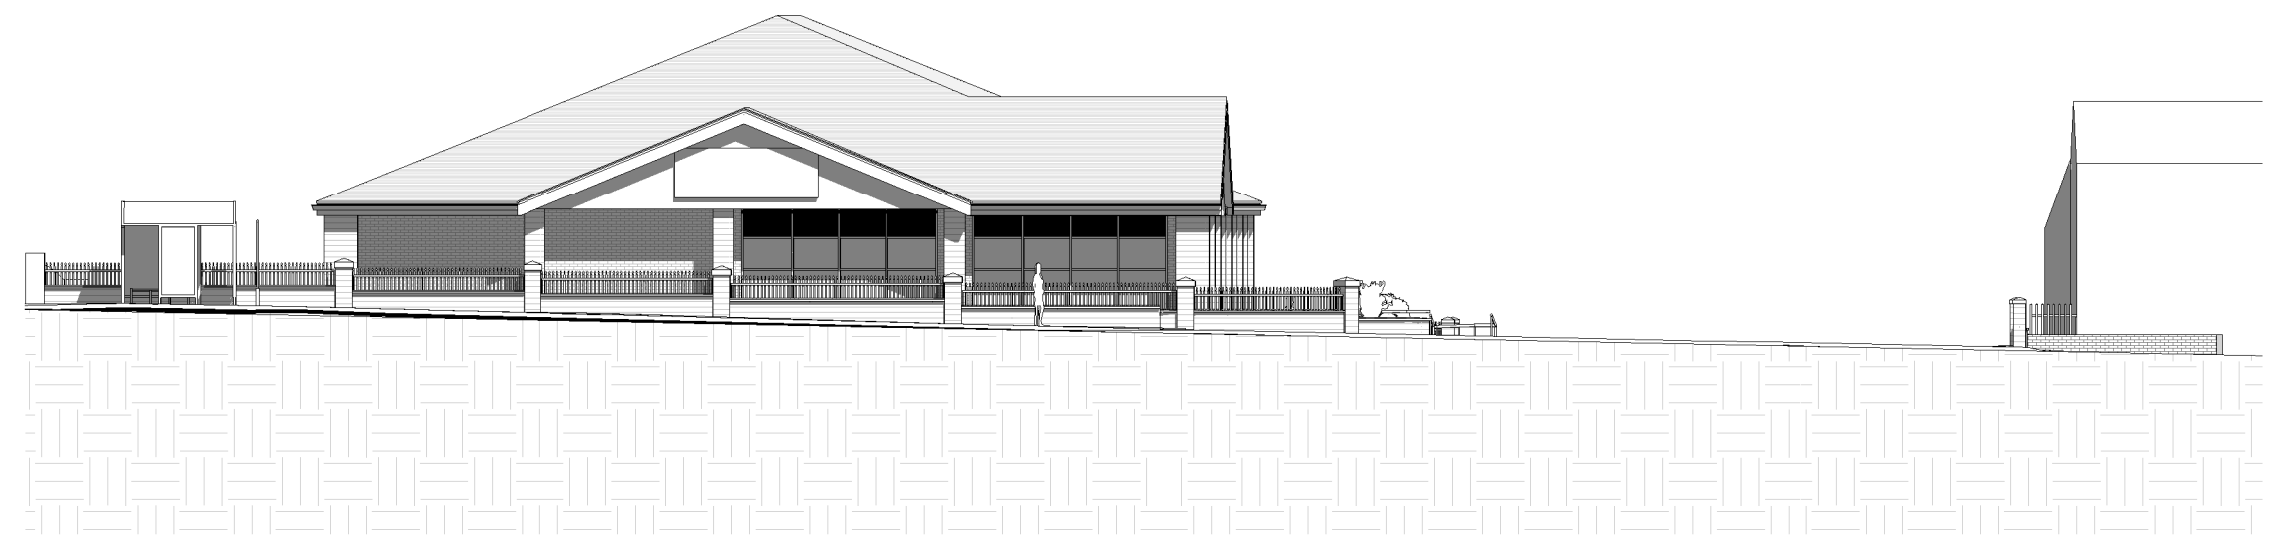


4 West Elevation As Proposed.
1 : 200

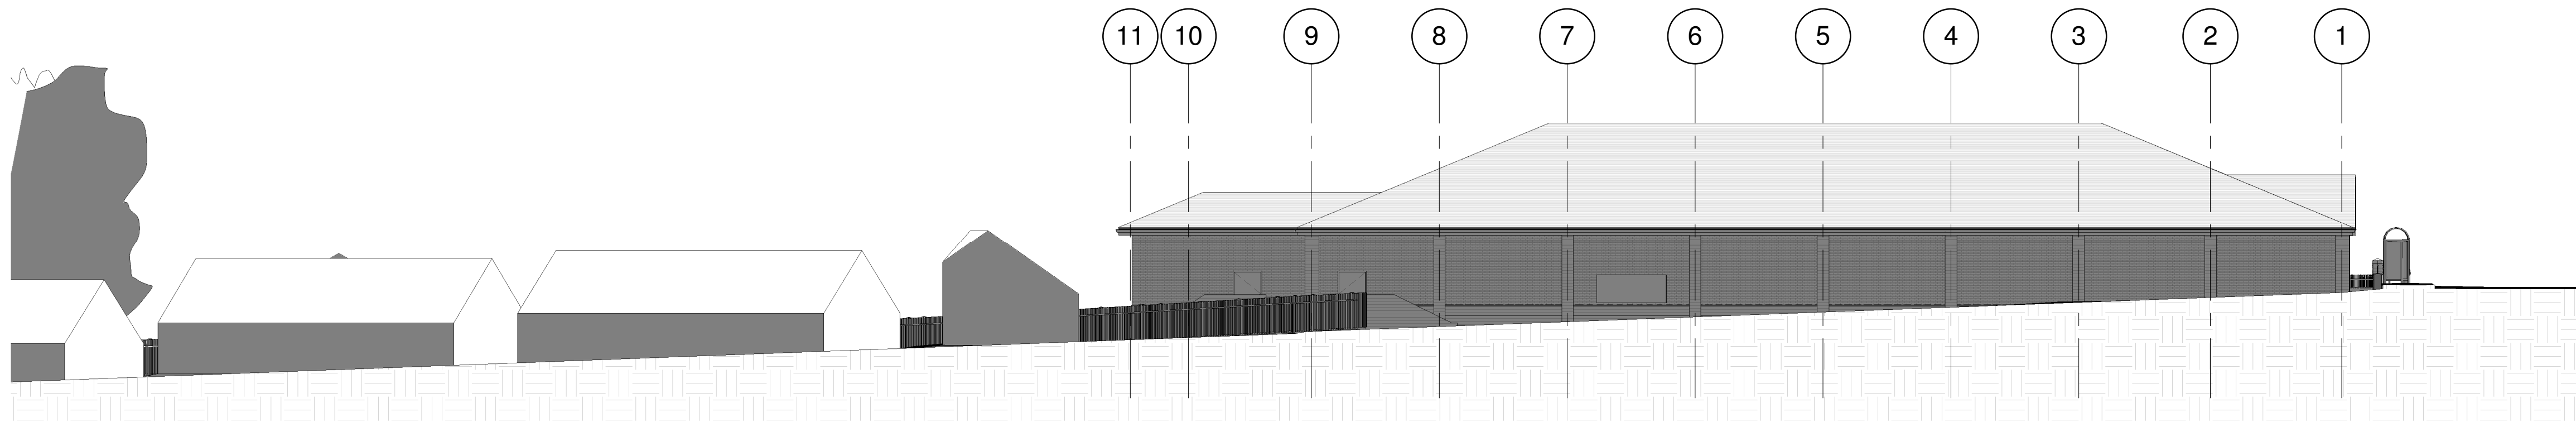

2 North West Elevation As Proposed.
1 : 200



3 South East Elevation As Proposed.
1 : 200

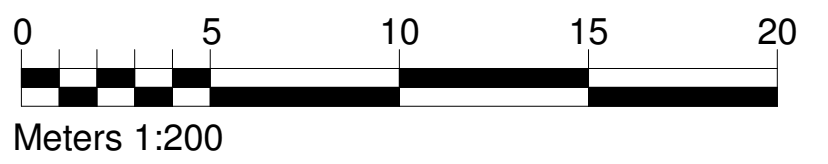

Rev	Date	Drawn	Description
A	24/04/15	SL	Amended carpark layout
B	26/05/15	SL	Amended Totem Signs
C	07/08/15	SL	Revised levels and consequential boundary treatment.
D	17/08/15	SL	Totem Signage Removed
E	02/09/15	SL	Revised boundary, and revised car park edge guarding.

WhiteDesign 

Client: RESILIENT

Project: HOYLAND SITE B

Title: Proposed Elevations

Scales: 1:200	Drawn: SL	Date: 12/10/2015 14:23:48	Checked: KU
---------------	-----------	---------------------------	-------------

Drawing no: 0010.13.02 125	Rev: E
----------------------------	--------

The White House, 24a St Andrews Road, Sheffield, S11 9AL
T: 0114 226 0255 F: 0114 226 0256
E: office@whitedg.co.uk W: www.whitedg.co.uk

PLANNING