


copyright
this drawing and the design depicted thereon are the copy right
of Firth Partnership

all drawings and dimensions to be checked and any
discrepancies to be noted and reported to the
client. It is the responsibility of the client to ensure
that the design is suitable for the intended use.
no dimensions to be scaled from drawing unless approved by
the Architect
all work to be carried out in accordance with the Building
Regulations and the requirements of the Local Authority

REVISIONS

REF.	DESCRIPTION	BY	CHK	DATE
A	SHEDDER AND ROLLS (SEE SCHEDULE 10)	K.L.	RAL	06/06/08
B	ADDITION OF BIN STORE AND RE-ENTRYING OF PARKING SPACES	K.L.		09/09/08

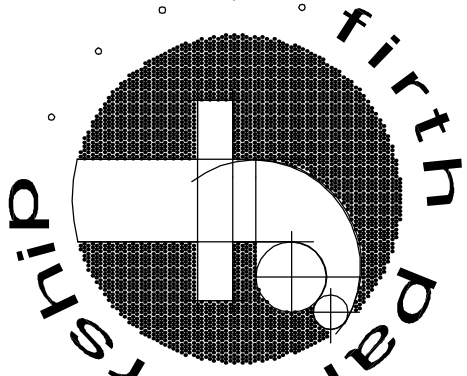

FIRTH PARTNERSHIP
ARCHITECTS - QUANTITY SURVEYORS - PROJECT
MANAGEMENT CONSULTANTS
15 REGENT STREET
BARNESLEY, SOUTH YORKSHIRE
S70 2EG
tel: 01226 206021
fax: 01226 240220
web: www.firthpartnership.co.uk
e-mail: administrator@firth.co.uk


CLIENT
JIMMY'S WHOLESALE FIREWORKS

PROJECT
PROPOSED DEVELOPMENT
MAPLE ROAD, TANKERSLEY
BARNESLEY

DRG. TITLE
TEMPORARY ACCOMMODATION
SITE PLAN

SCALES	DATE	DRAWN	CHKD
1:200	07.05.08	DG	RAL
DRG. No.		REV	
2179/604		B	

MAPLE ROAD

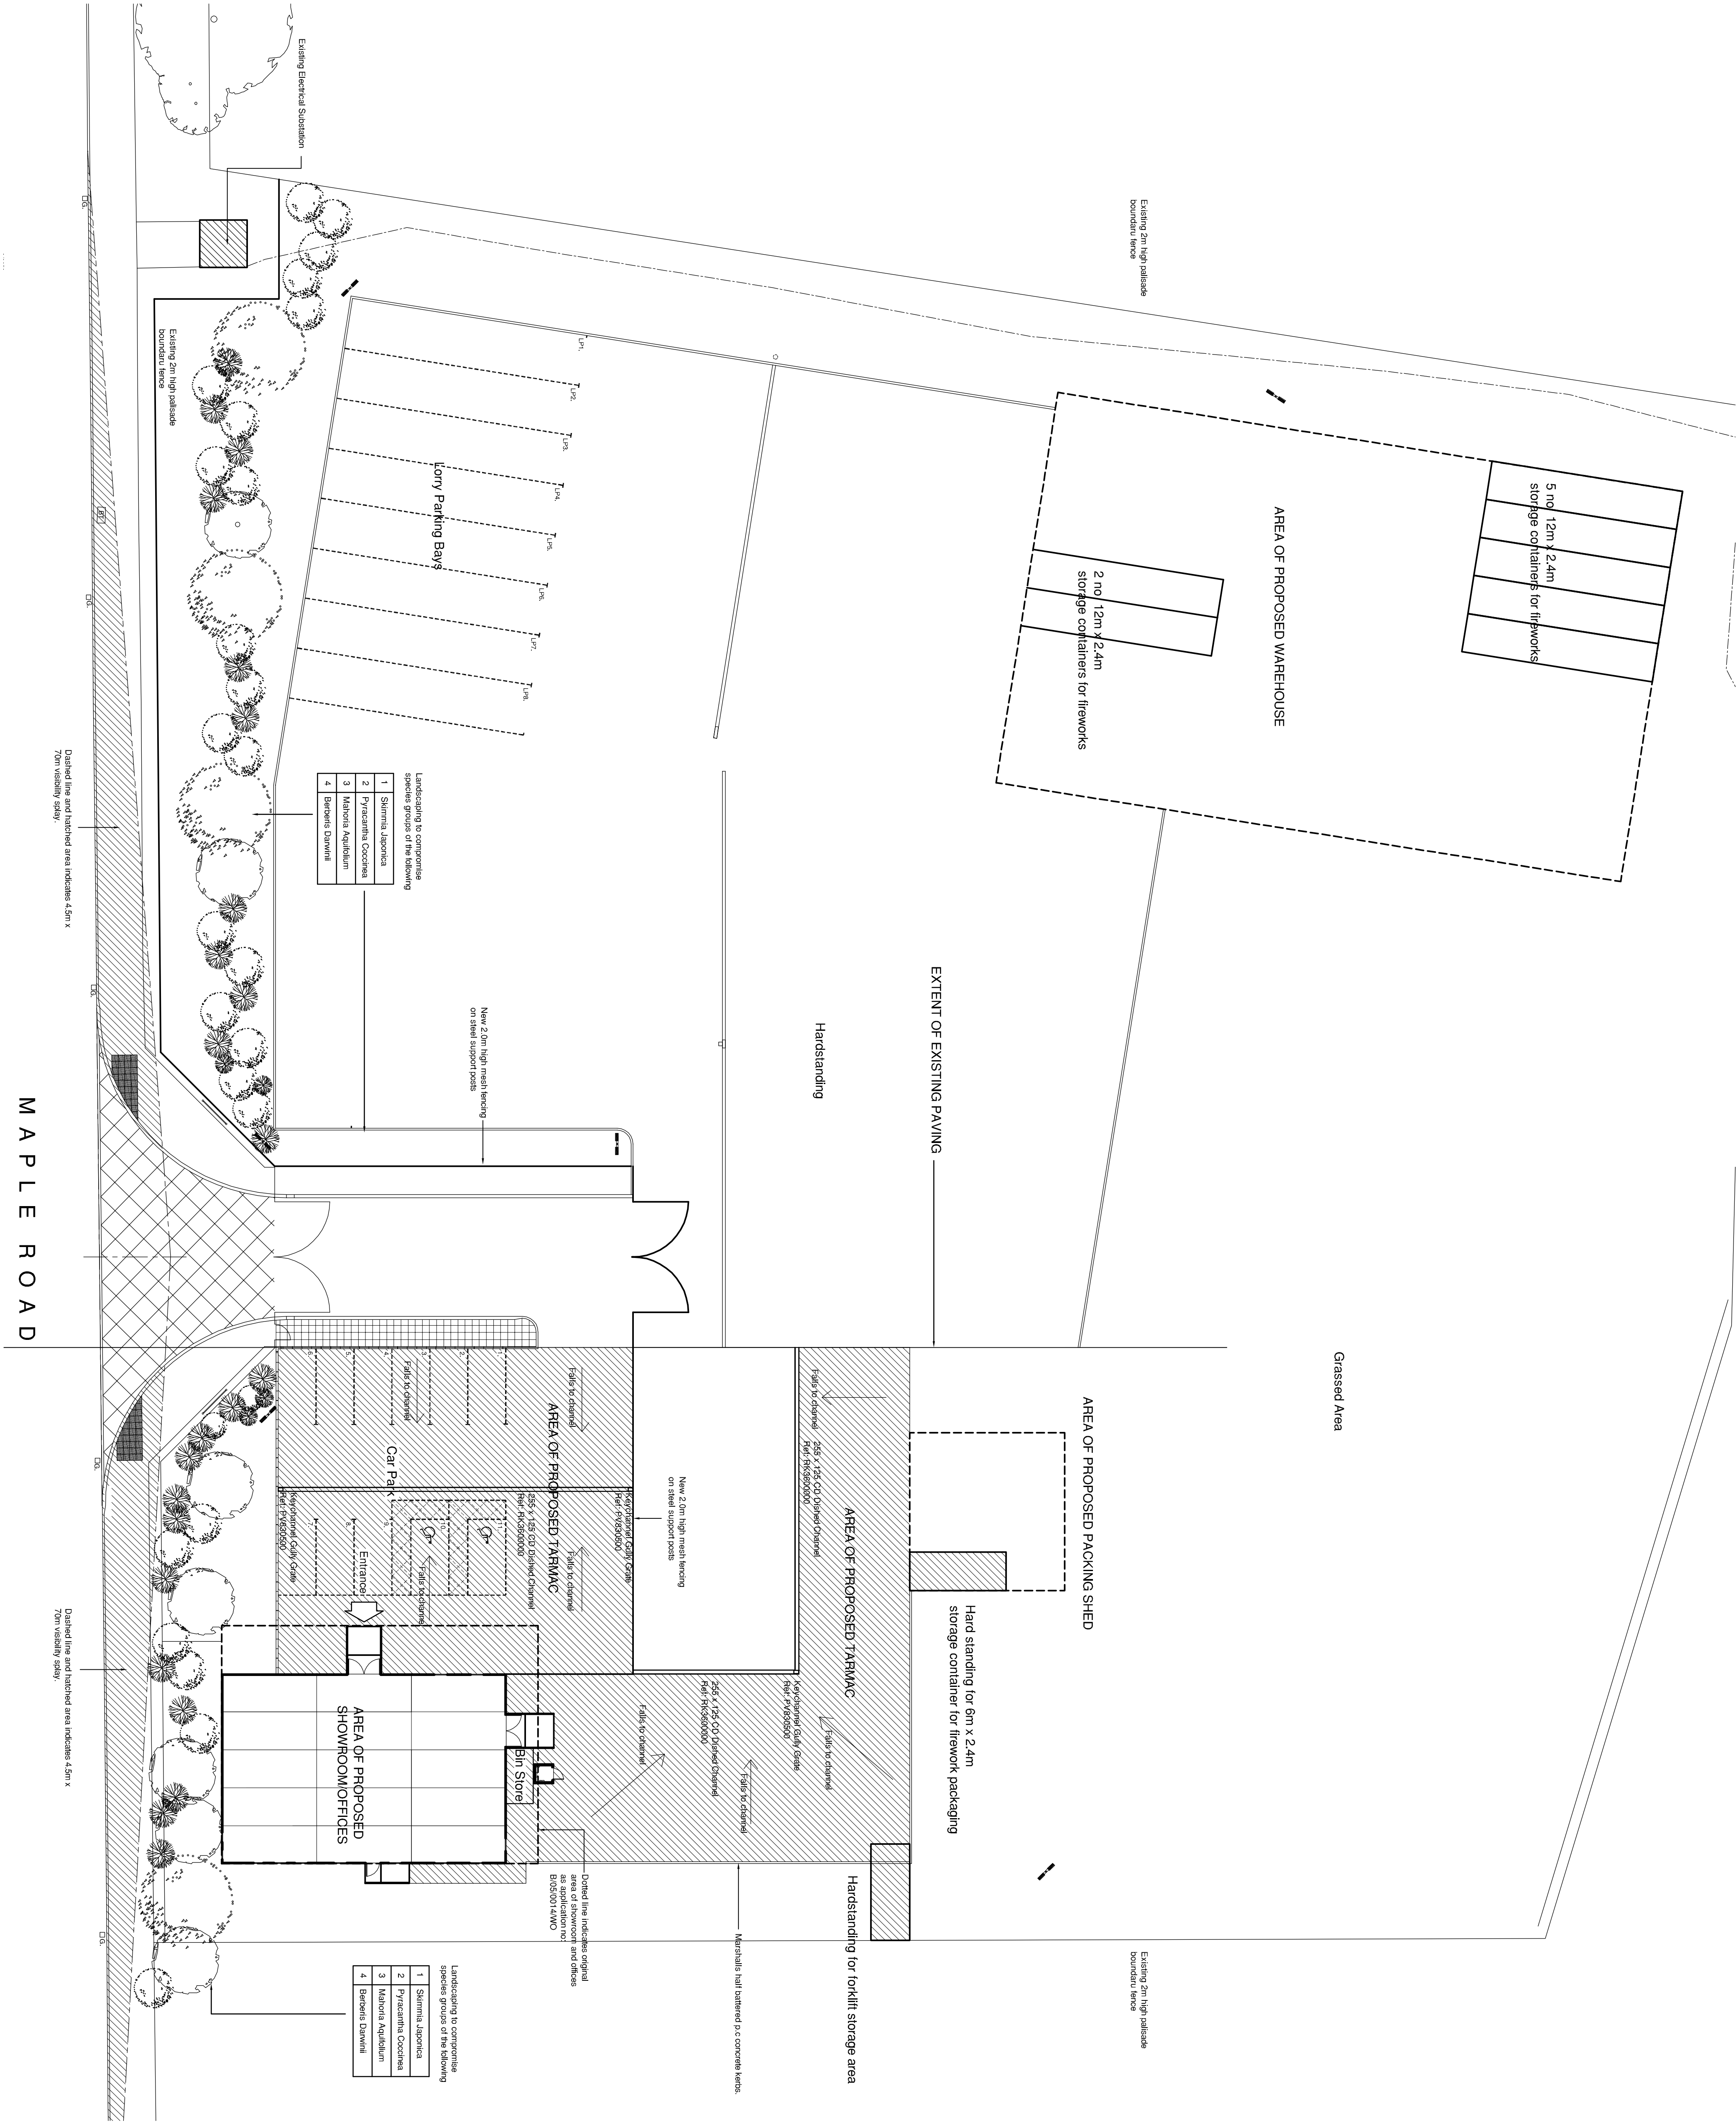

Dashed line and hatched area indicates 4.5m x 70m visibility safety

Dashed line and hatched area indicates 4.5m x 70m visibility safety

Existing 2m high palisade boundary fence

Grassed Area

Existing 2m high palisade boundary fence

AREA OF PROPOSED WAREHOUSE

5 no 12m x 2.4m storage containers for fireworks

2 no 12m x 2.4m storage containers for fireworks

EXTENT OF EXISTING PAVING

Handstanding

AREA OF PROPOSED PACKING SHED

Hard standing for 6m x 2.4m storage container for firework packaging

AREA OF PROPOSED TARMAC

Handstanding for forklift storage area

Marshall's built weathered p.c concrete kerbs

New 2.0m high mesh fencing on steel support posts

AREA OF PROPOSED TARMAC

255 x 125 CD Drilled Channel Ref: FHS000000

New 2.0m high mesh fencing on steel support posts

- Landscape to comprise species groups of the following
- 1 Shumia Japonica
 - 2 Pyracantha Coccinea
 - 3 Malva Aquilum
 - 4 Berberis Dawnii

Dashed line indicates original area of showroom and offices at application no: B000014700

- Landscape to comprise species groups of the following
- 1 Shumia Japonica
 - 2 Pyracantha Coccinea
 - 3 Malva Aquilum
 - 4 Berberis Dawnii