
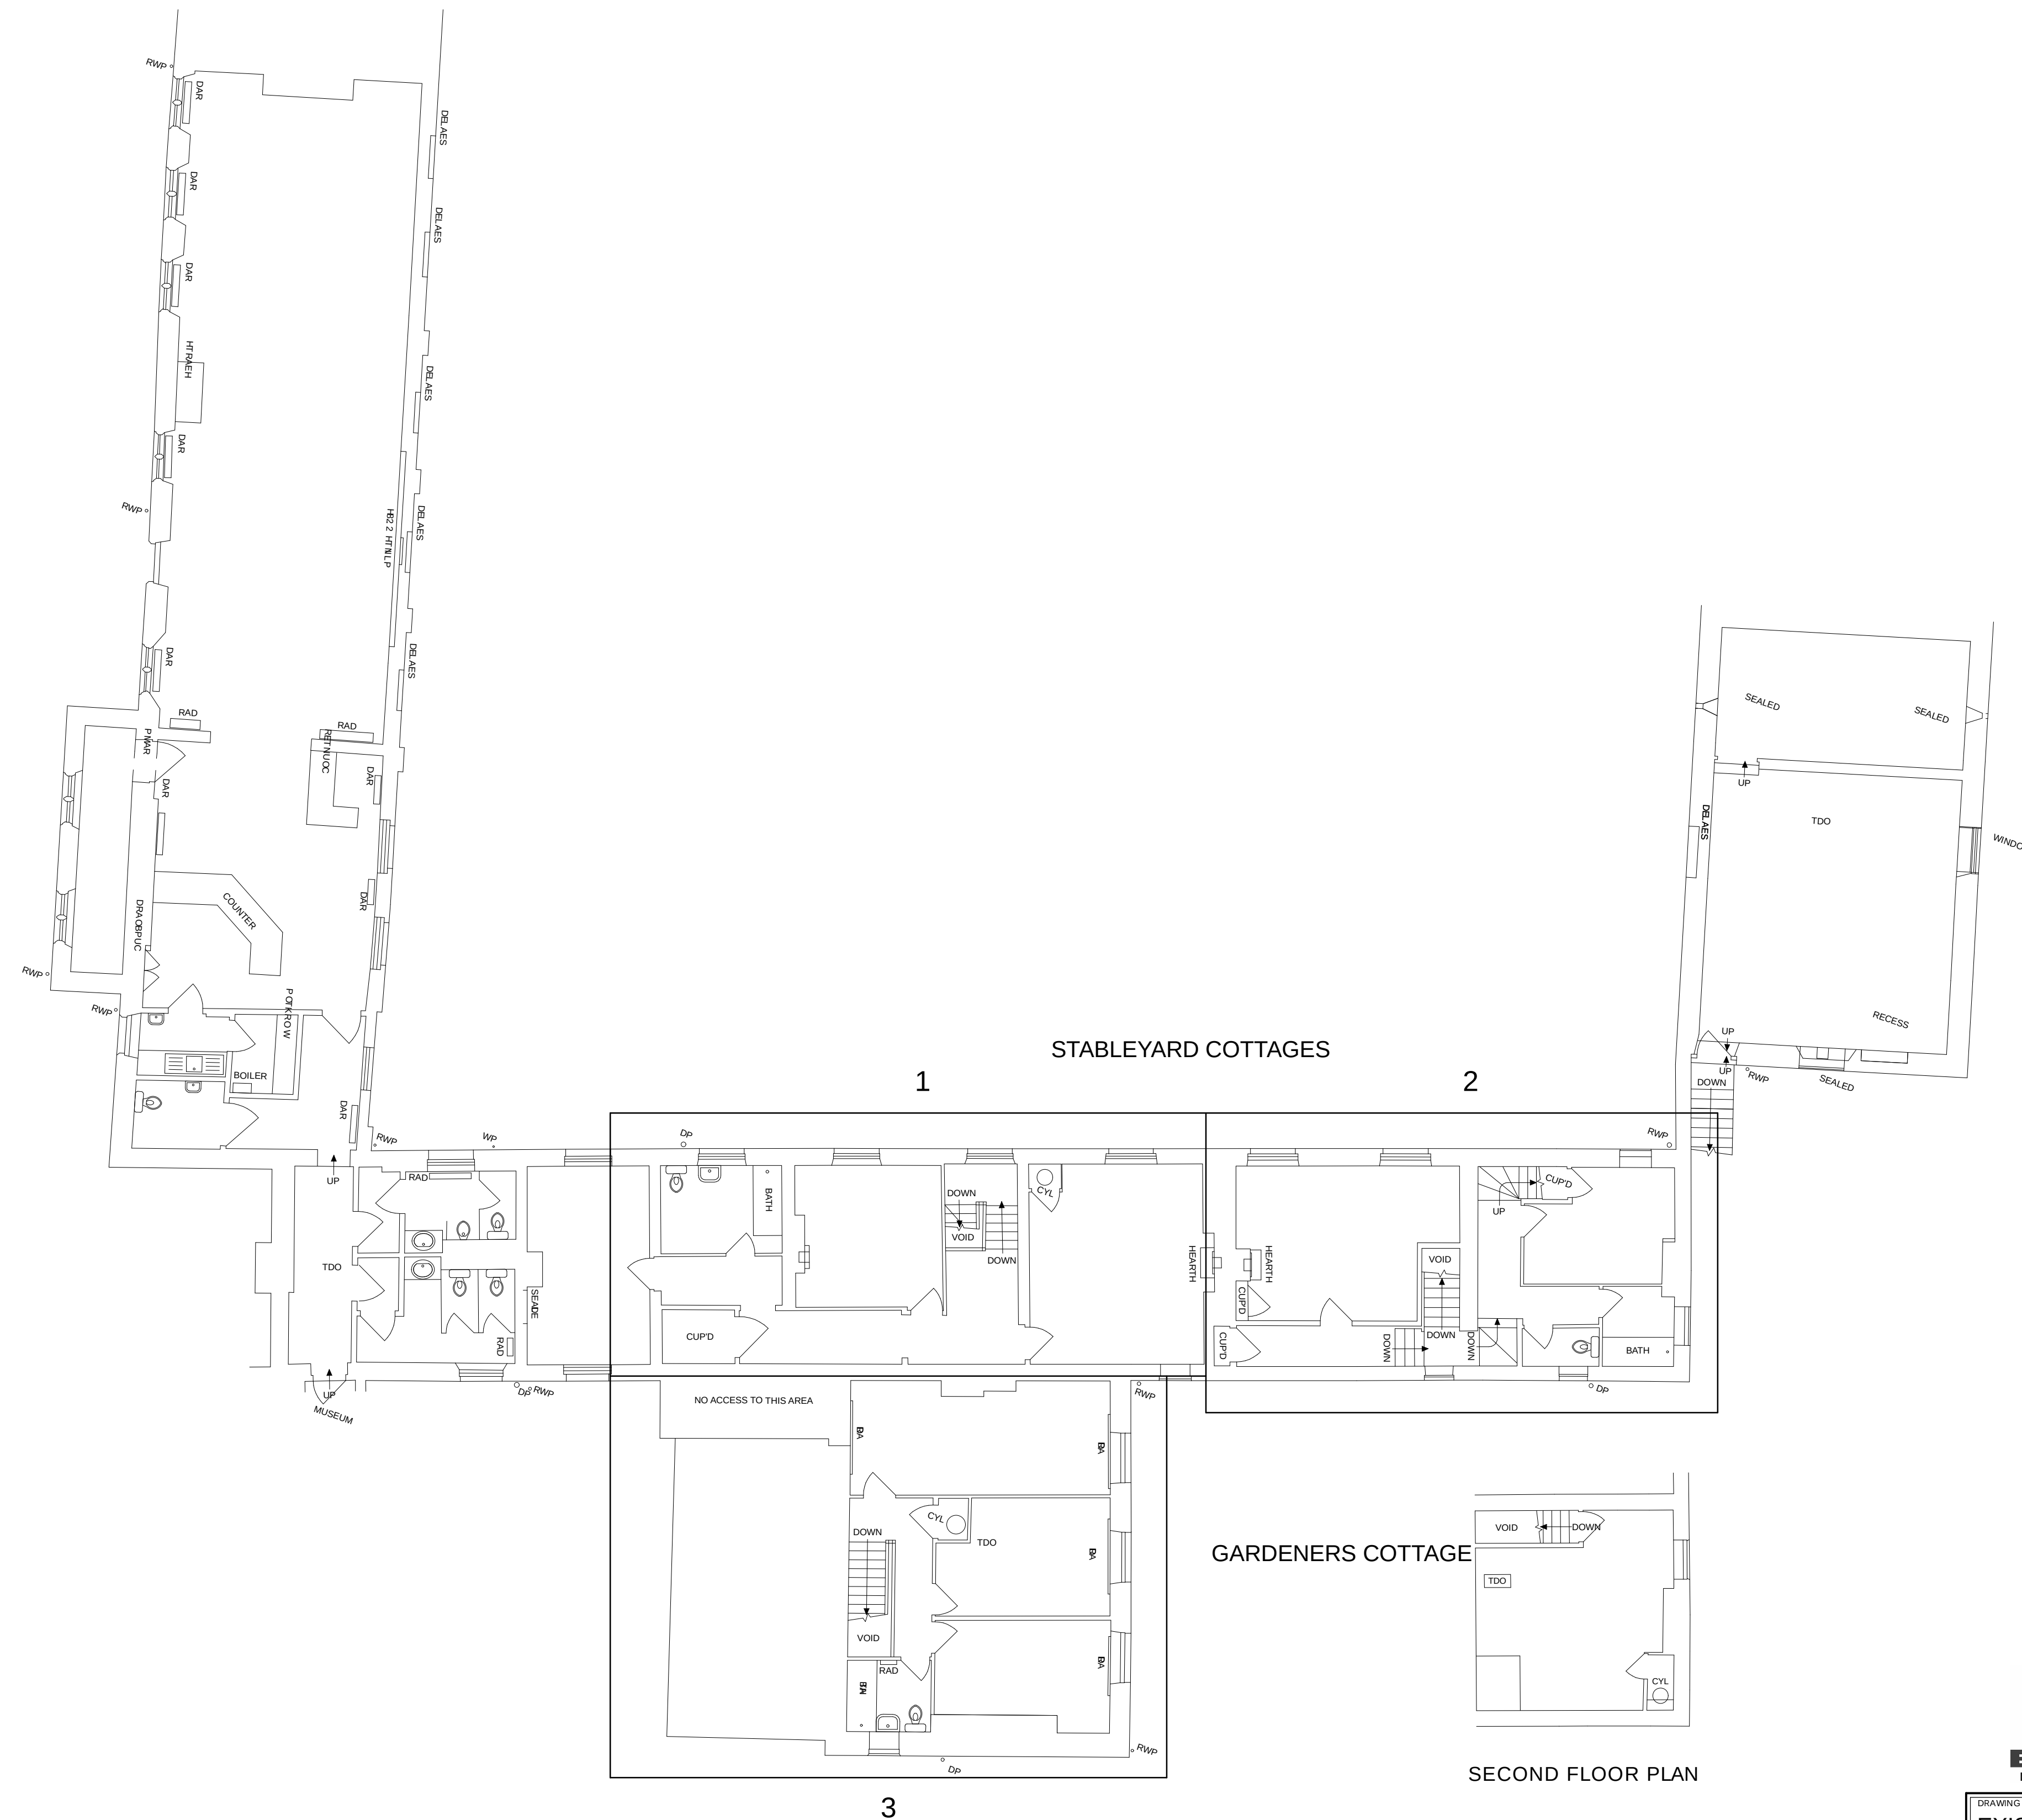


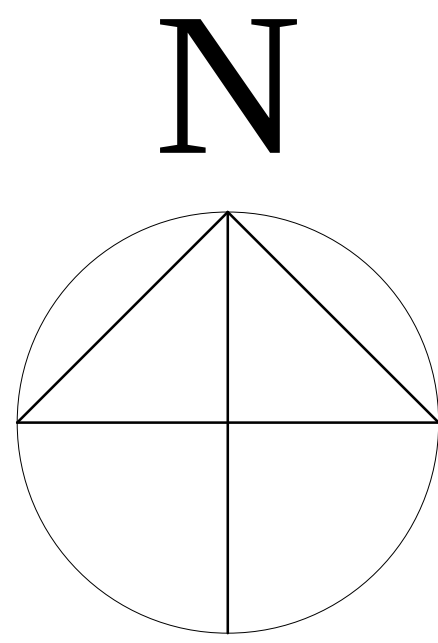

DRAWING TITLE:	
EXISTING FIRST AND SECOND FLOOR PLANS	
JOB DESCRIPTION:	
CANON HALL PARK, BARNSELEY	
DRAWING SCALE:	DRAWING REF:
1:100 @ A1	2577.104
BAART HARRIES NEWALL ARCHITECTS 1 WILDERHOPE HOUSE POUNTEY GARDENS BELLE VUE SHREWSBURY SY3 7JU Fax: 01743 364944 Tel: 01743 361261	

PLANNING AND LISTED BUILDING