



All dimensions to be checked on site.
All demolitions to be confirmed by a structural engineer prior to any work being carried out..
Plans and Elevations are indicative only. Full building survey required for all heights etc.

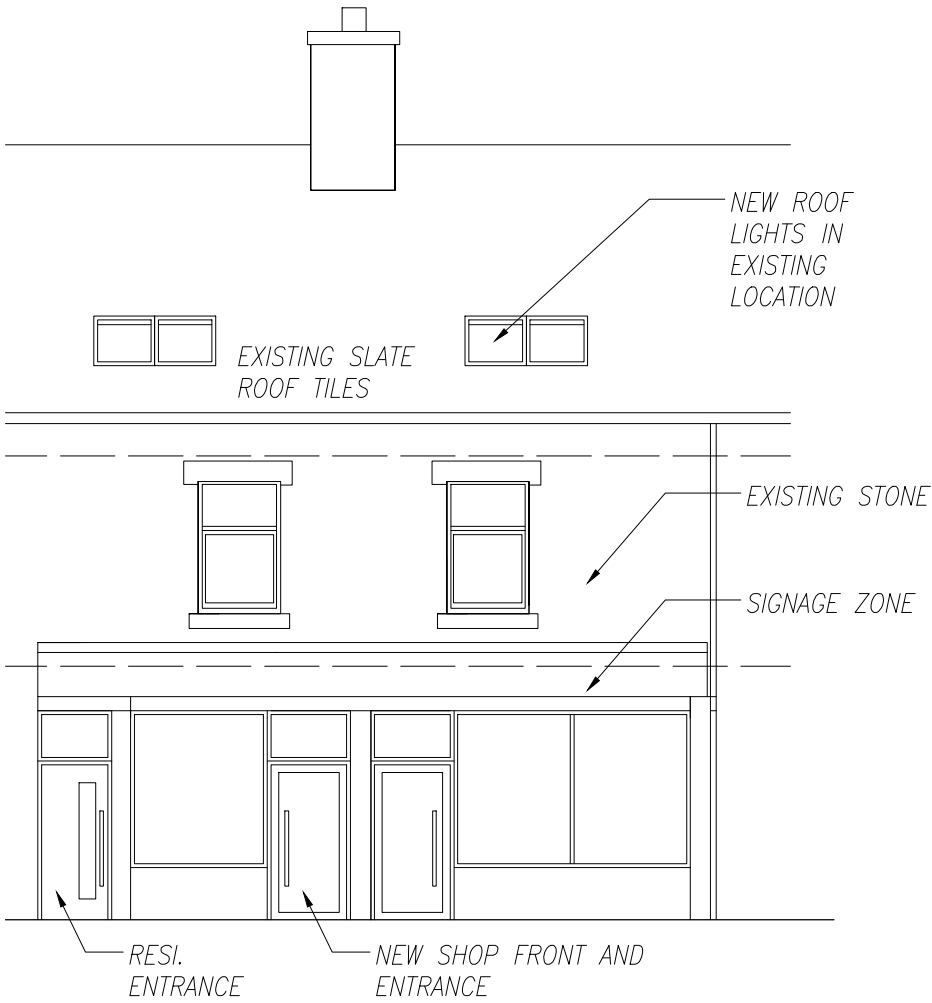

FRONT ELEVATION
SCALE 1:100@A3

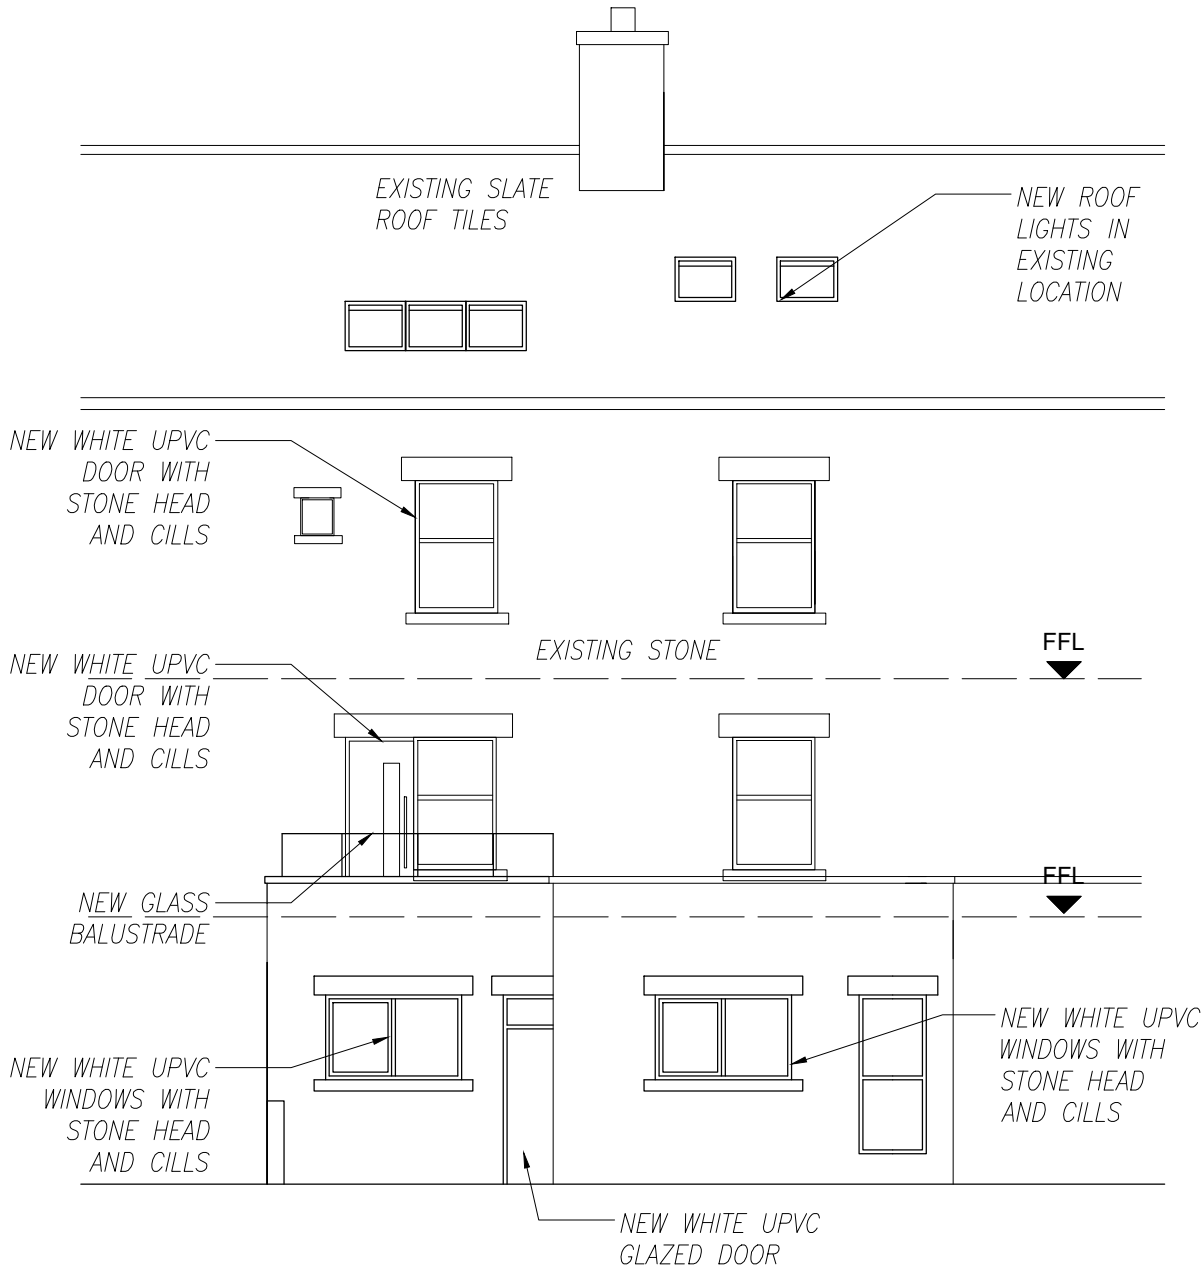

REAR ELEVATION
SCALE 1:100@A3

client	BYLBYL HAJDARMATAJ			Revision	-	date drawn	04/02/2022	Drawn By	AMA	
	project 56-58 DONCASTER ROAD BATNSLEY, S70 1TL			Comments	FIRST ISSUE					
	title PROPOSED ELEVATIONS SHEET 1 OF 2			Revision	A	date drawn	30/03/2022	Drawn By	AMA	
	drawing no A21-191/07 scale 1:100@A3			Comments	PLANNING OFFICER COMMENTS INCLUDED-ROOF LIGHTS LOWERED					
<div><div>RIBA</div><div>Chartered Practice</div></div>				18 Mylor Road Sheffield S11 7PF						
Telephone +44 (0) 114 263 1762				revision A date drawn 04/02/2022						