



MR W AND MRS L SAXTON


3 TOR CLOSE,
BARNLEY, S71 1XS

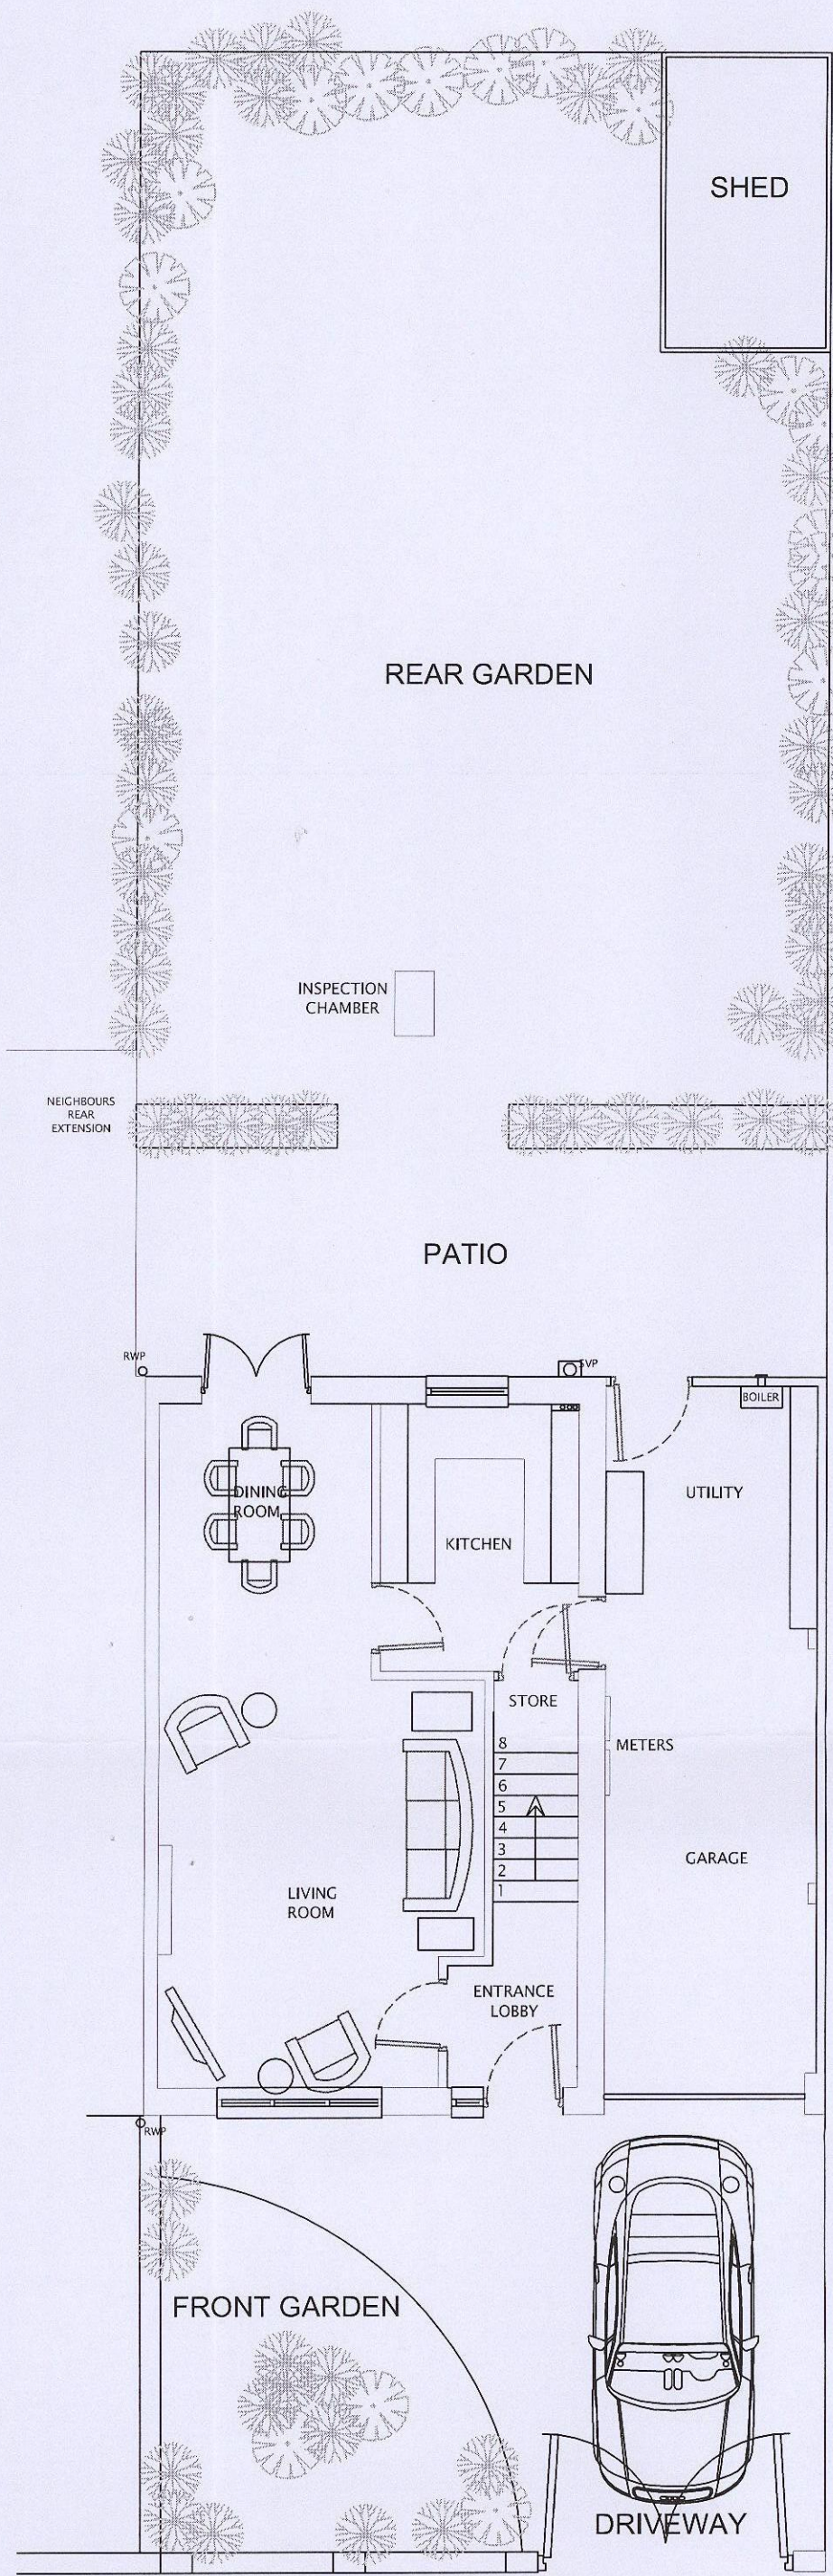


EXISTING GROUND FLOOR / SITE PLAN

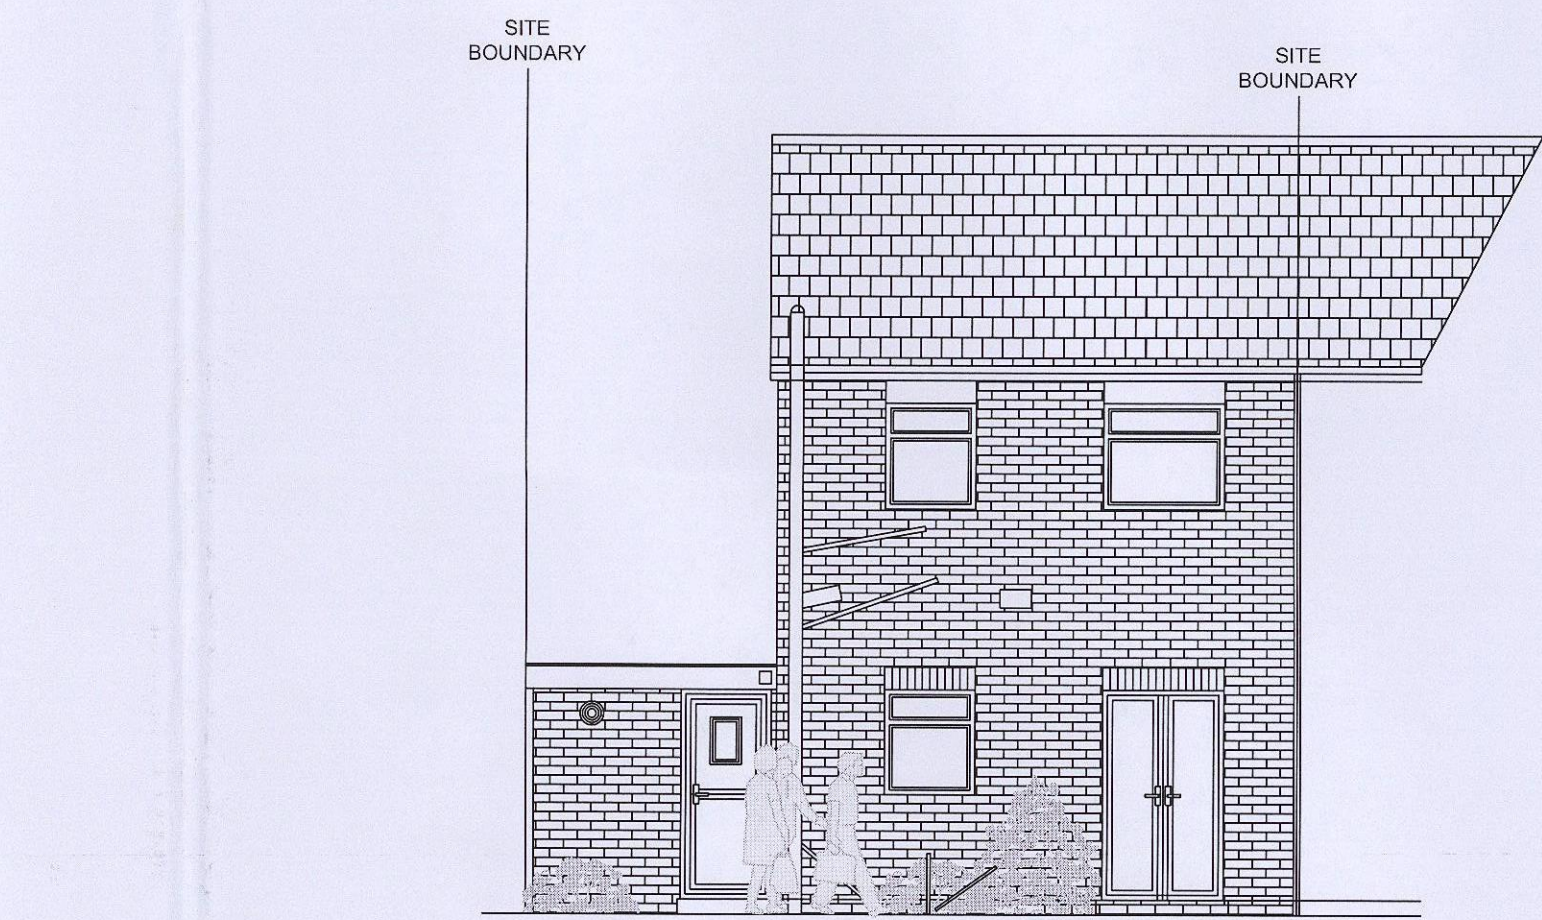


EXISTING REAR ELEVATION

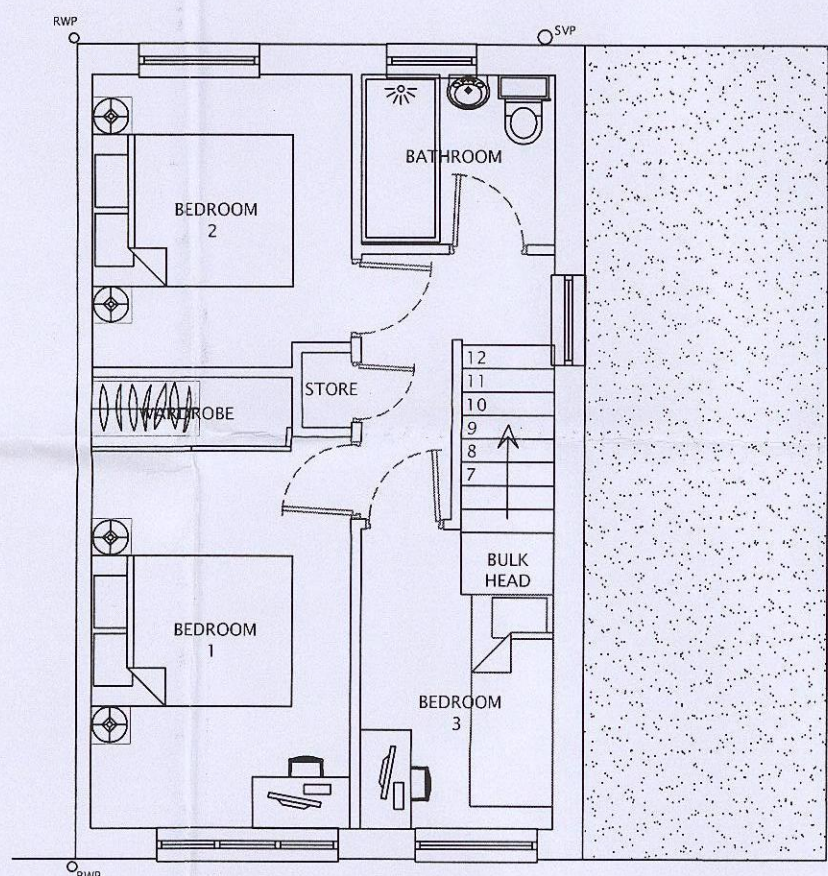


EXISTING FIRST FLOOR

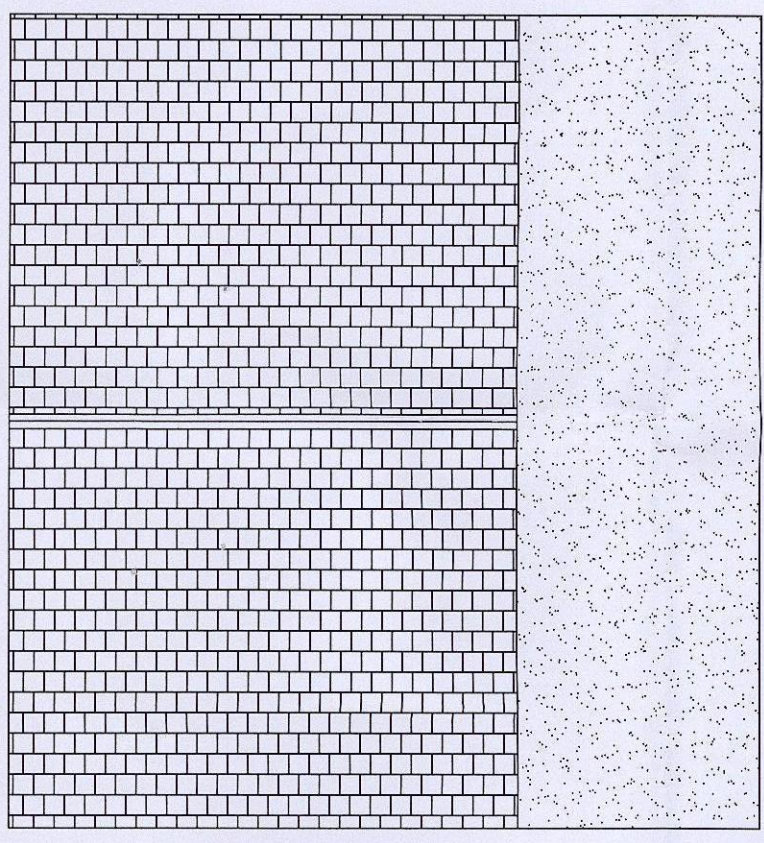


EXISTING ROOF PLAN

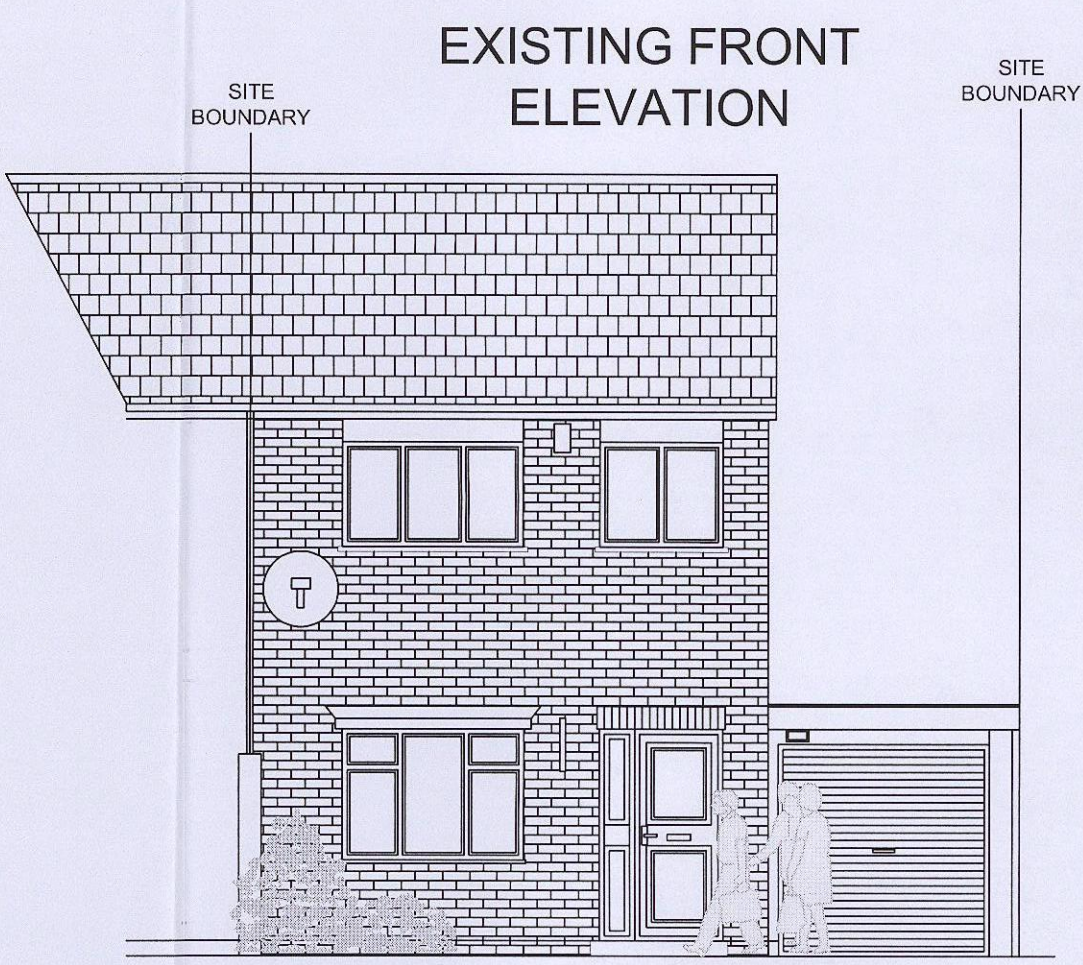


EXISTING FRONT ELEVATION

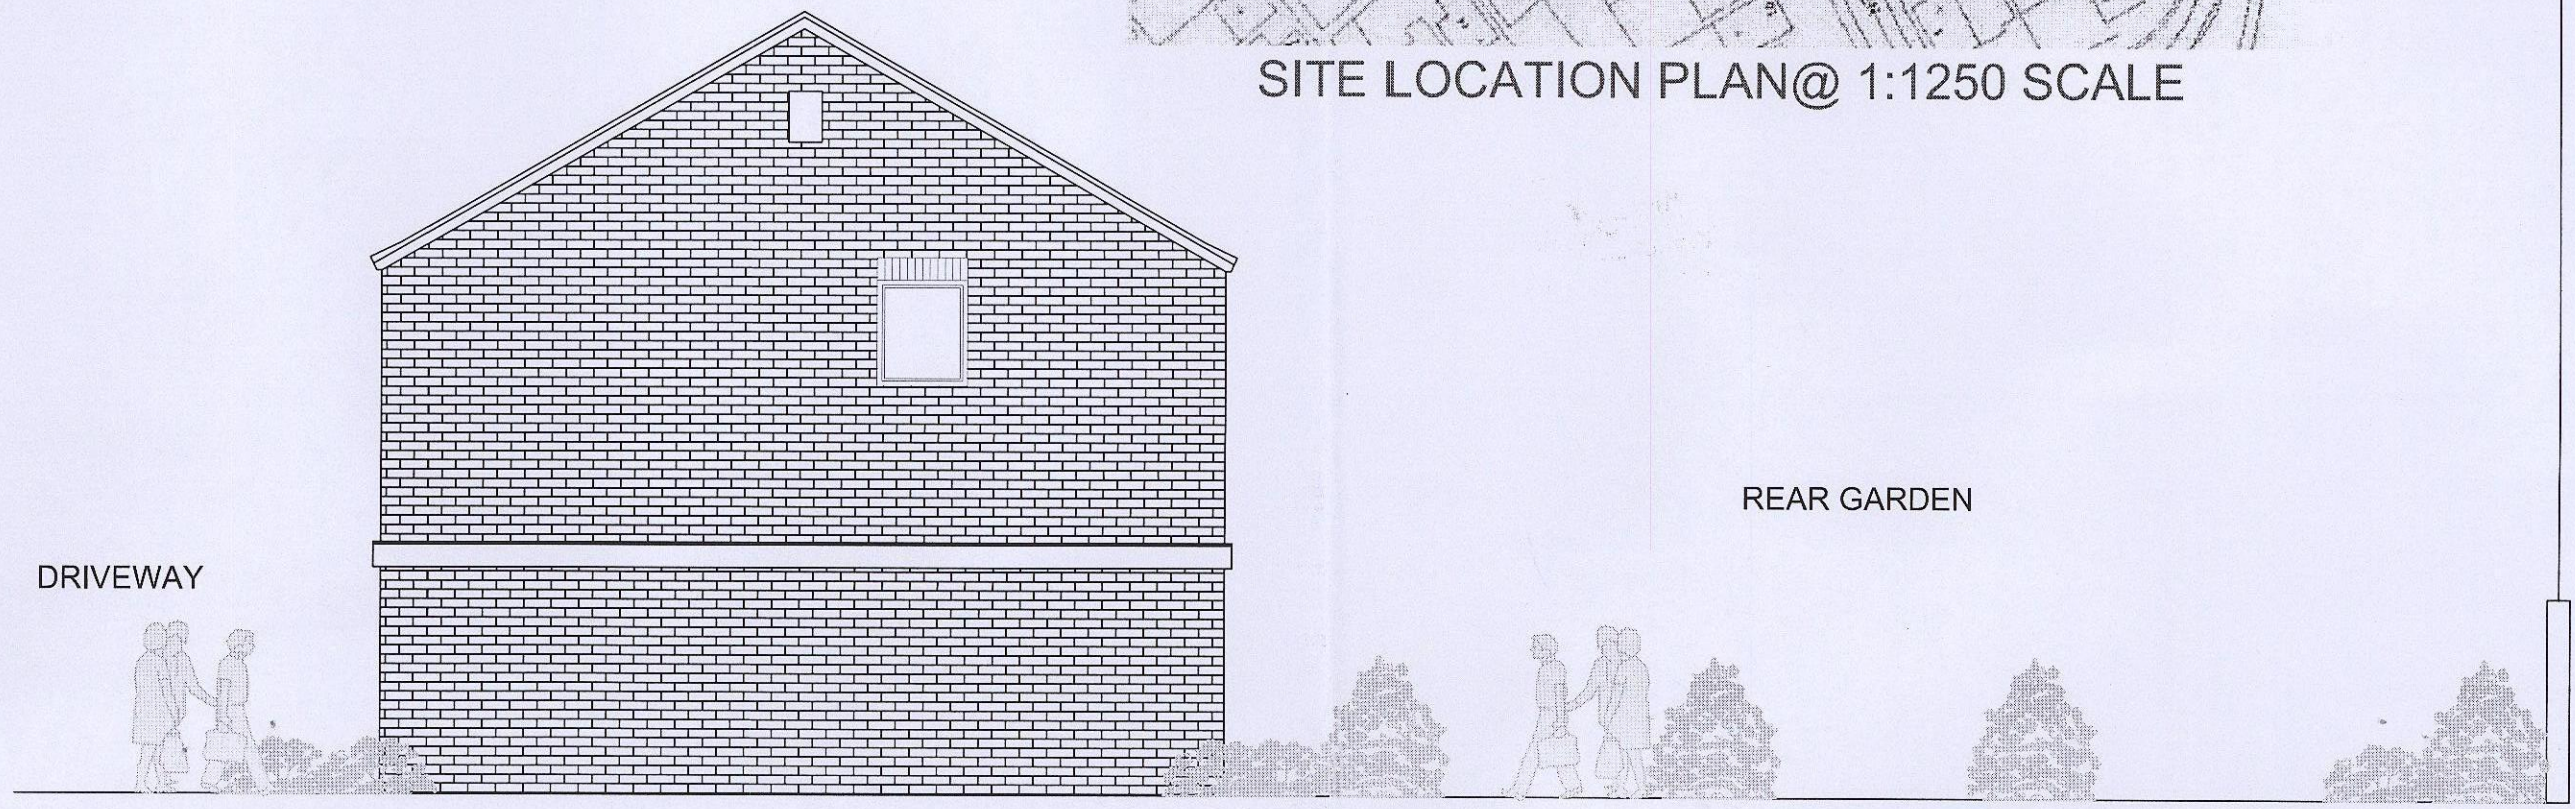


EXISTING SIDE ELEVATION

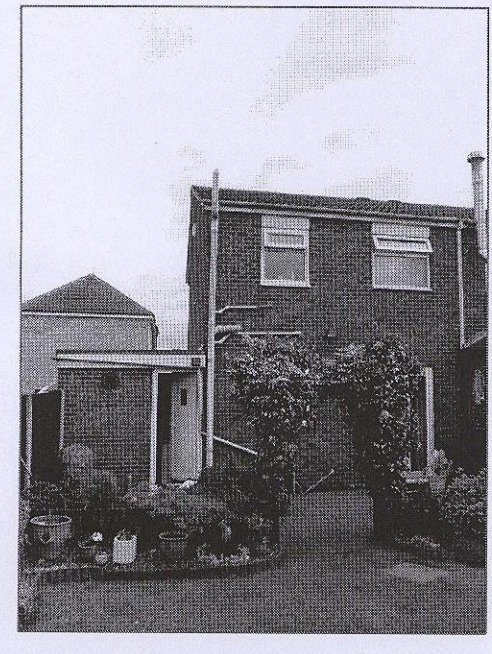

RECEIVED
CORPORATE MAIL ROOM
21 JUL 2014
Received by:
ORIGINAL COPY

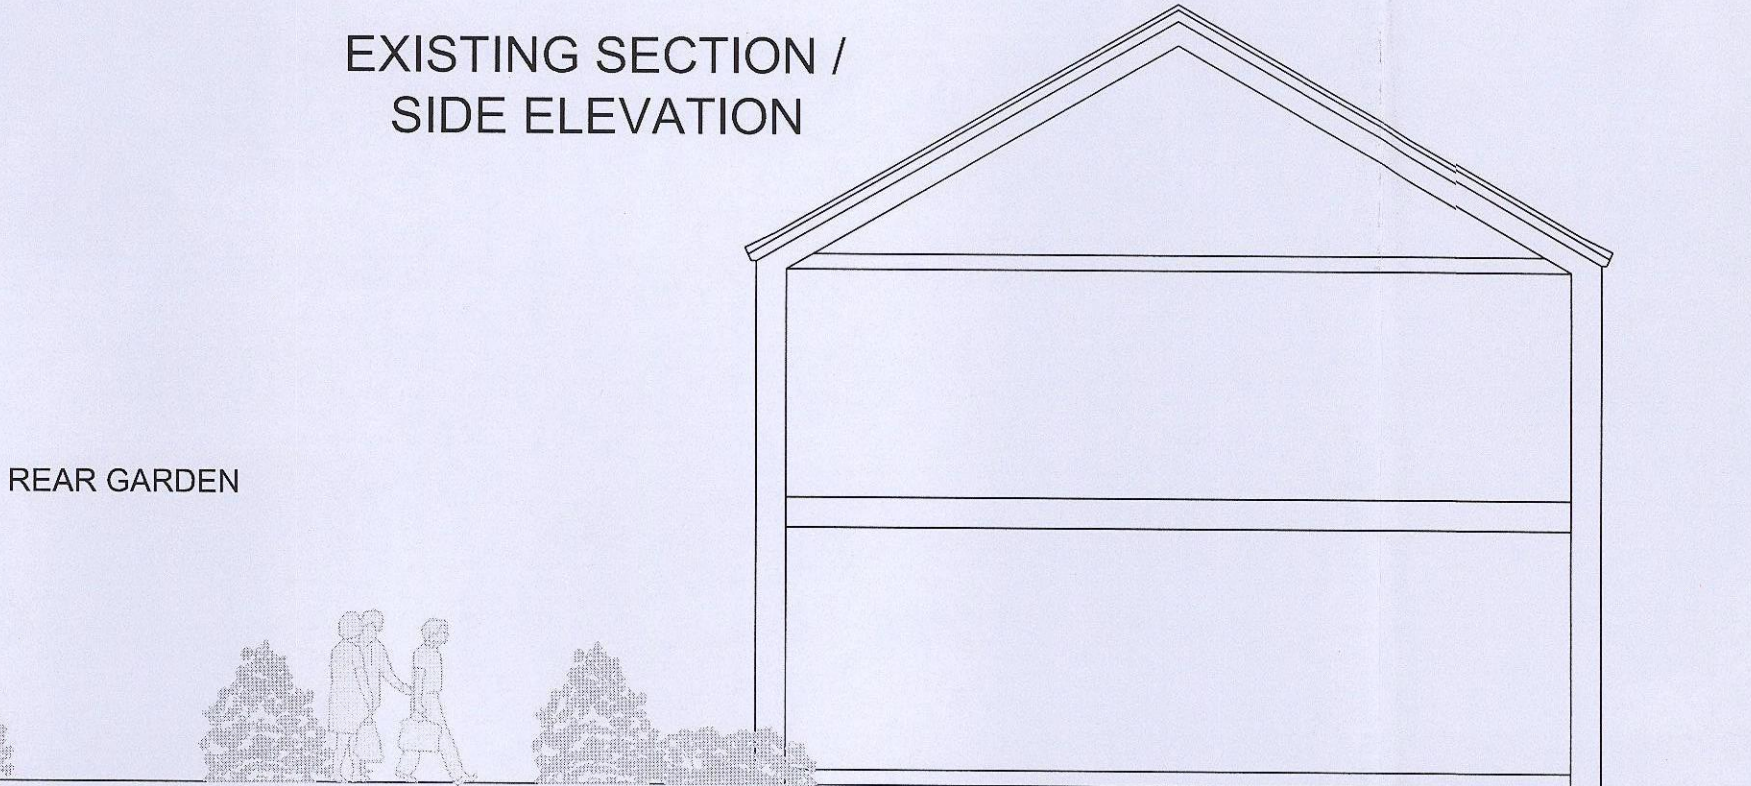

EXISTING SECTION / SIDE ELEVATION

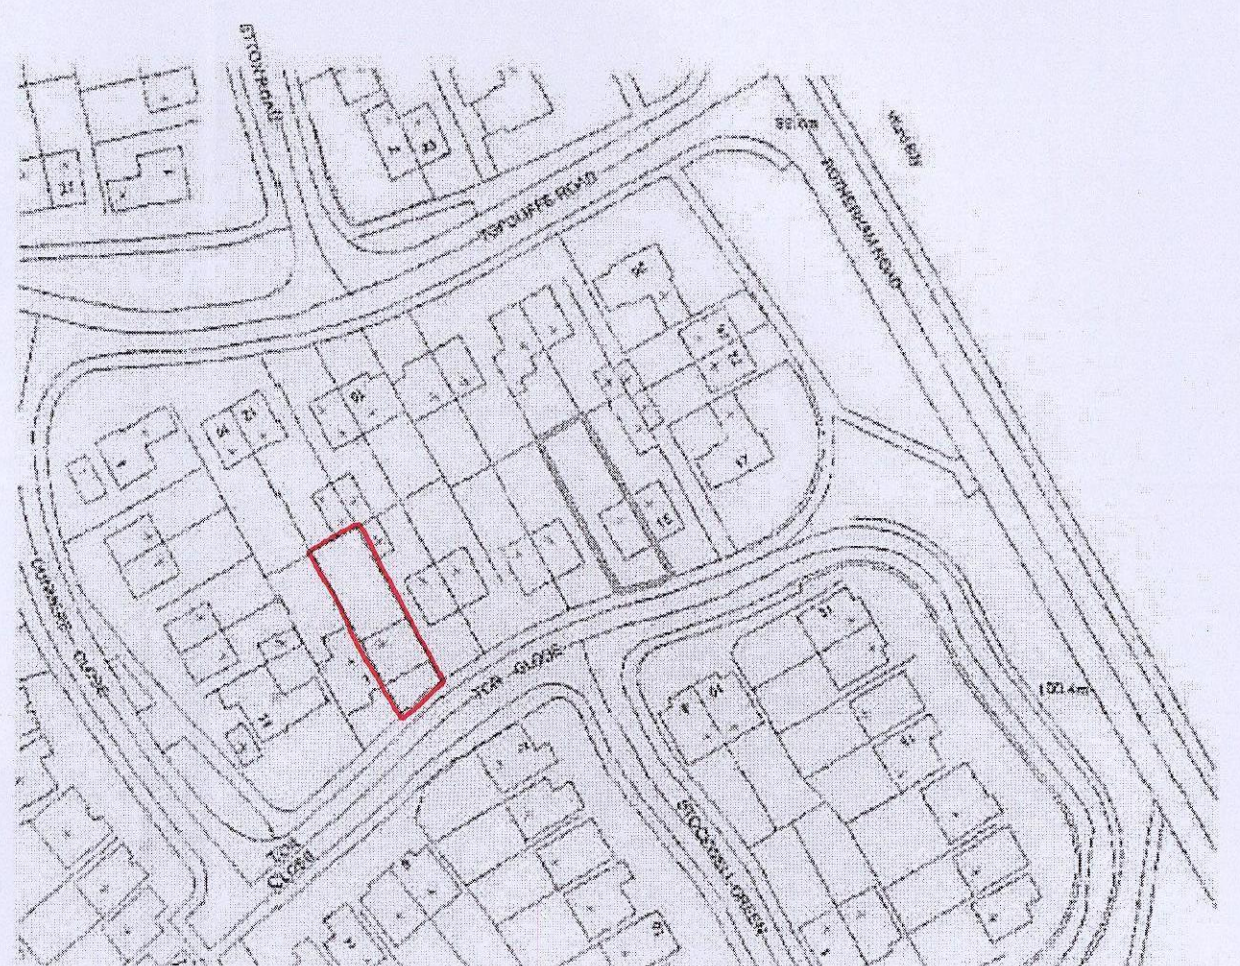

SITE LOCATION PLAN @ 1:1250 SCALE

A S D

ARCHISmart

- Architectural design
 - Planning & Building Regulations
 - Landscape architecture
 - 3D Visualisation & model making
- ARCHISmart DESIGNS

CLIENT
MR.&MRS.SAXTON

PROJECT
3.TOR.CLOSE
BARNLEY.S71.1XS


DRAWING OF
EXTENSION.TO.SIDE,REAR.&PORCH
PROPOSED.PLANS.&ELEVATIONS

drawing no	rev	date
DWG-001	-	JUNE-14
scale	drawn	checked by
1:75@A1	SMT	WS
		checked date
		JUNE-14
S1 LARKSPUR WAY WAKEFIELD WF2 0FD		
m-07843234329 t-01924 371787 e-info@archismartdesign.co.uk		

EXISTING PLANS AND ELEVATIONS

MR W AND MRS L SAXTON

3 TOR CLOSE,
BARNLEY, S71 1XS

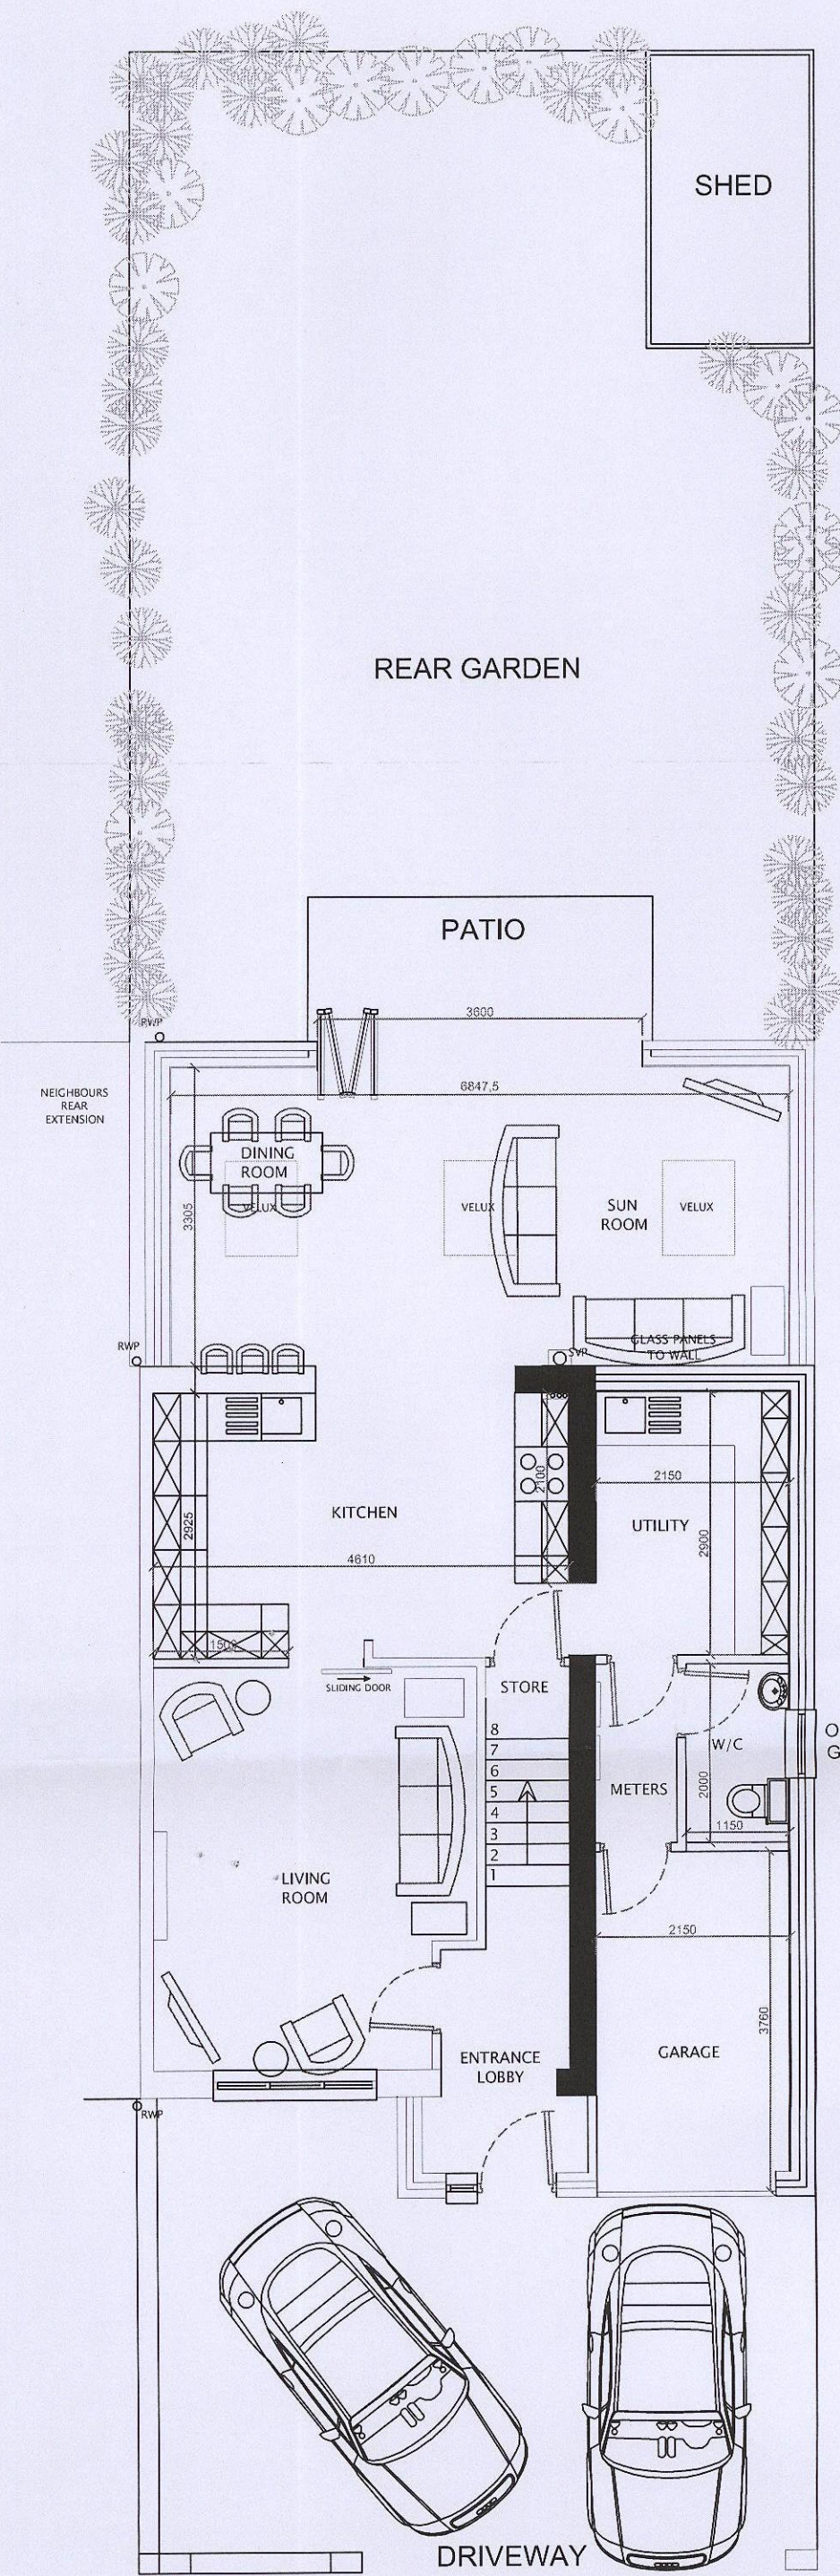


PROPOSED GROUND FLOOR / SITE PLAN




PROPOSED FIRST FLOOR


PROPOSED ROOF PLAN

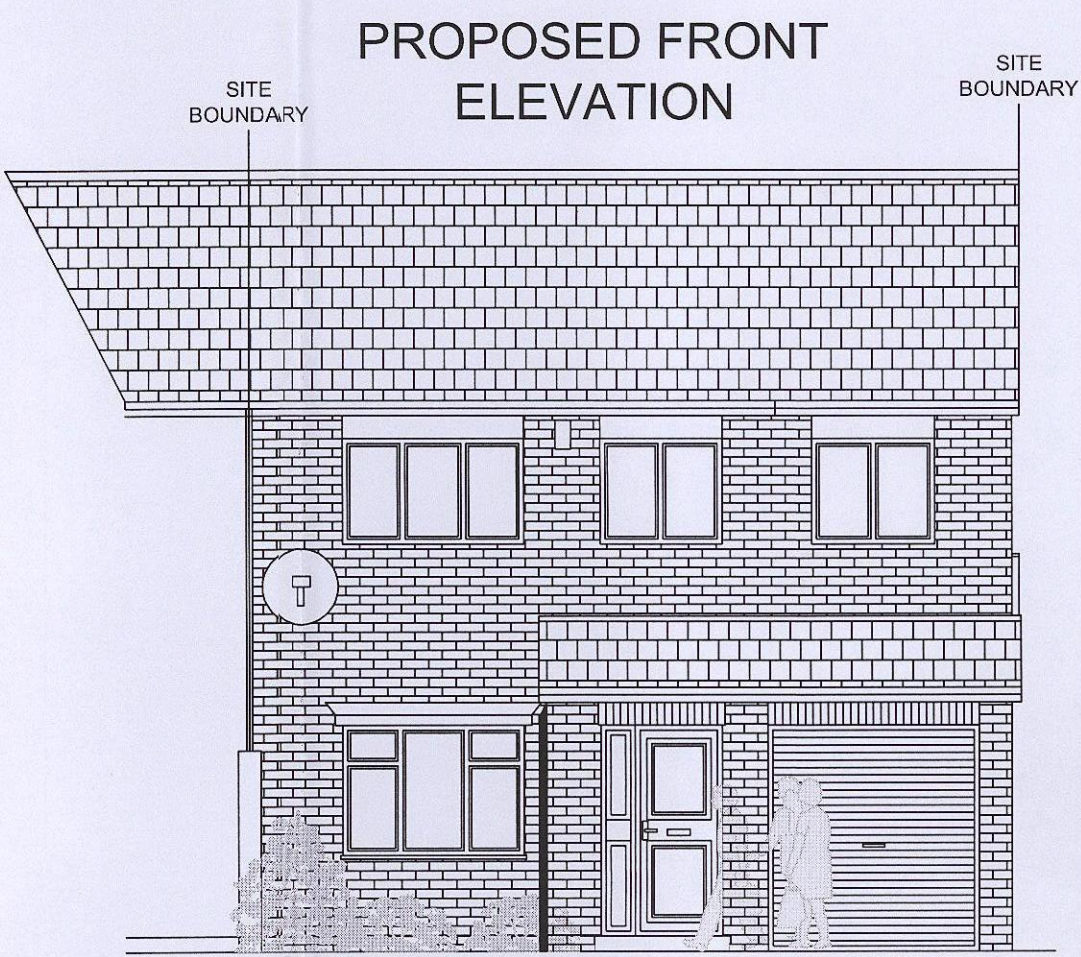


PROPOSED FRONT ELEVATION

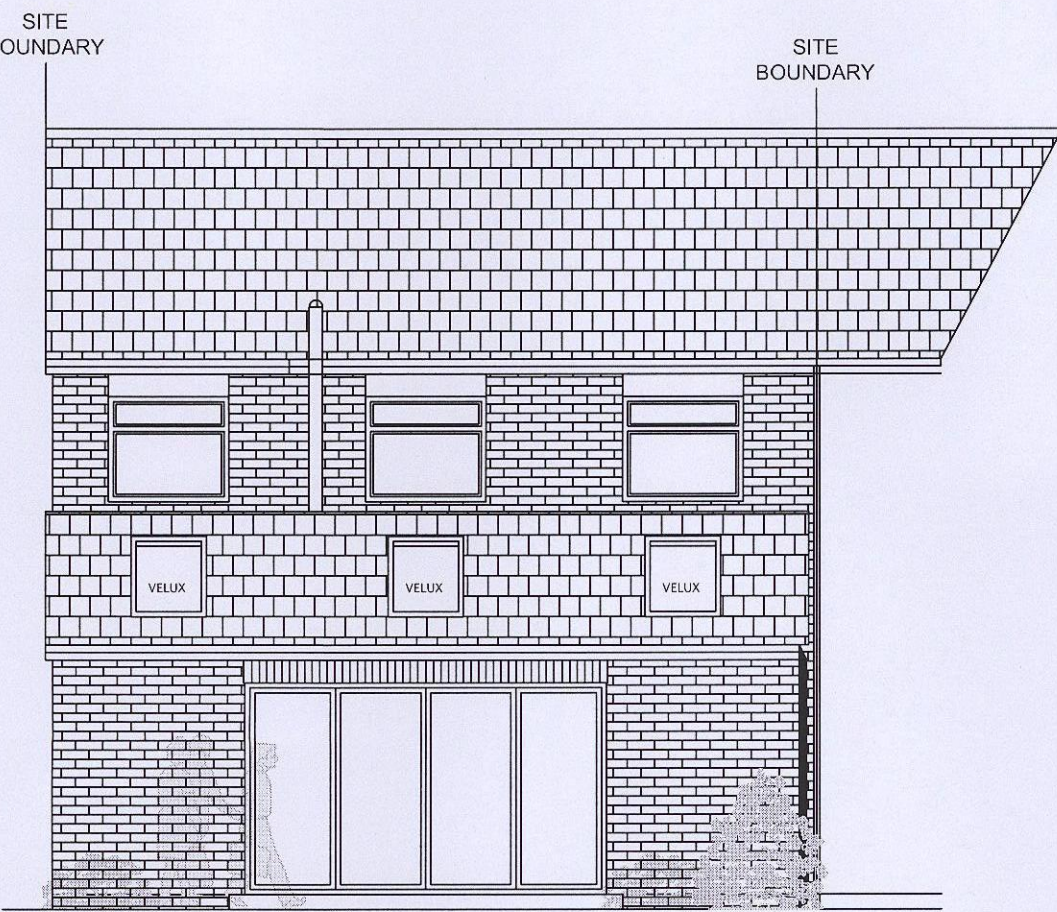


PROPOSED REAR ELEVATION

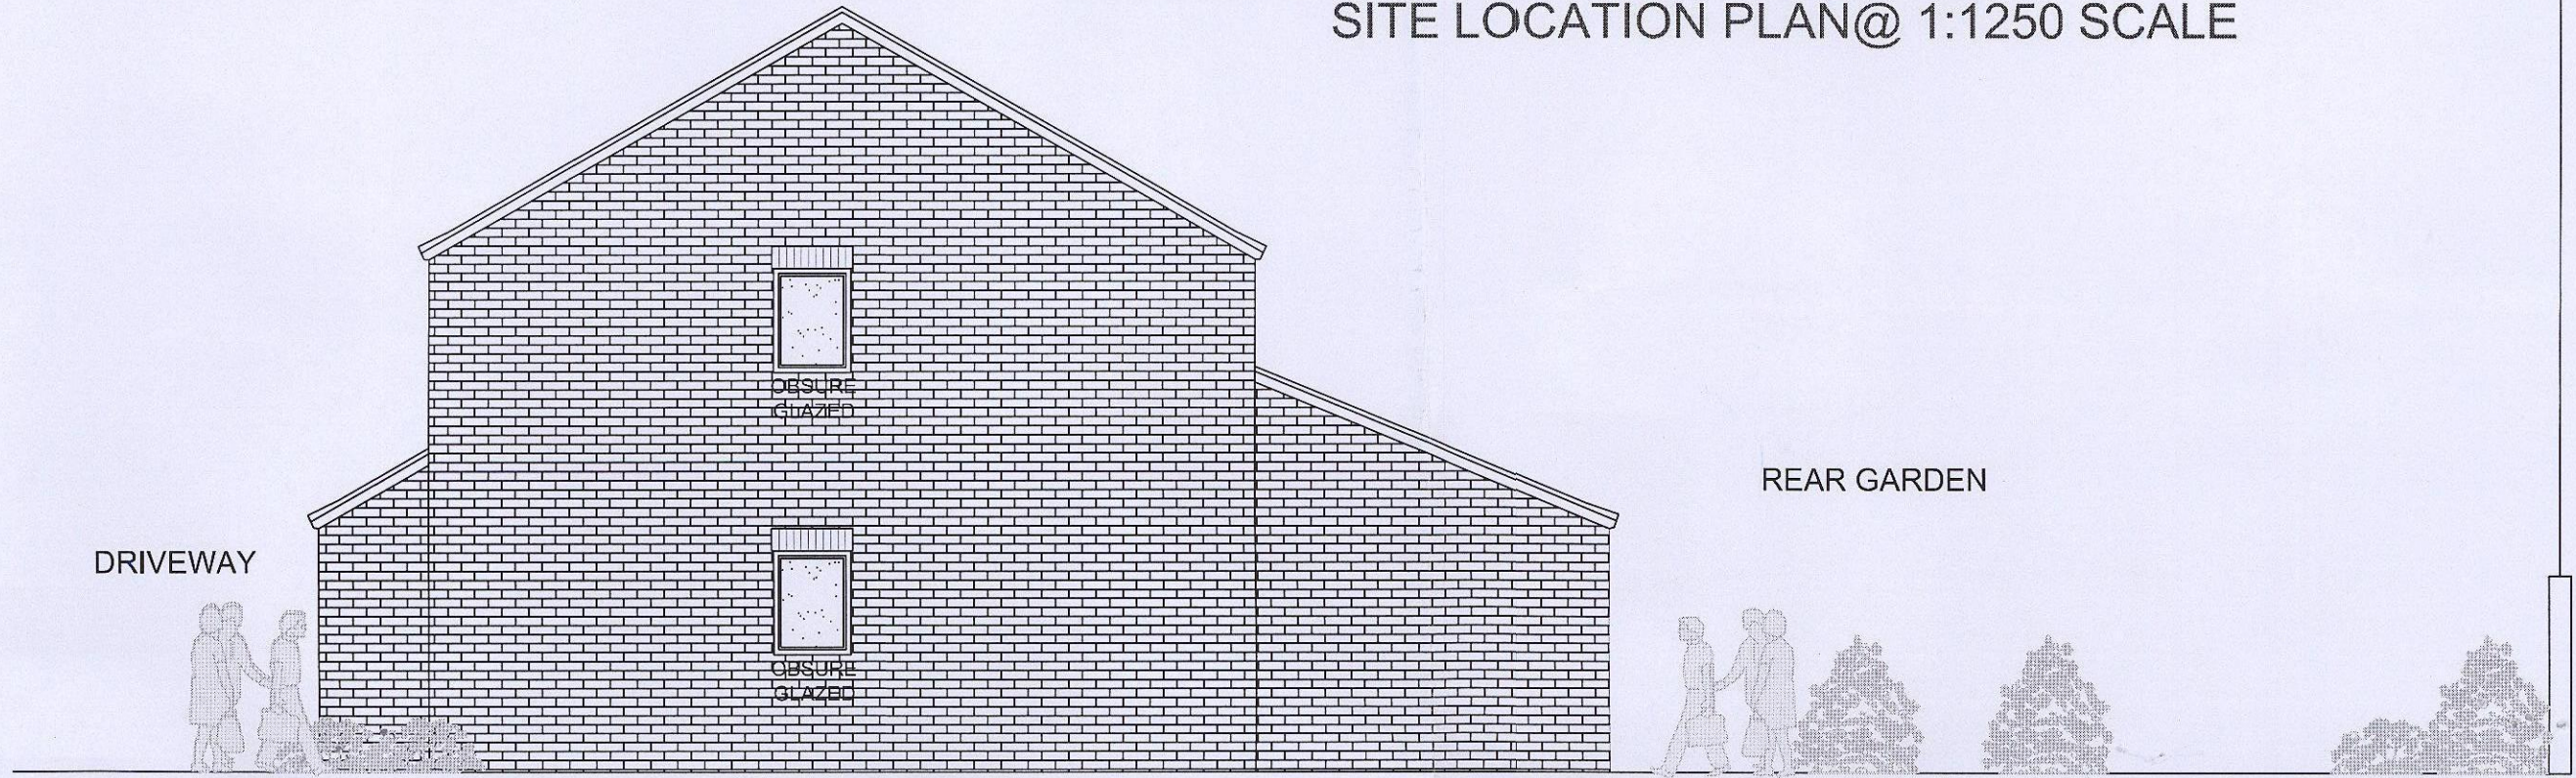

PROPOSED SIDE ELEVATION

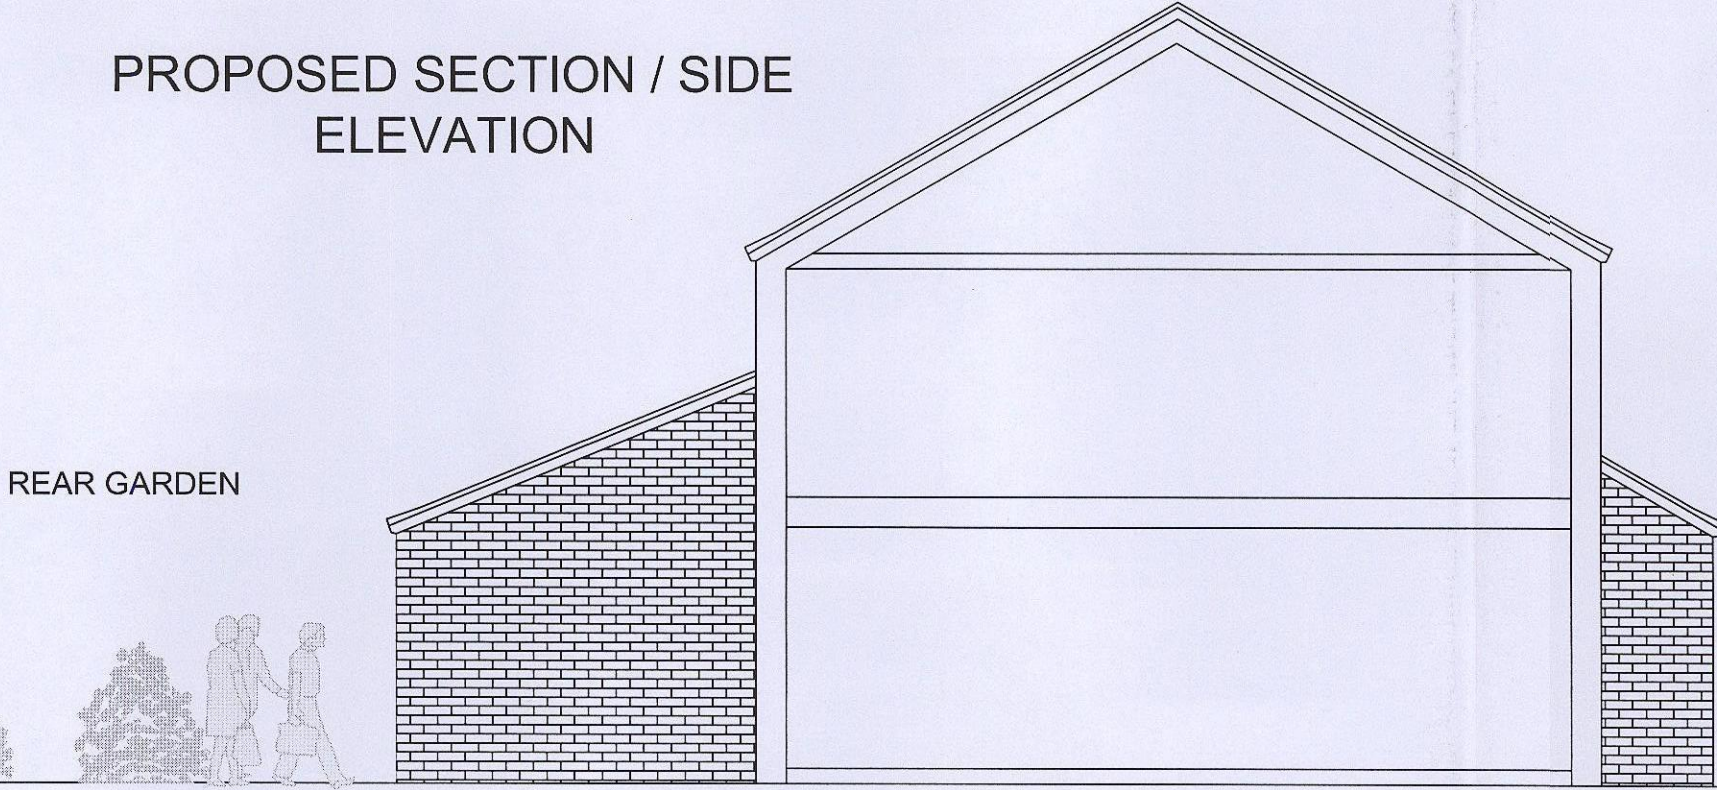

PROPOSED SECTION / SIDE ELEVATION

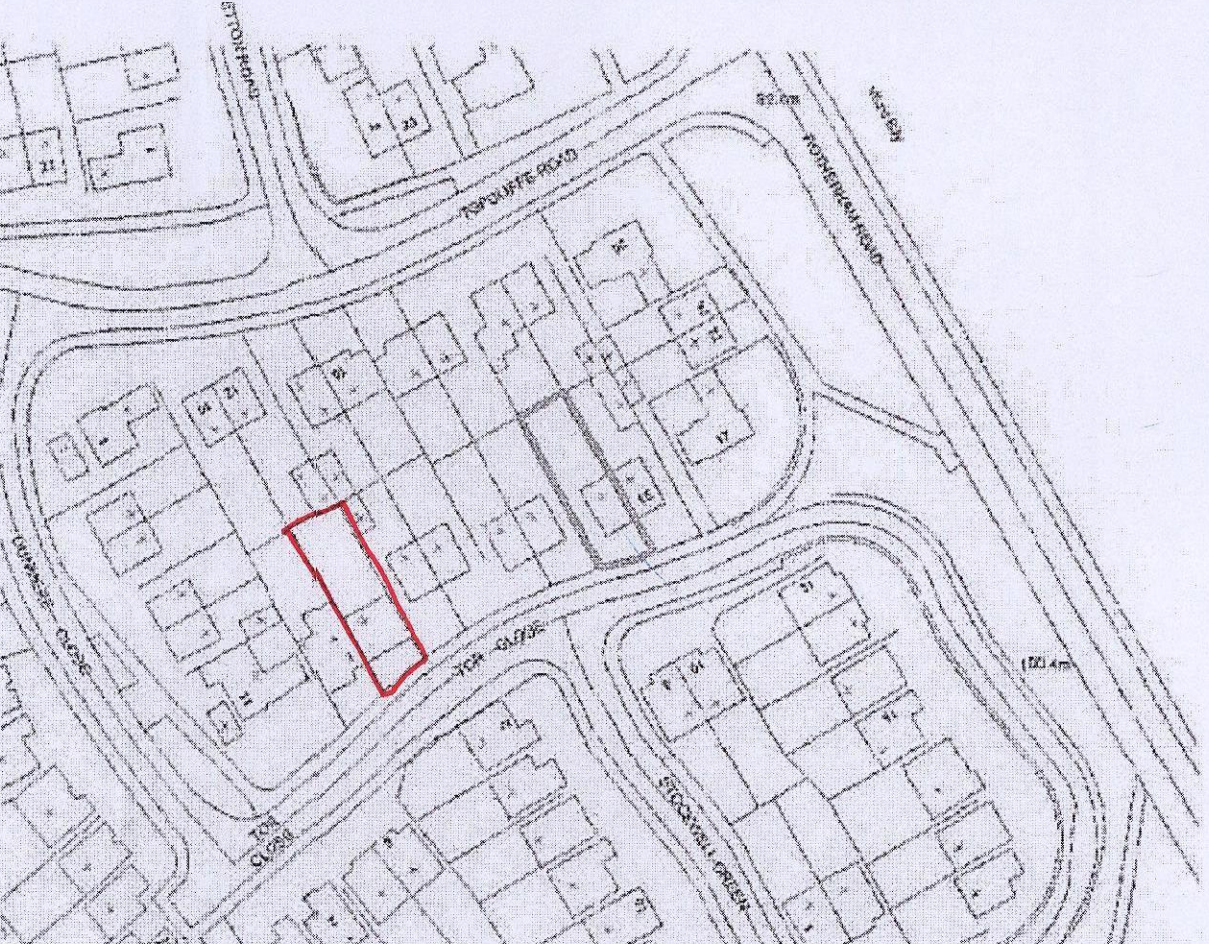

SITE LOCATION PLAN @ 1:1250 SCALE

A S D

ARCHISmart

- Architectural design
- Planning & Building Regulations
- Landscape architecture
- 3D Visualisation & model making

ARCHISmart DESIGNS

CLIENT
MR.&MRS.SAXTON

PROJECT
3.TOR.CLOSE
BARNLEY.S71.1XS

DRAWING OF
EXTENSION.TO.SIDE,REAR.&PORCH
PROPOSED.PLANS.&ELEVATIONS

rawing no		rev	date
DWG-002		—	JUNE-14
scale	drawn	checked by	checked date
75@A1	SMT	WS	JUNE-14

S1 LARKSPUR WAY
WAKEFIELD
WF2 0FD

m-07843234329
t-01924 371787
e-info@archismartdesign.co.uk

PROPOSED PLANS AND ELEVATIONS