




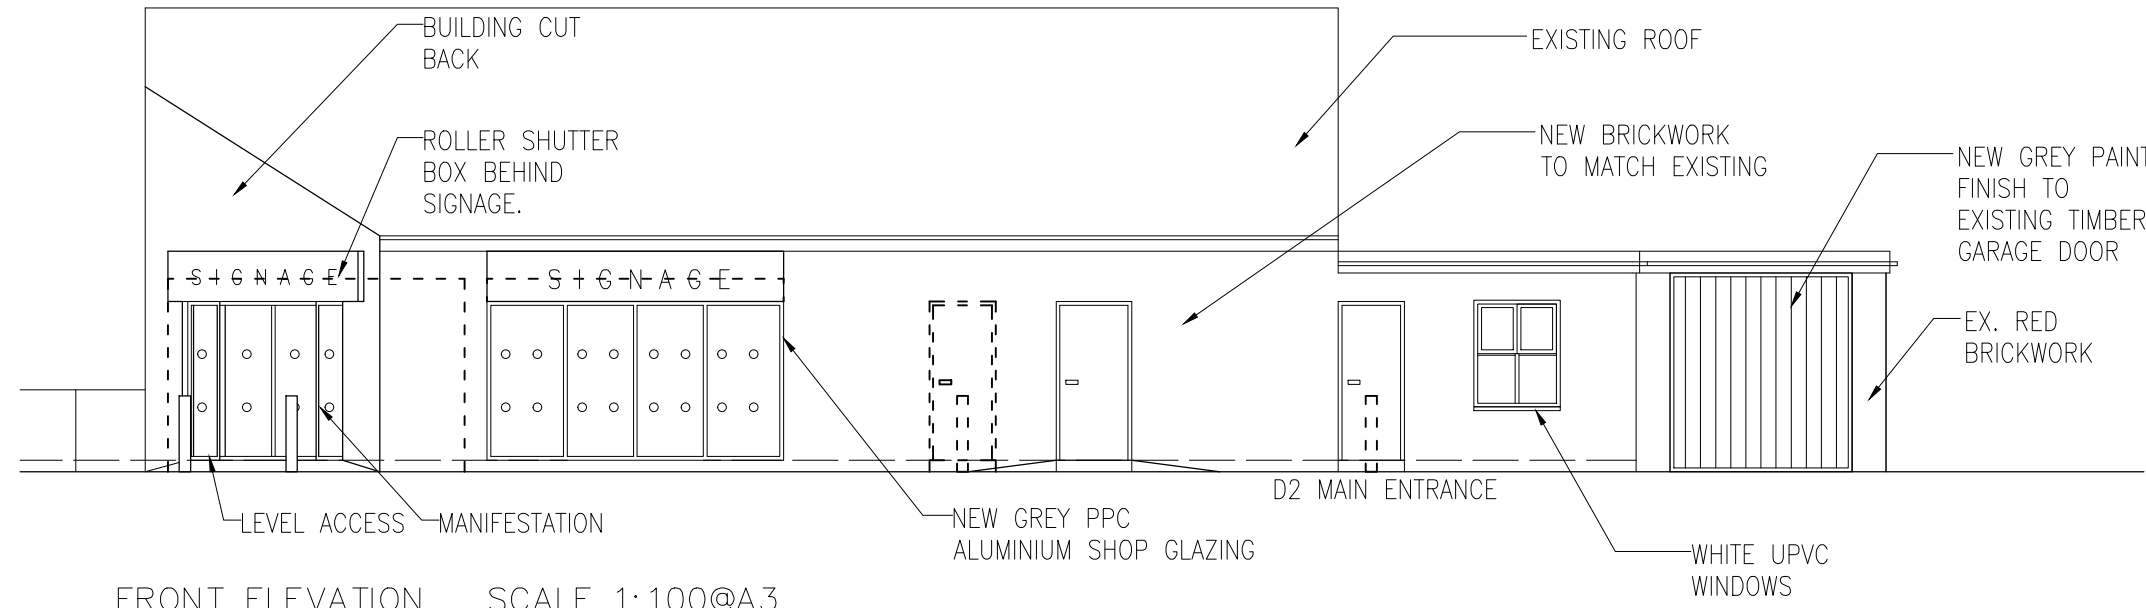


FRONT ELEVATION SCALE 1:100@A3

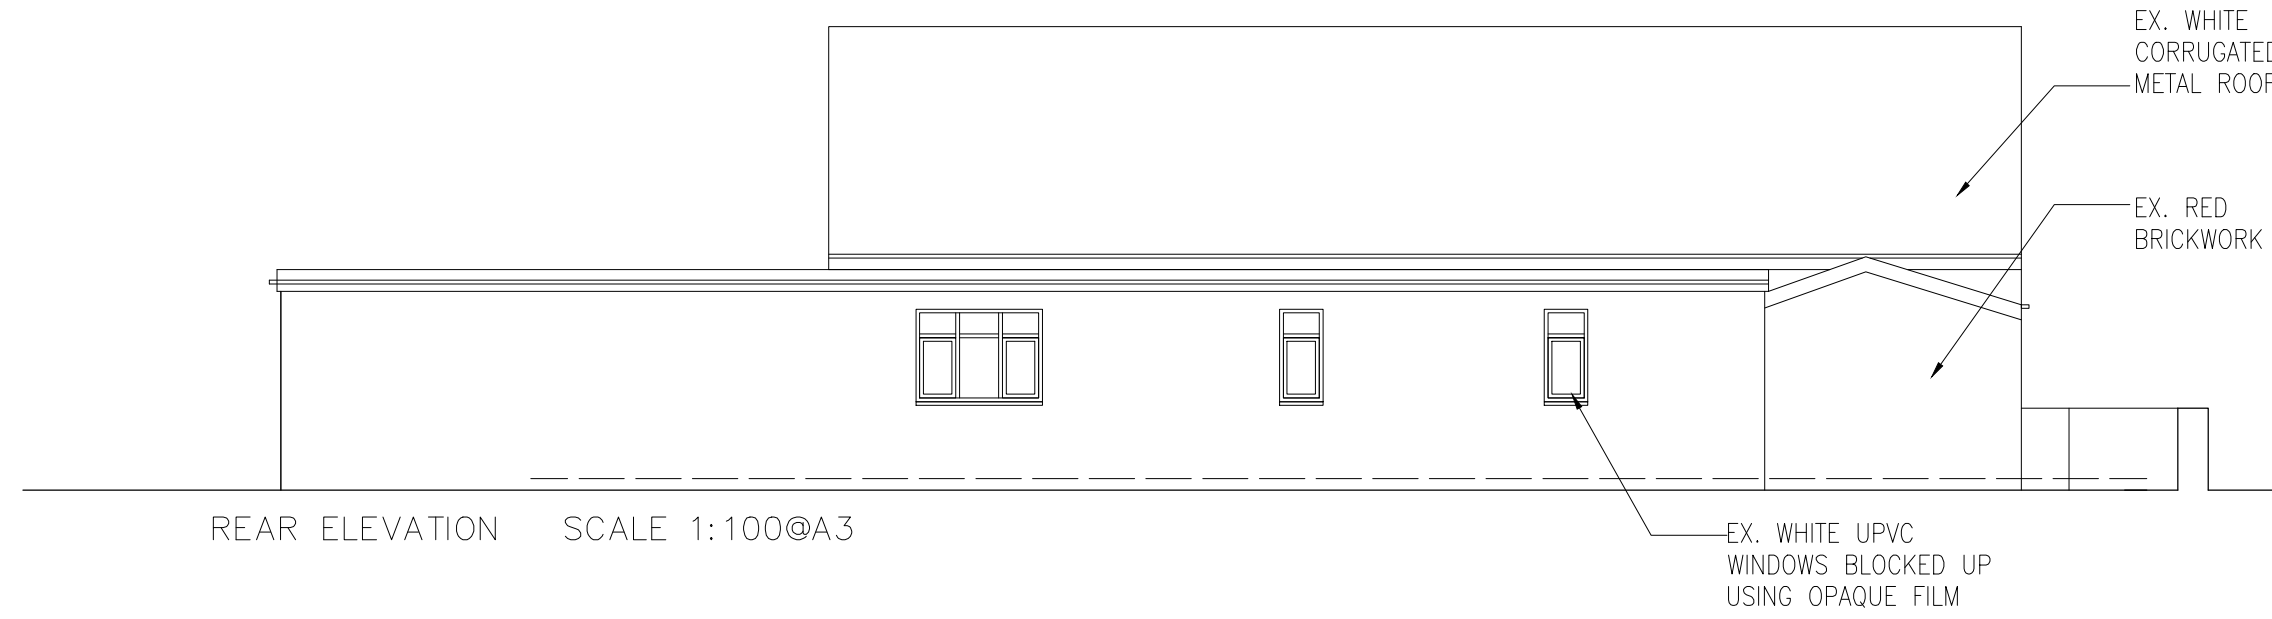

REAR ELEVATION SCALE 1:100@A3

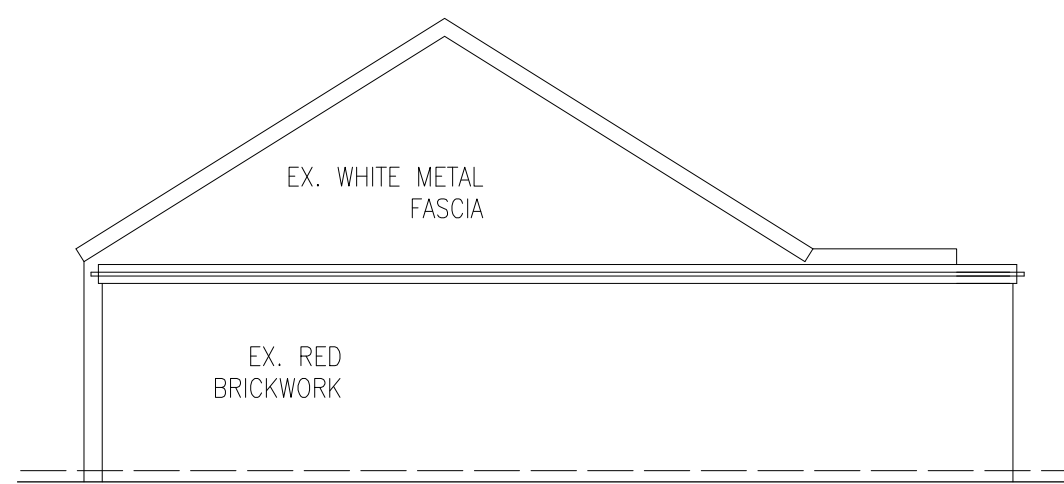

SIDE 1 ELEVATION SCALE 1:100@A3

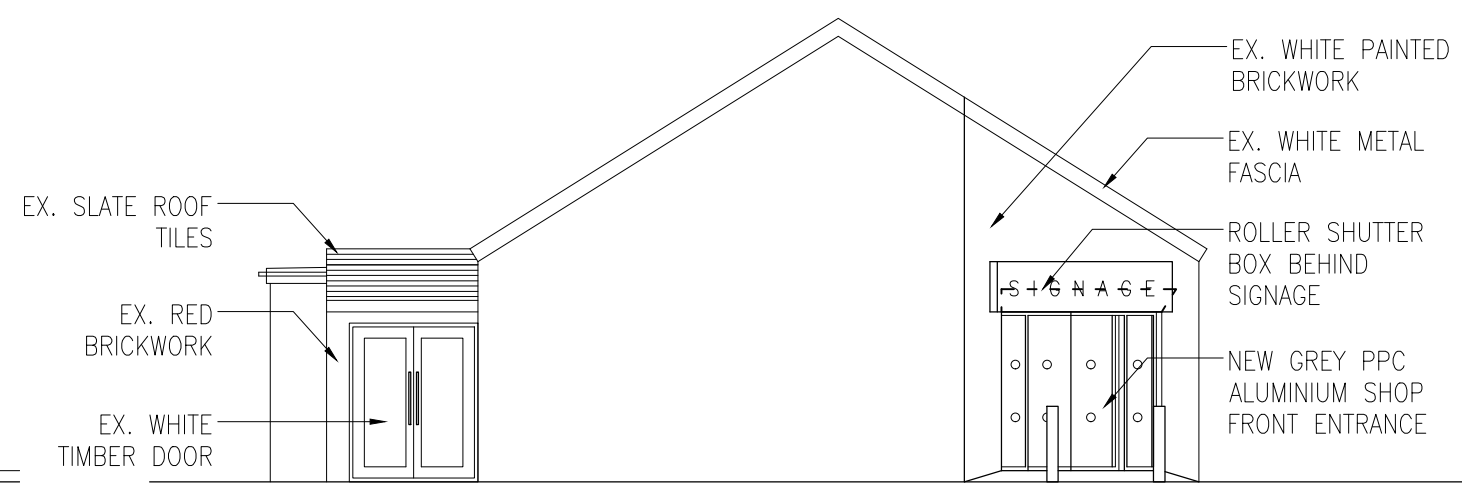

SIDE 2 (BURTON ROAD) ELEVATION SCALE 1:100@A3

client	BROS PROP LTD	Revision	-	date drawn	10/03/2018	Drawn By	AMA
project	MENCAP CENTRE, BURTON ROAD, MONK BRETTON, BARNLEY S71 2JS	Comments	FIRST ISSUE				
title	PROPOSED ELEVATIONS						
drawing no	A18-121/07	revision	-				
scale	1:100@A3	date drawn	10/03/2018				



18 Mylor Road
Sheffield
S11 7PF
Telephone +44 (0) 114 263 1762

SPACE

studio