

DO NOT SCALE DRAWING

ALL DIMENSIONS IN MILLIMETRES

IF IN DOUBT ASK



**SIDE ELEVATION**  
(FACING MILTON BARN)

STONWORK RANDOM RUBBLE  
AS EXISTING DWELLING

STAINED BARGE BOARDS  
TO FRONT AND REAR OF  
GARAGE

68mm DPIPES




GARAGE DOOR & FRAME TO MATCH  
THE EXISTING DWELLING IN COLOUR

**FRONT ELEVATION**

PROVIDE NON LOAD BEARING  
STONE HEAD ABOVE MAIN  
DOOR TO COMPLIMENT THE  
EXISTING DWELLING


112mm NOMINAL  
PVCu GUTTERS  
TO MATCH THE  
MAIN DWELLING

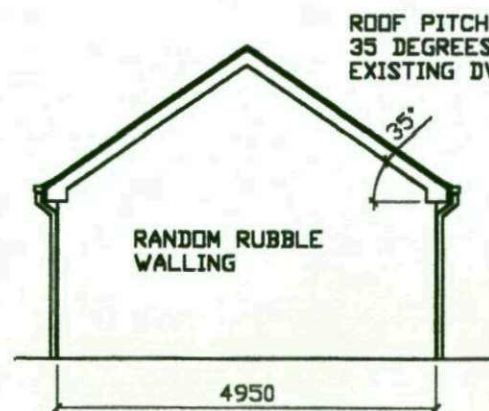

**REAR ELEVATION**  
(FACING ALLOTMENT GARDENS)

ROOF PITCH TO BE SET AT  
35 DEGREES TO MATCH THE  
EXISTING DWELLING HOUSE

RANDOM RUBBLE  
WALLING

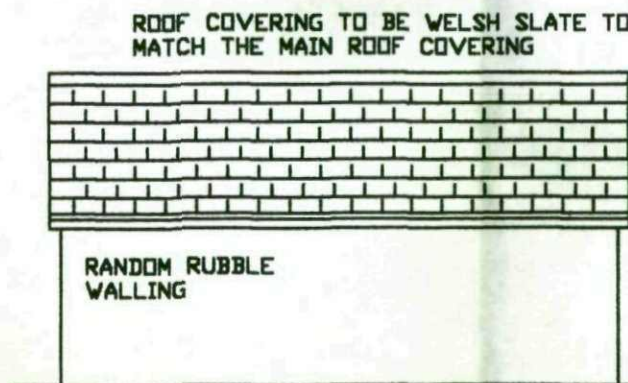


**SIDE ELEVATION**

(FACING REAR GARDEN OF VICARAGE)

ROOF COVERING TO BE WELSH SLATE TO  
MATCH THE MAIN ROOF COVERING

RANDOM RUBBLE  
WALLING

150mm NOMINAL  
THICKNESS RANDOM  
RUBBLE WALL  
TO OUTER LEAF

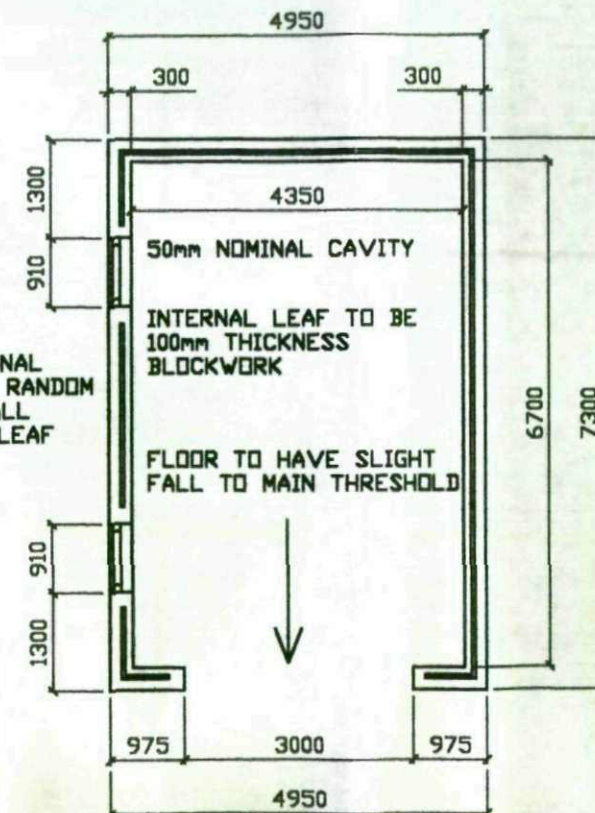

INTERNAL AREA OF GARAGE  
= 29.2 m<sup>2</sup>

REVISION B STONE HEAD SHOWN OVER MAIN GARAGE DOOR OPENING  
TO COMPLY WITH UDP POLICY H8F

CLIENT  
MR & MRS D BULLOCK  
MILTON BARN  
WATH ROAD, ELSECAR

TITLE  
PROPOSED DETACHED GARAGE TO REPLACE  
DEMOLISHED GARAGE

Quill  
ARCHTECTURE ©

THIS DRAWING IS COPYRIGHT AND MUST NOT BE USED OR  
DISCLOSED IN ANY WAY EXCEPT WHERE AUTHORISED IN  
WRITING BY QUILL ARCHTECTURE.  
TELEPHONE (01226) 755446 REG No 5210984

|                     |               |
|---------------------|---------------|
| SCALE 1 : 100       | DRAWN AD      |
| DATE 14/05/08       | REV B 30/6/08 |
| DRG No CAD/QA/08005 |               |