



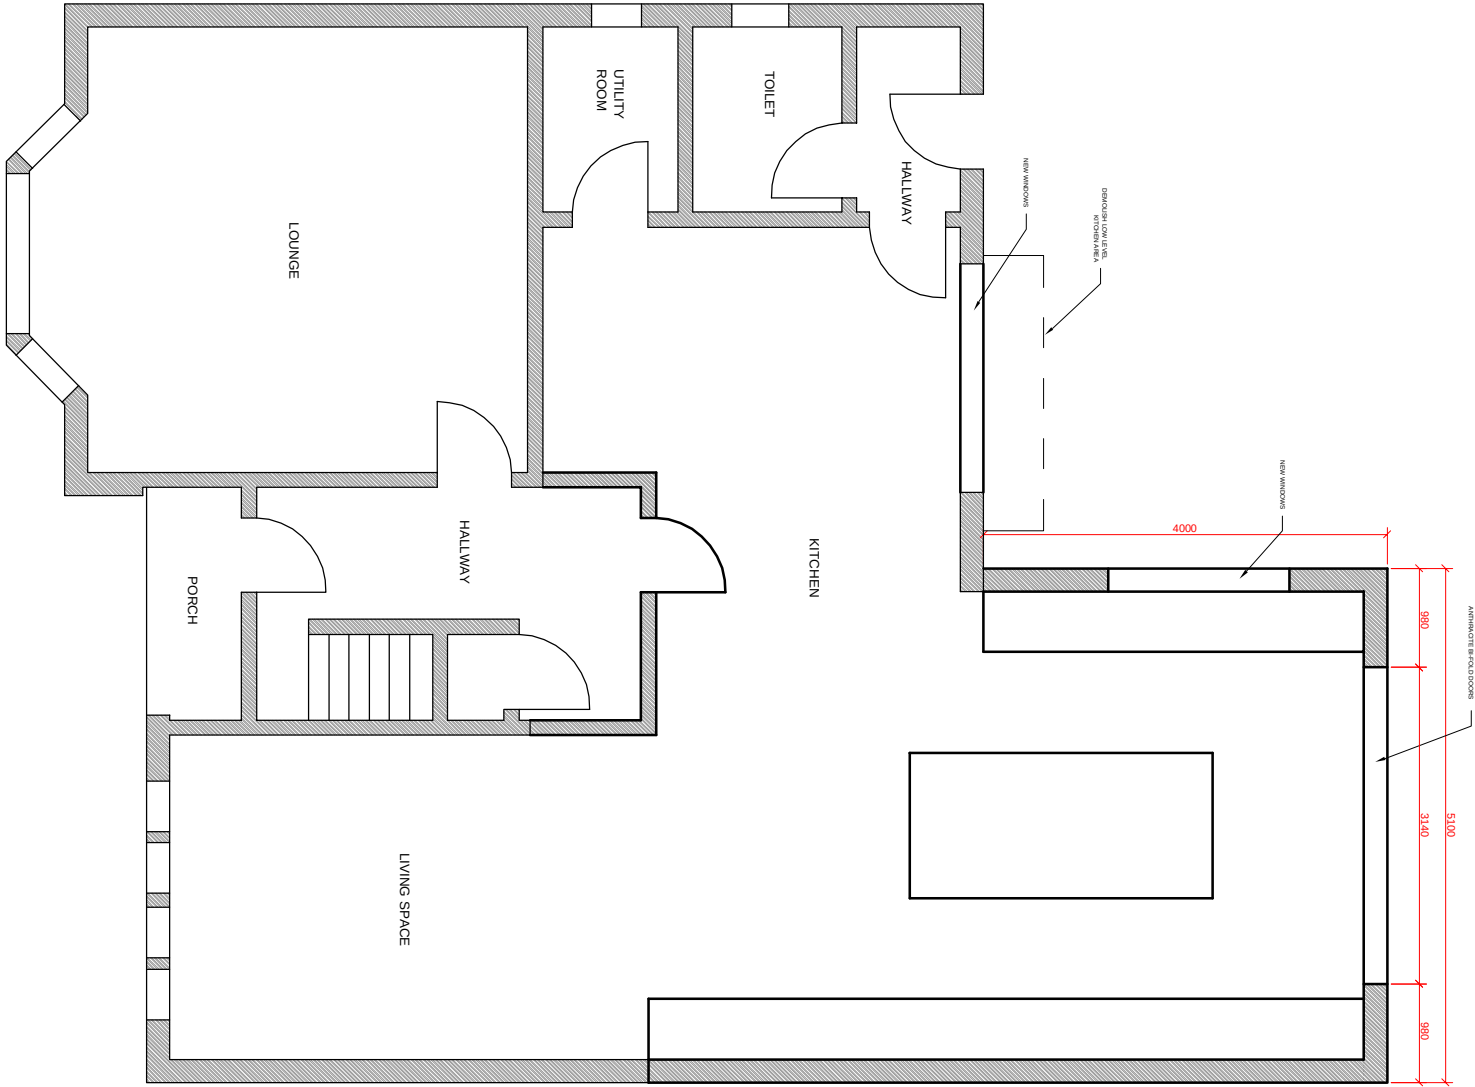

PROPOSED GROUND FLOOR PLAN

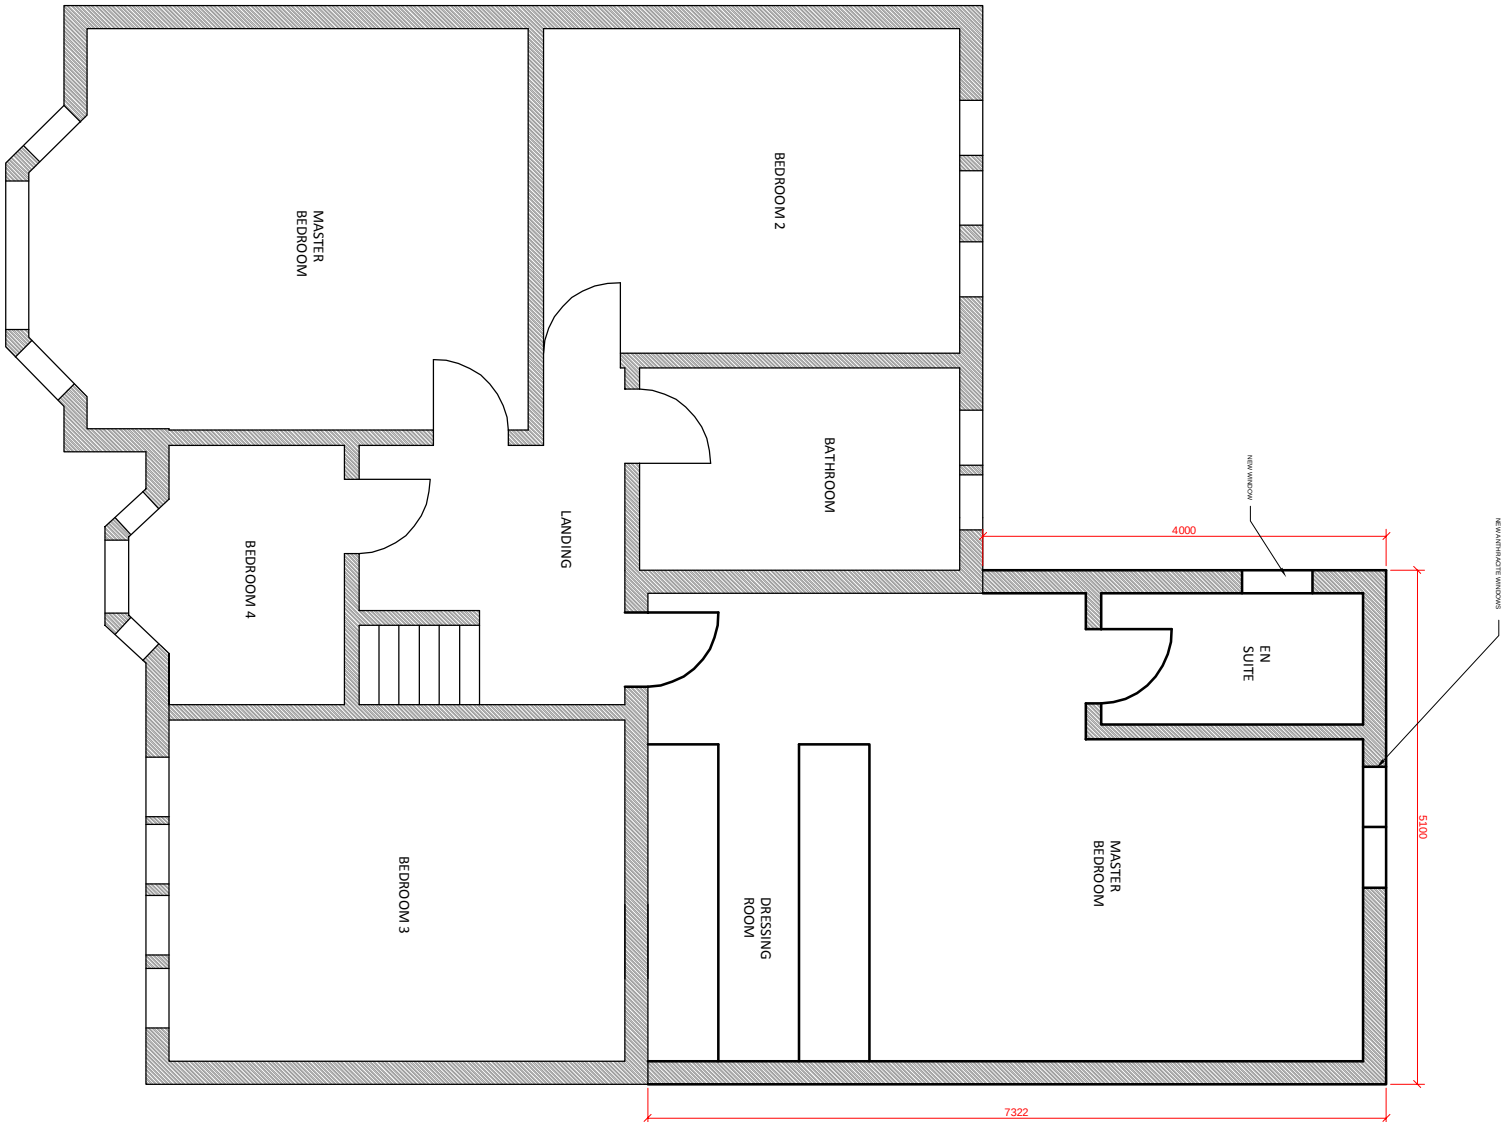

PROPOSED FIRST FLOOR PLAN

A BALCONY REMOVED

281119

268 PONTEFRACT ROAD,
CUDWORTH,
S72 8AQ

PROPOSED GROUND &
1st FLOOR PLAN - A

SCALE: 1:75 @ A3