



|                |         |
|----------------|---------|
| Drawing No.    | Rev No. |
| MIJ002    -001 |         |

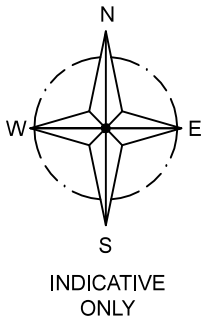

LOCATION PLAN  
SCALE 1:1250 AT A3

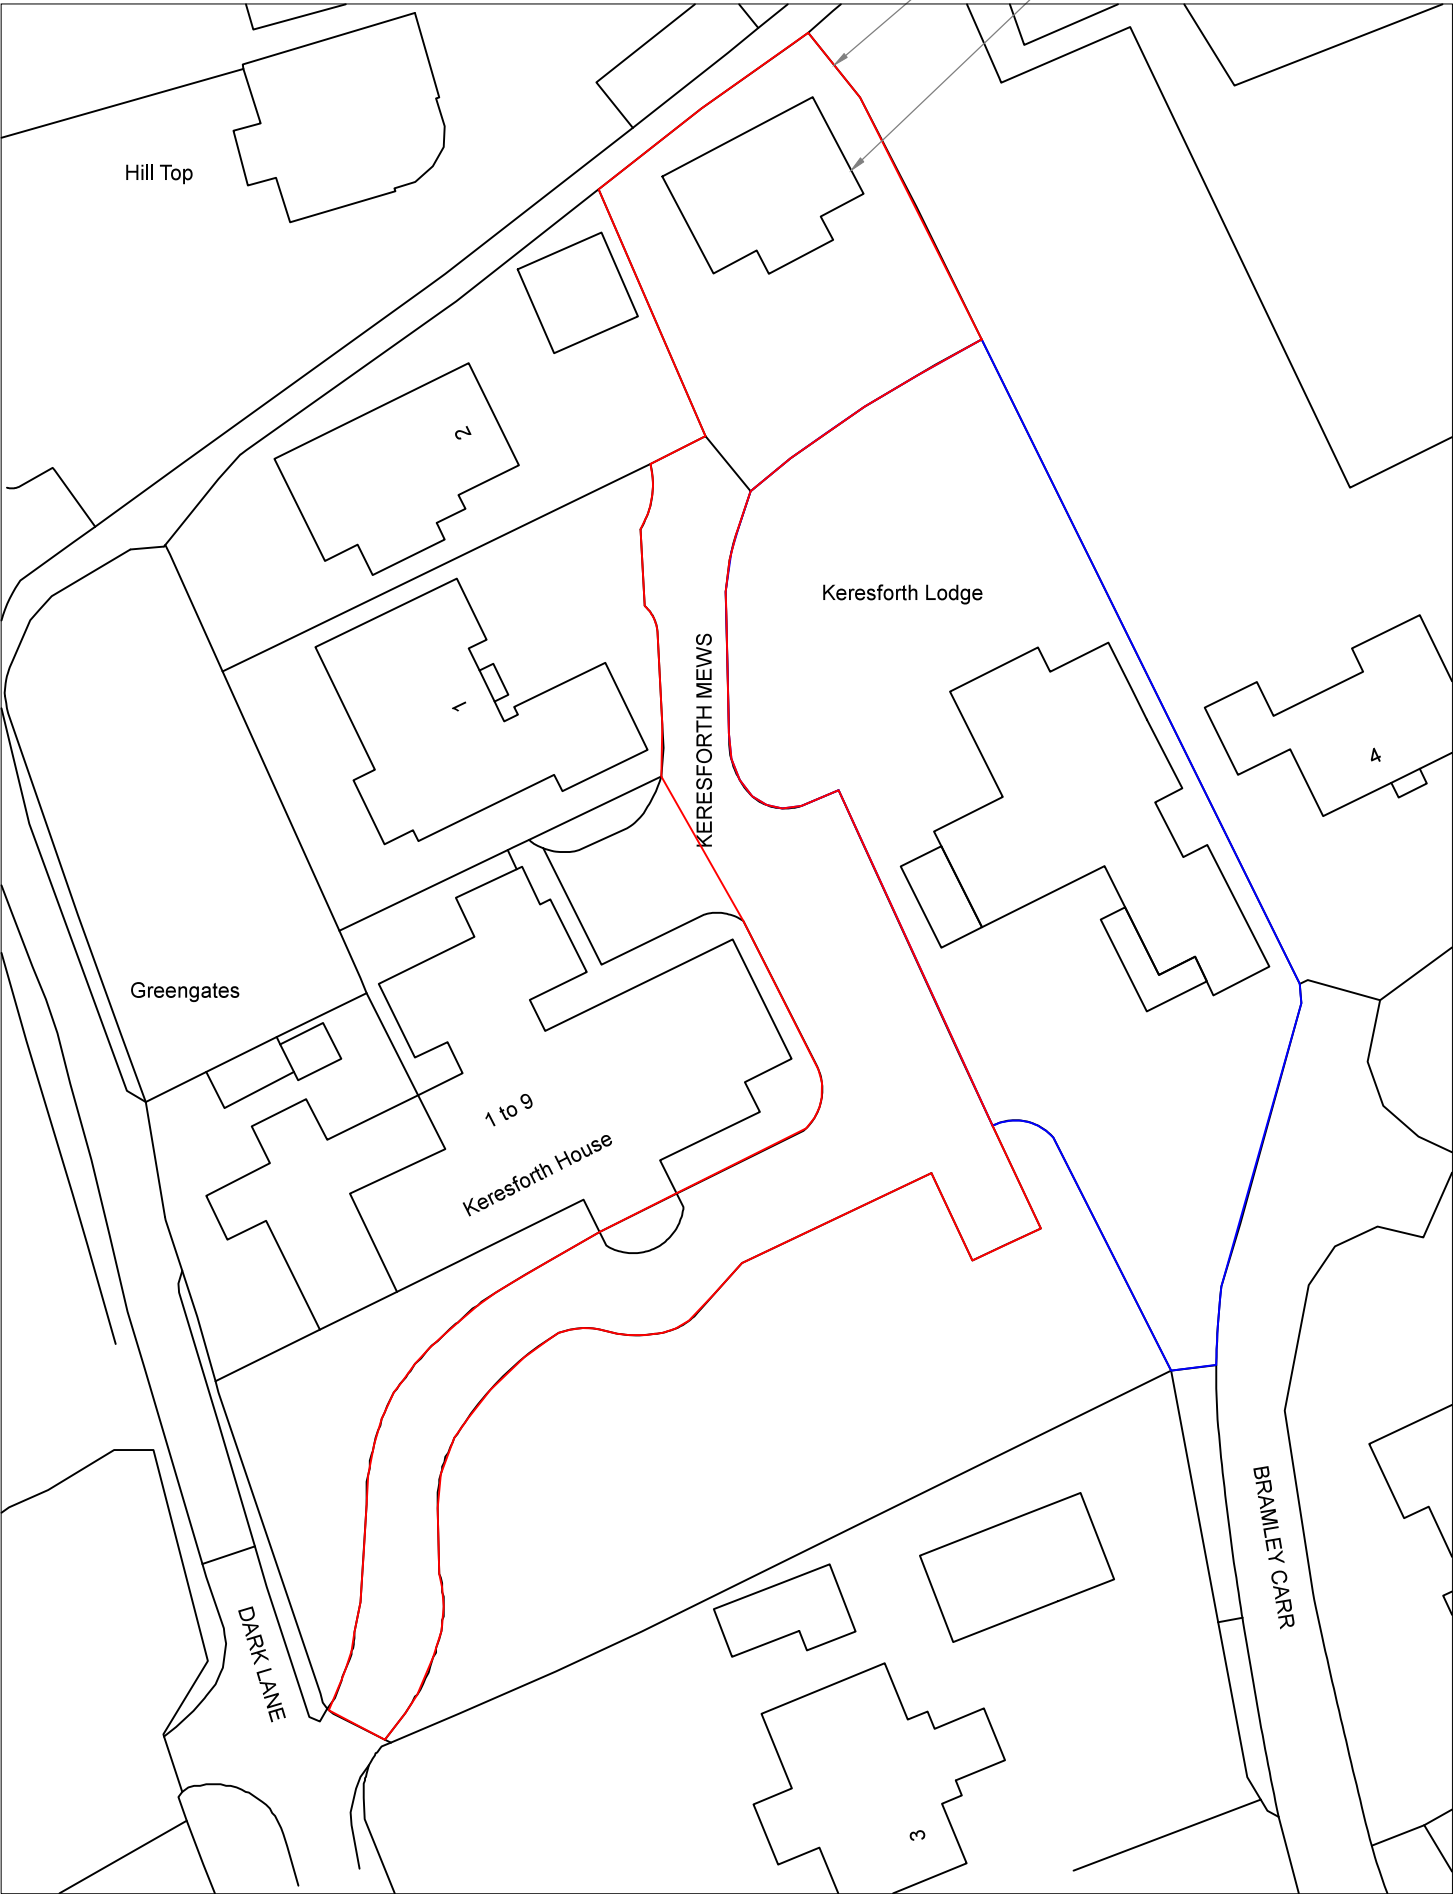

SITE PLAN  
SCALE 1:500 AT A3

DO NOT SCALE: Contractor to check all dimensions and report any omissions or errors

NOTES

| Rev | Description | By | Chk | App | Date |
|-----|-------------|----|-----|-----|------|
|-----|-------------|----|-----|-----|------|

JRB DESIGNS Ltd  
1 Saville Road  
Cudworth  
Barnsley  
S72 8LT  
Tel: 01226 383542  
Fax: 01226 380078  
Mob: 07970 541192  
Email: john@jrbdesigns.co.uk

This drawing is copyright. © jrbdesigns Ltd.

Client  
**MR. I JACKSON**

Drawing Title  
**SITE PLANS**

Address

Project Title:  
**PROPOSED CONVERSION  
OF GARAGE TO DWELLING**

Purpose of Issue:  
**PLANNING**

Drawing Status  
**FIRST ISSUE**

|                         |                 |                    |
|-------------------------|-----------------|--------------------|
| Scale at A3<br>AS SHOWN | Drawn By<br>JRB | Date<br>05/11/2018 |
|-------------------------|-----------------|--------------------|

|            |                    |             |                    |
|------------|--------------------|-------------|--------------------|
| Checked By | Date<br>05/11/2018 | Approved By | Date<br>05/11/2018 |
|------------|--------------------|-------------|--------------------|

|                              |                           |                      |
|------------------------------|---------------------------|----------------------|
| Project No.<br><b>MIJ002</b> | Drawing No.<br><b>001</b> | Revision<br><b>-</b> |
|------------------------------|---------------------------|----------------------|

APPROVAL ☒ INFORMATION ☐ TENDER ☐ CONTRACT ☐ CONSTRUCTION ☐