



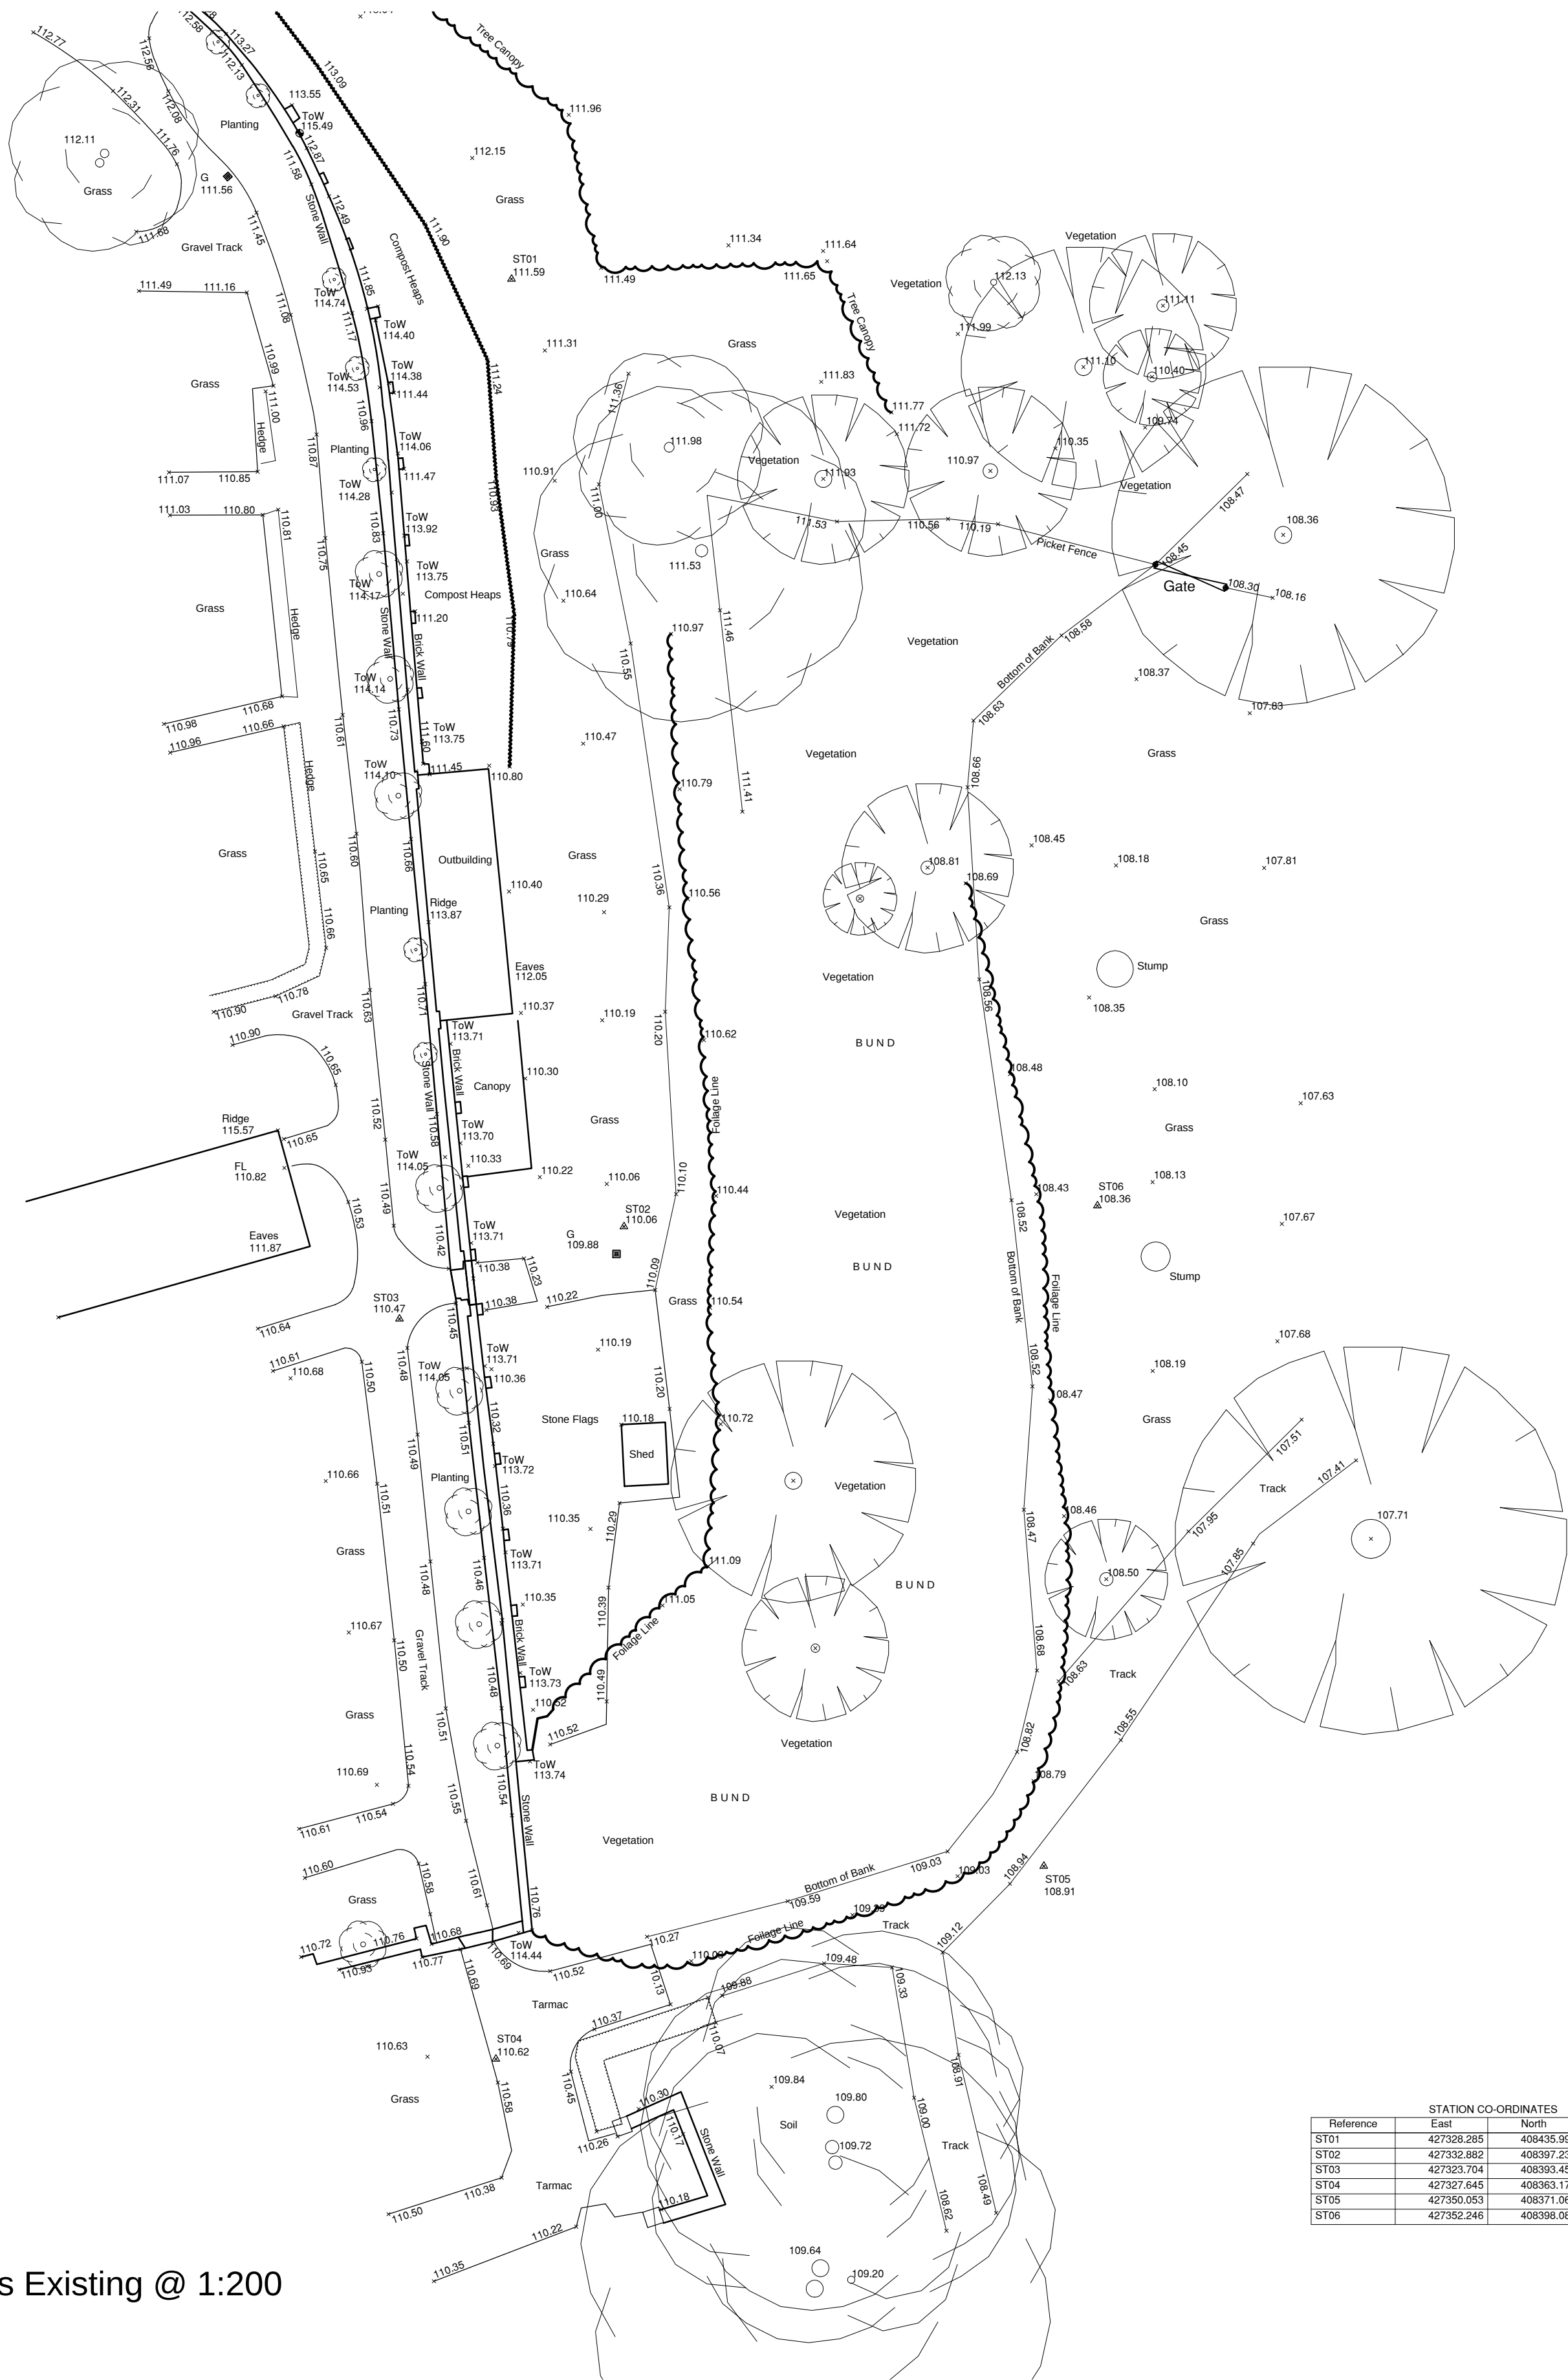

STATION CO-ORDINATES			
Reference	East	North	Elevation
ST01	427328.285	408435.995	111.59
ST02	427332.892	408397.231	110.06
ST03	427323.704	408393.452	110.47
ST04	427327.645	408363.173	110.62
ST05	427350.953	408371.064	108.91
ST06	427352.248	408395.095	108.36

Site Plan as Existing @ 1:200

KEY PLAN

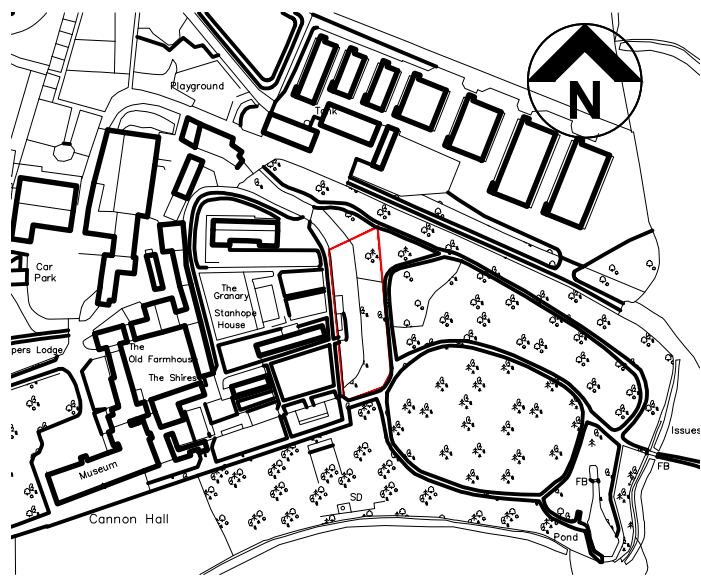

Notes:

Planning Revised Set Issue... Job Reference Number Updated to 18-1-1024.						
P2	AT	19.06.17	SBL	19.06.17		
FIRST ISSUE - Planning Issue						
P1	SBL	14.02.17	GY	16.02.17	LS	17.02.17
COMMENT						
REV	DRAWN	DATE	CHECKED	DATE	APPROVED	DATE

THIS DRAWING IS PRODUCED FOR USE IN THIS PROJECT ONLY AND MAY NOT BE USED FOR ANY OTHER PURPOSE. NPS PROPERTY CONSULTANTS LTD ACCEPT NO LIABILITY FOR THE USE OF THIS DRAWING OTHER THAN THE PURPOSE FOR WHICH IT WAS INTENDED IN CONNECTION WITH THIS PROJECT AS RECORDED IN THE PURPOSE FOR ISSUE AND FILE STATUS CODE.

THIS DRAWING MAY NOT BE REPRODUCED IN ANY FORM WITHOUT PRIOR WRITTEN AGREEMENT OF NPS PROPERTY CONSULTANTS LTD.

© CROWN COPYRIGHT AND DATABASE RIGHTS 2017 ORDNANCE SURVEY LICENCE NUMBER 100022264

RESPONSIBILITY IS NOT ACCEPTED FOR OTHERS SCALING DIRECTLY FROM THIS DRAWING. DO NOT SCALE FROM THIS DRAWING. USE WRITTEN DIMENSIONS ONLY.

0m 2 4 6 12m

1:200

ORIGINAL SHEET SIZE **A1**

CLIENT	BMBC Bereavement
TITLE	Site Plan as Existing
PROJECT	Cannon Hall Proposed Pet Crematorium

SCALES		DISCIPLINE	PROJECT NUMBER
1:200		ARCHITECT	18-1-1024
DRAWING NUMBER		REV CODE	
NPS-DR-A-(21)-011		P2	
STATUS CODE	PURPOSE OF ISSUE	DRAWN BY	
S4	PLANNING APPROVAL	SBL	