




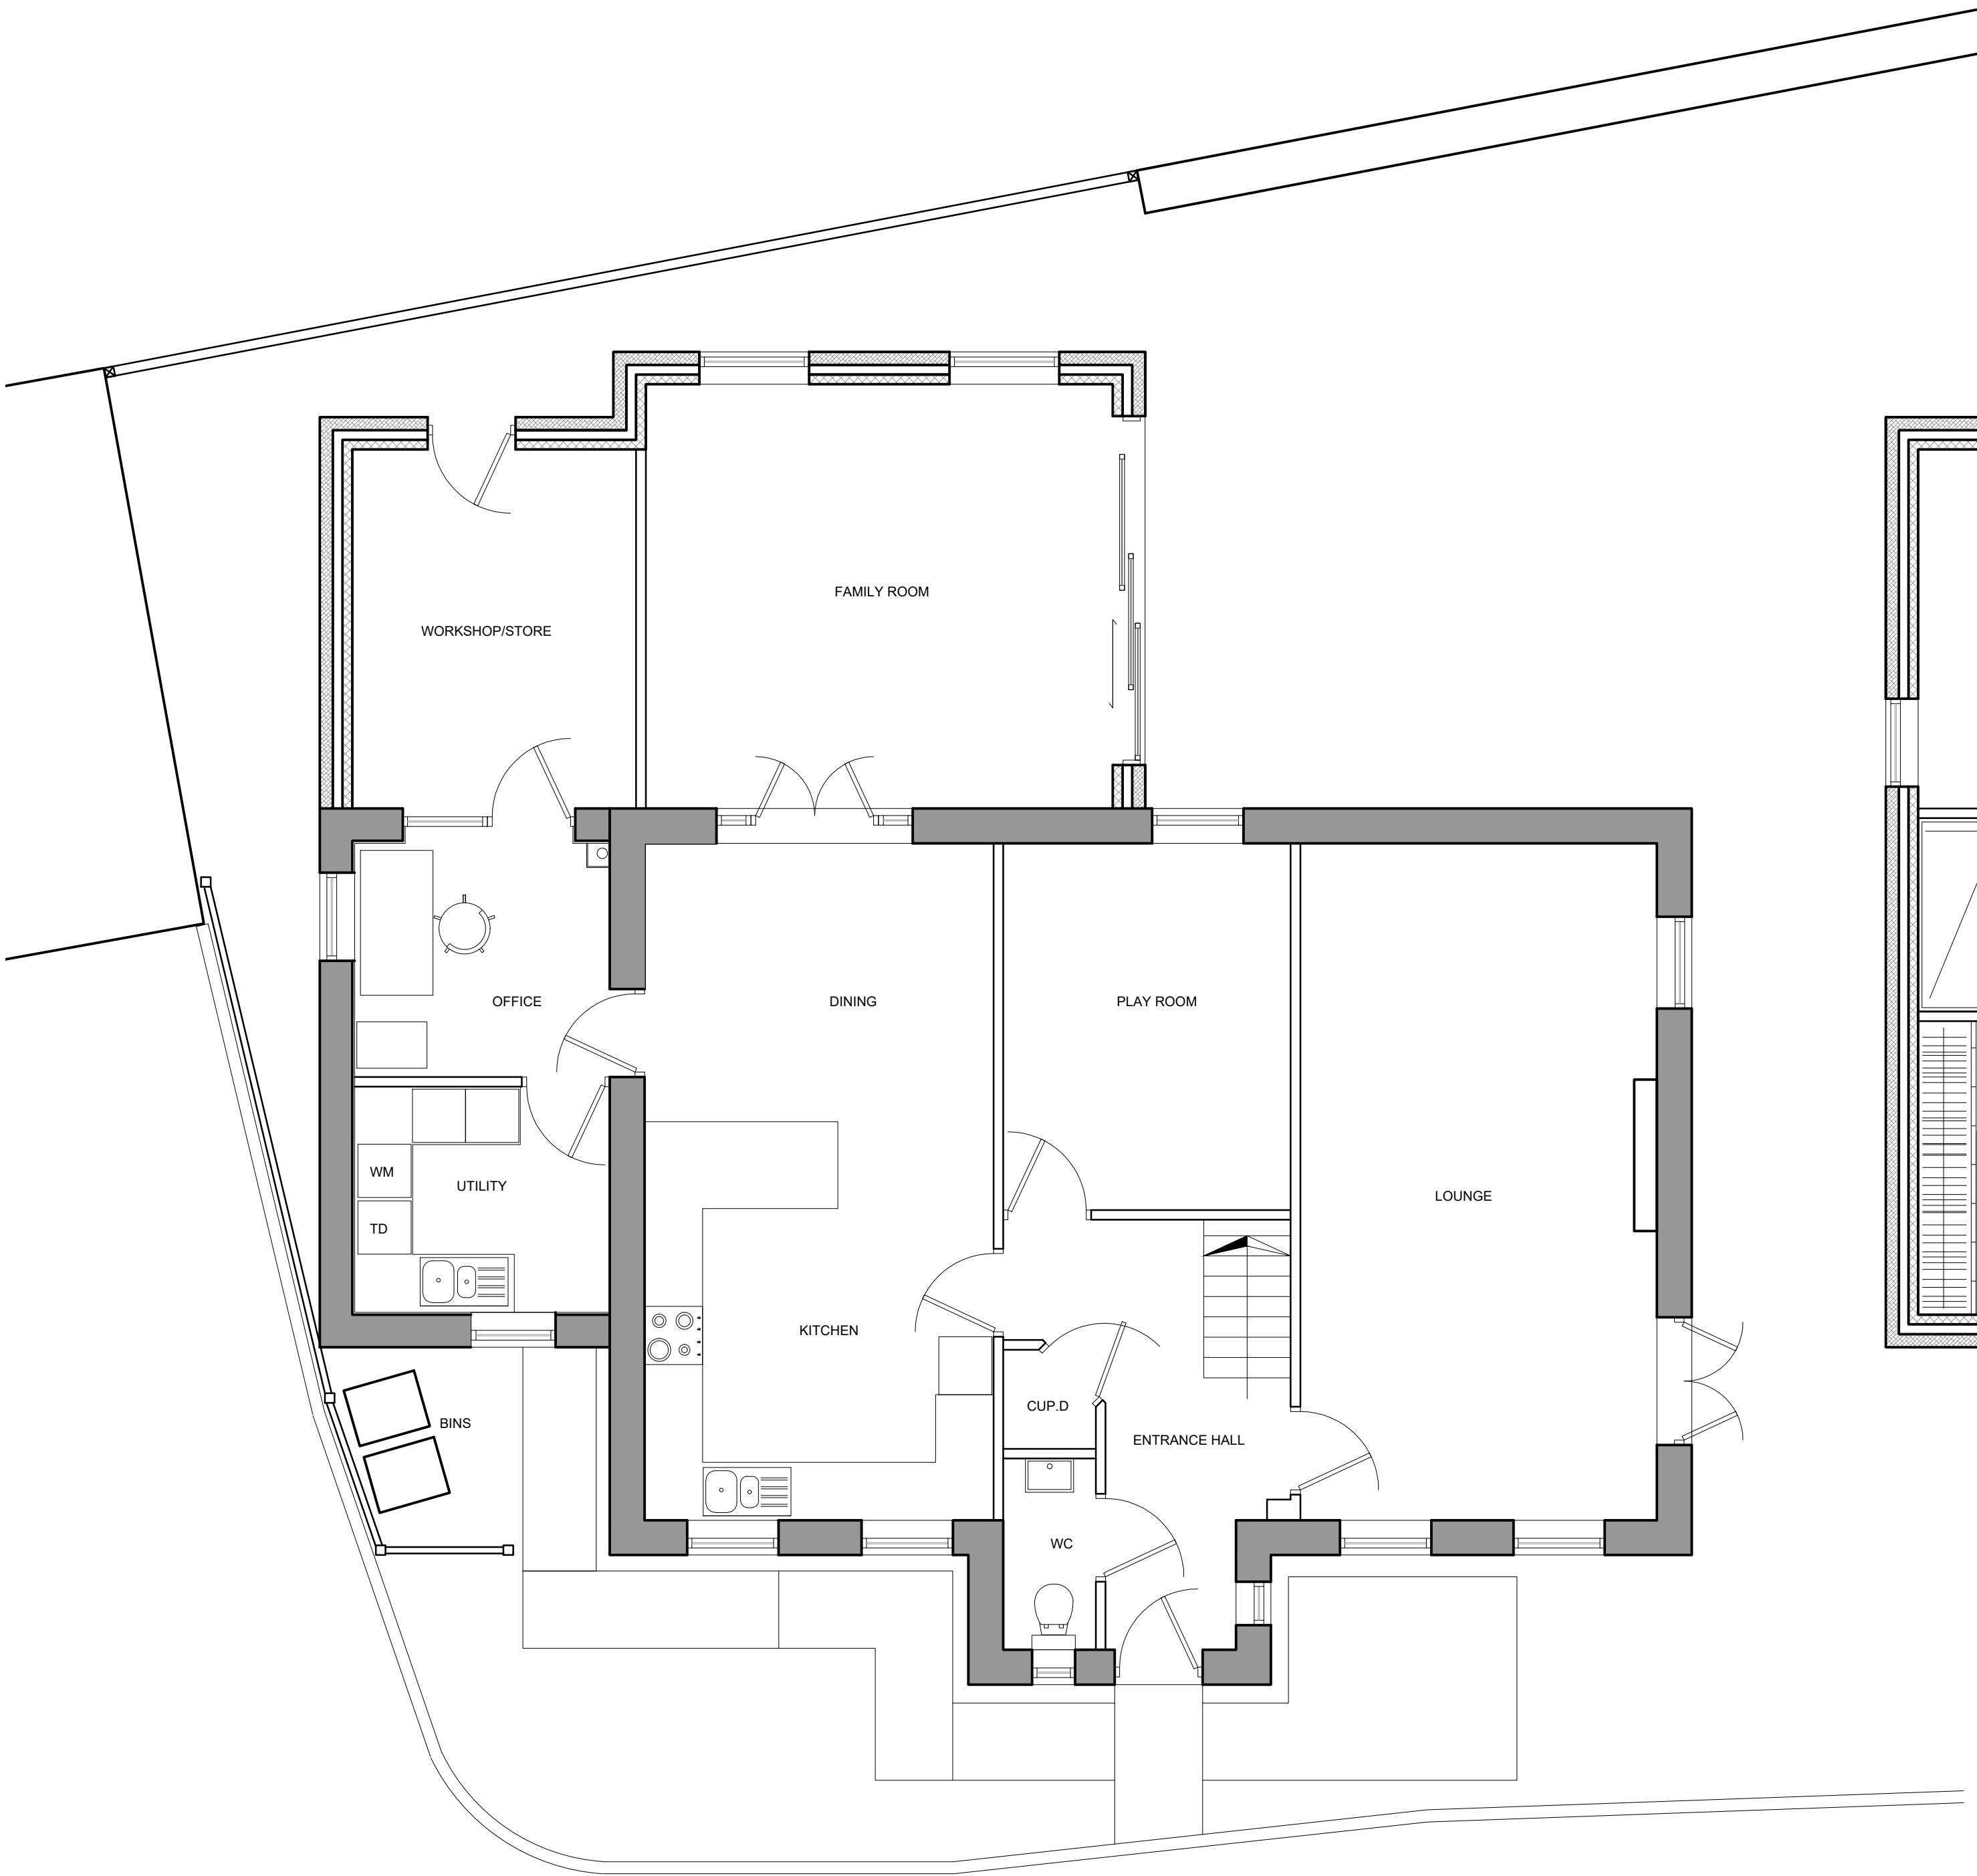

PROPOSED GROUND FLOOR PLAN
Scale 1:50

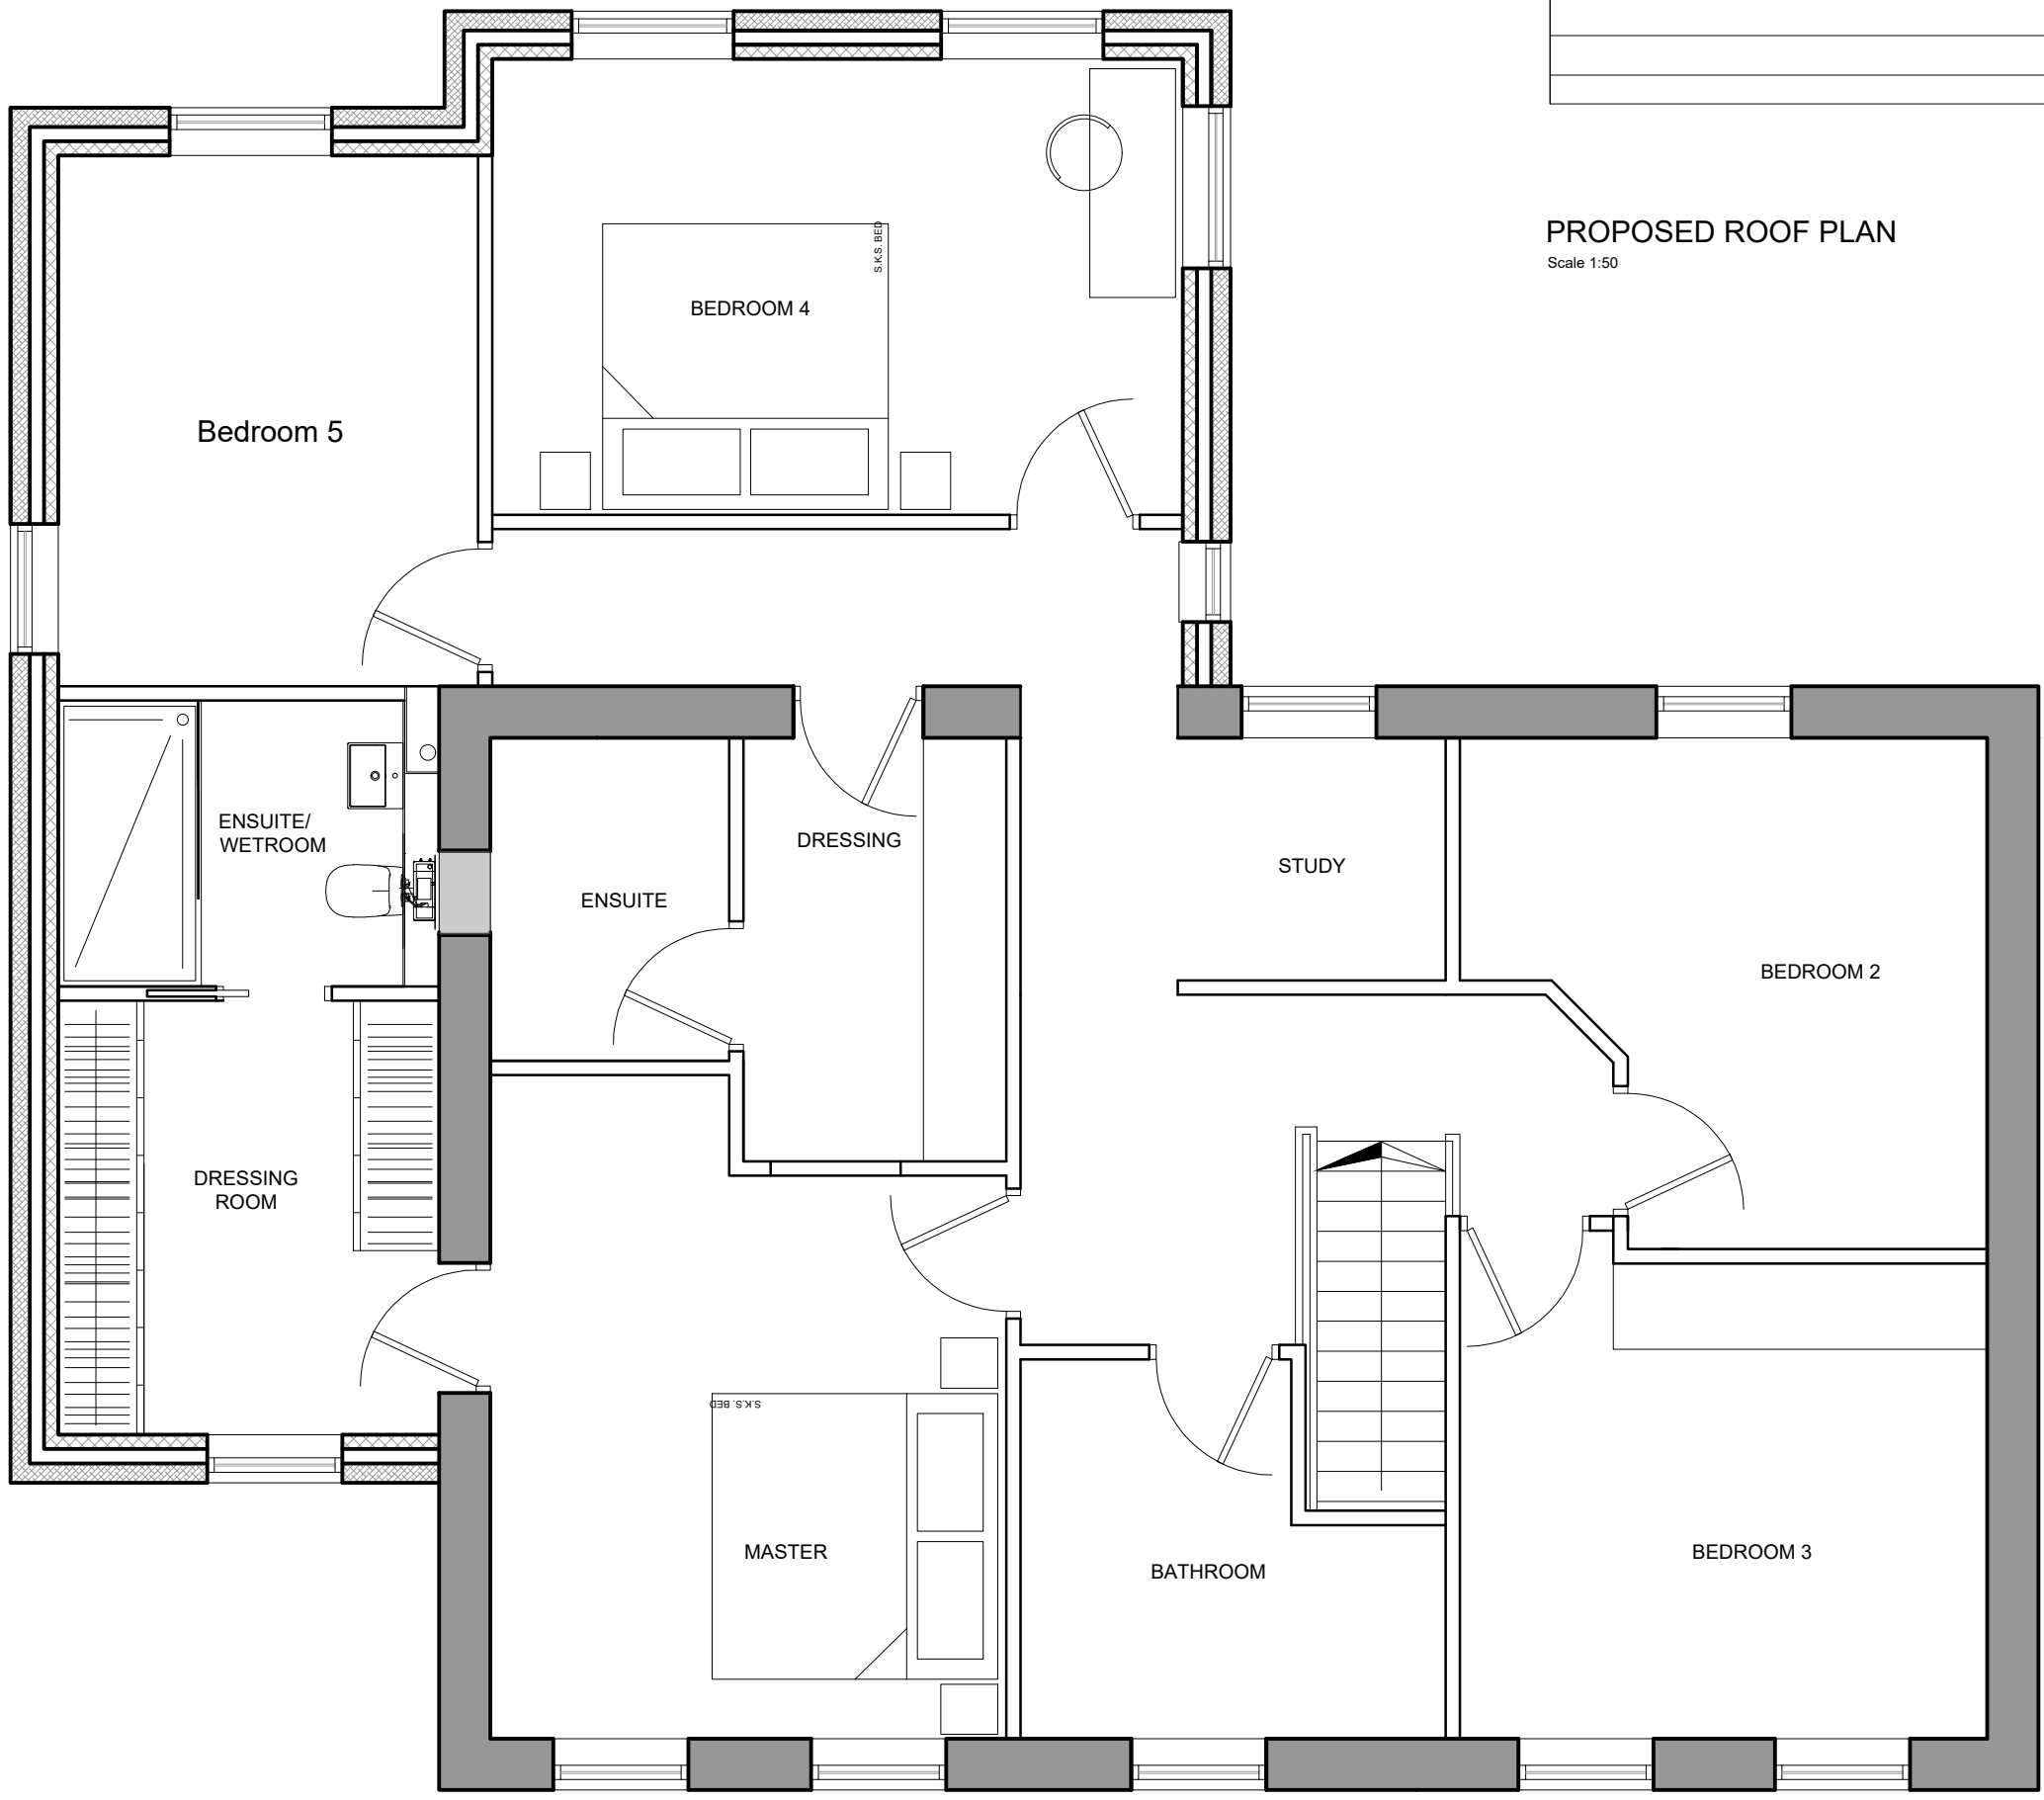

PROPOSED FIRST FLOOR PLAN
Scale 1:50

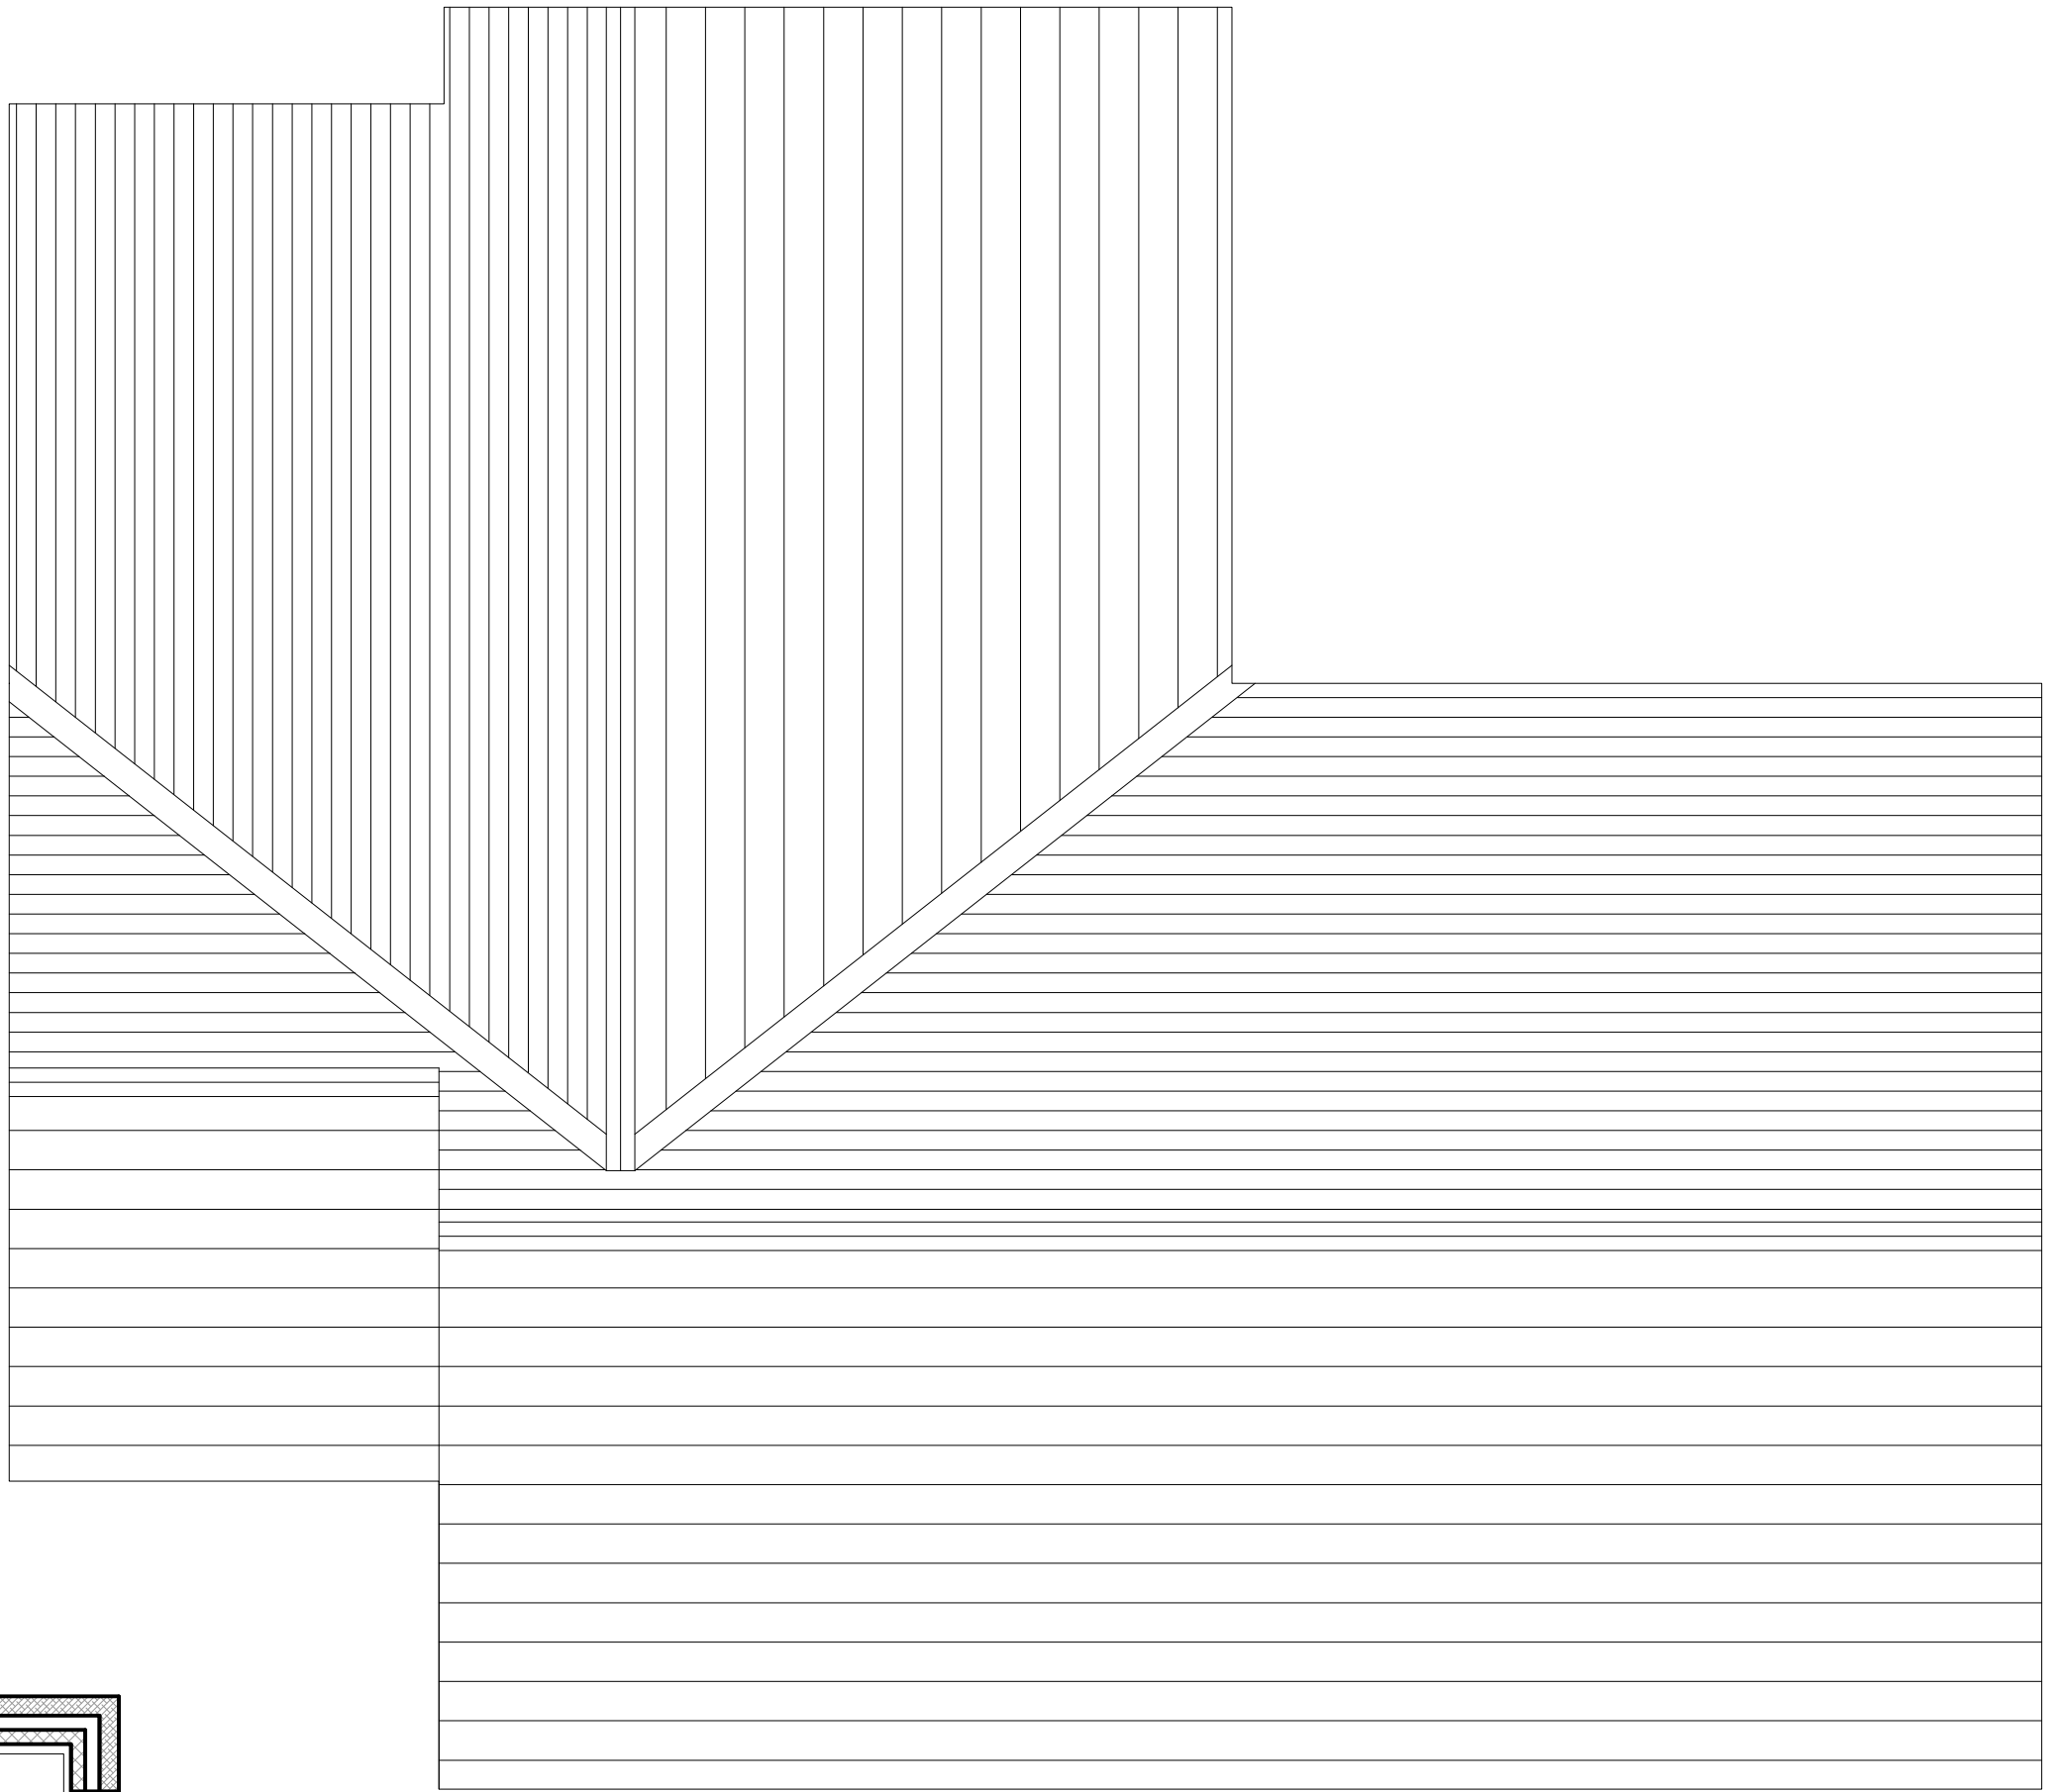

PROPOSED ROOF PLAN
Scale 1:50

Rev. Amendment		Date
-		-
DRAWING STATUS		
PRELIMINARY _____		
FOR APPROVAL _____		
FOR CONSTRUCTION _____		
AS BUILT _____		
TENDER _____		
JUST ARCHITECTURE		
Design & Development to the limits you set. Tel - 07879 298051		
PROJECT		3 THE OLD SMITHY HOYLAND RD HOYLAND BARNESLEY S74 0PB
DRAWING TITLE		PROPOSED GA PLANS
DRAWING No. 598/PL/03		REVISION -
SCALE A1 1:50	SCALE A3 1:100	DATE 01-04-2019
PLANNING		