

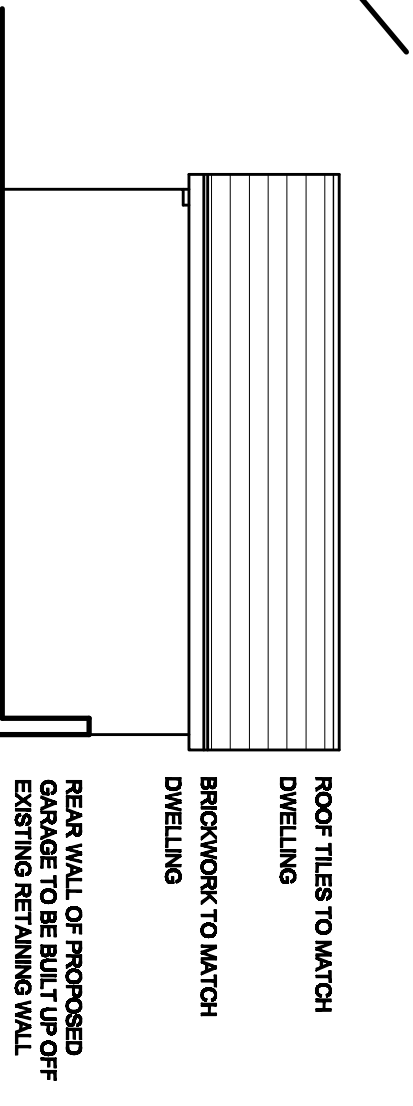
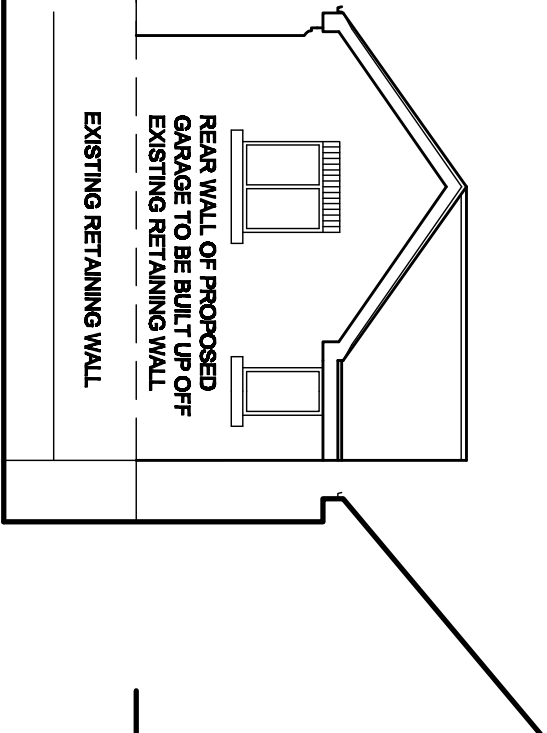


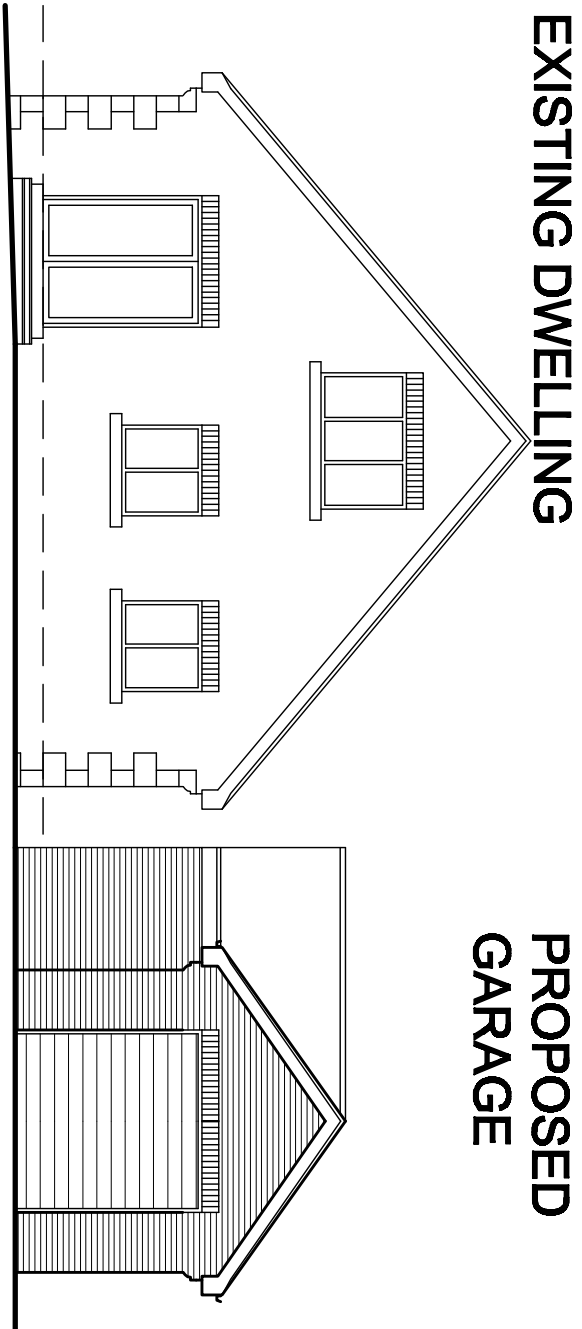

PROPOSED REAR ELEVATION

PROPOSED SIDE ELEVATION

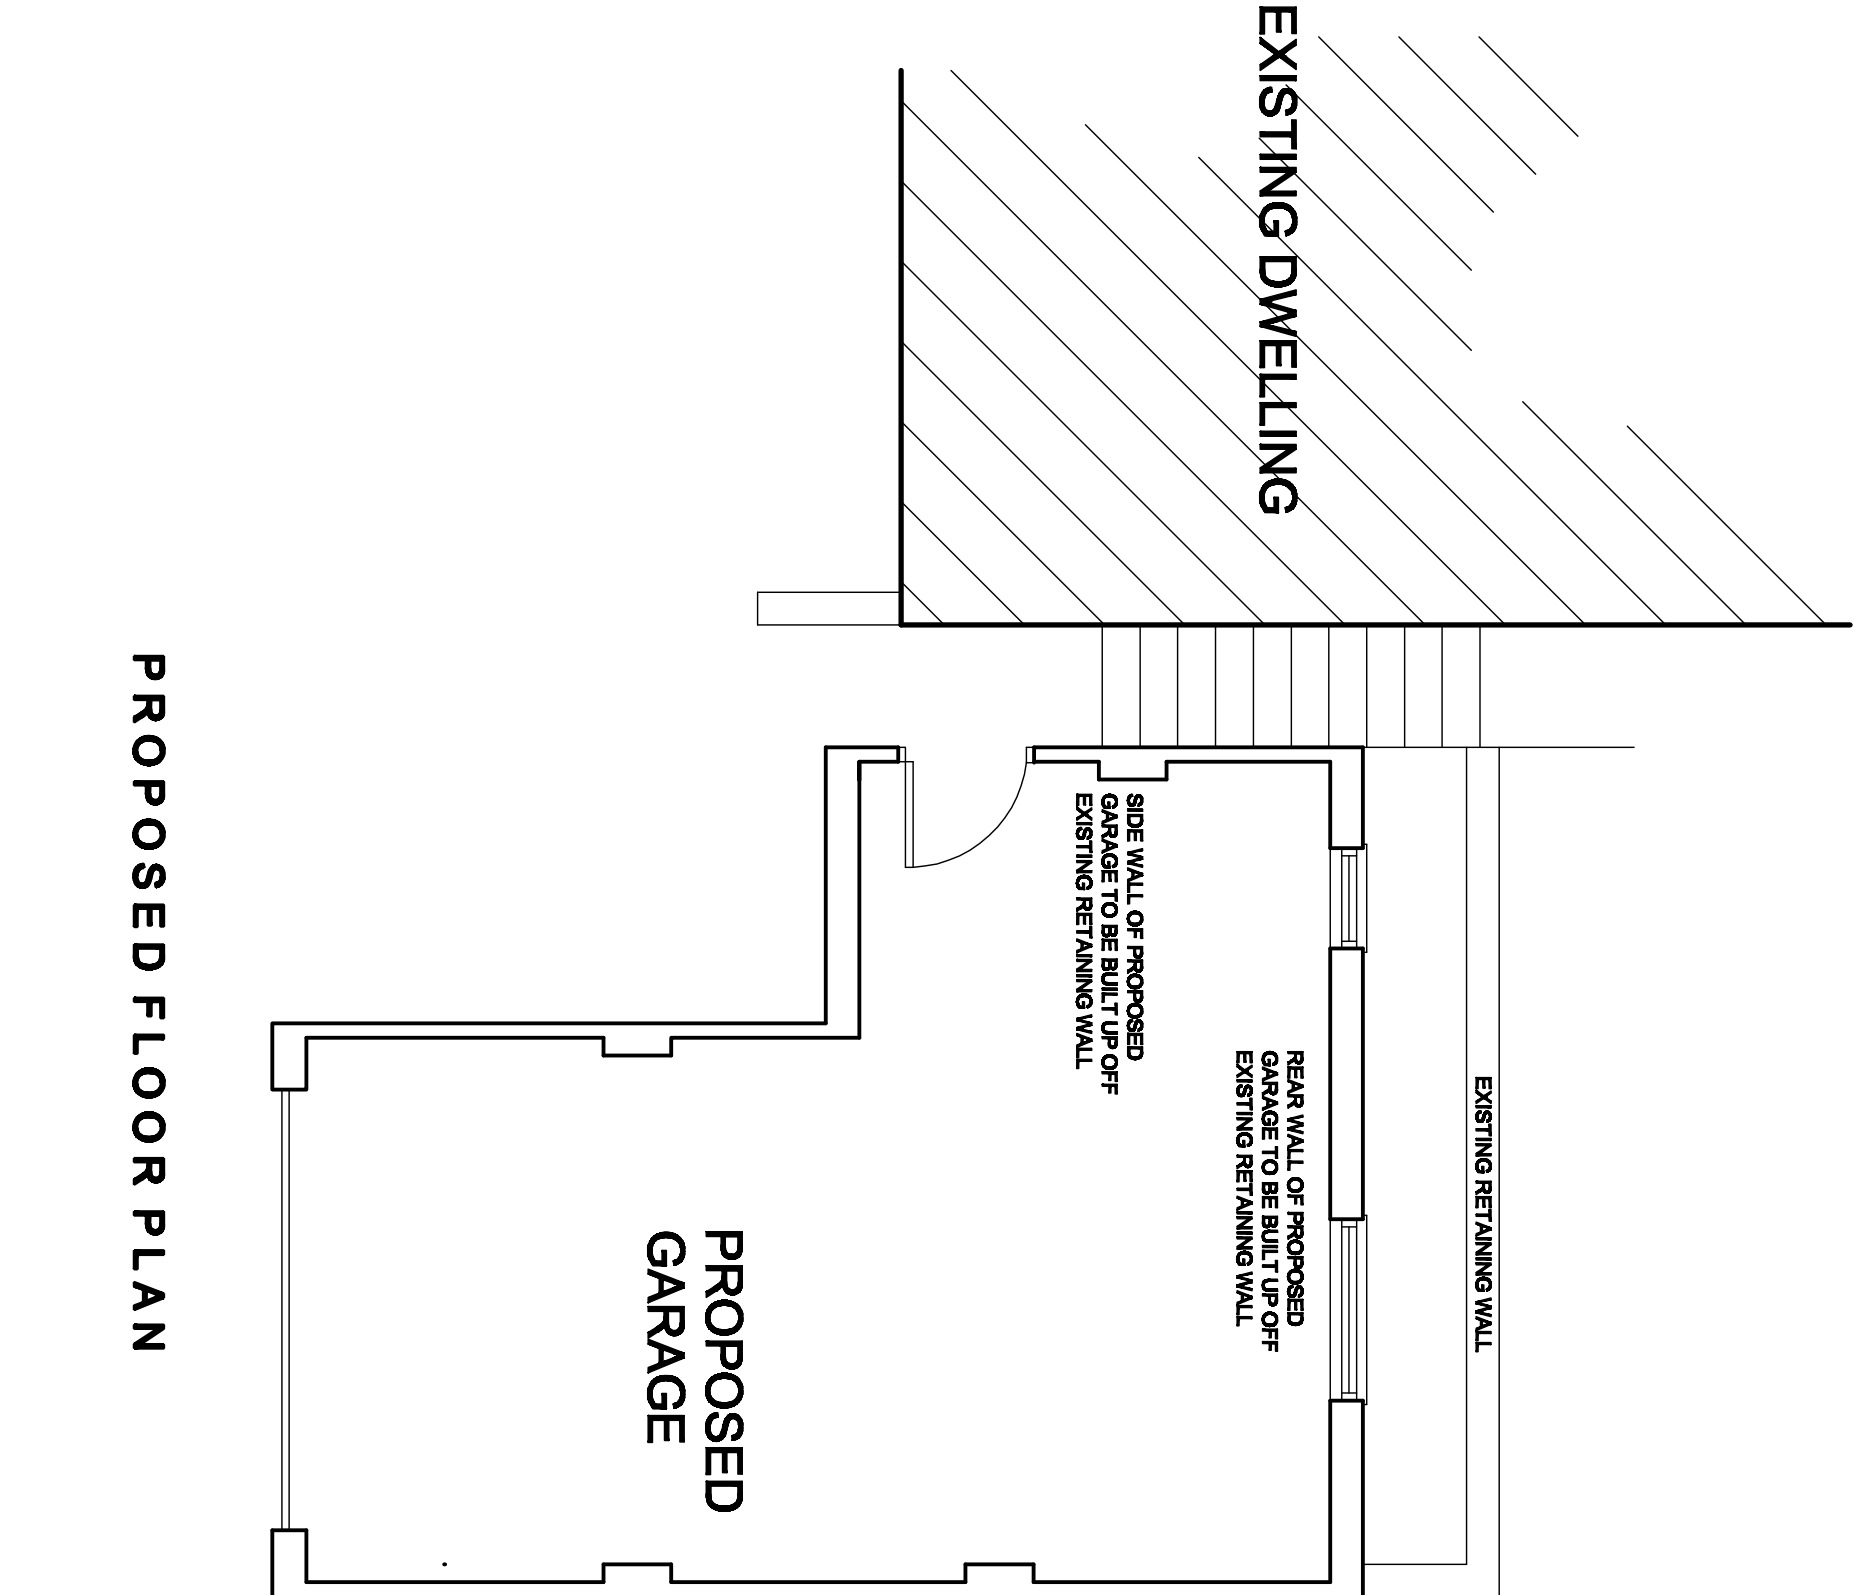

PROPOSED FLOOR PLAN



LOCATION PLAN
SCALE 1:1250

White Agus Partnership		PROVIDENCE VILLA, 42 SACKVILLE STREET, BARNSELEY, S70 2TB		Phone: 01228 208482 Fax: 01228 283000 Email: info@whiteaguspартnership.co.uk Web: www.whiteaguspартnership.co.uk	
Project:		PROPOSED DETACHED GARAGE 11 SMITHS LANE BARNSELEY		Client:	
Drawing Title:		PLANS AND ELEVATIONS		M R N HILTON	
		Date:		Scale:	
		MARCH 2011		1:50 @ 1:100 @ A2	
		Ref:		Dwg No:	
		10-098		01	
		Suffix:		Rev:	
				C	
Date		Description		Date	
13-05-11		A GENERAL REVISION			
19-05-11		B WORK REVISION TO CLIENT REQUIREMENTS			
28-05-11		C REVISED TO CLIENT REQUIREMENTS			