
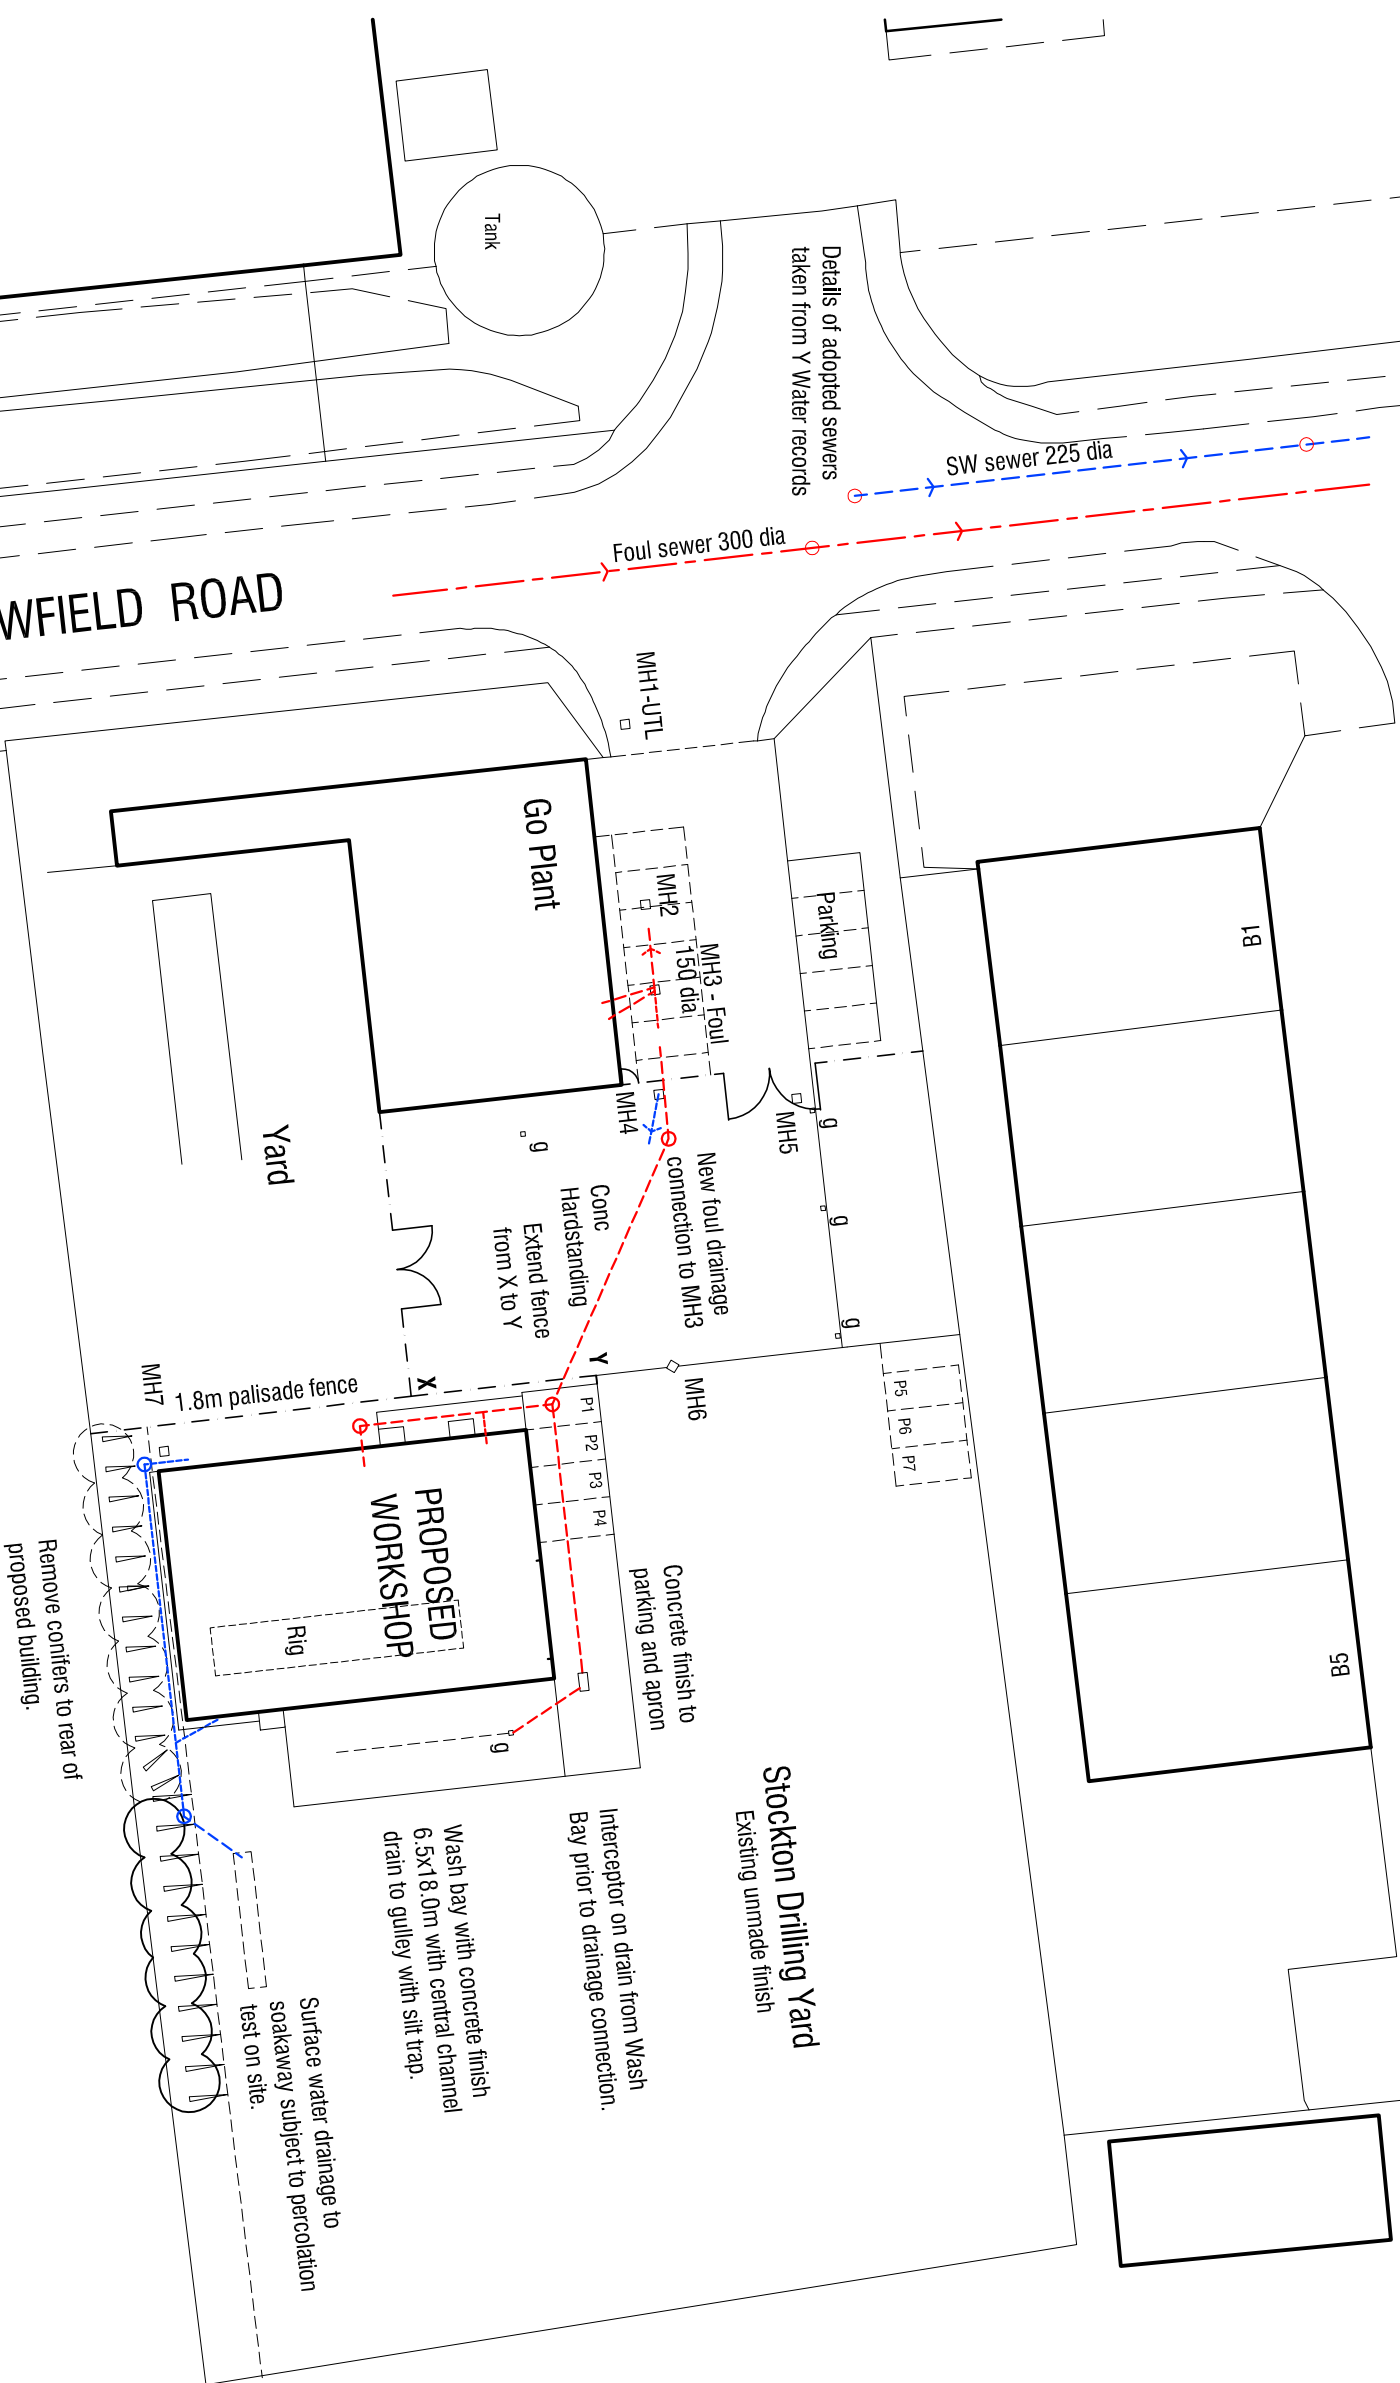


Humberside Way

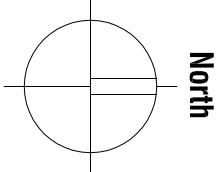

PROPOSED INDUSTRIAL WORKSHOP STOCKTON DRILLING YARD SHAWFIELD ROAD CARLTON INDUSTRIAL ESTATE CARLTON BARNSELEY S71 3HS		Ref: 15.02	mboothdesign architectural design and building consultants Fairfield House Berneslai Close Barnsley S70 2FL T: 01226 286256 M: 07881898300 E: mboothdesign@btconnect.com
SITE PLAN		Date Feb 2015	
		Scale 1:500	
Drwg No P1 A			