






FRONT ELEVATION

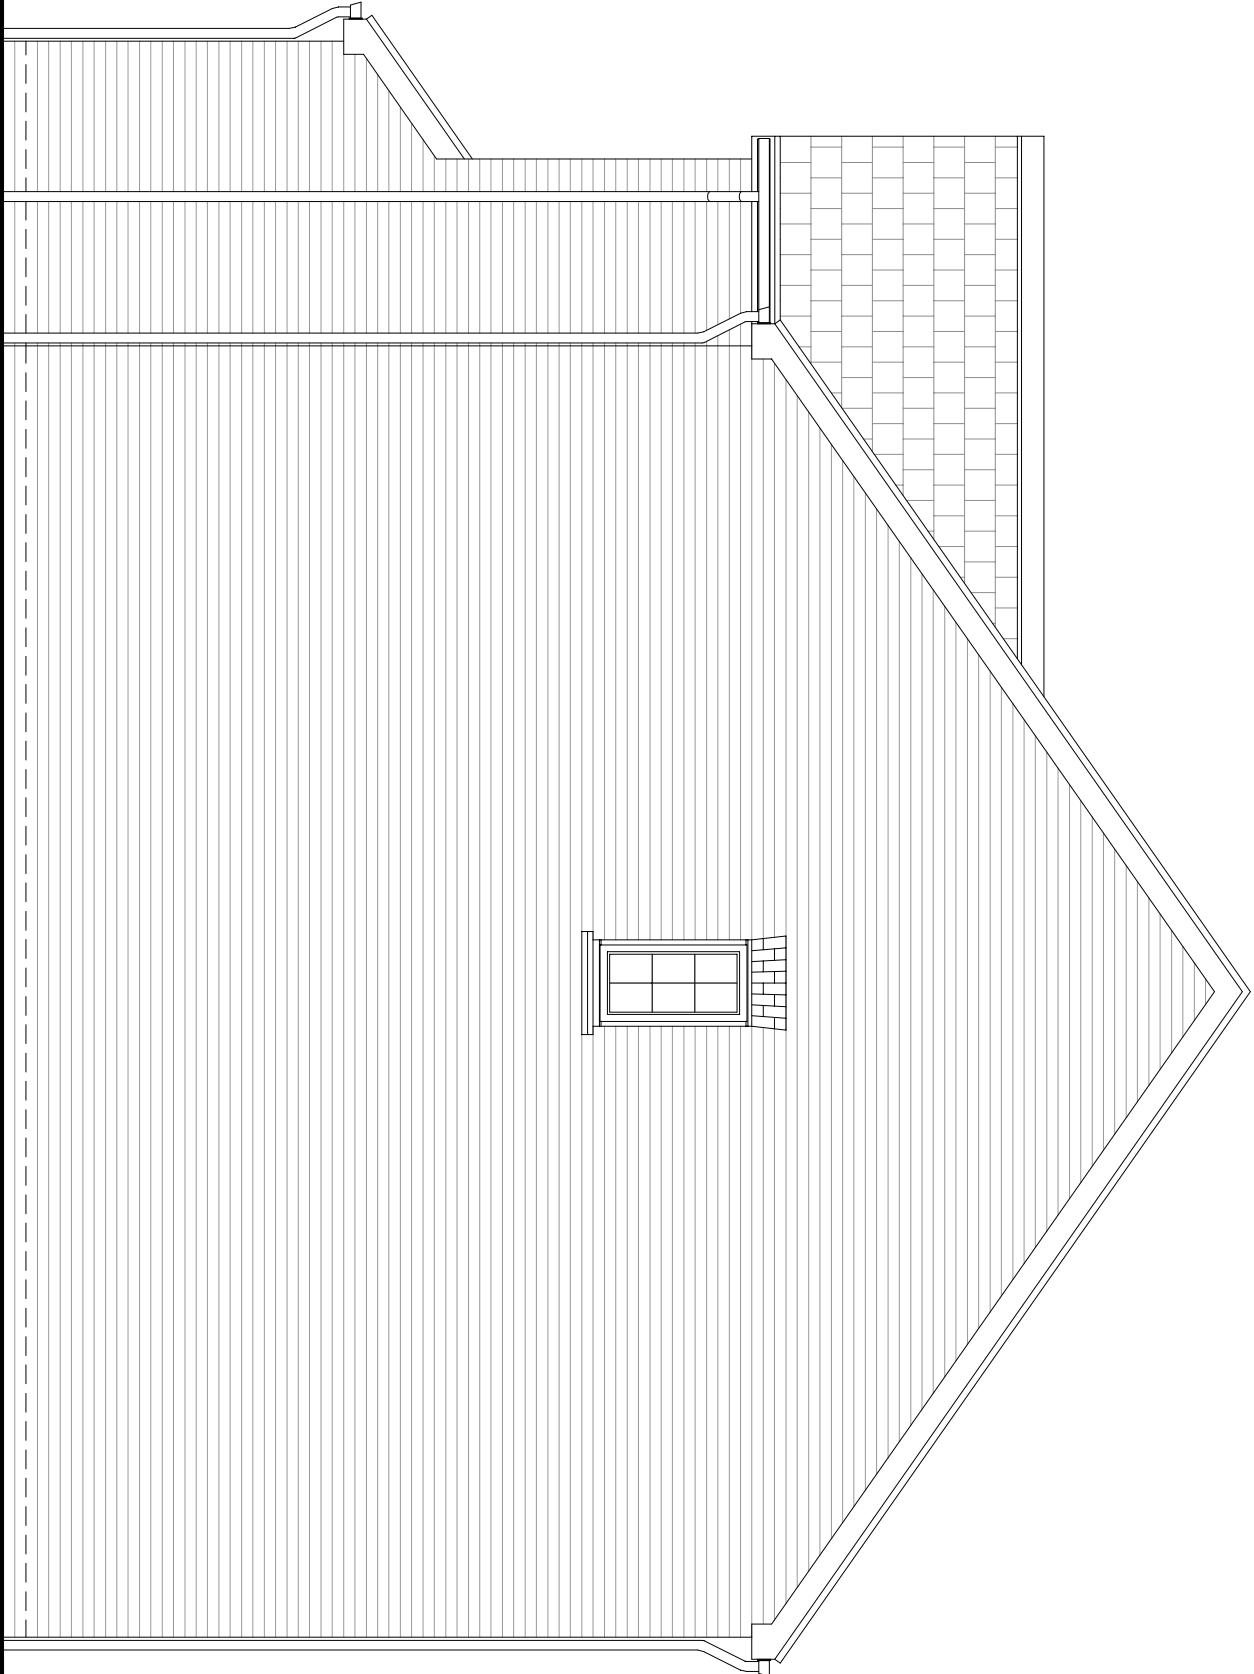


SIDE ELEVATION

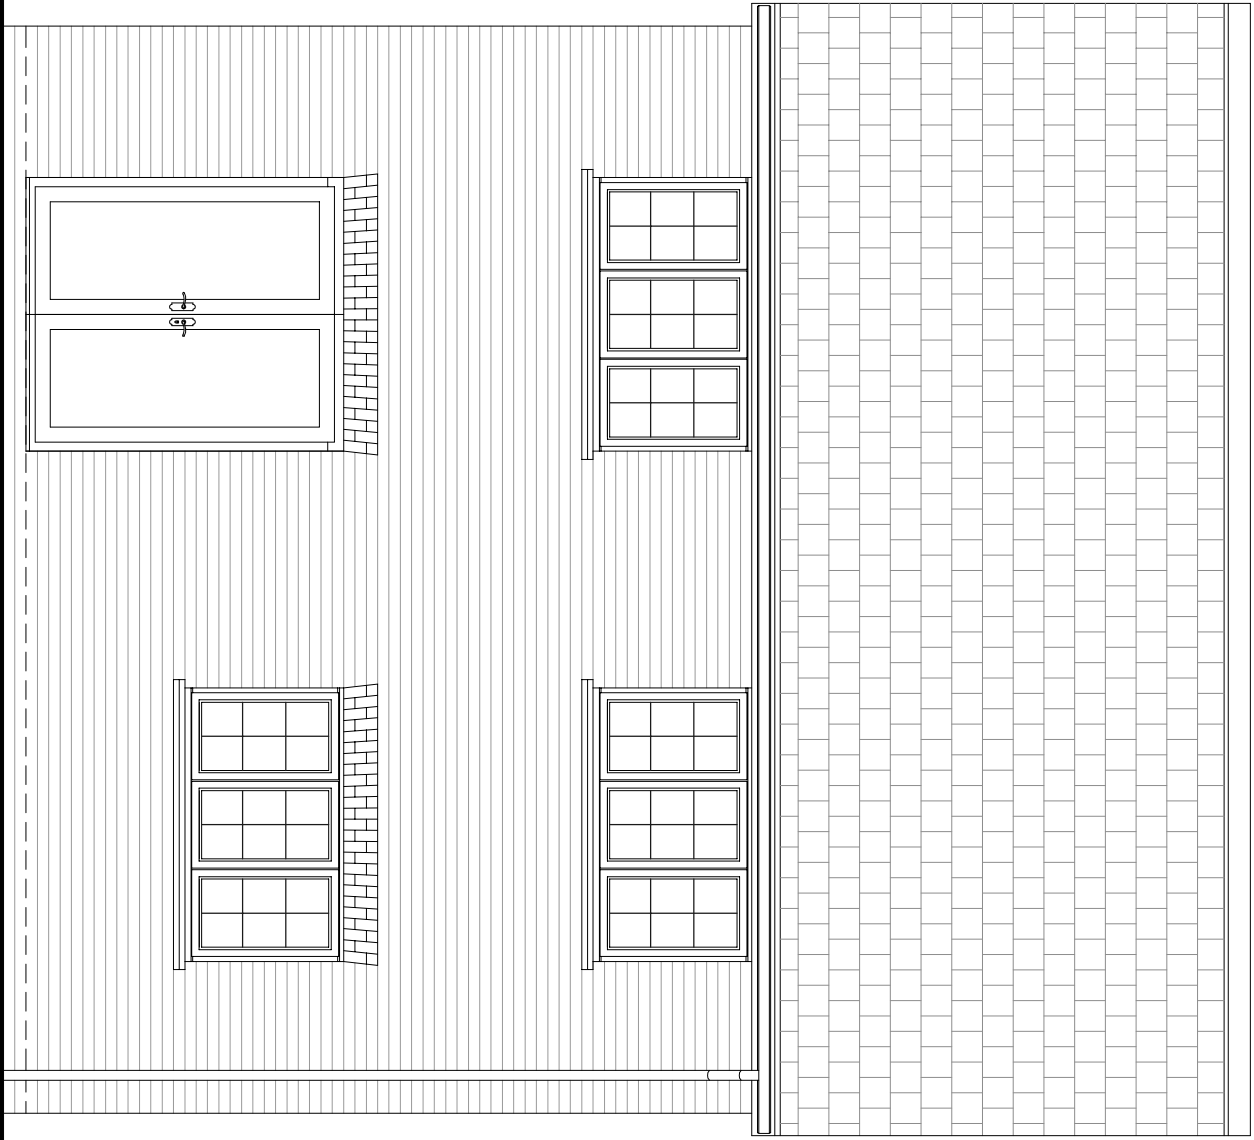


REAR ELEVATION

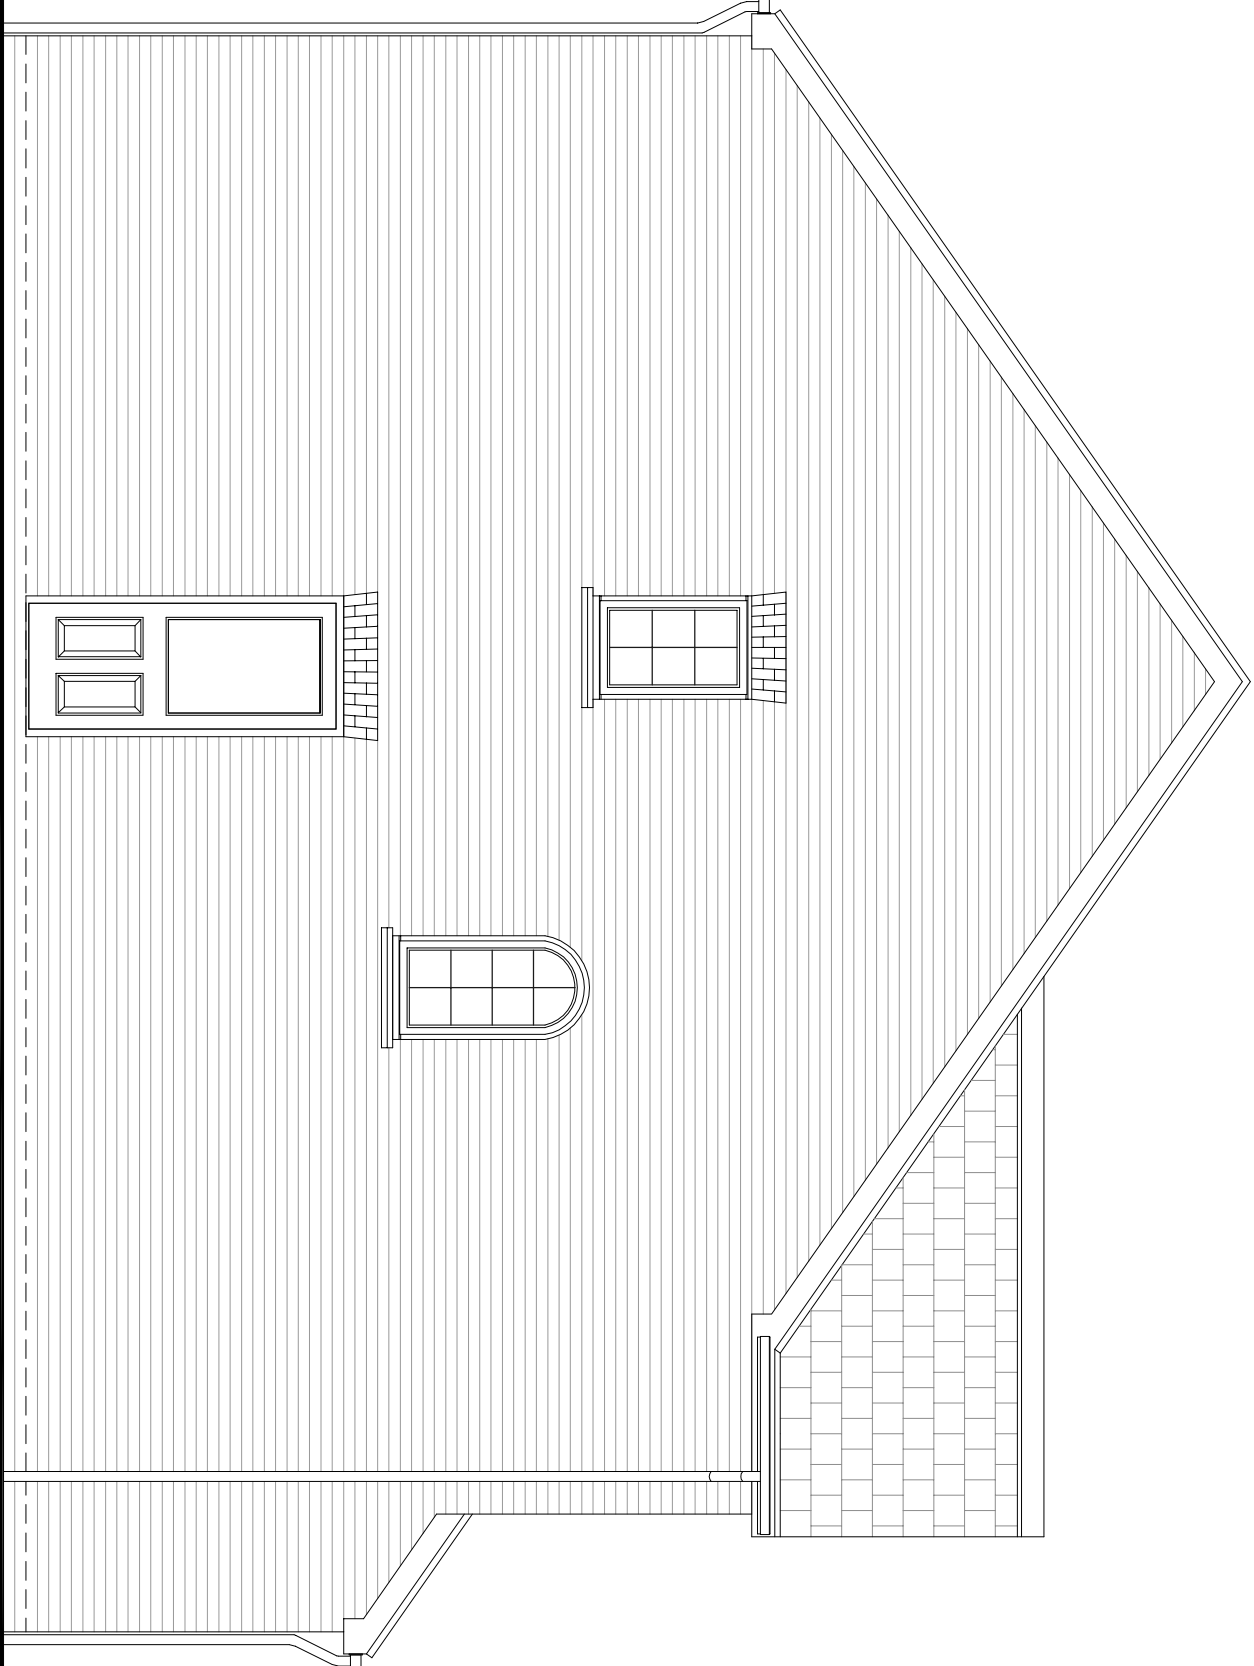


SIDE ELEVATION

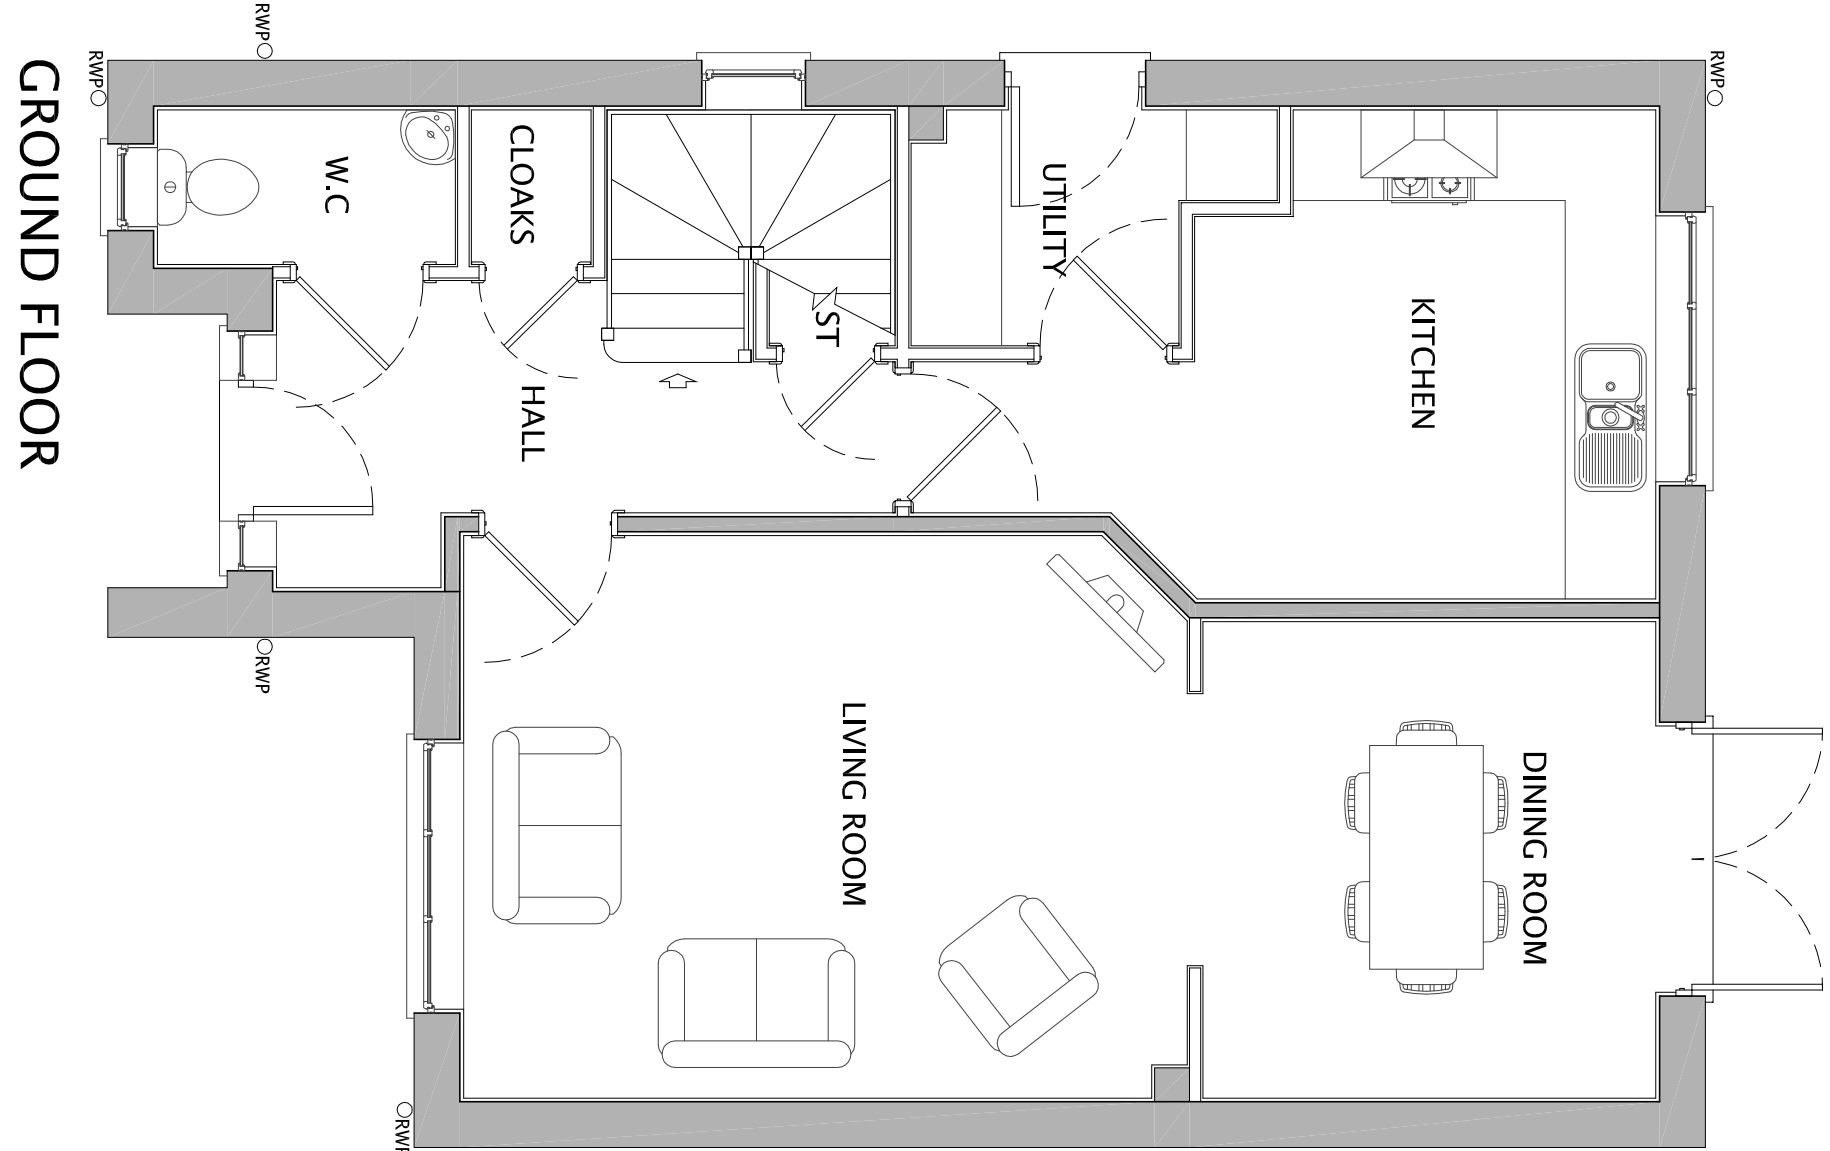

GROUND FLOOR

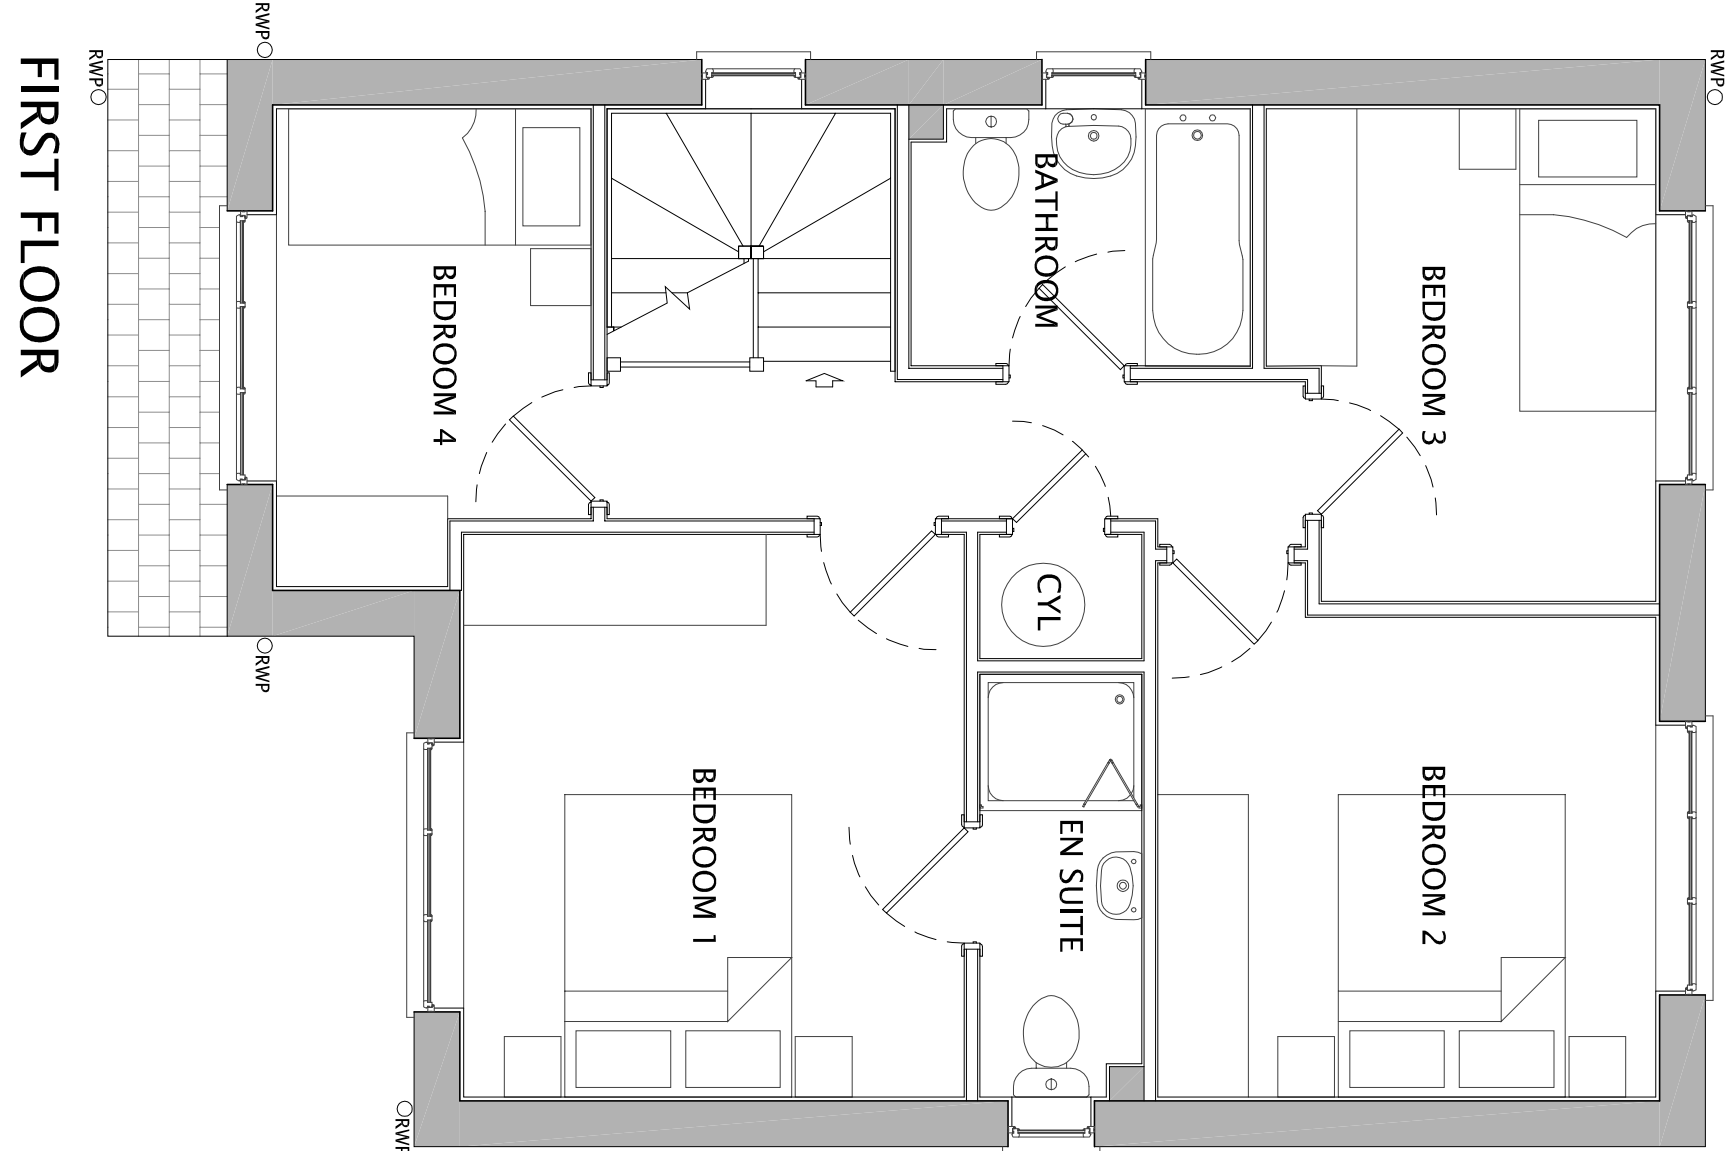

FIRST FLOOR

 

Do not scale off this drawing - Only figures dimensions to be taken from this drawing. Drawings based on Ordnance Survey and/or existing record drawings - Designer and Drawing content subject to Site Survey, Structural Survey, Site Investigations, Planning and Statutory Requirements and Approval. Authorised reproduction from Ordnance Survey Maps with permission of the Controller of Her Majesty's Stationary Office. Crown Copyright reserved.



CLIENT: NETHERTON HOMES	DRAWING NUMBER: P14.4905.18
PROJECT: PROPOSED RESIDENTIAL DEVELOPMENT, WEST OF WAKEFIELD ROAD, MAPPLEWELL	SCALE @ A1: 1:50
DRAWING: WHITWELL HOUSETYPE (OP) PLANNING DRAWING	DATE: OCT 15
CHECKED: RAN	DATE: OCT 15

14 MARBURY COURT / CALDER PARK / WAKEFIELD / WF4 3FL
01924 383322 / www.jpssoc.co.uk / info@jpssoc.co.uk
Precedents is a trade style of JRP, a company limited by guarantee.