


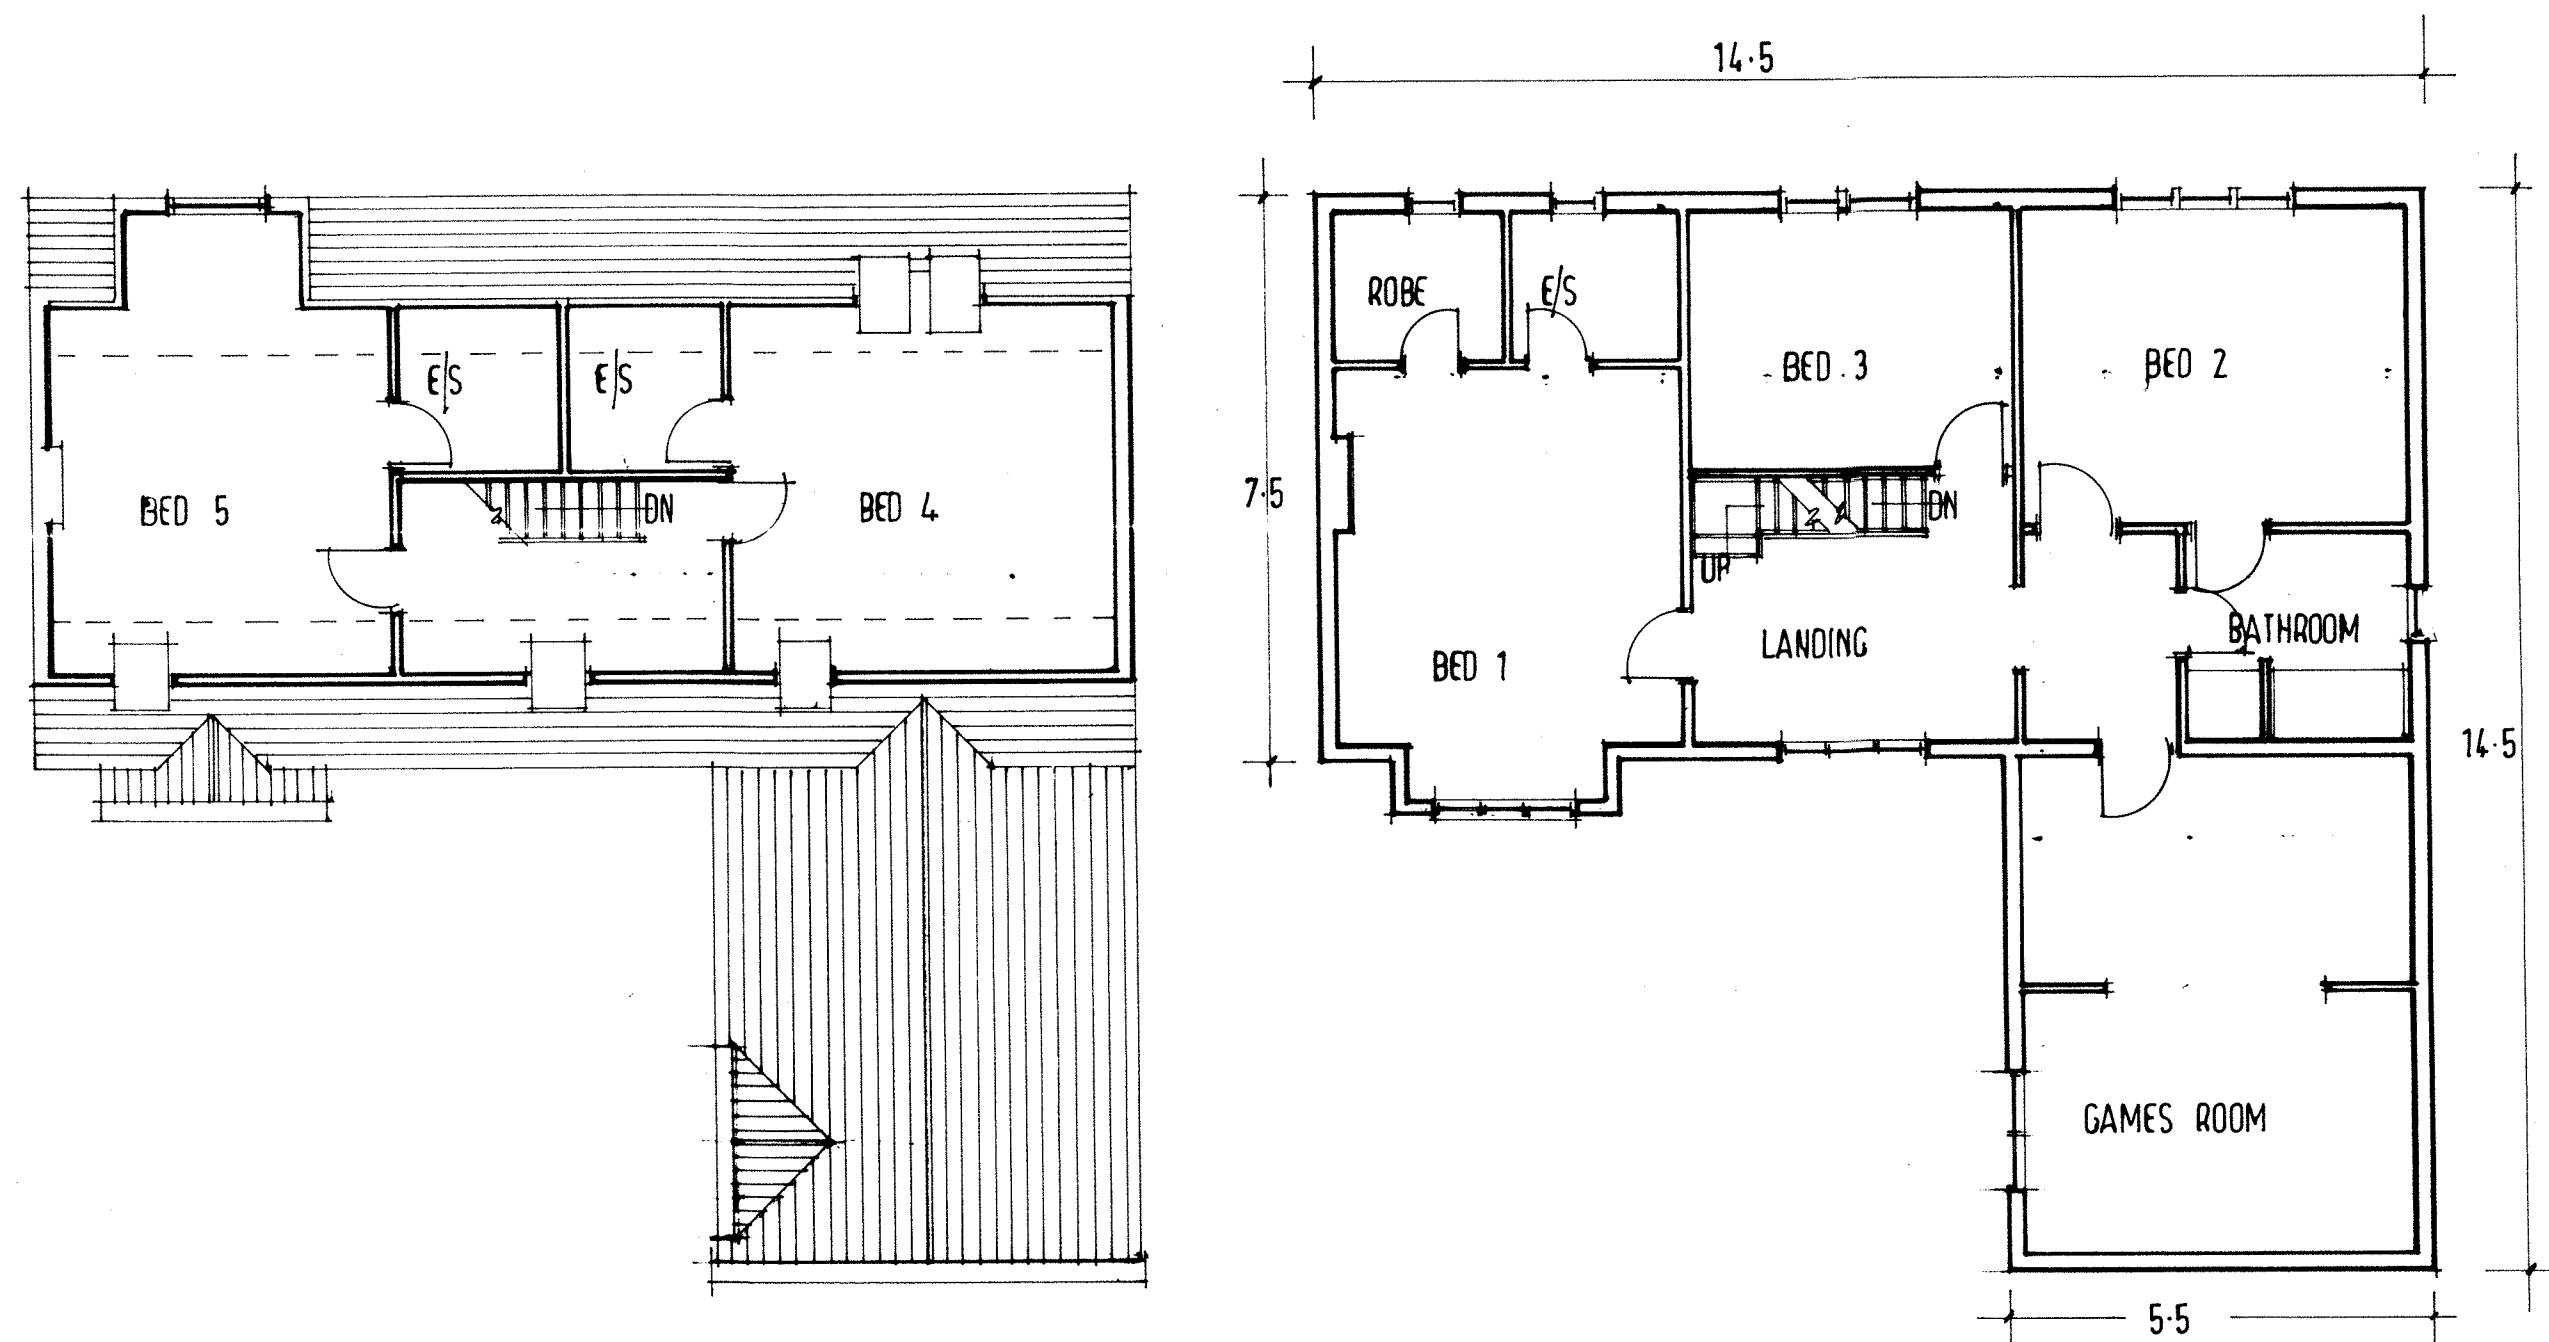

PLOT Nº 3
SECOND FLOOR PLAN. ROOFSpace


PLOT Nº 3
FIRST FLOOR PLAN



SIDE ELEVATION



FRONT ELEVATION
ELEVATION TO COURTYARD

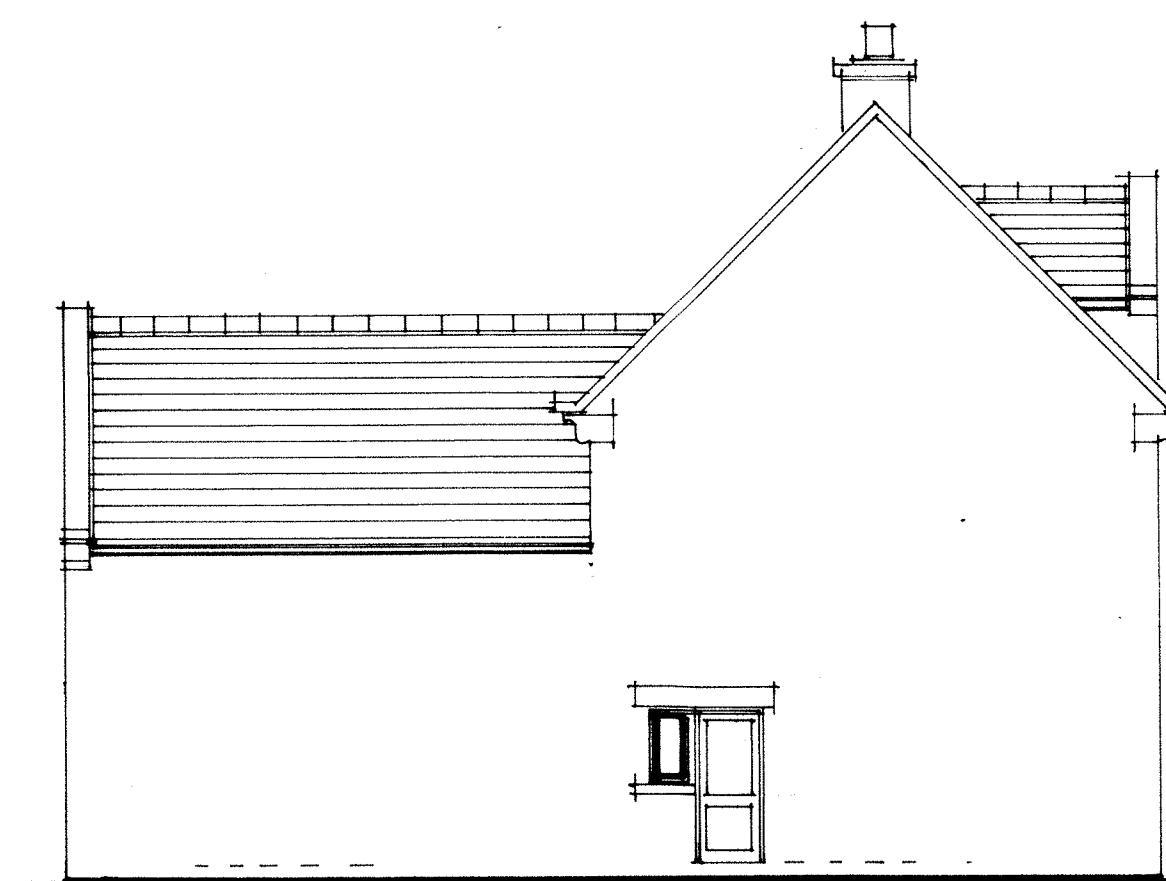

SIDE ELEVATION



REAR ELEVATION
ELEVATION TO SHEFFIELD ROAD.

WALLS. NATURAL COURSED STONE
STONE HEADS, CILLS AND JAMBS.
QUIRNS, CORBELS AND TABLING
ROOF NATURAL BLUE SLATES
WINDOWS PVC
DOORS PVC

DETACHED HOUSE AND GARAGE
PLOT Nº 3
FIRST FLOOR PLAN
SECOND FLOOR PLAN.
ELEVATIONS

ROUGH BIRCHWORTH LANE
OXSPRING
S 36 8YE

SCALE 1:100
APRIL 2014 2014 : 35
DRAWN HARRIS

Millé
design

Architectural plans &
building & interiors
tel: & fax:
0114 2886929