
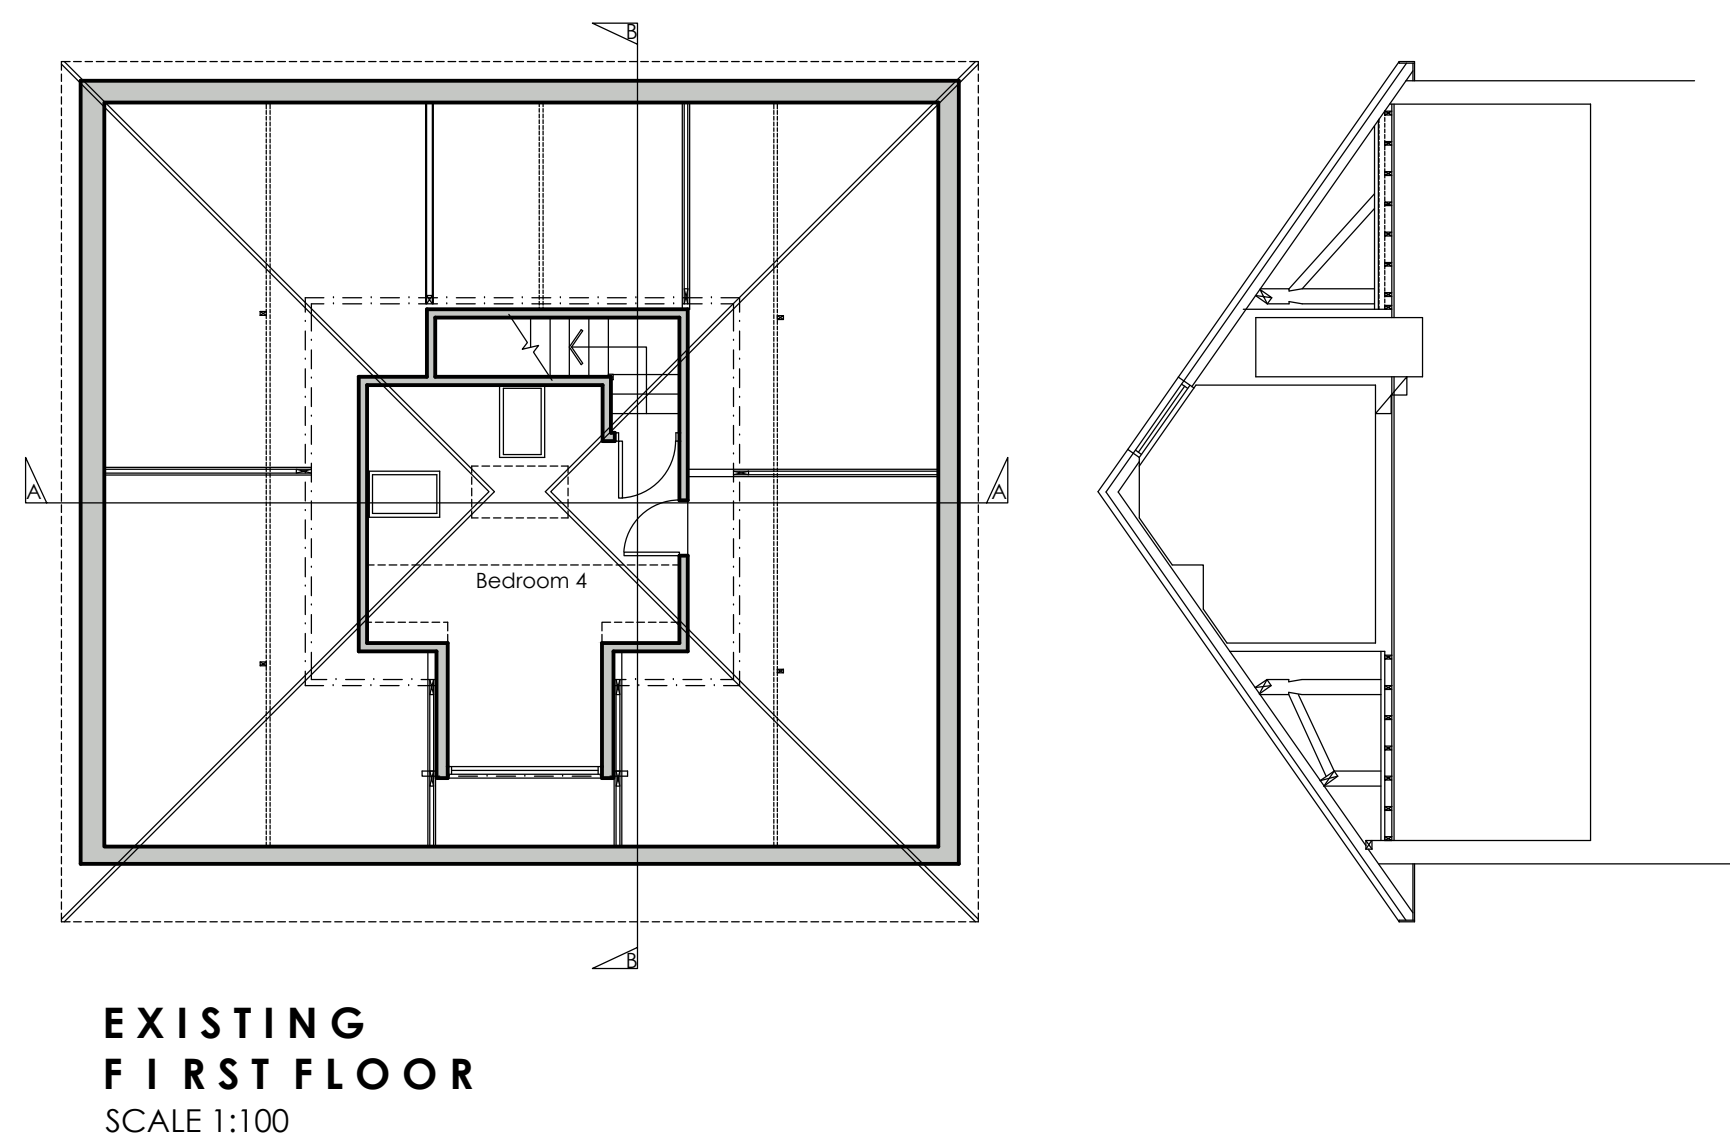
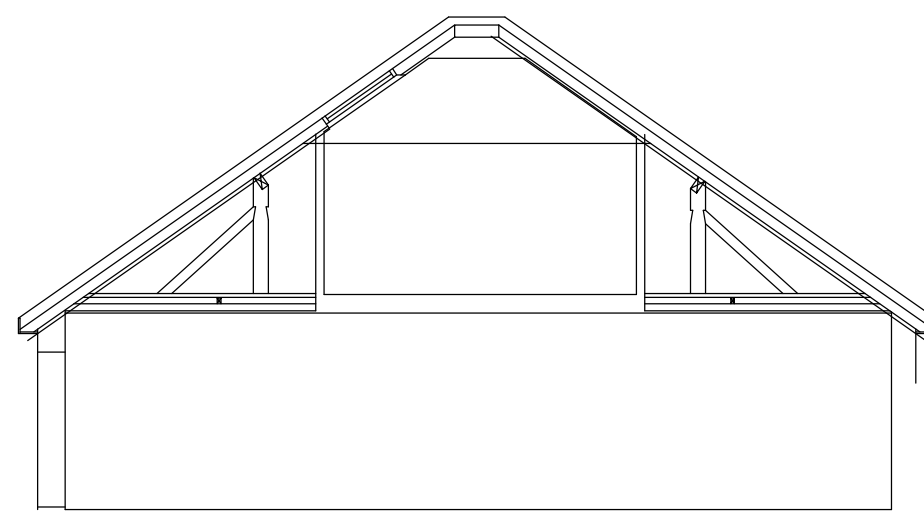
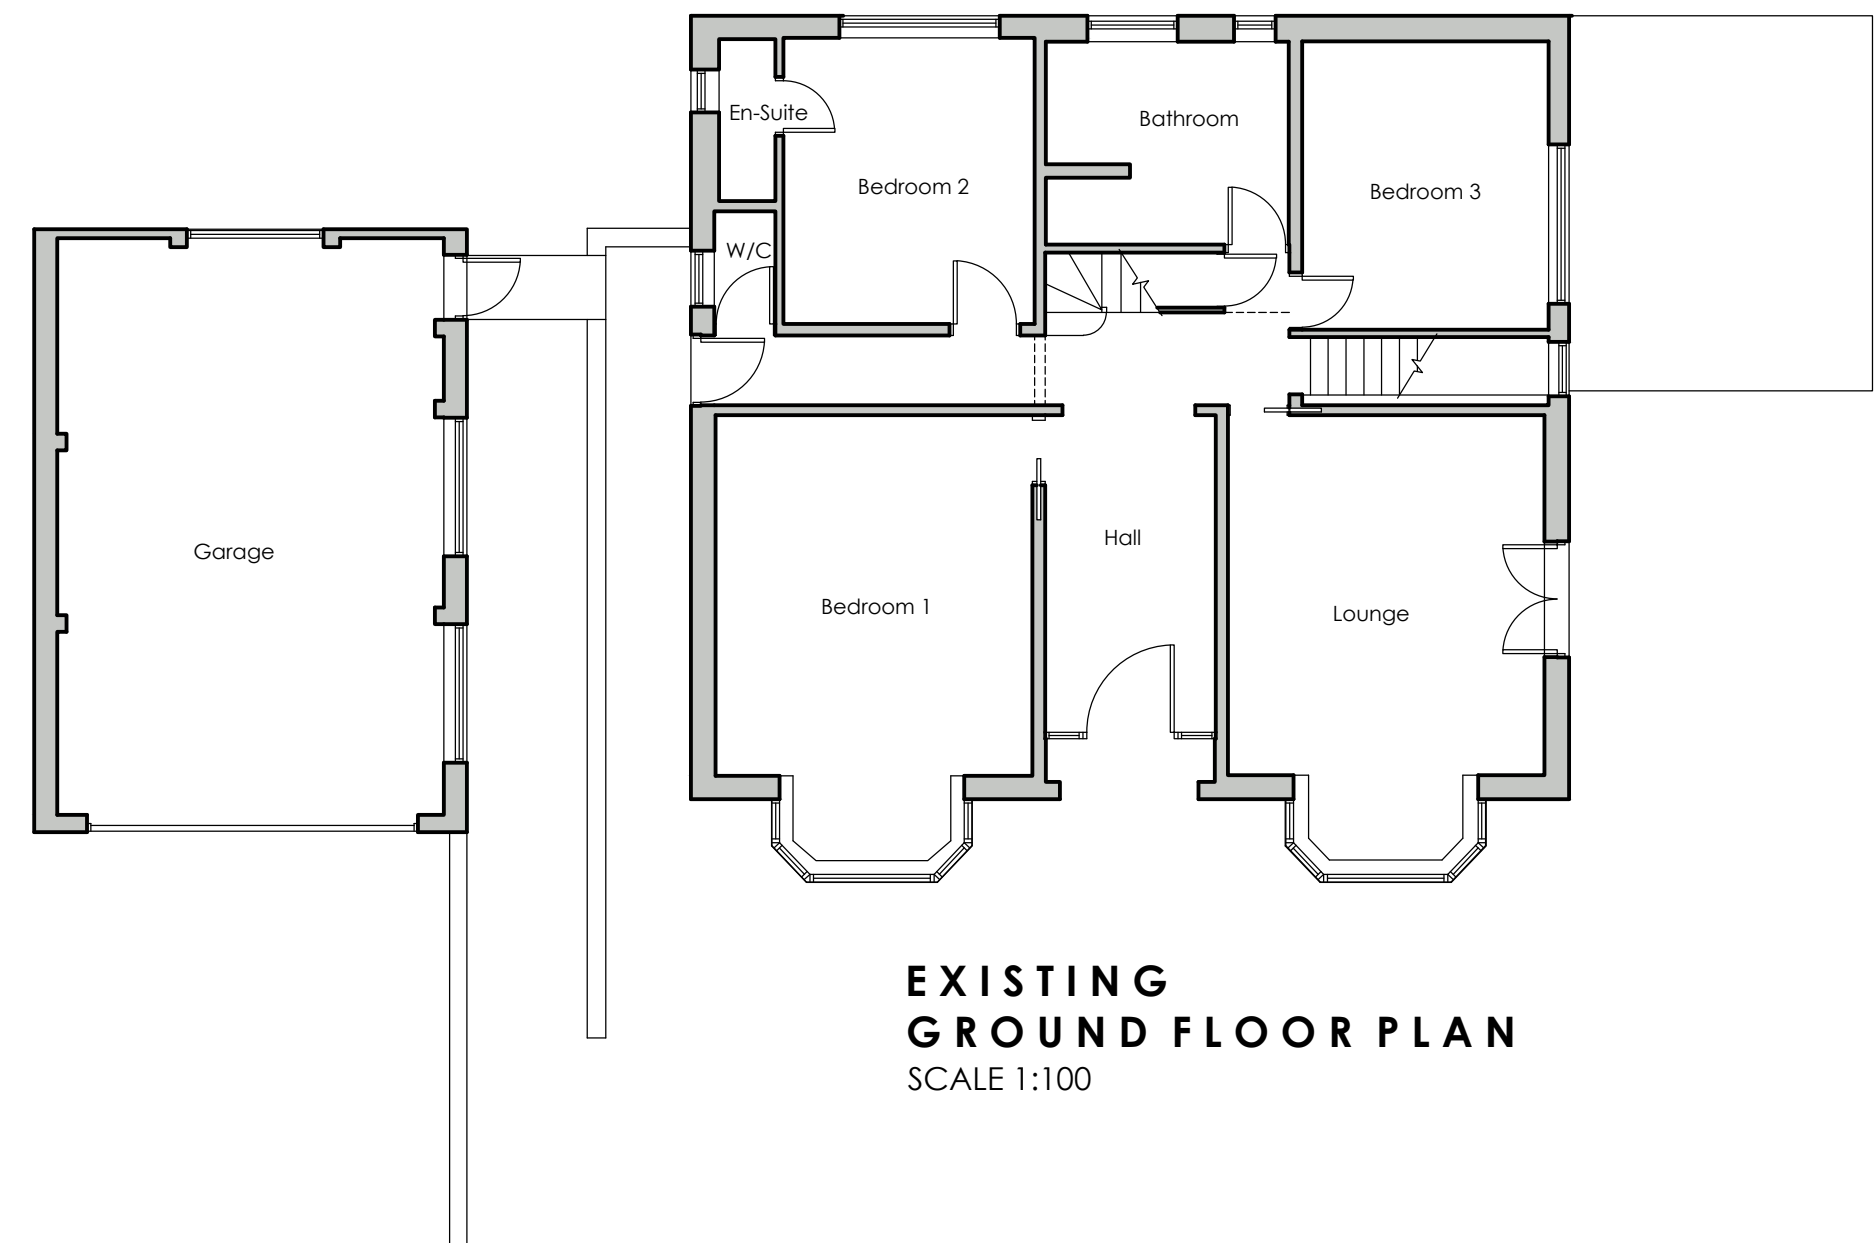
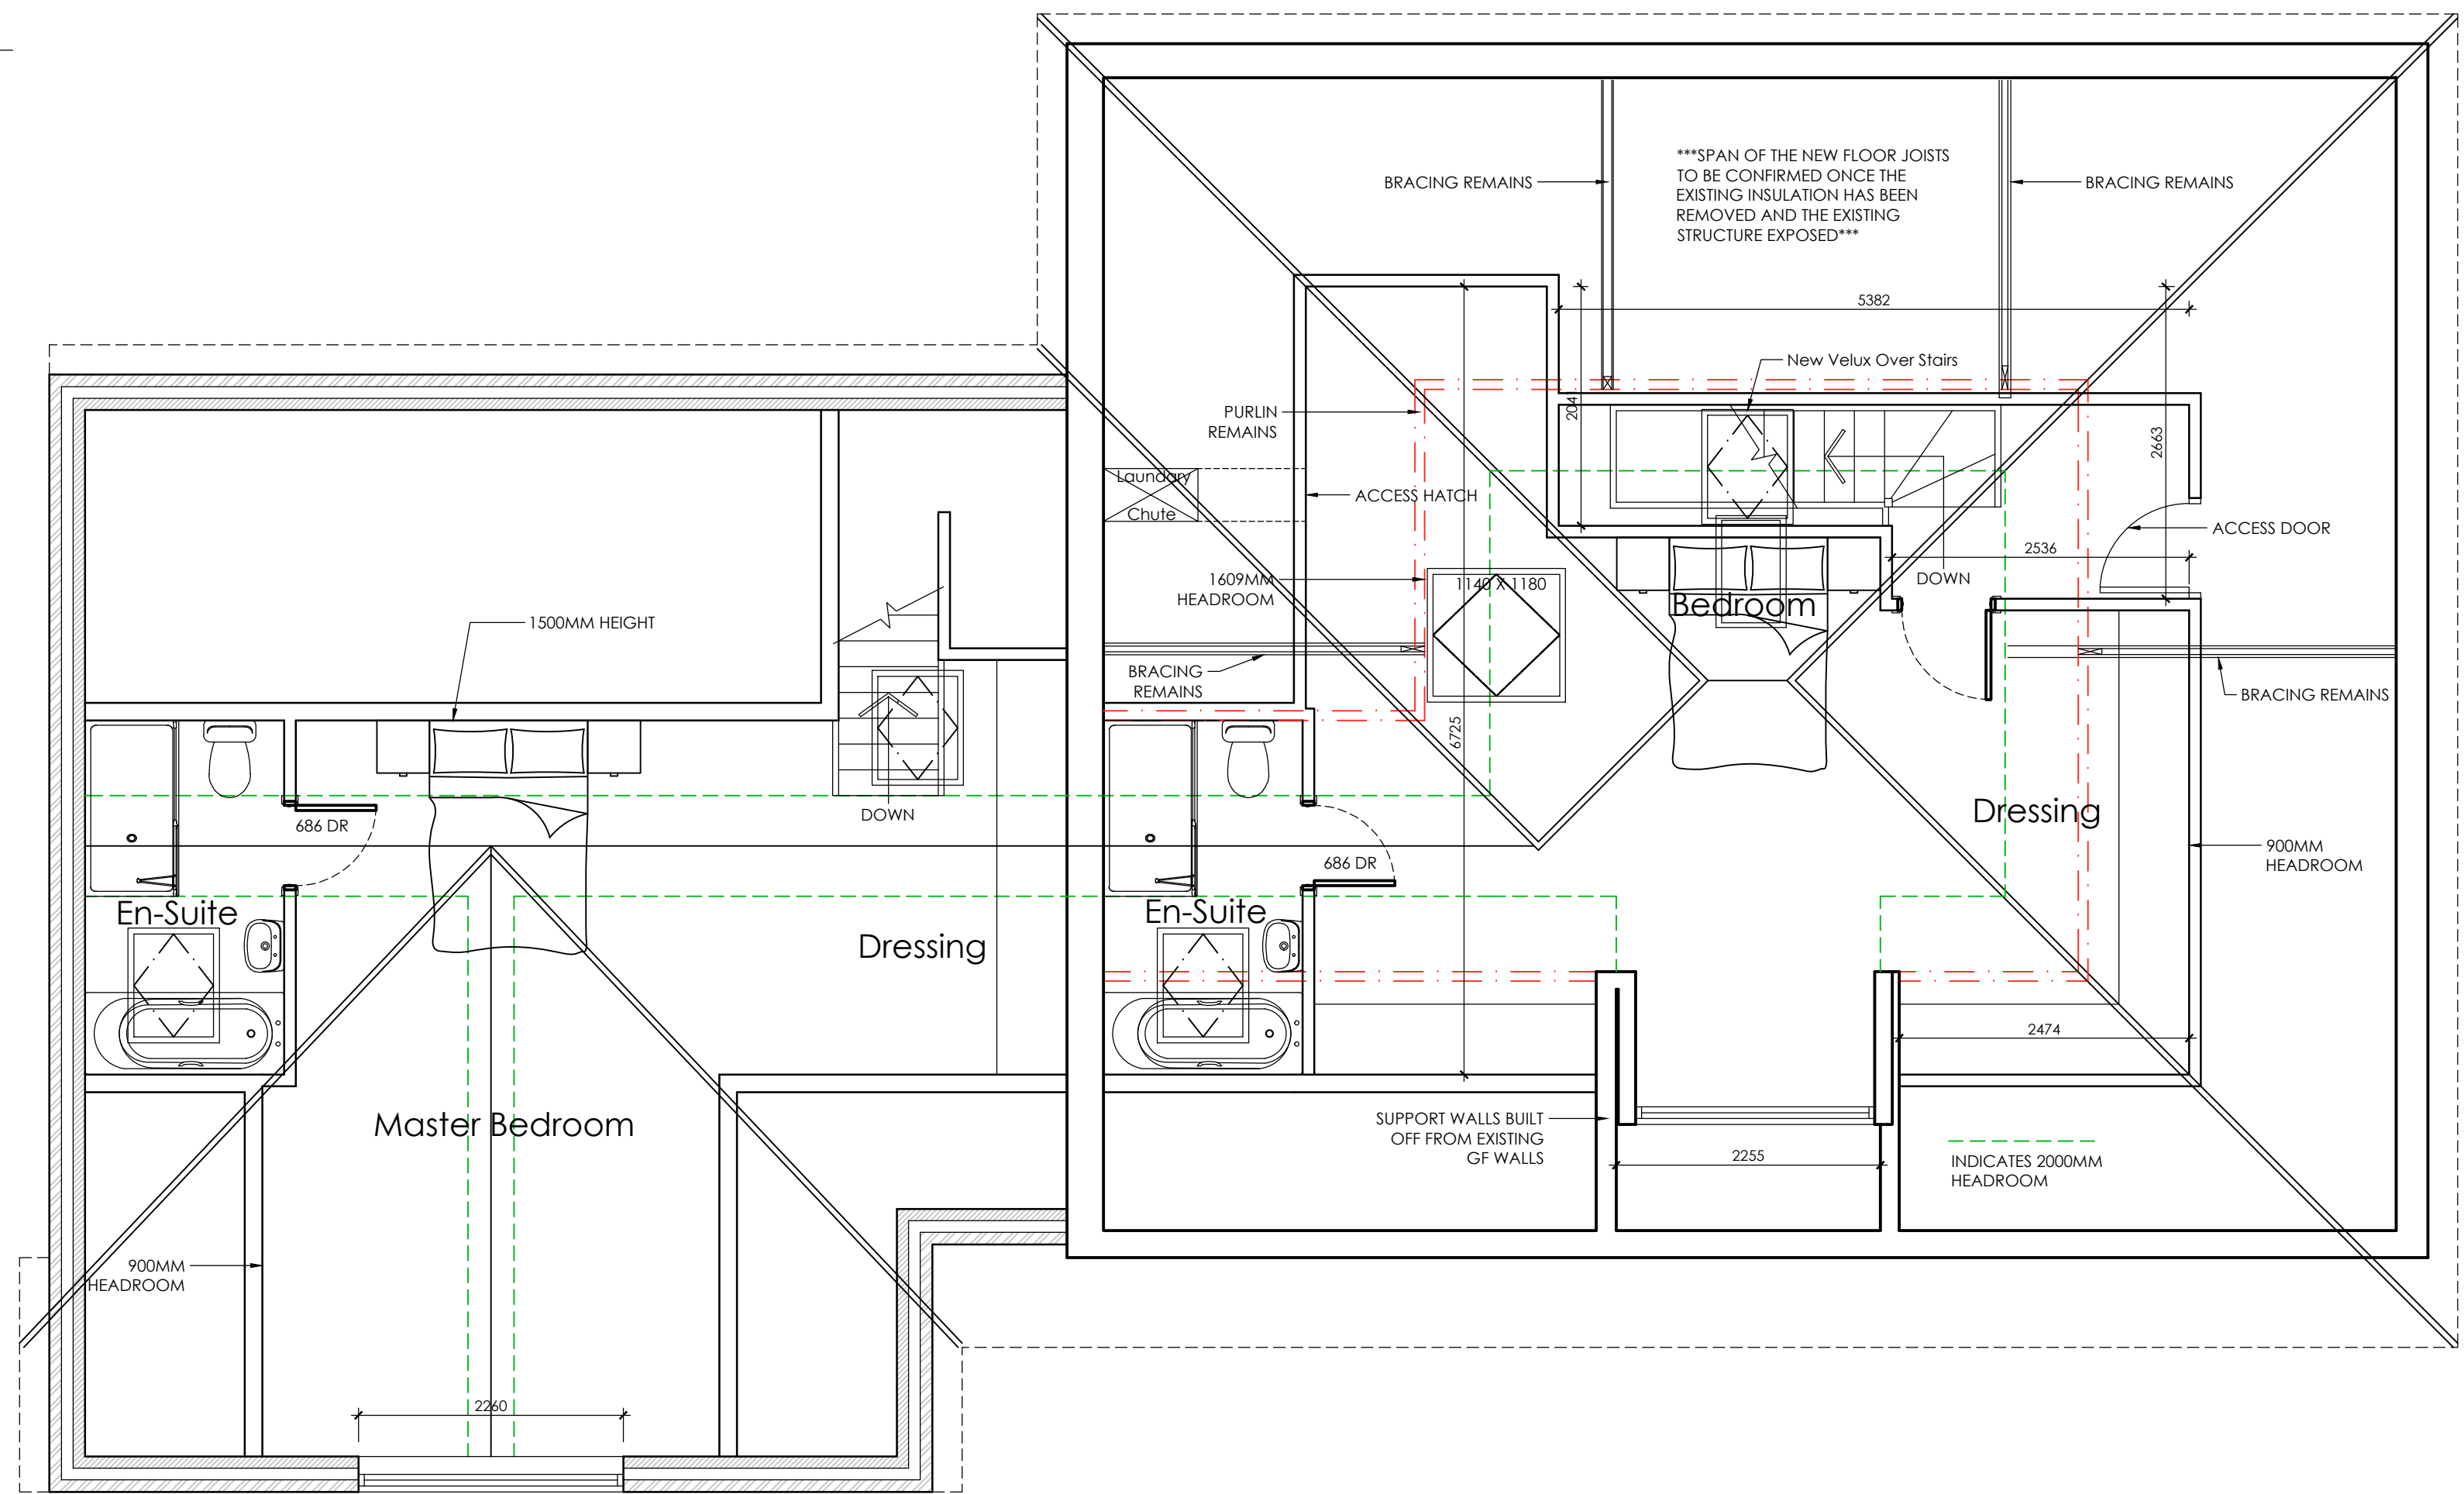


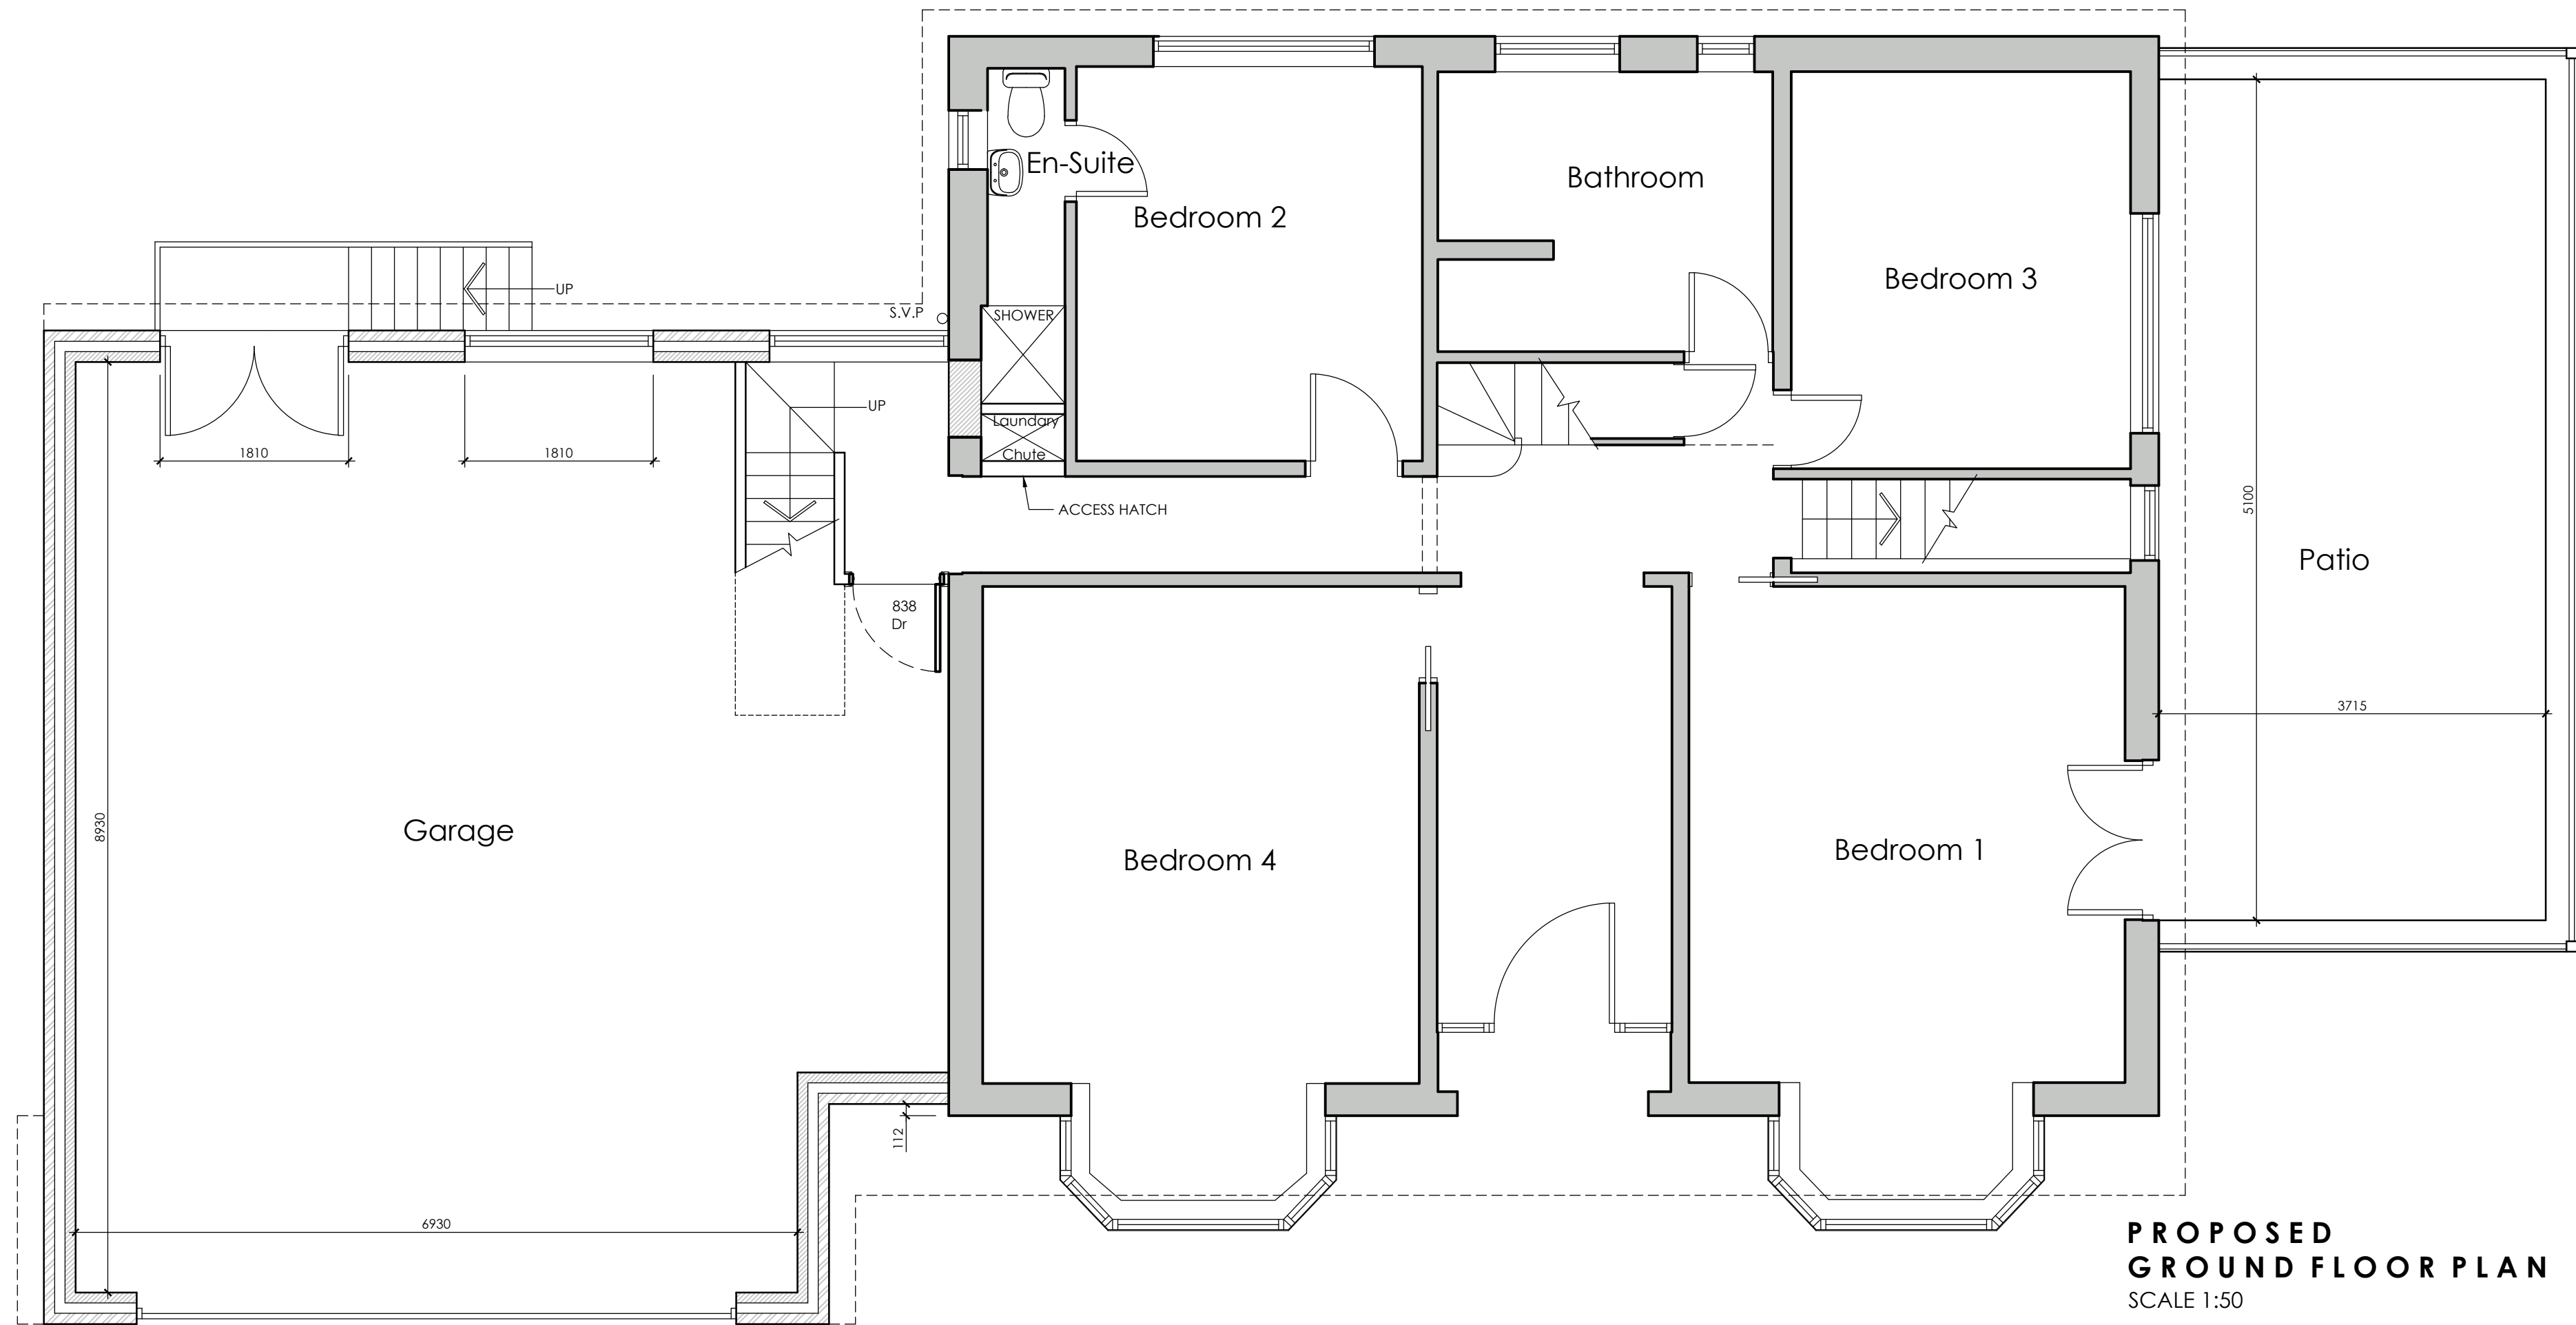

 White Agus Architectural Services			OFFICE ONE, 34 VICTORIA ROAD, BARNLEY, S70 2BU			Phone: 01226 208482 Email: info@whiteagus.co.uk Web: www.whiteagus.co.uk			
Project. PROPOSED ALTERATIONS AT 54 KENSINGTON ROAD BARNLEY, S75 2SS						Client. MR STEPHEN HUGHES			
Drawing Title. GROUND & FIRST FLOOR PLANS						Date. NOVEMEBR 2023		Scale. 1:50 & 1:100 @ A1	
						Ref. 23-108		Dwg. No. 01	
								Rev. G	
Date	Suffix	Description	Date	Suffix	Description				
20/11/2023	A	REVISED TO CLIENTS REQUIREMENTS	31/01/2024	F	REVISED TO CLIENTS REQUIREMENTS				
01/12/2023	B	REVISED TO CLIENTS REQUIREMENTS	06/02/2024	G	REVISED TO CLIENTS REQUIREMENTS				
21/12/2023	C	REVISED TO CLIENTS REQUIREMENTS							
28/12/2023	D	REVISED TO CLIENTS REQUIREMENTS							
24/01/2024	E	MATERIALS REVISED							