




Drawing No.	Rev No.
MGT001 -002	

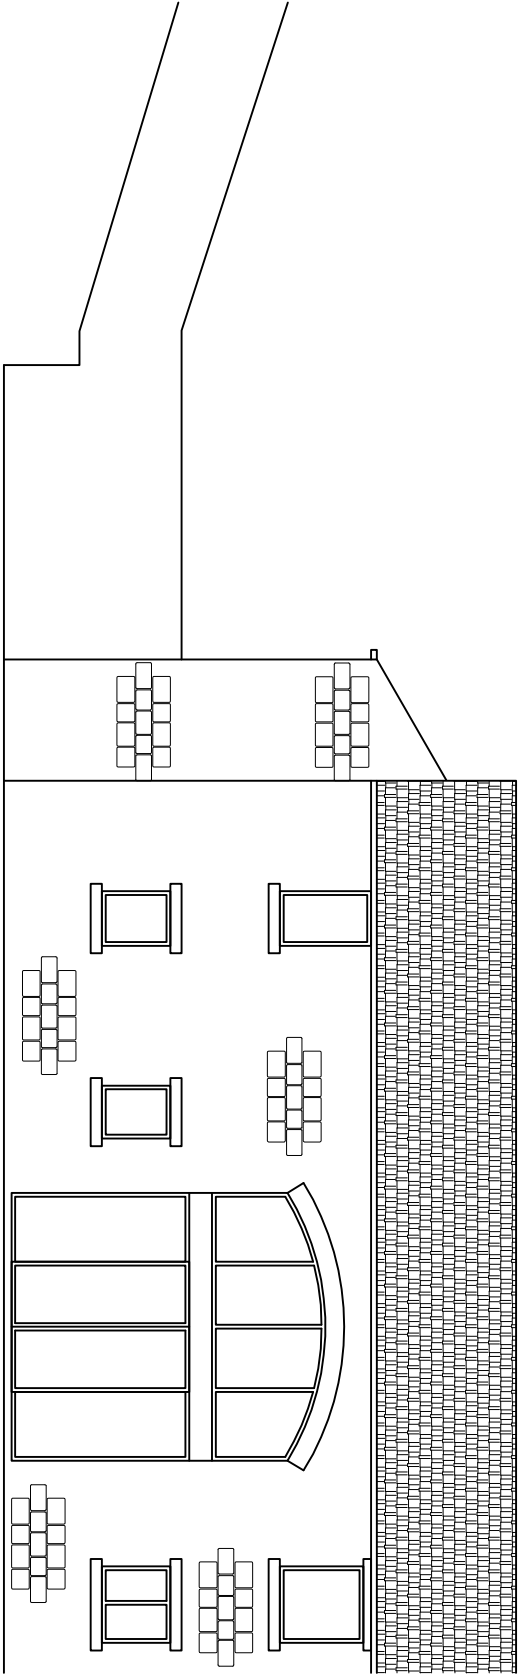

EXISTING REAR ELEVATION
SCALE 1:100 AT A3

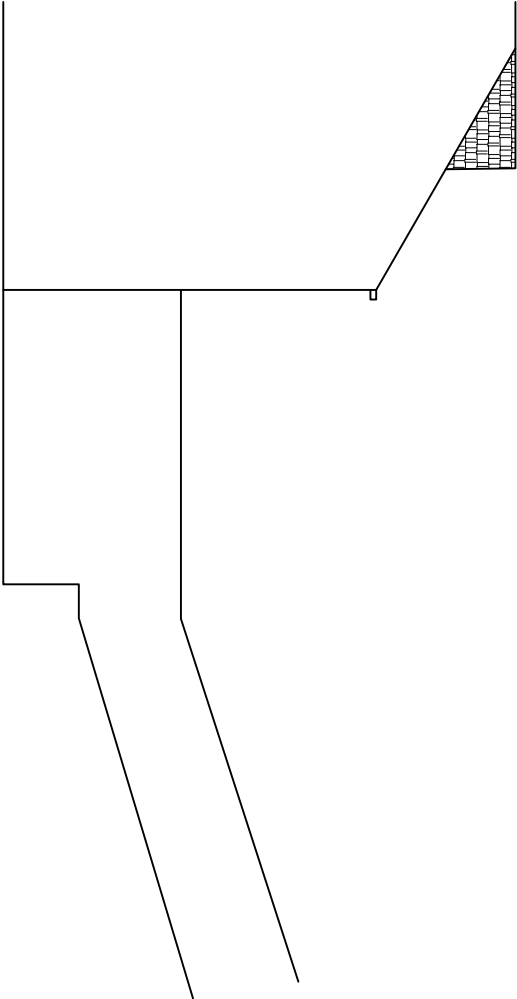

EXISTING FRONT ELEVATION
SCALE 1:100 AT A3

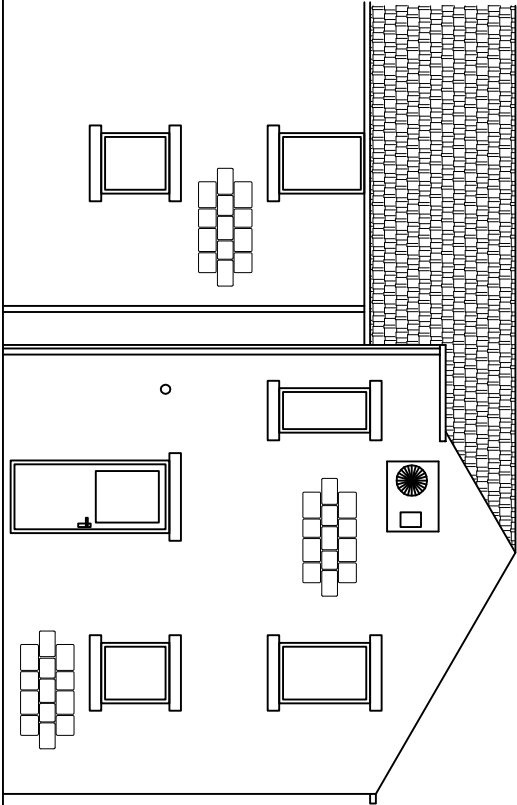

EXISTING END ELEVATION
SCALE 1:100 AT A3

DO NOT SCALE: Contractor to check all dimensions and report any omissions or errors

NOTES

Rev	Description	By	CHK	App	Date
-----	-------------	----	-----	-----	------

JRB DESIGNS Ltd
1 Saville Road
Cudworth
Barnsley
S72 8LT
Tel: 01226 383542
Fax: 01226 380078
Mob: 07970 541192
Email: joinie@jrbdesigns.co.uk
This drawing is copyright. © Jrbdesigns Ltd.

Client

MR G TURNER

Drawing Title

EXISTING ELEVATIONS

Address

4 CROOK HOUSE COURT
CROOK HOUSE LANE
BARN斯LEY
S71 5EG

Project Title:

PROPOSED SINGLE STOREY
REAR EXTENSION

Purpose of Issue:

PLANNING

Drawing Status

FIRST ISSUE

Scale at A3	Drawn By	Date	
AS SHOWN	JRB	02/08/2011	
Checked By	Date	Approved By	Date
GT	02/08/2011	GT	02/08/2011
Project No.	Drawing No.	Revision	
MGT001	002	-	

APPROVAL ☒ INFORMATION ☐ TENDER ☐ CONTRACT ☐ CONSTRUCTION ☐