





Existing Front Elevation

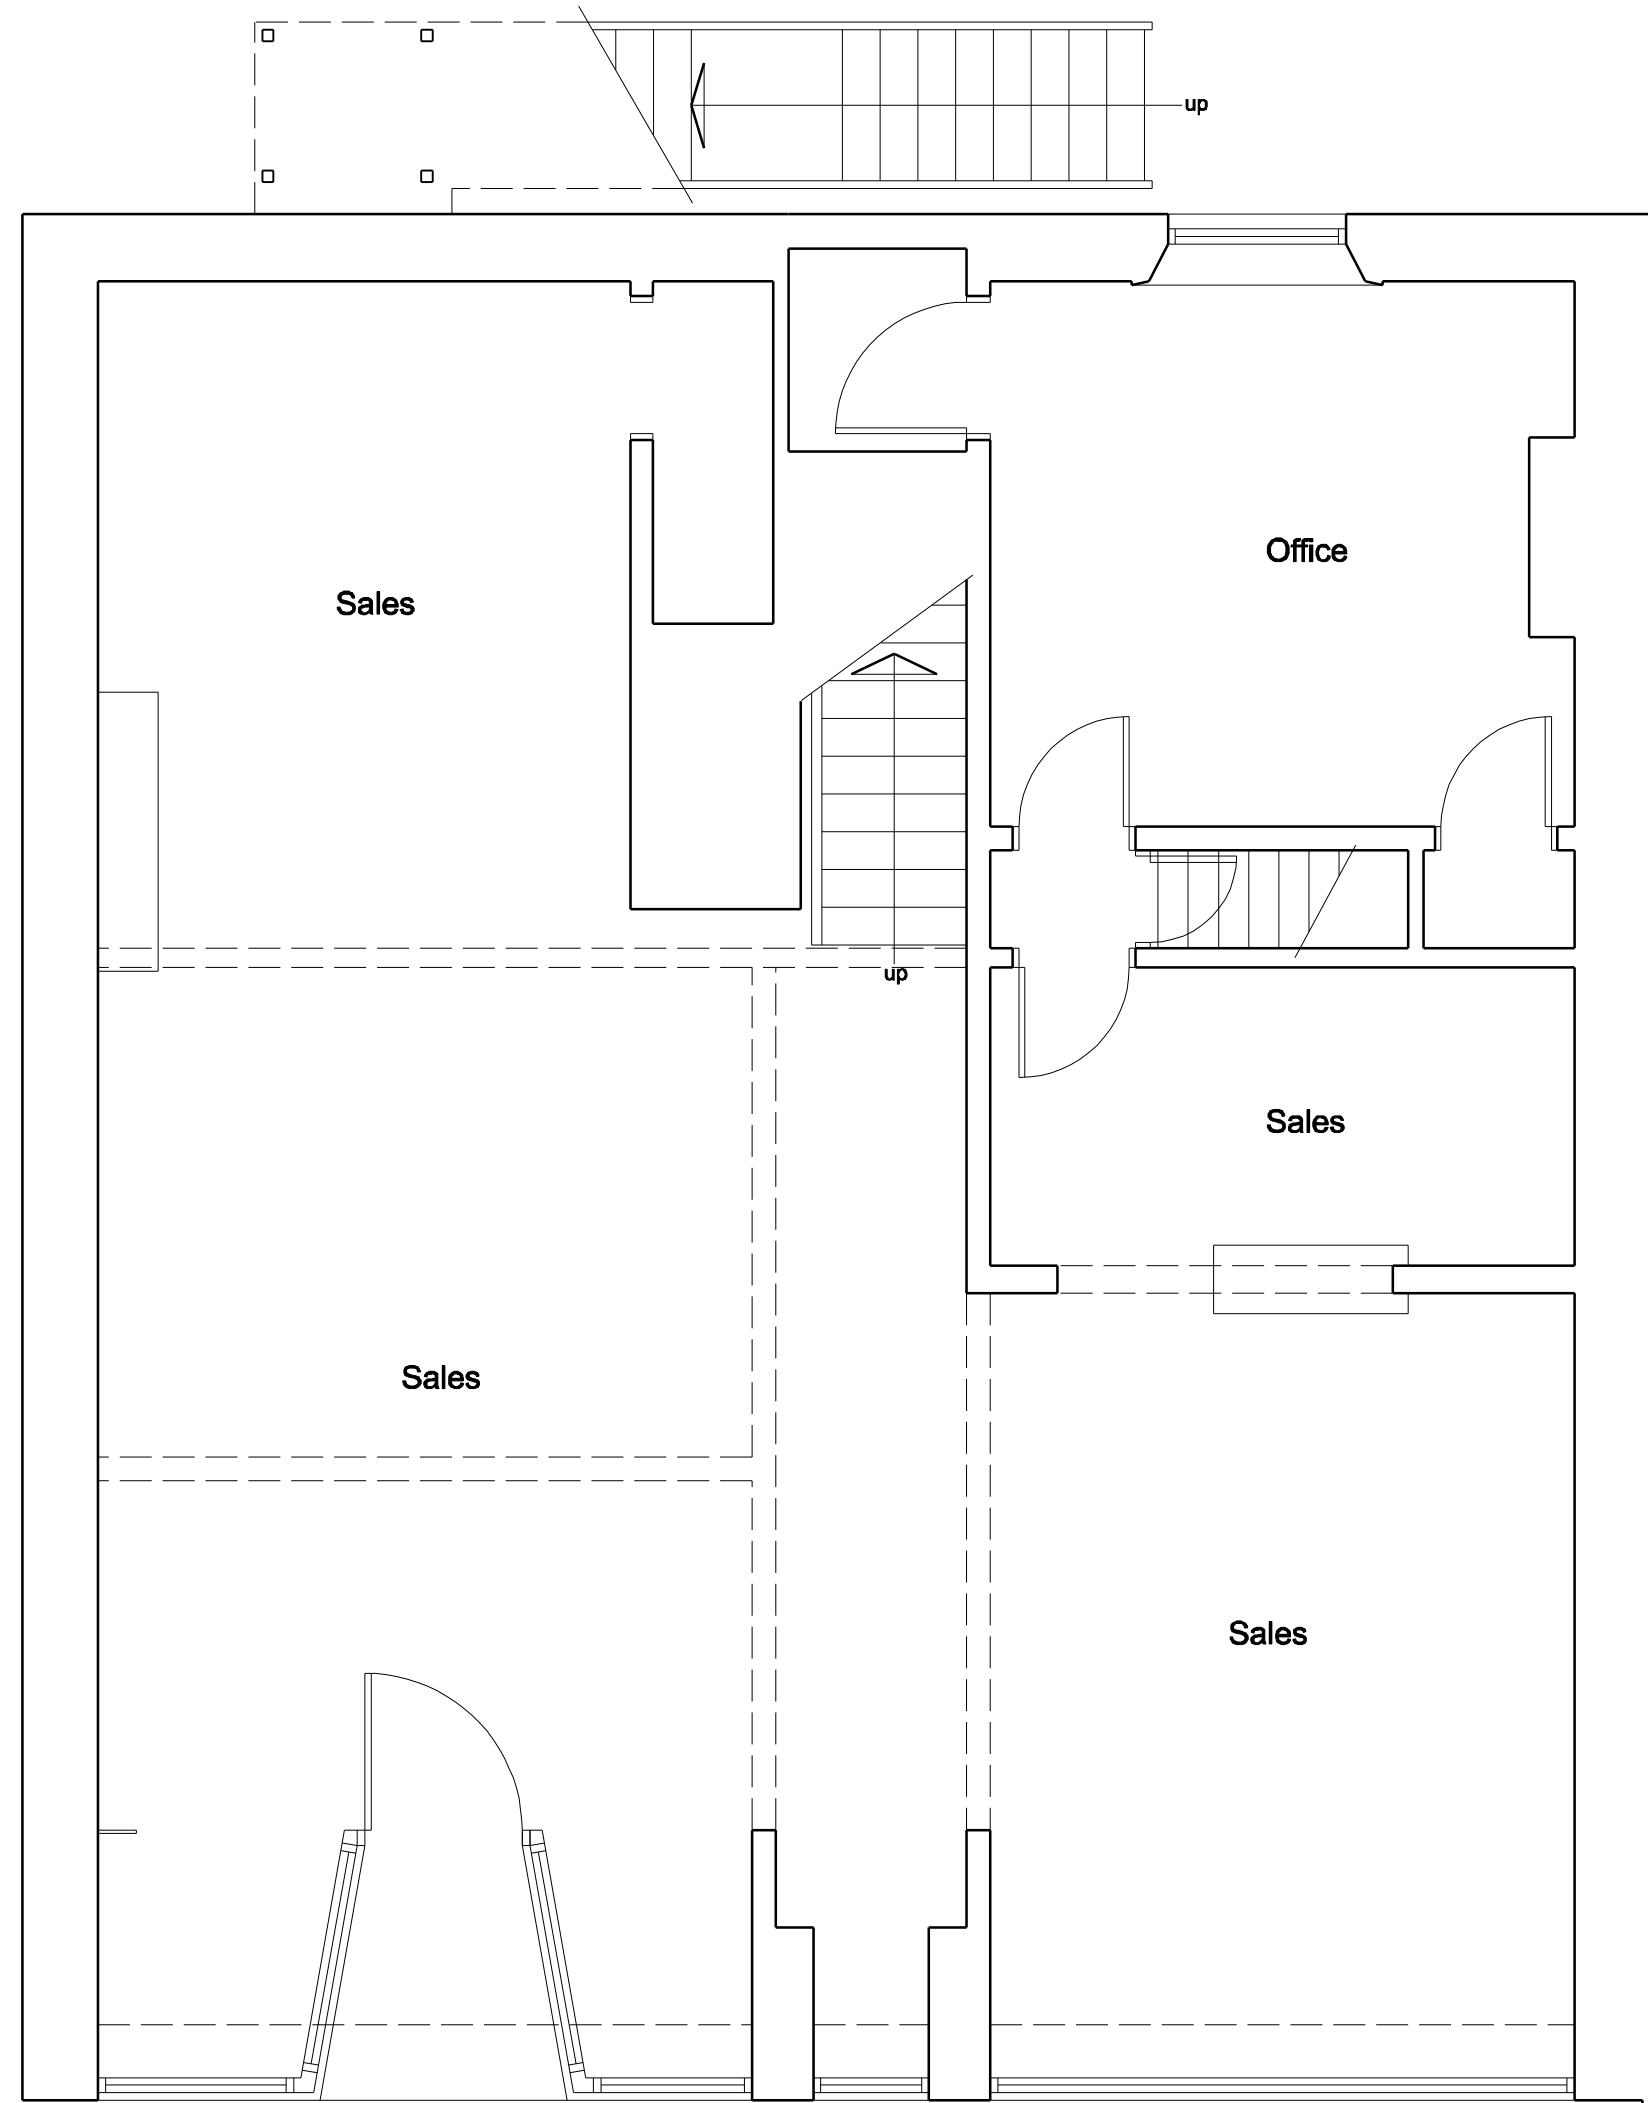

Existing Ground Floor Plan

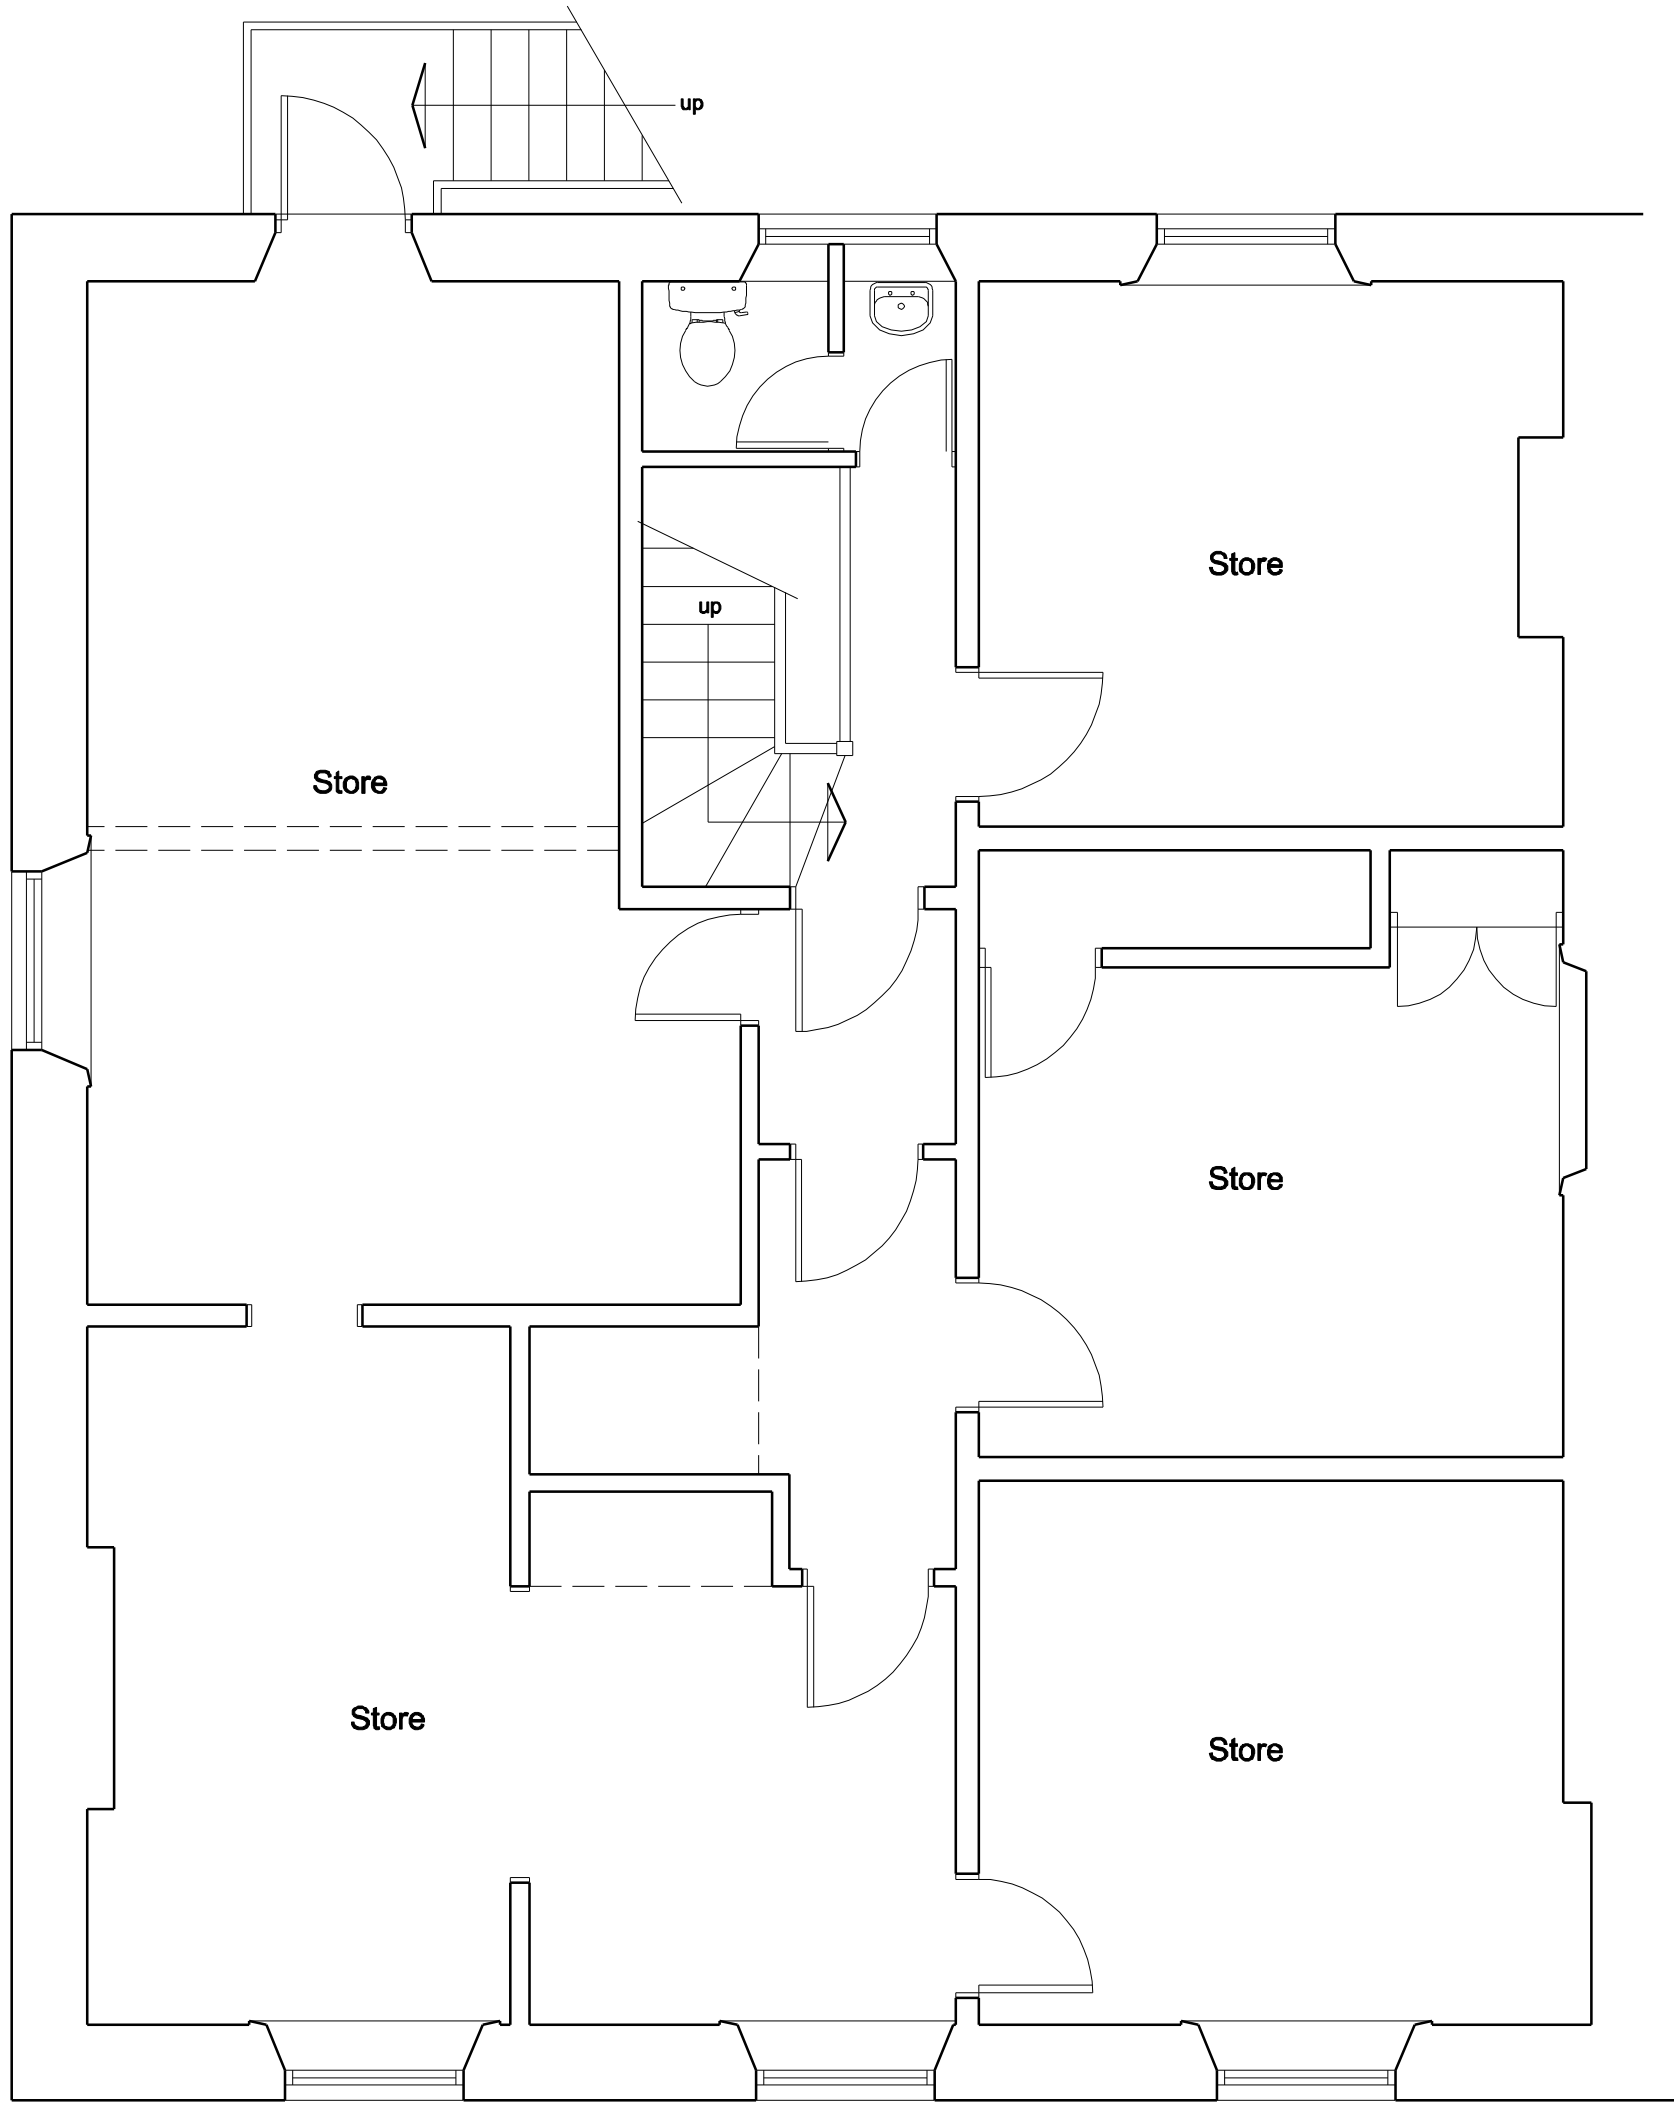

Existing First Floor Plan

COPYRIGHT: This drawing and design and all the information contained therein is the sole copyright of MJH Design and reproduction in any form is forbidden unless permission is obtained in writing.
NOTES:
All dimensions must be checked on site and not scaled from this drawing.

A		
	Date	Revisions
© Copyright		
MJH Design Architectural Services 53 Bartholomew Street Wombwell Barnsley S73 8LB Tel: 07887548711 e-mail: concorde.mjharper@virgin.net		
Client Mr G. Hawkes		
Project Proposed Alterations Clayton's Market Street Hoyland Barnsley		
Title Existing Plans and Front Elevation		
Scale 1:50		
Drawn by MJH	Date	April 2016
Drawing No. 1020-01	Revision	