


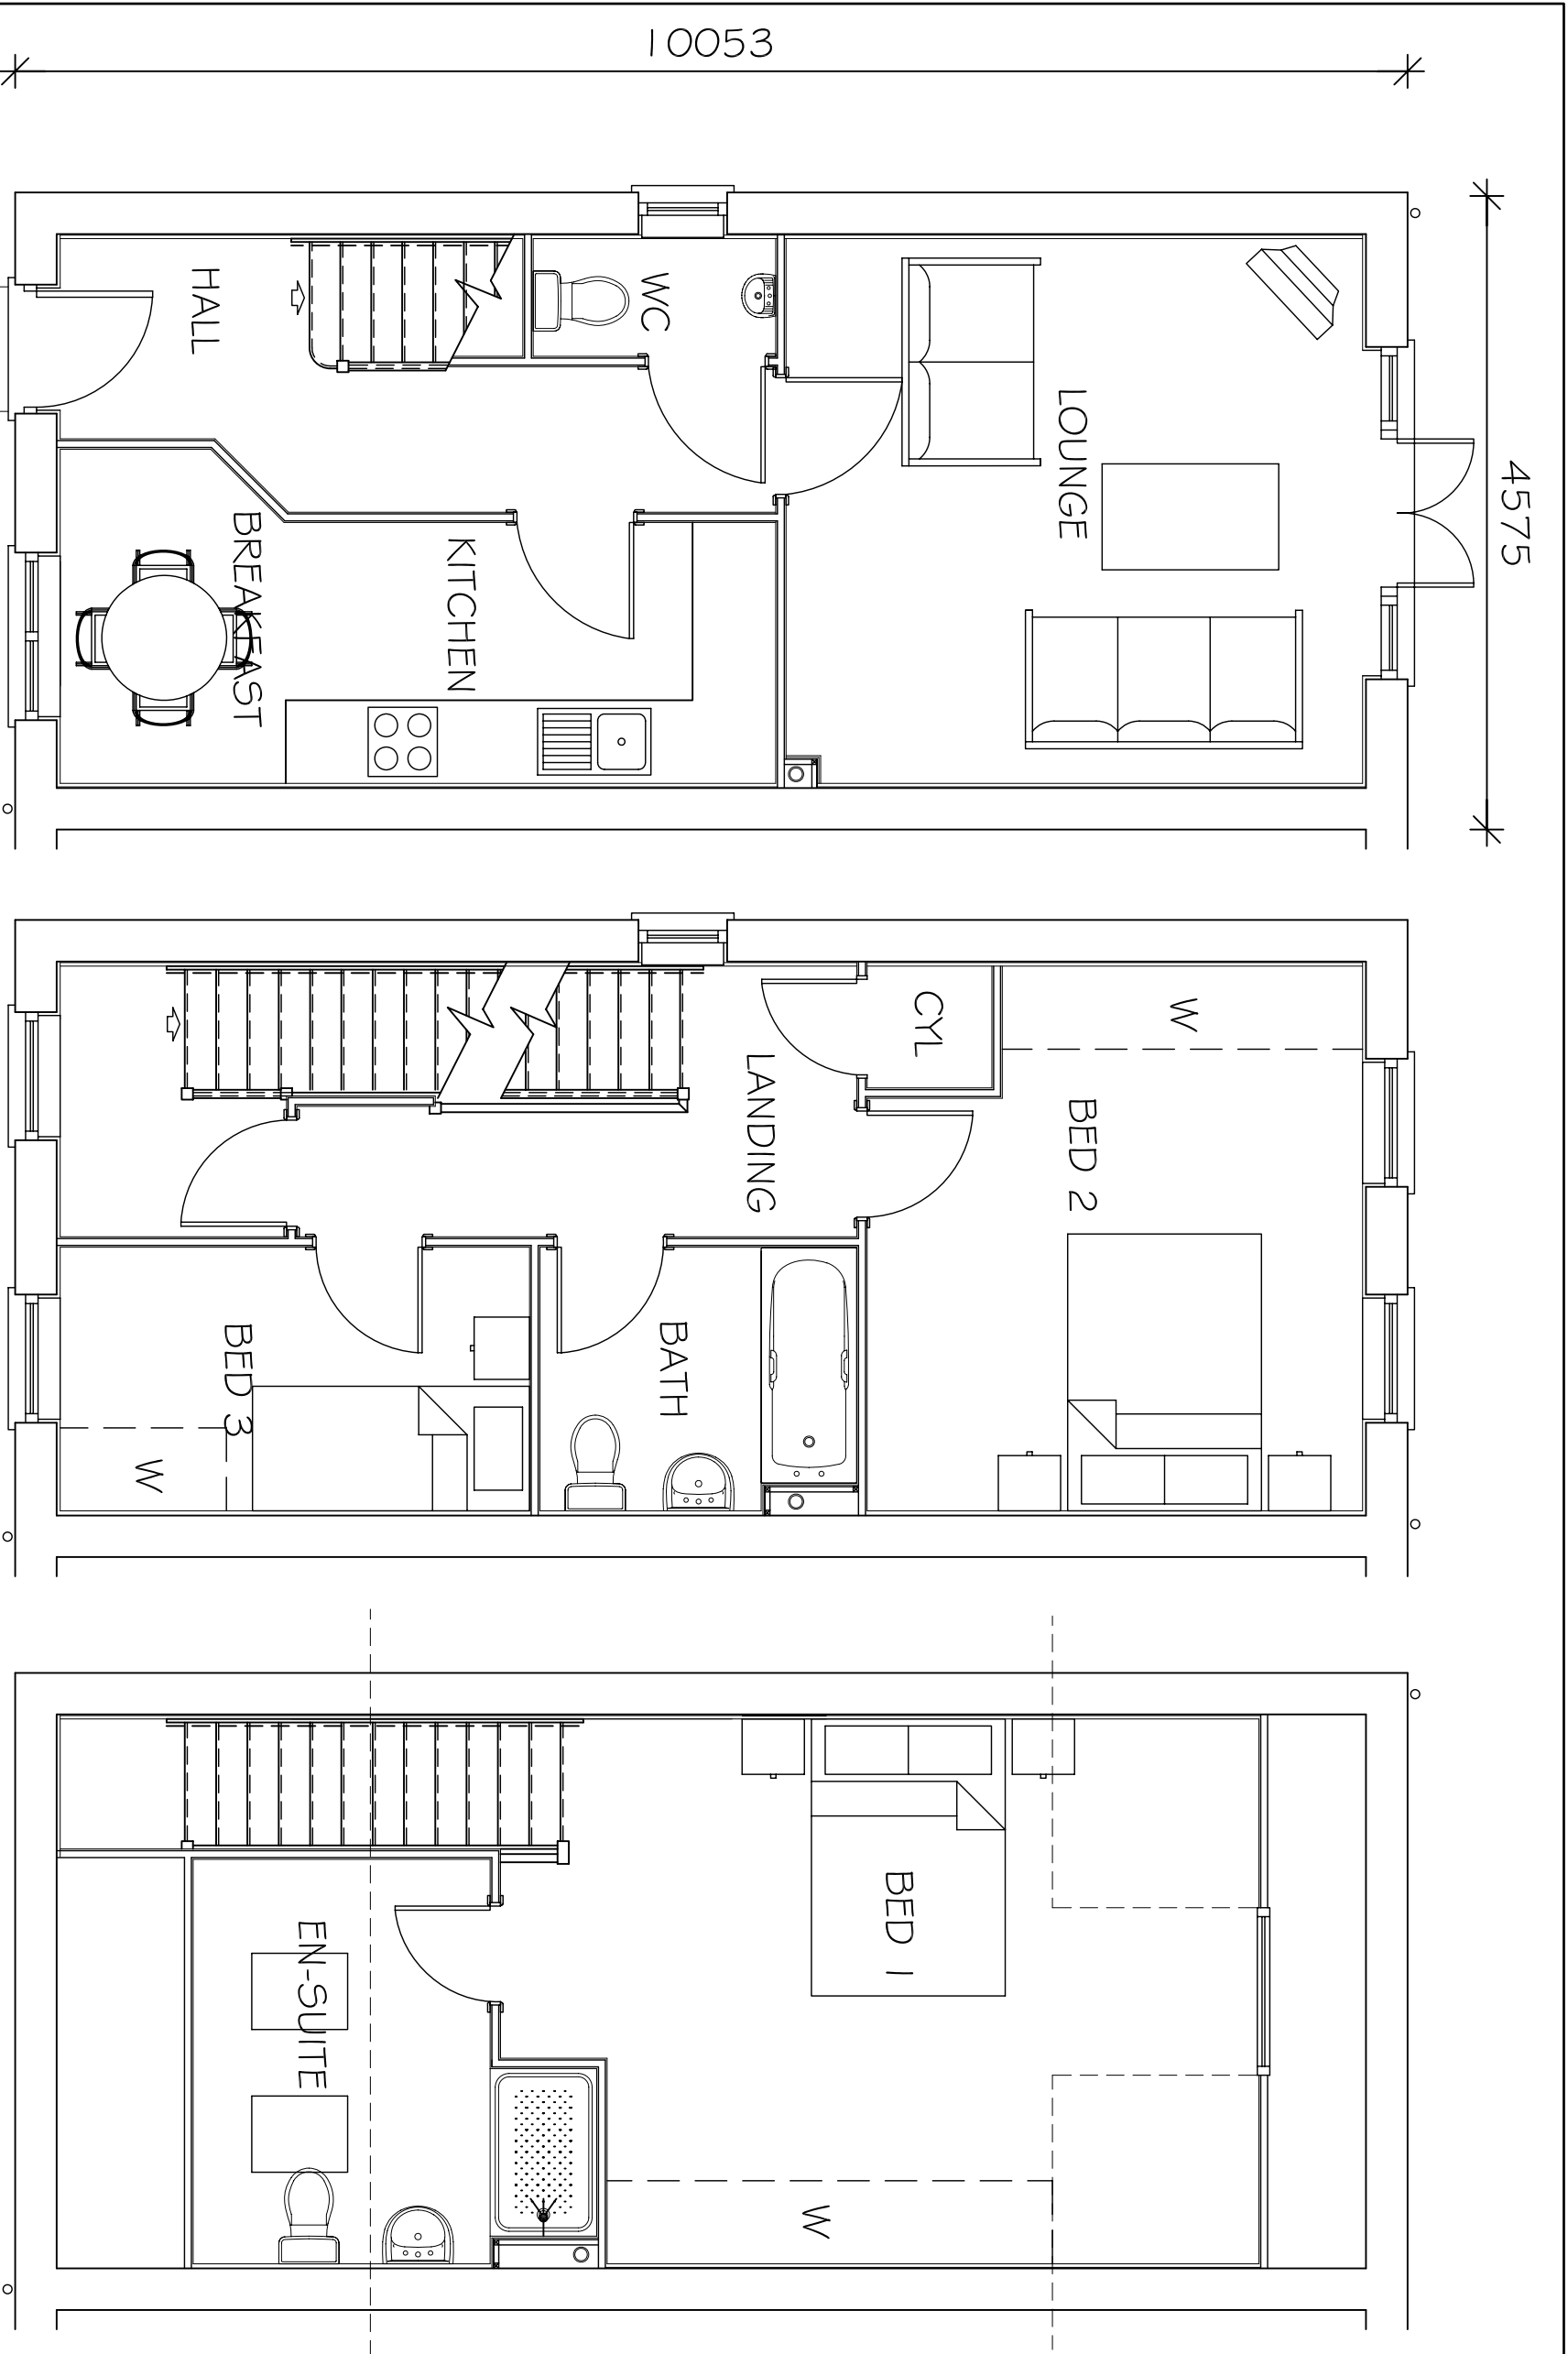

GROUND FLOOR PLAN FIRST FLOOR PLAN SECOND FLOOR PLAN

Revision :	1:50 @A3
Scale :	15/04/10
Date :	SB
Drawn by :	Project :
Proposed Development at Countryman Pub, Wombwell	
Title :	Type A Floor Plans
Dwg No : CP-W/TA/01	Rev : -