


Approximate size and location of the ground source heat pump (500m2).

Note: Exact size and location to be calculated and advised by specialist designer

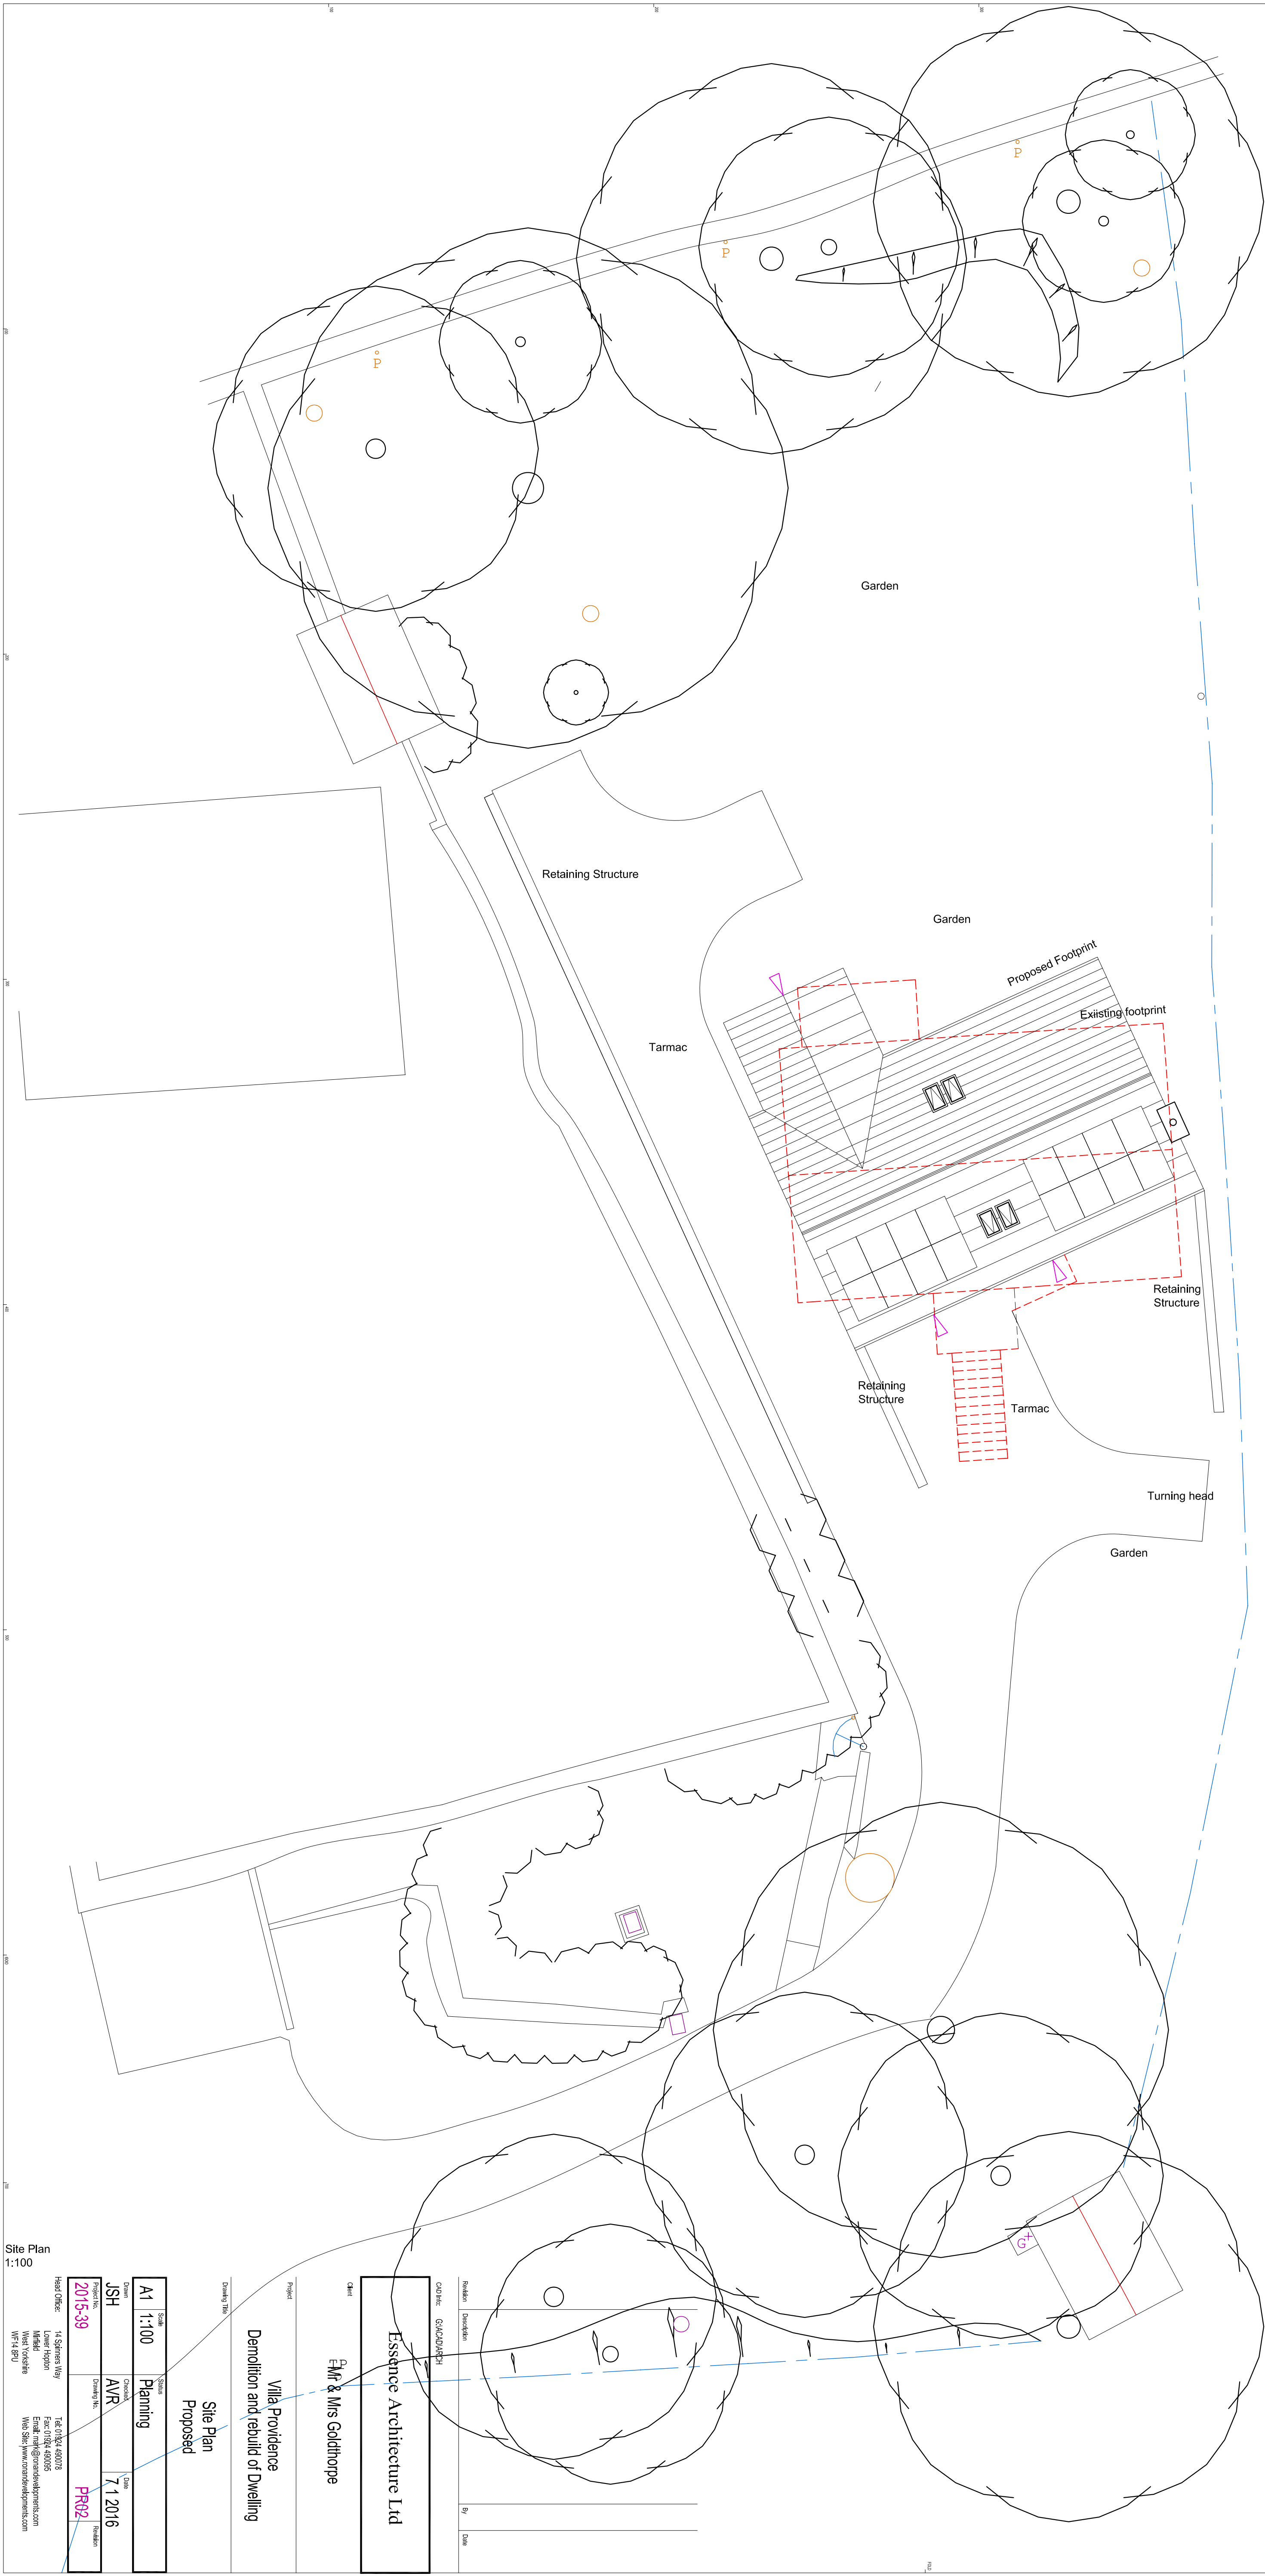

Client

Mr & Mrs Goldthorpe

Architect

Essence Architecture Ltd

Project

Villa Providence
Demolition and rebuild of Dwelling

Scale

A1 1:100

Drawn

JSH

Checked

AVR

Date

7 1 2016

Project No.

2015-39

Drawn By

PRG2

Head Office

14 Sperrins Way
Barnsley S70 2JY
West Yorkshire
WF4 4PJ

Telephone

01224 860008

Email

enquiries@essencearch.co.uk

Web Site

www.essencearch.co.uk

Site Plan
1:100