


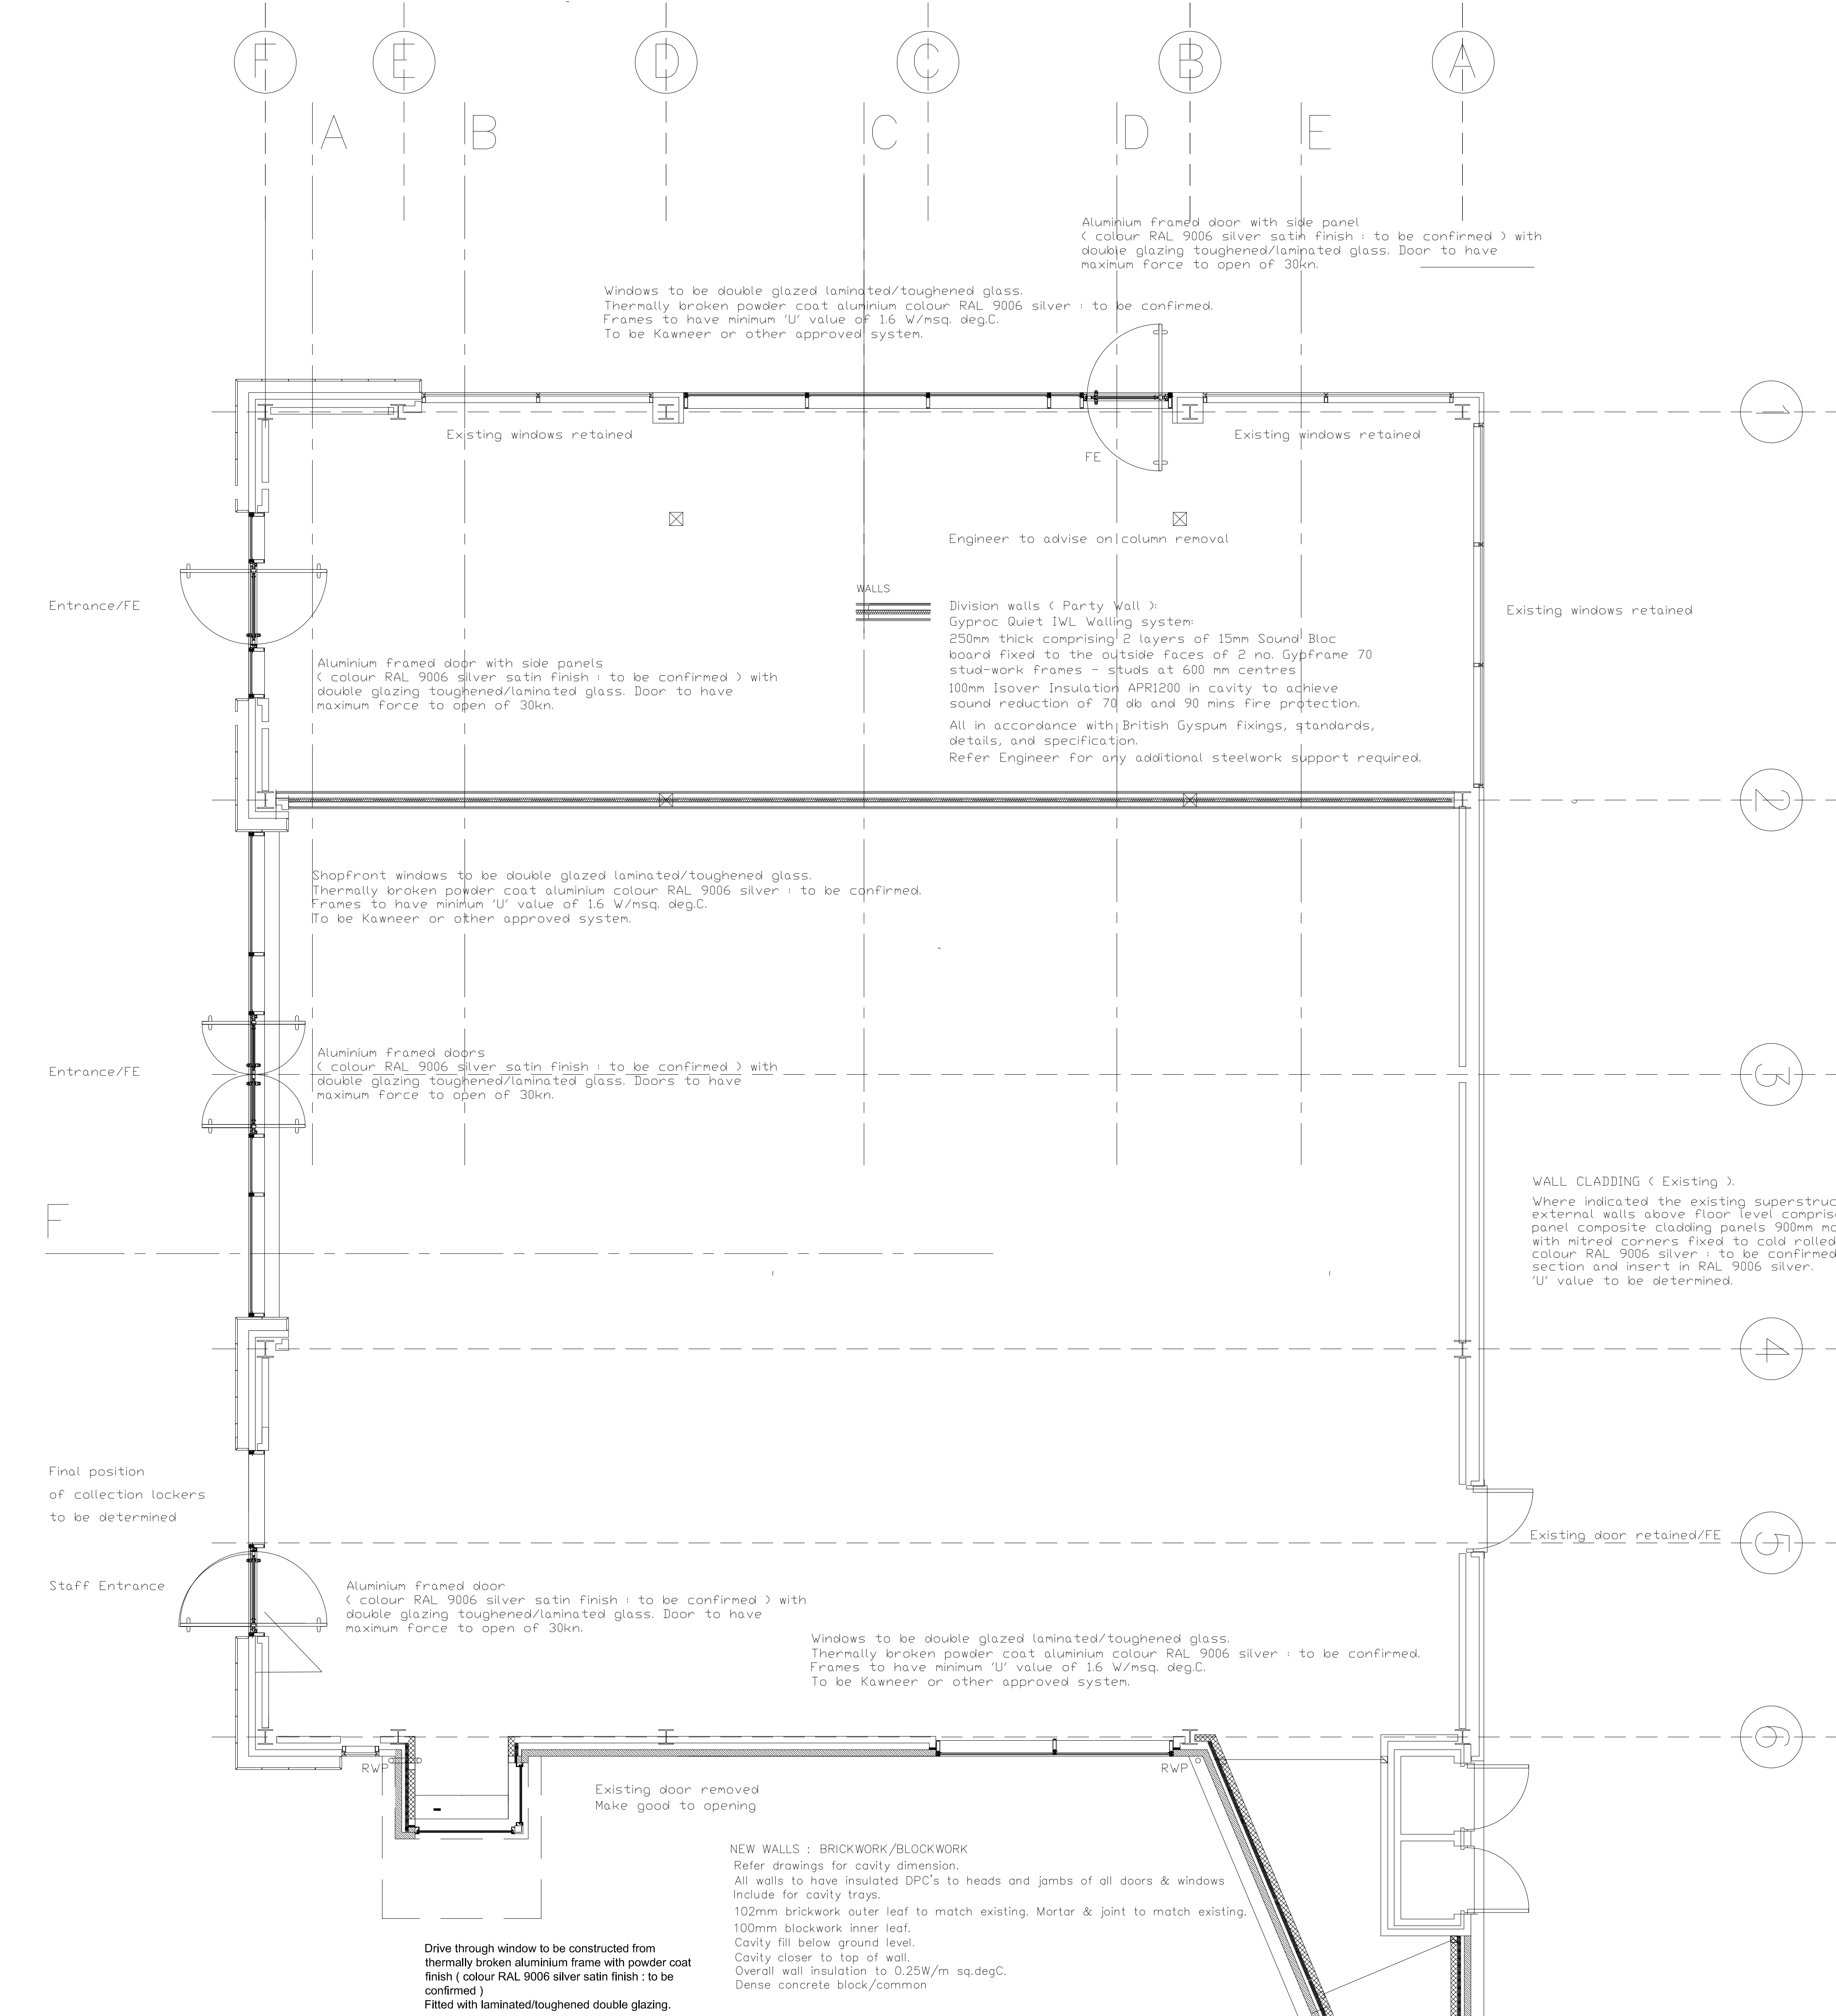

Rev	Description	Date
This drawing is Copyright.		
The Contractor is to bring to the notice of the Architect any discrepancies contained in this drawing prior to work commencement.		
Do not scale from this drawing.		
The Contractor and his Sub-contractors are to verify all dimensions on site before making shop drawings or commencing manufacture.		
CLIENT		
PEEL LAND PROPERTY & INVESTMENTS PLC		
TITLE	SCHEME	
PROPOSED GROUND FLOOR PLAN	BARNSELEY RETAIL PARK	
SCALES	DATE	
1:50	NOVEMBER 2021	
JOB No.	DRAWING No.	
AGH/996	AGH/996/03A	
alan g haines associates		
ARCHITECTS		
2 Oustlethwaite Court		
Genn Lane		
Worsborough		
Barnsley		
S70 6NP		
Tel: (01226) 297664		Fax: (01226) 285551