



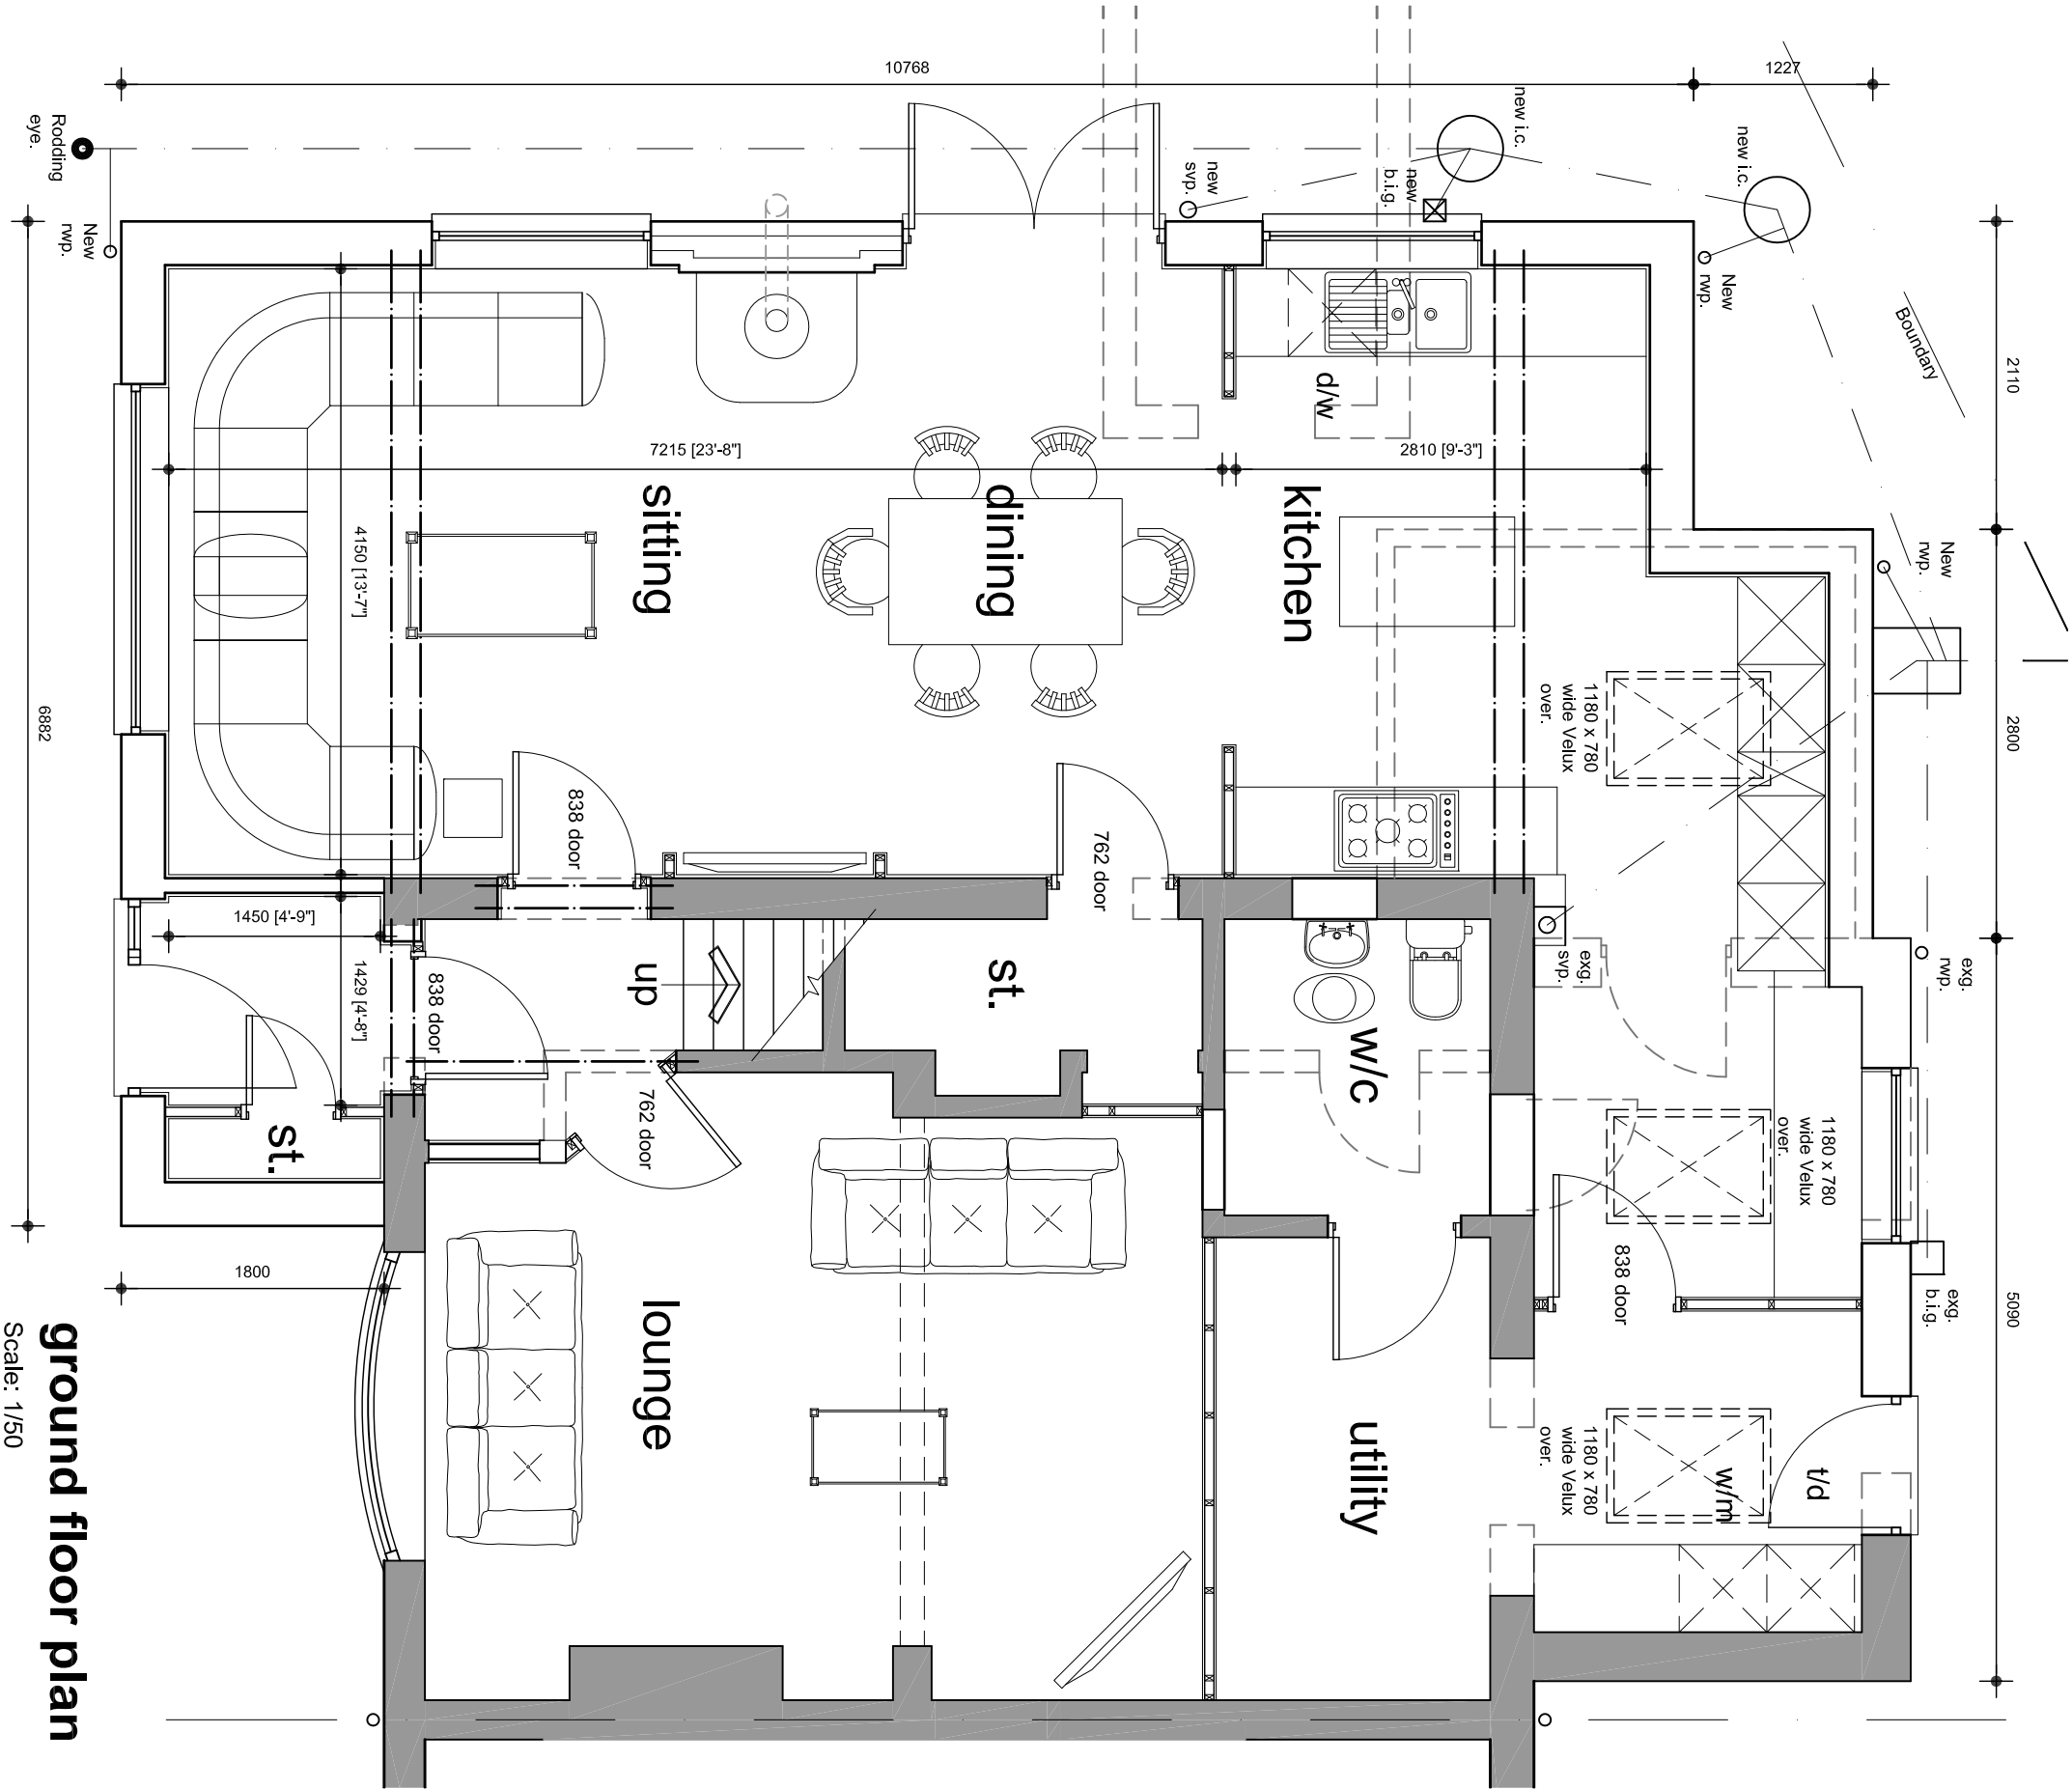

ground floor plan

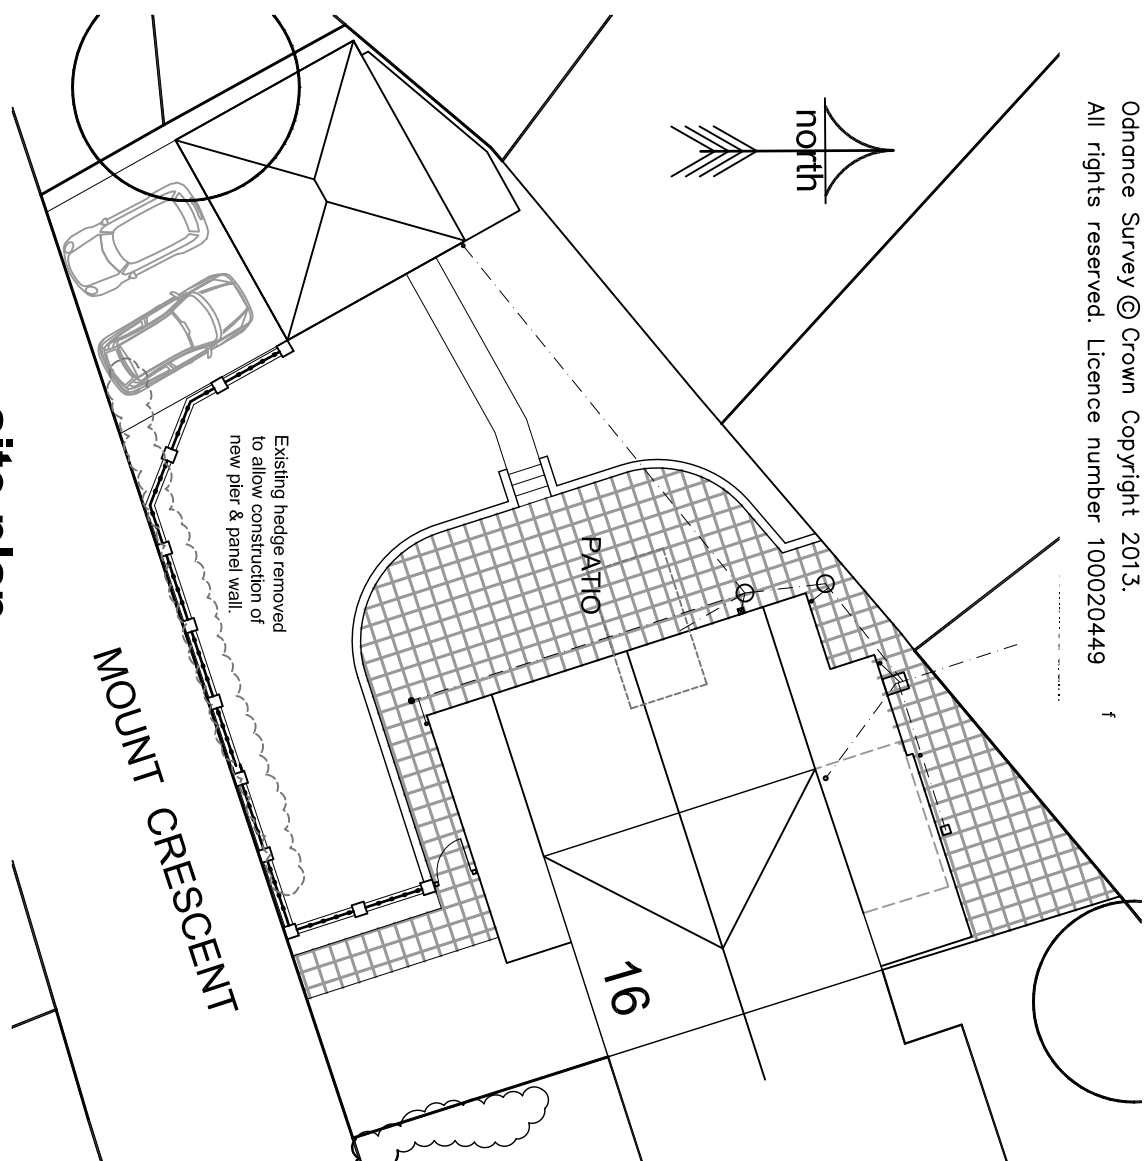

Odinance Survey © Crown Copyright 2013.
All rights reserved. Licence number 100020449

REVISION:

TITLE
PROPOSED PLANS (1 of 2)

PROJECT
PROPOSED EXTENSION

AT
16 MOUNT CRESCENT

HOYLAND
BARNSELEY
S74 0HG

FOR
MISS L BROOKES

SCALE (A3)
1/50 & 1/200

DATE
MAY 2014

DRAWN
TTB

PROJECT NO
258

DRAWING NO
02

REVISION
-

Barber Design Limited

21 Mountbatten Drive
Burncross
Sheffield
S35 1WF

Tel: (0114) 2460608
Mob: 0776 7072109
Email: todd@barberdesignltd.co.uk