

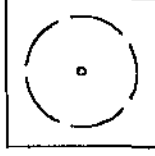
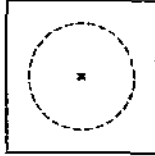
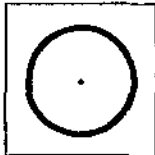
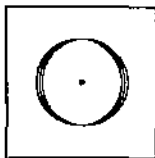
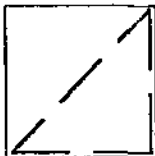
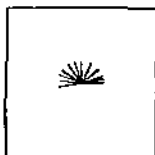
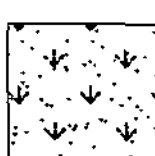


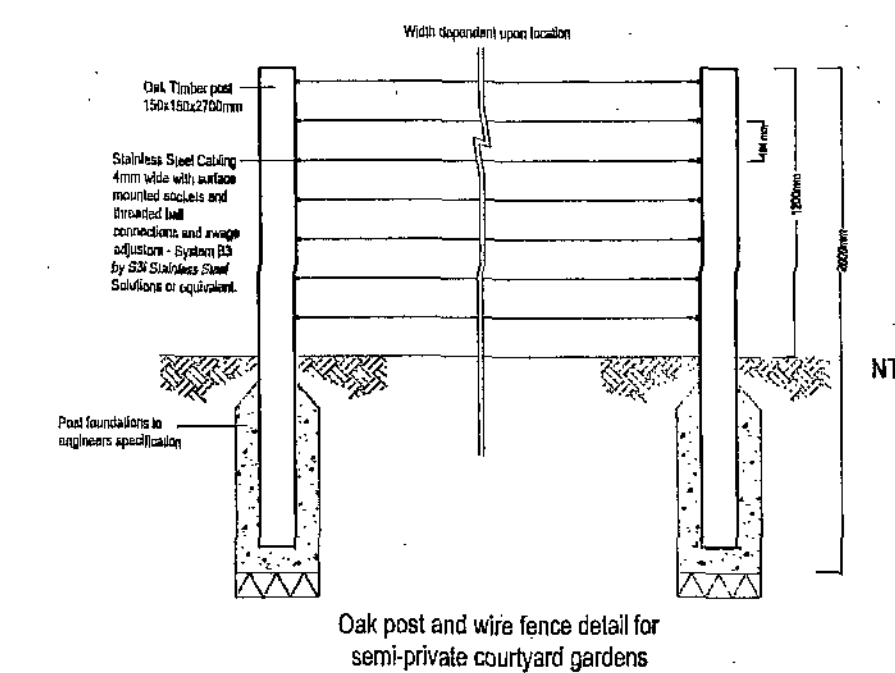

This drawing has been prepared for the purpose of planning approval.

LEGEND

-  Existing tree to be retained
-  Existing tree to be removed
-  Proposed tree Standard Heavy
-  Proposed tree Standard Selected
-  Proposed shrub bed
-  Proposed climber
-  Proposed grass
-  Proposed garden seat
-  Bulb and wildflower grass mix
-  Raised timber planter 0.6-0.8m high to be planted with annual and perennial plants/flowers and replenished seasonally

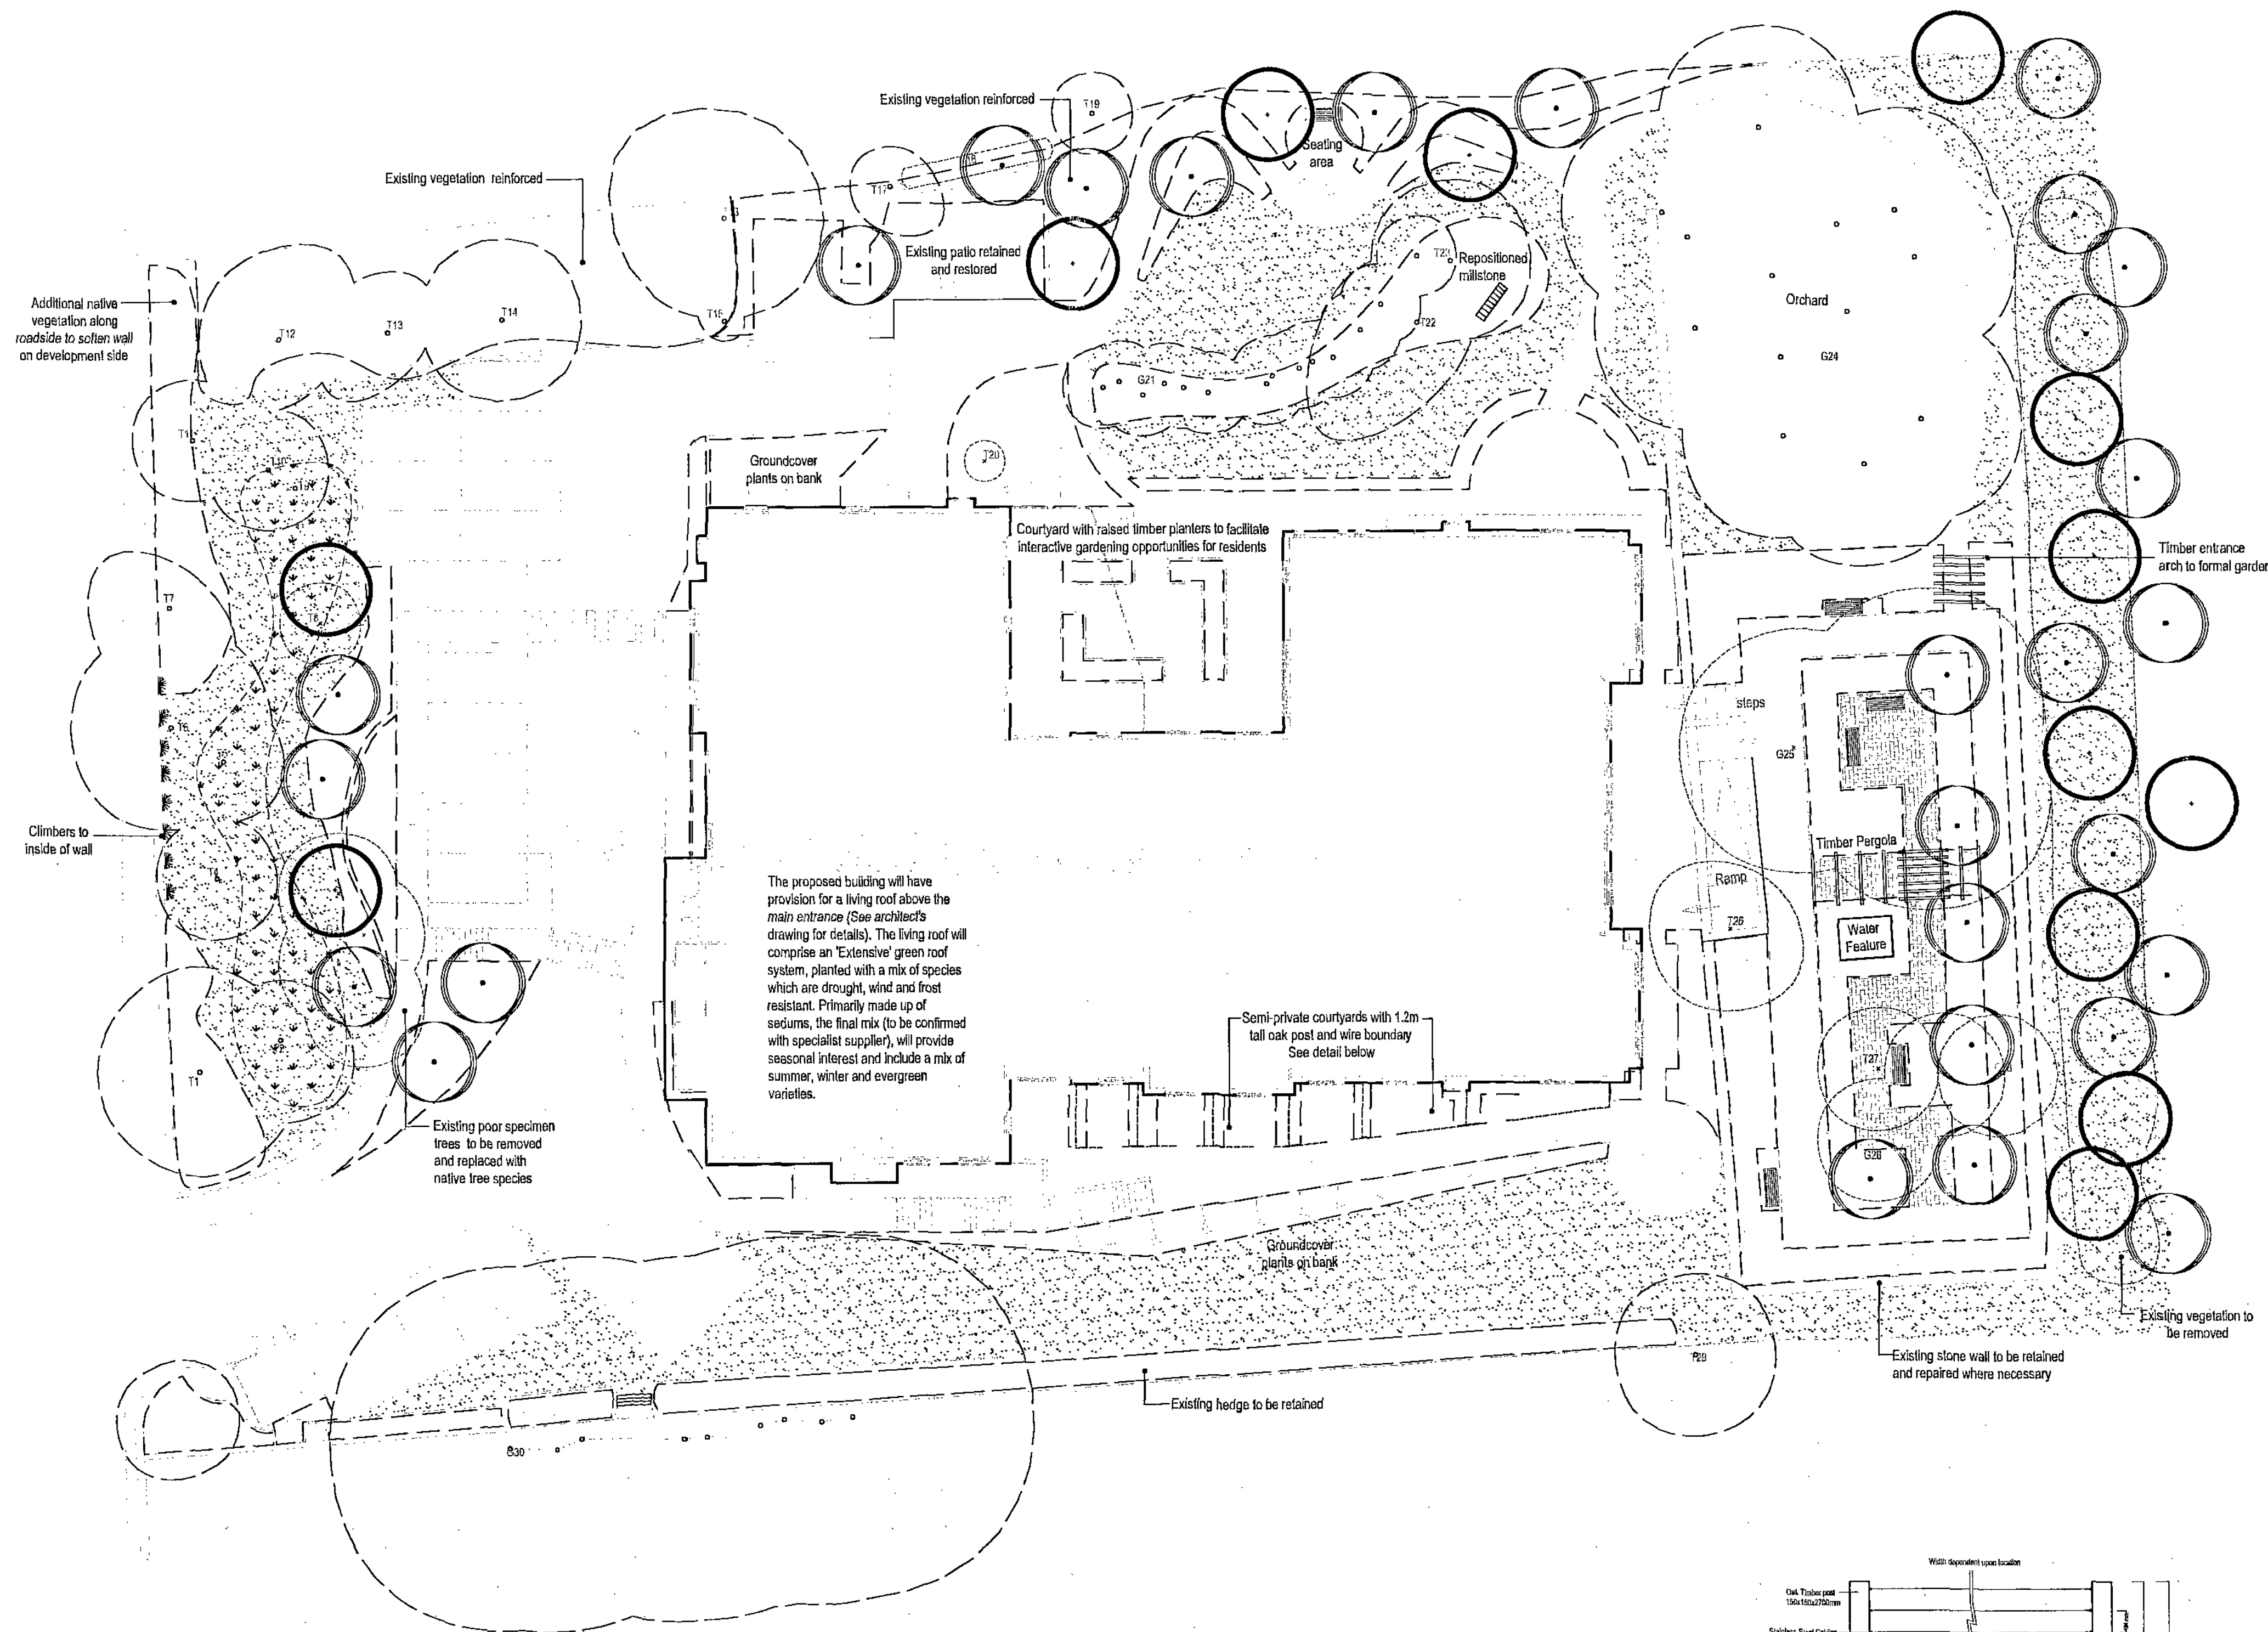

Rev A: Revised to latest architect's layout and comments F1905-901-bs3-rec'd 27Jan09(NS)

Base: DWA Architects Ltd, "Proposed Site Plan", SK10 E received 18Nov08

PROJECT	Common Road, Brierley, Barnsley		
TITLE	Landscape Proposals		
CLIENT	Flagswan Two/DWA Architects Ltd		
DATE	08 Jan 08	SCALE 1 : 200	SHEET A1
DRAWN	NS/jr	DRAWING NO 2092/2	
CHECKED	MP	REVISION	A