



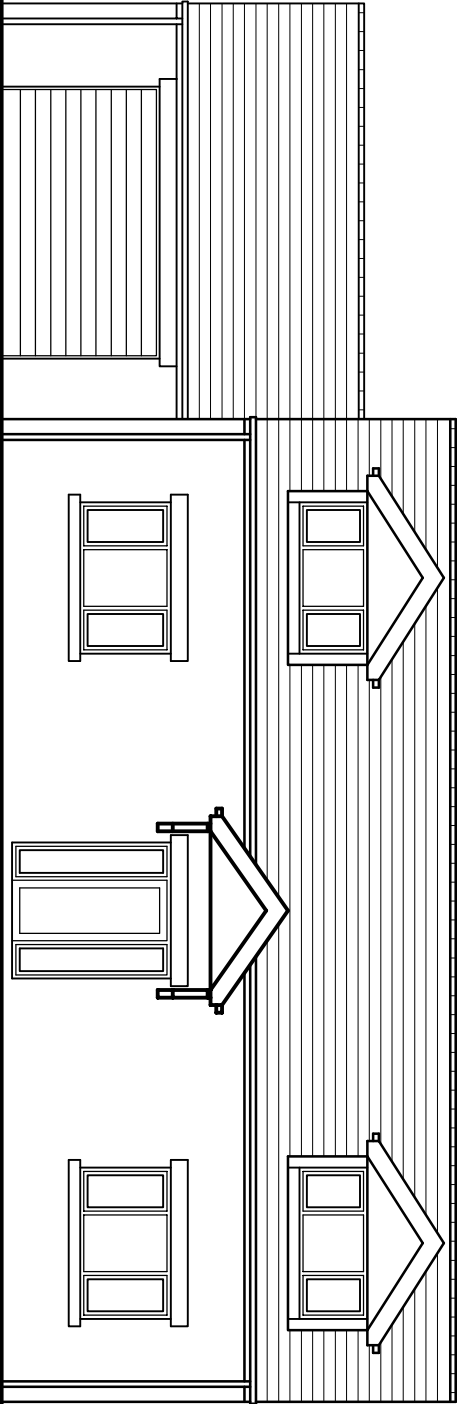


Front Elevation.

as Proposed.

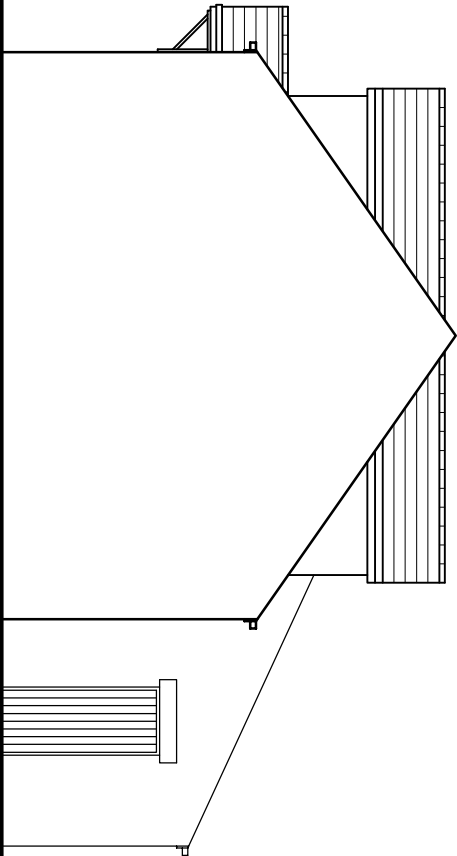


Side Elevation.

as Proposed.

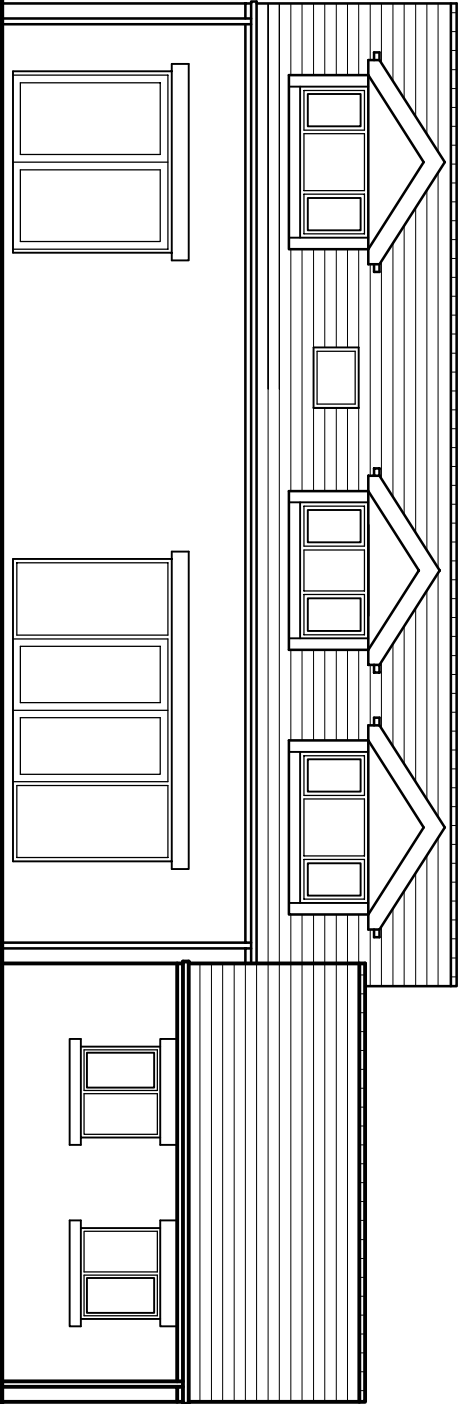


Rear Elevation.

as Proposed.

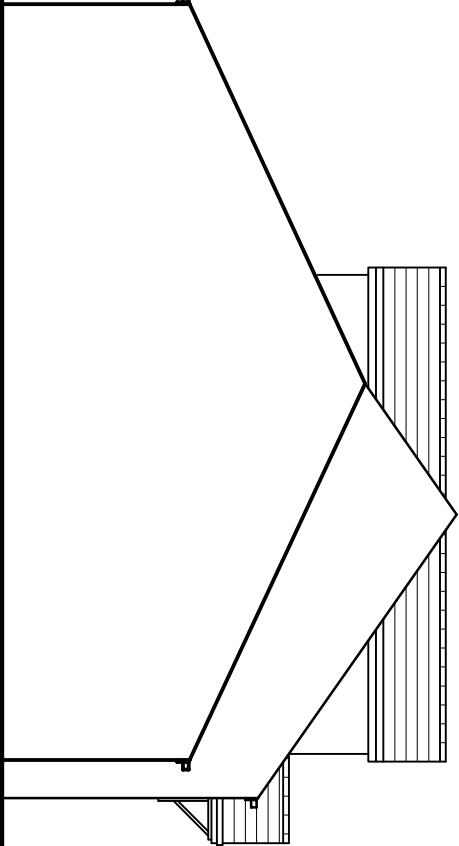

Side Elevation.

as Proposed.

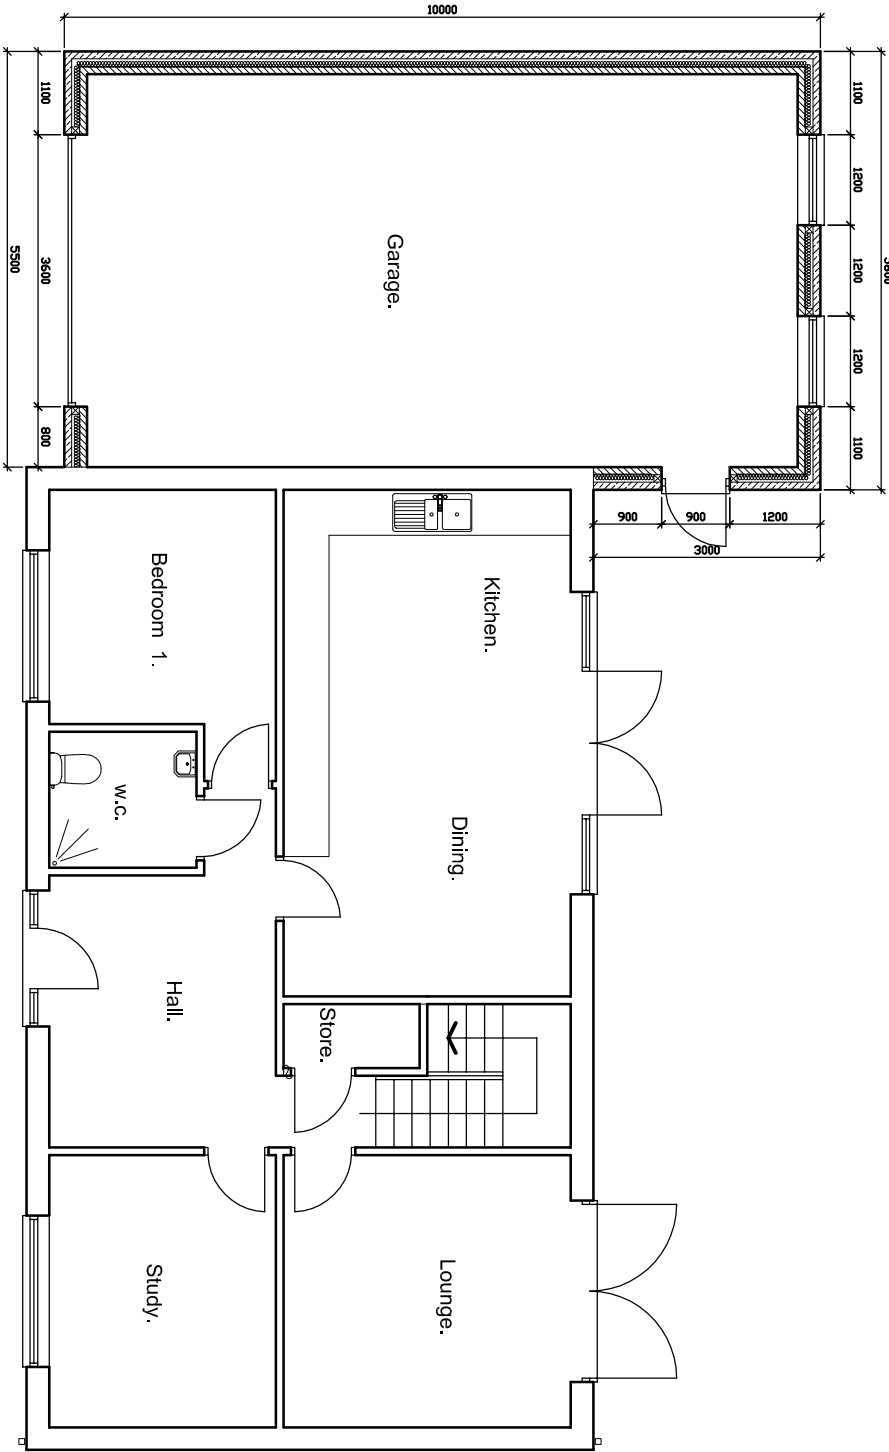

Ground Floor Plan.

as Proposed.

STEPHEN A. WELGER.  
Architectural Technician and Surveyor.  
217, Wakefield Road.  
Normanton.  
Wakefield.  
WF6 1BP.  
West Yorkshire.

Tel. 01924 890012.  
Mob. 07989 964611.  
e-mail. stevewelger@btinternet.com.

A Minor amendments as client request. 26.05.2022



|             |             |            |   |
|-------------|-------------|------------|---|
| Scale       | 1:100 @ A3. |            |   |
| Date        | MAY 2022    |            |   |
| Drawn by    | SW          | Checked by | - |
| Drawing no. | 2022-24-02  | Revision   | A |

|               |                                      |
|---------------|--------------------------------------|
| Drawing Title | PLANS AND ELEVATIONS<br>AS PROPOSED. |
|---------------|--------------------------------------|

|               |                                                                                      |
|---------------|--------------------------------------------------------------------------------------|
| Project Title | PROPOSED ATTACHED GARAGE.<br>MOOR LANE.<br>LUNDWOOD. BARNSELEY.<br>FOR MRS. L. WOOD. |
|---------------|--------------------------------------------------------------------------------------|

|                  |                                                   |
|------------------|---------------------------------------------------|
| Property Address | MOOR LANE.<br>LUNDWOOD.<br>BARNSELEY.<br>S71 5LF. |
|------------------|---------------------------------------------------|