



Drawing No.	Rev No.
MPG001 -004	

DO NOT SCALE: Contractor to check all dimensions and report any omissions or errors

NOTES

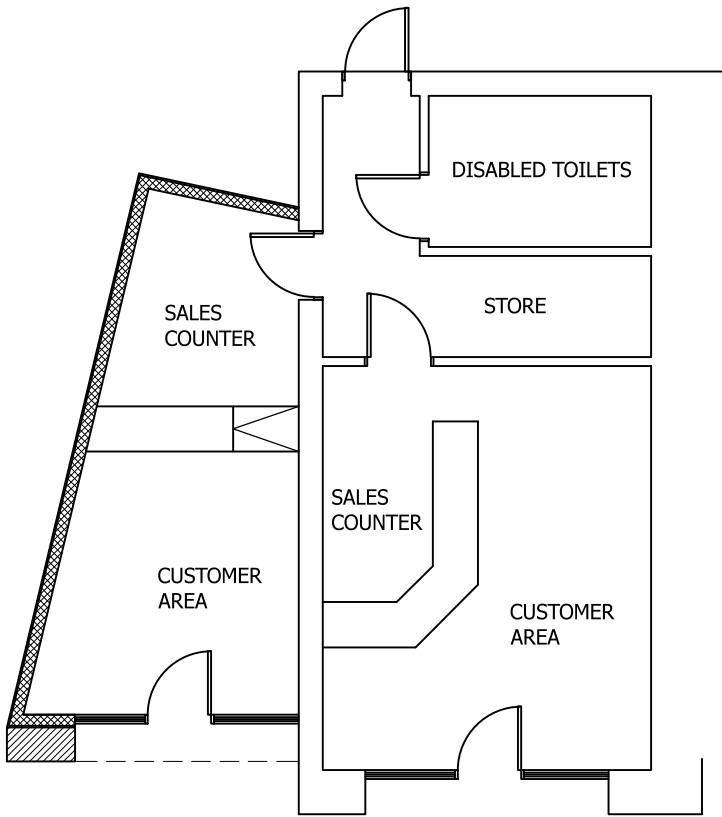

PROPOSED GROUND FLOOR PLAN
SCALE 1:100 AT A3

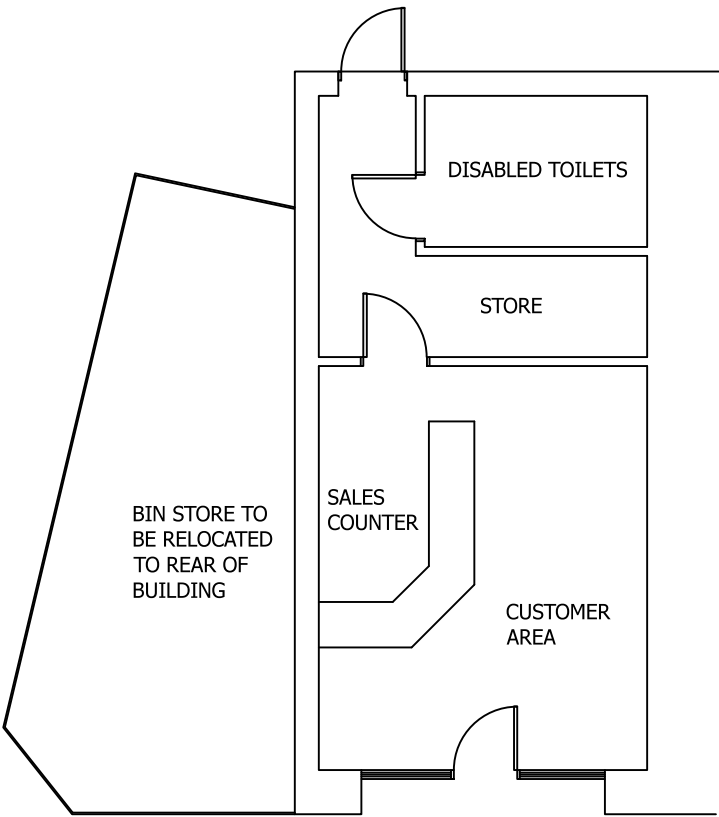

EXISTING GROUND FLOOR PLAN
SCALE 1:100 AT A3

Rev	Description	By	Chk	App	Date
JRB DESIGNS Ltd 1 Saville Road Cudworth Barnsley S72 8LT Tel: 01226 383542 Fax: 01226 380078 Mob: 07970 541192 Email: john@jrbdesigns.co.uk This drawing is copyright. © jrbdesigns Ltd.					
Client		GATES ESTATES			
Drawing Title					
PROPOSED PLANS					
Address					
48 BARUGH GREEN ROAD BARUGH GREEN BARNLEY S75 1JT					
Project Title:					
PROPOSED SINGLE STOREY SIDE SHOP EXTENSION					
Purpose of Issue:					
PLANNING					
Drawing Status					
FIRST ISSUE					
Scale at A3 AS SHOWN		Drawn By JRB		Date 06/12/2018	
Checked By		Date 06/12/2018		Approved By Date 06/12/2018	
Project No. MPG001		Drawing No. 004		Revision -	
APPROVAL ☒ INFORMATION ☐ TENDER ☐ CONTRACT ☐ CONSTRUCTION ☐					