


SIDE ELEVATION
AS PROPOSED

FRONT ELEVATION
AS PROPOSED


REAR ELEVATION
AS PROPOSED

SIDE ELEVATION
AS PROPOSED

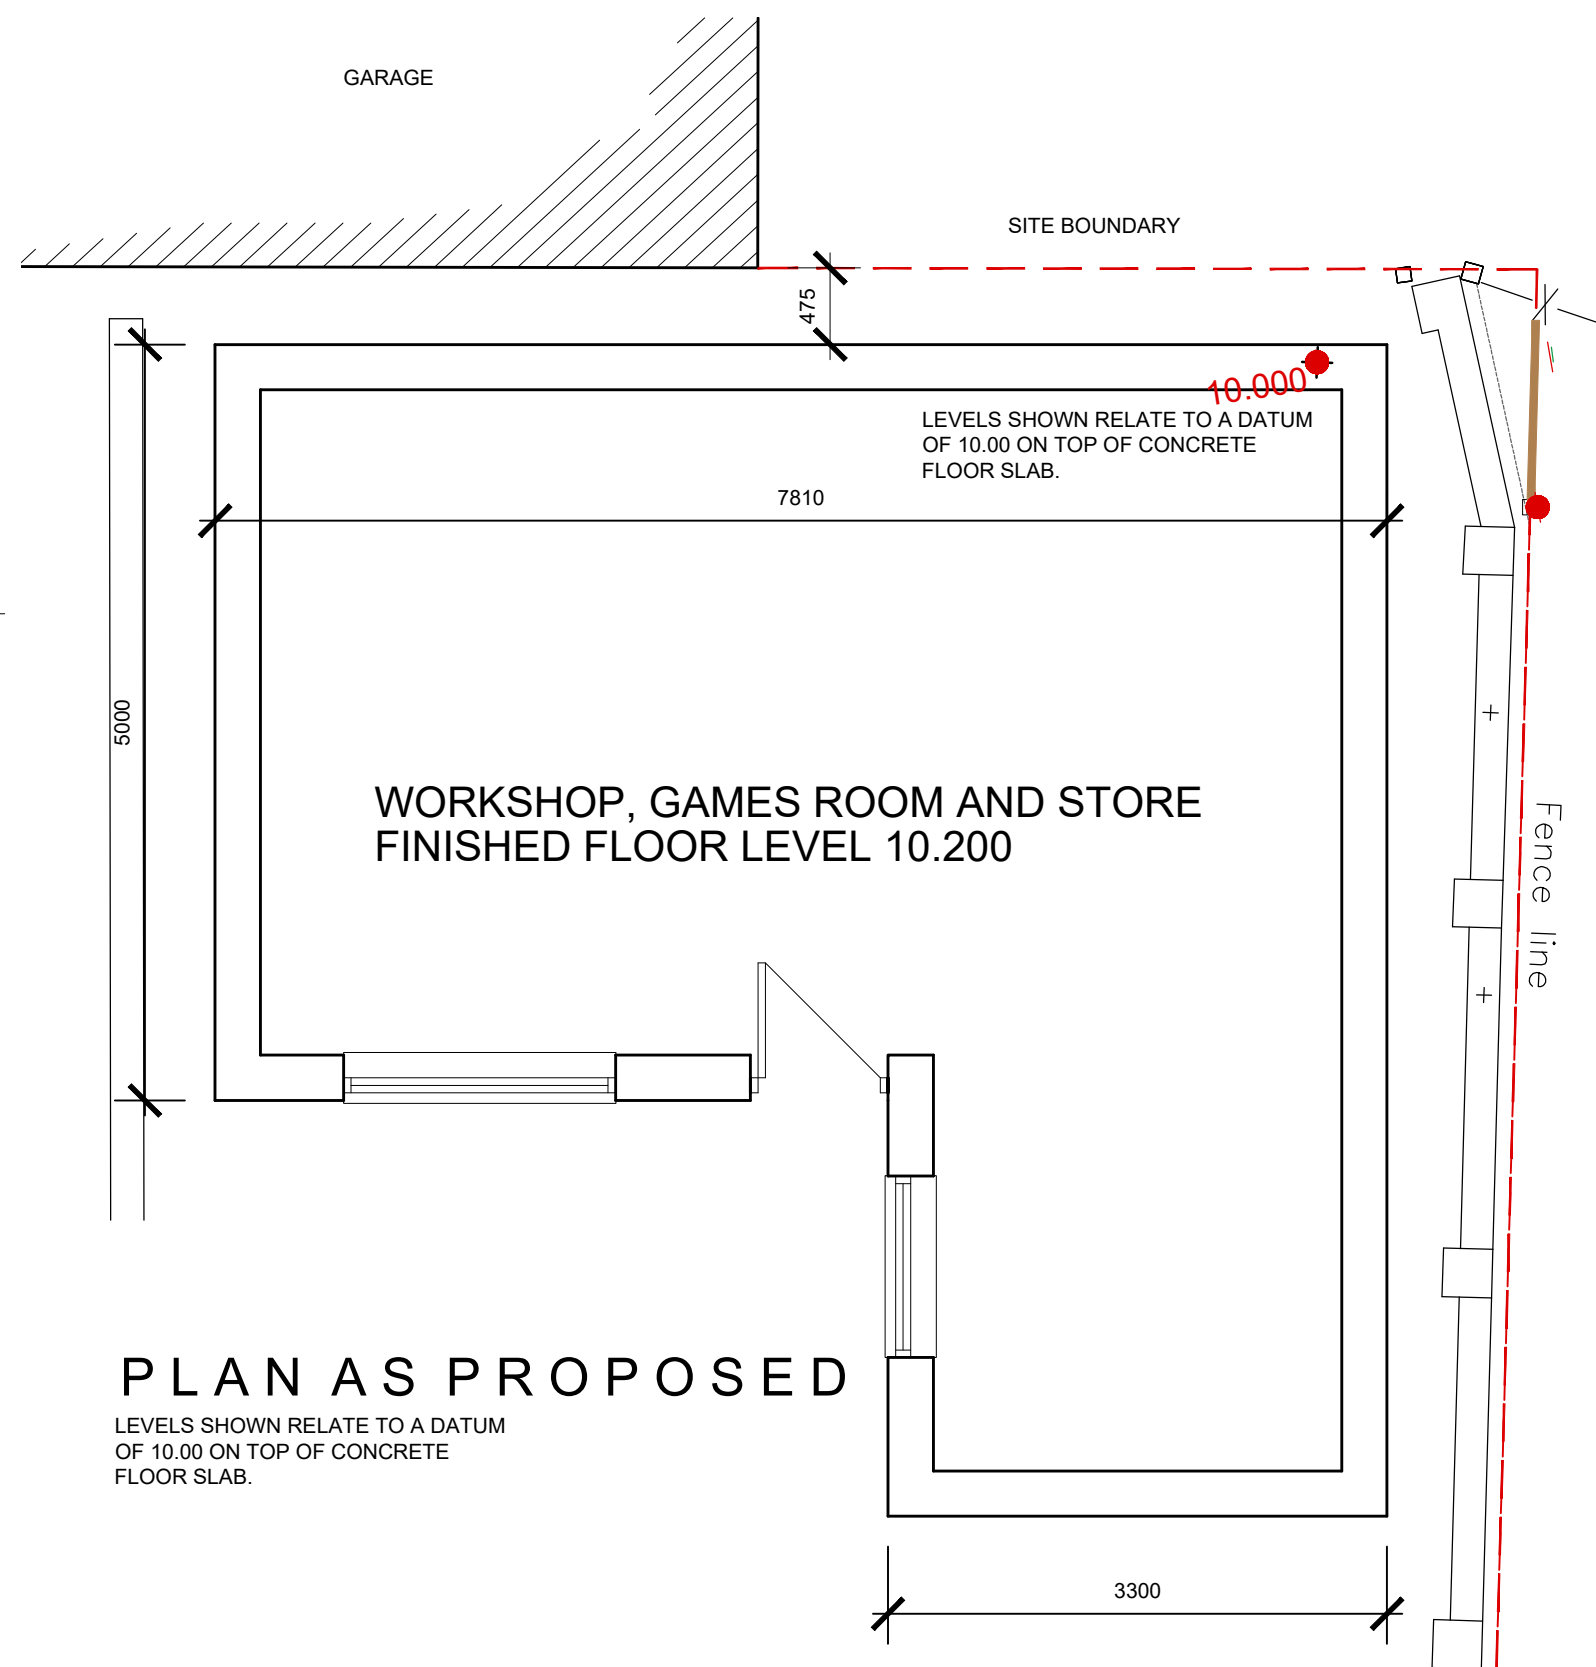

PLAN AS PROPOSED

LEVELS SHOWN RELATE TO A DATUM
OF 10.00 ON TOP OF CONCRETE
FLOOR SLAB.

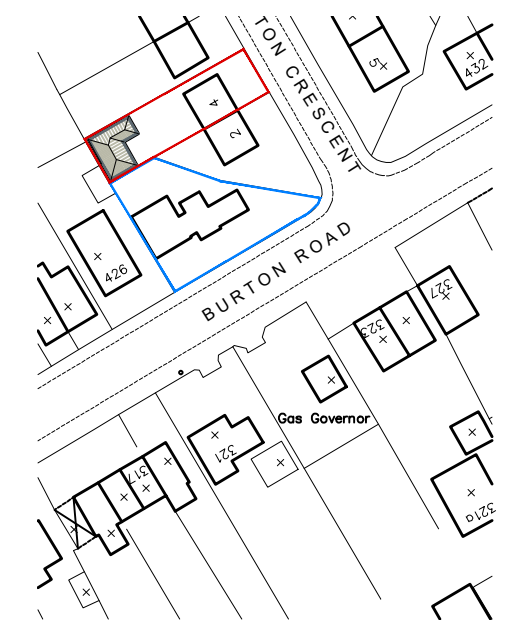

LOCATION PLAN
SCALE 1:1250

 White Agus PARTNERSHIP			OFFICE ONE 34 VICTORIA ROAD BARNSELEY. S70 2BU			Phone: 01226 208482 Email: info@whiteaguspartnership.co.uk Web: www.whiteaguspartnership.co.uk			
ARCHITECTURAL SERVICES									
Project. WORKSHOP, STORE & GAMES ROOM AT 4 BURTON CRESCENT, MONK BRETTON BARNSELEY, S71 2QD						Client. MR CYRIL BARNETT			
Drawing Title. PLANS AND ELEVATIONS						Date. JAN 2021		Scale. 1:50 & 1:100 @ A2	
						Ref. 17-151		Dwg. No. 11	
								Rev. C	
Date	Suffix	Description	Date	Suffix	Description				
18-03-21	A	LEVELS REVISED							
22-03-21	B	REVISED FOR NEW CERT OF L APPLICATION							
31-03-21	C	TITLE BLOCK & BOUNDARY OFFSET REVISED							