
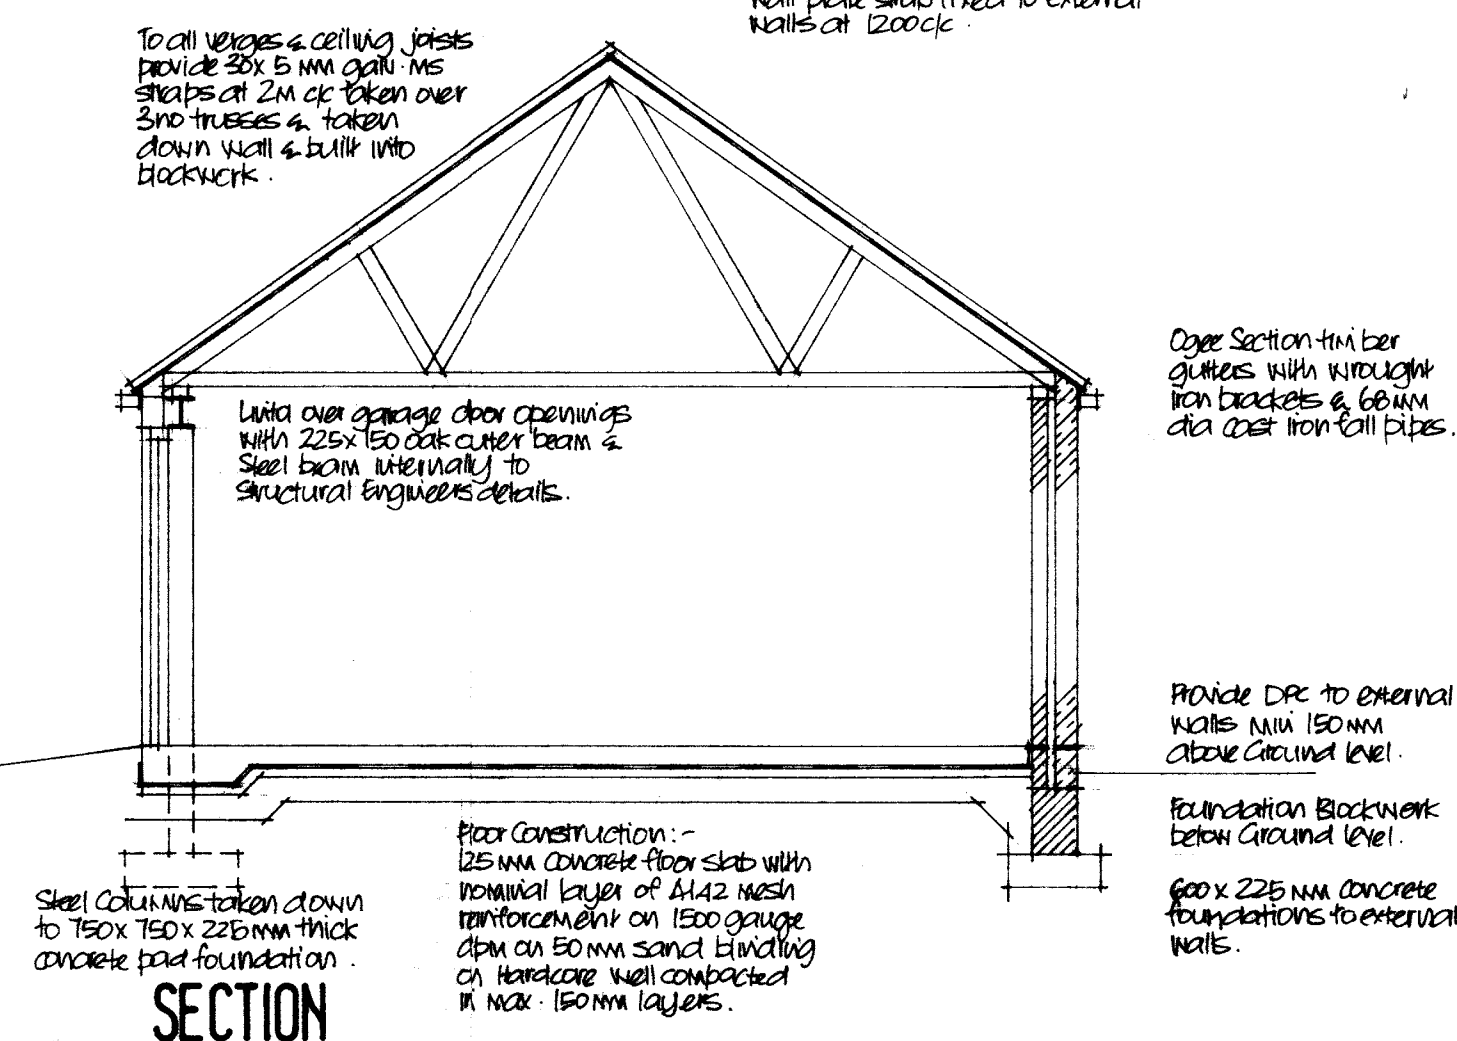
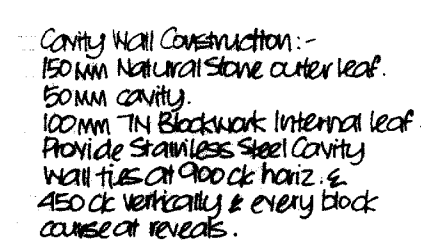
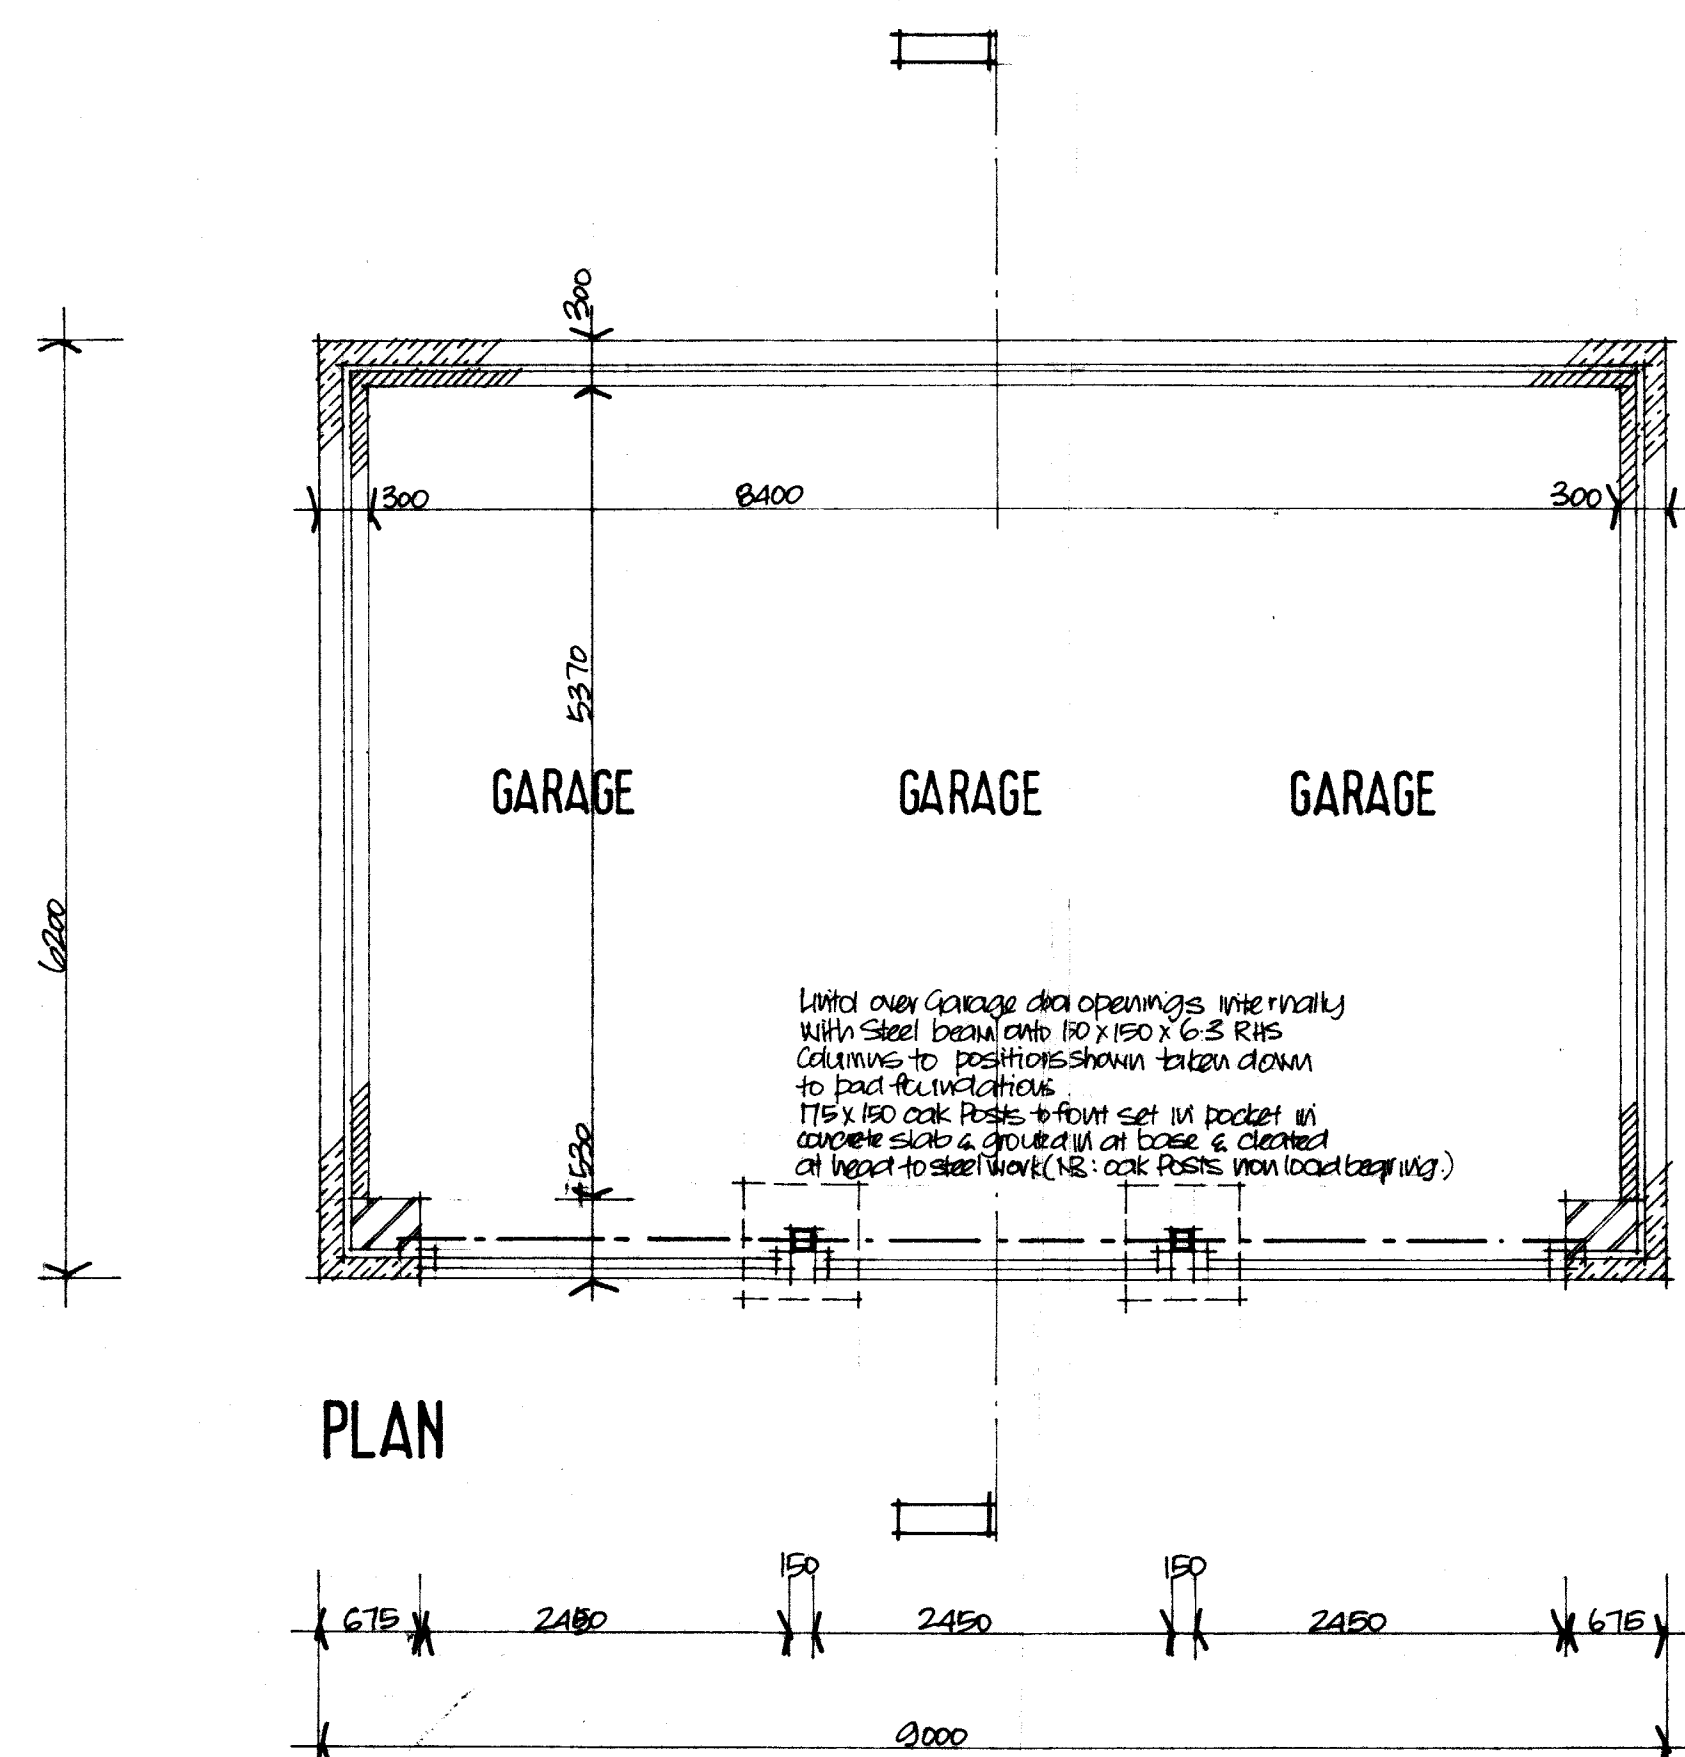


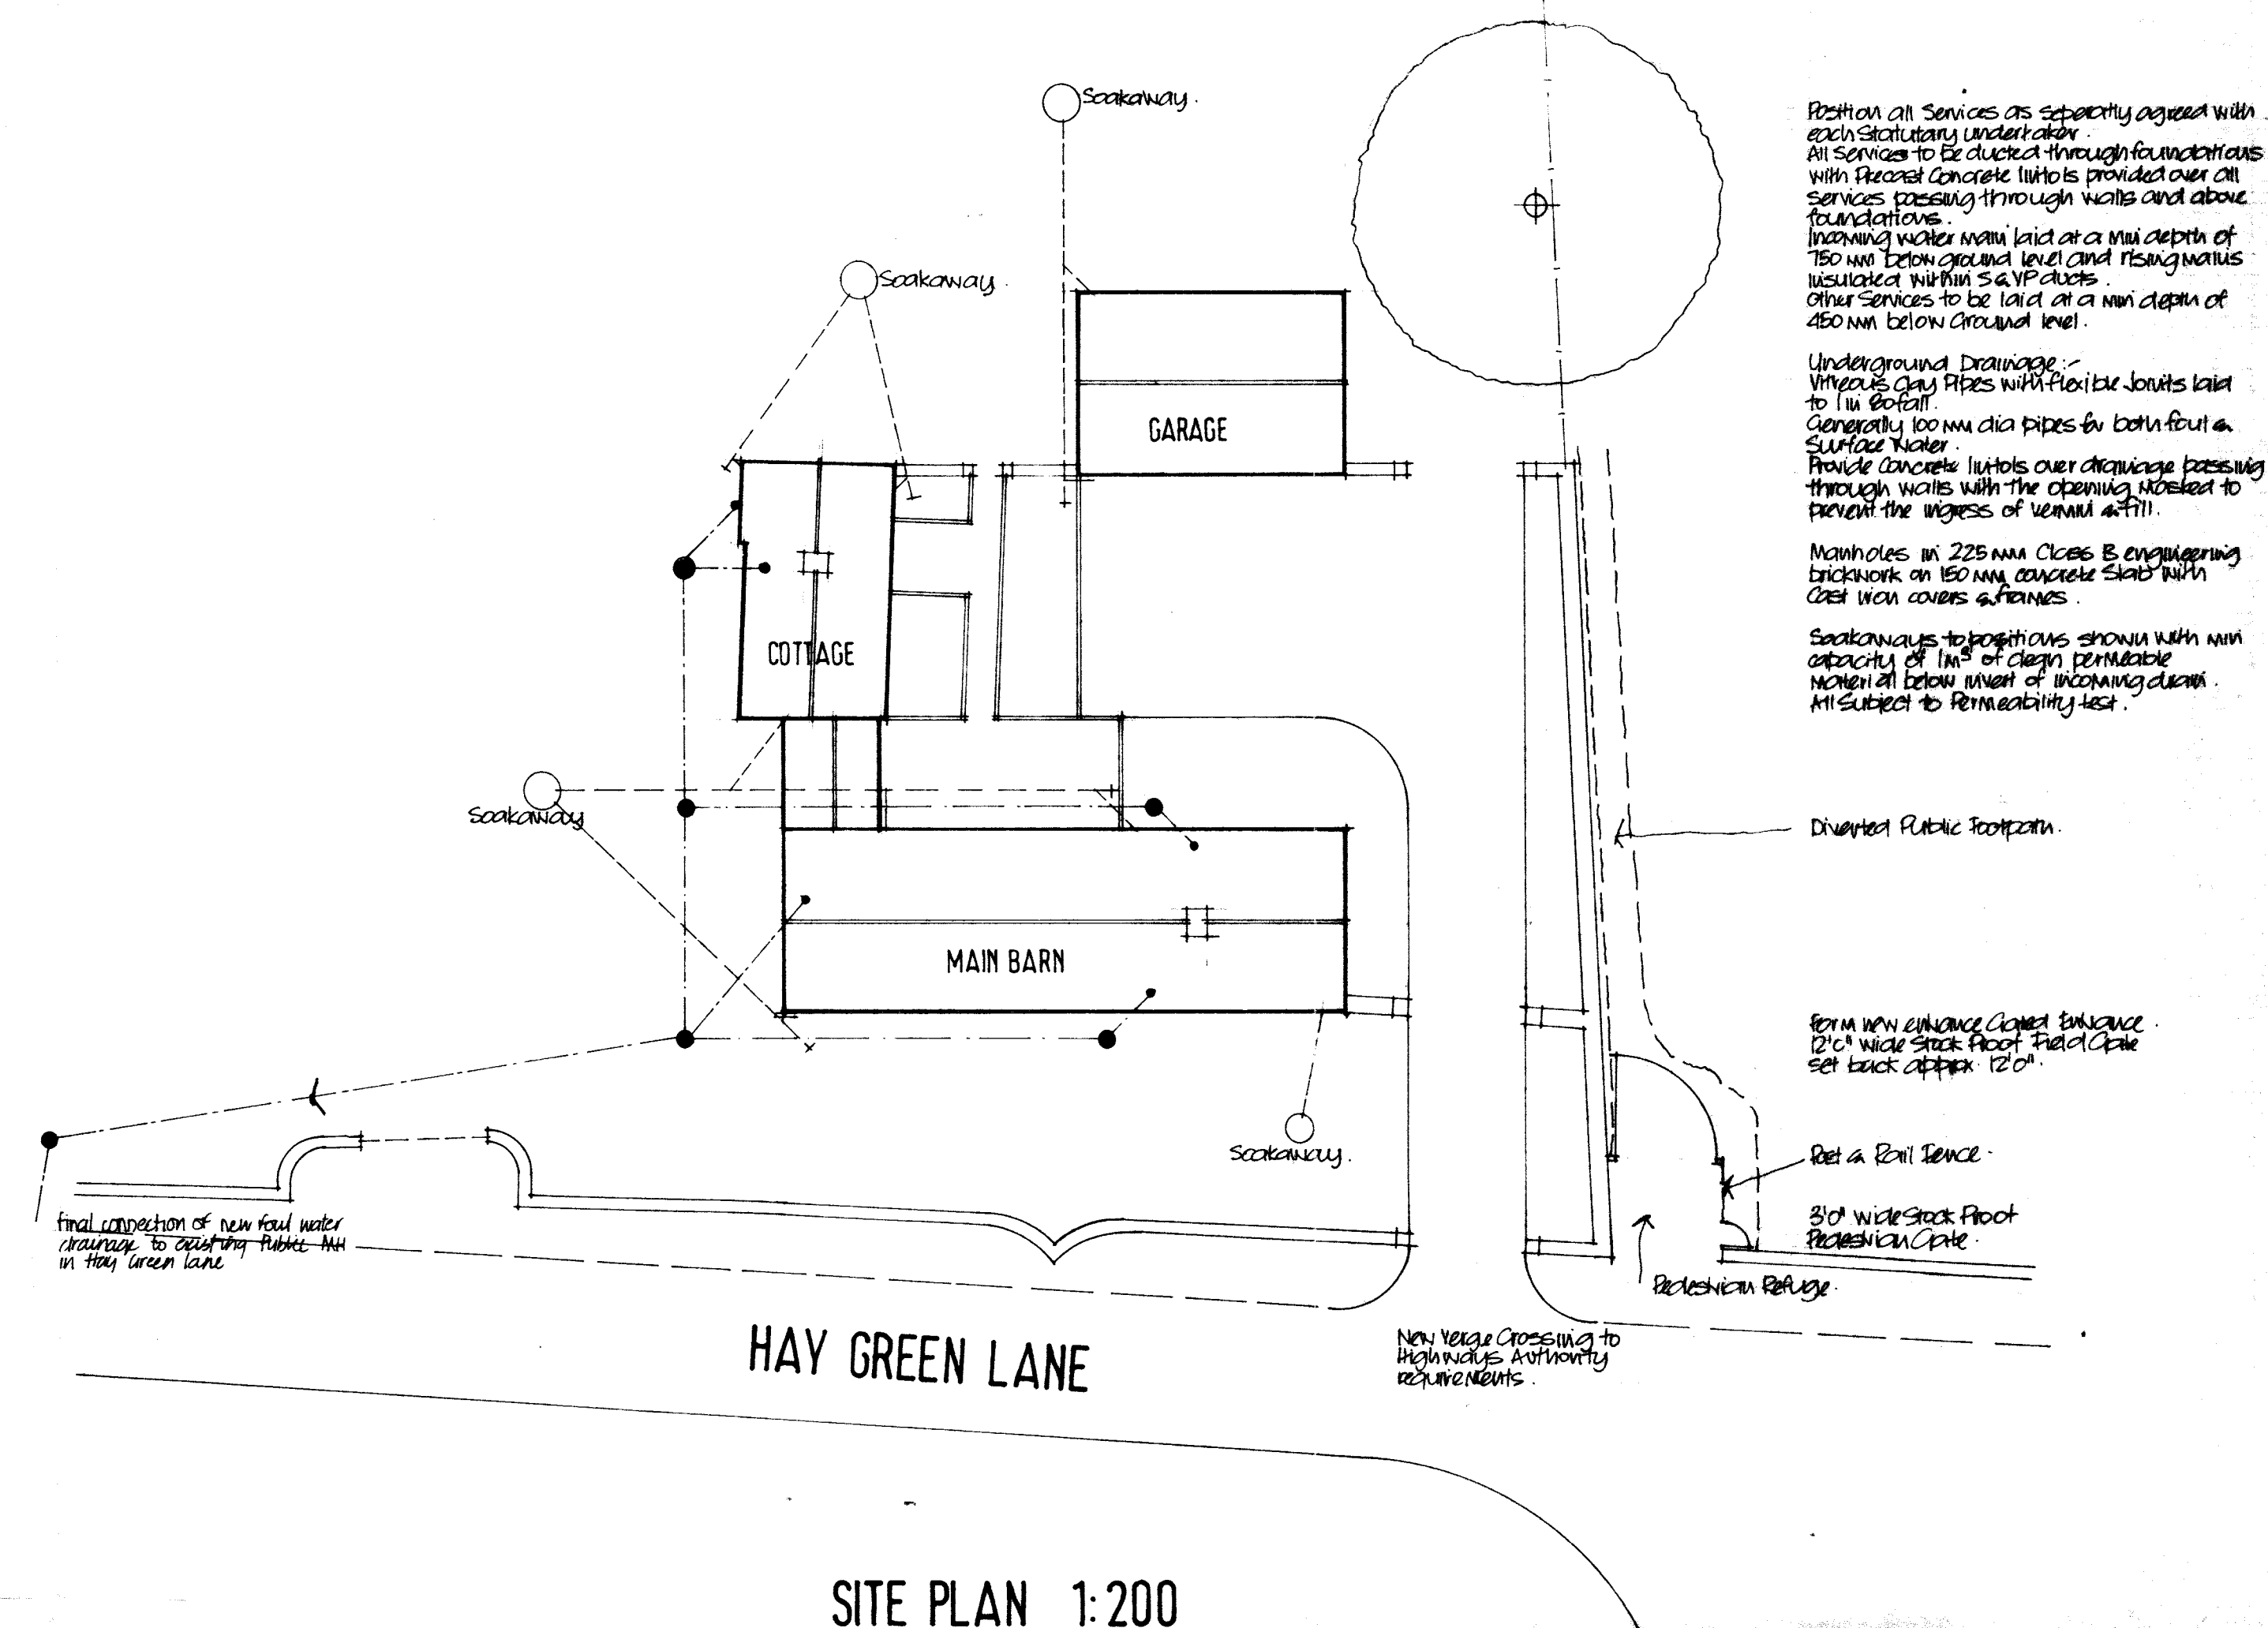

Roof Construction :-
Hand run Old Stone Roofing Slates
on 38x25 mm treated S.W. Battens
on type IF unbreakable roofing felt
on Timber Ganging all roof trusses at
600 mm c/c to BS 5268 Part 3 1988
including all diagonal wind
bracing to manufacturers
instructions all on 100x75 mm
treated S.W. wall plate bed in
CU 1:3 of eaves.
Wall plate scribe fixed to external
walls at 1200 c/c.

Ogee Section timber gutters with wrought iron brackets & 68mm dia cast iron fall pipes.

Provide DPC to external walls min 150mm above ground level.


Foundation Blockwork below Ground level.
600 x 225 mm concrete foundations to external walls.

A-3-B-94 - DRAINAGE DEPARTMENT RECOMMENDATIONS IN/OUTDATED

PROPOSED BARN CONVERSION
HAY GREEN LANE BIRDWELL
FOR MR & MRS WOODRUFF

DETAILED PROPOSALS

SITE PLAN, & GARAGE BLOCK PROPOSALS

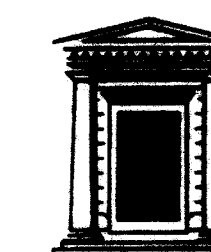

Chris Carr Associates
ARCHITECTS

6A Eastgate, Barnsley S70 2EP

Tel: (0226) 286276 Fax: (0226) 207304

Scale. 1:50 1:100 1:200 Drawn. MGH

Date. MAY 1994 Ref. No. 8 / 34

DWG. No. 13 Rev. A

CONFIDENTIAL