




Existing/Proposed Ground Floor Plan – Scale 1:50

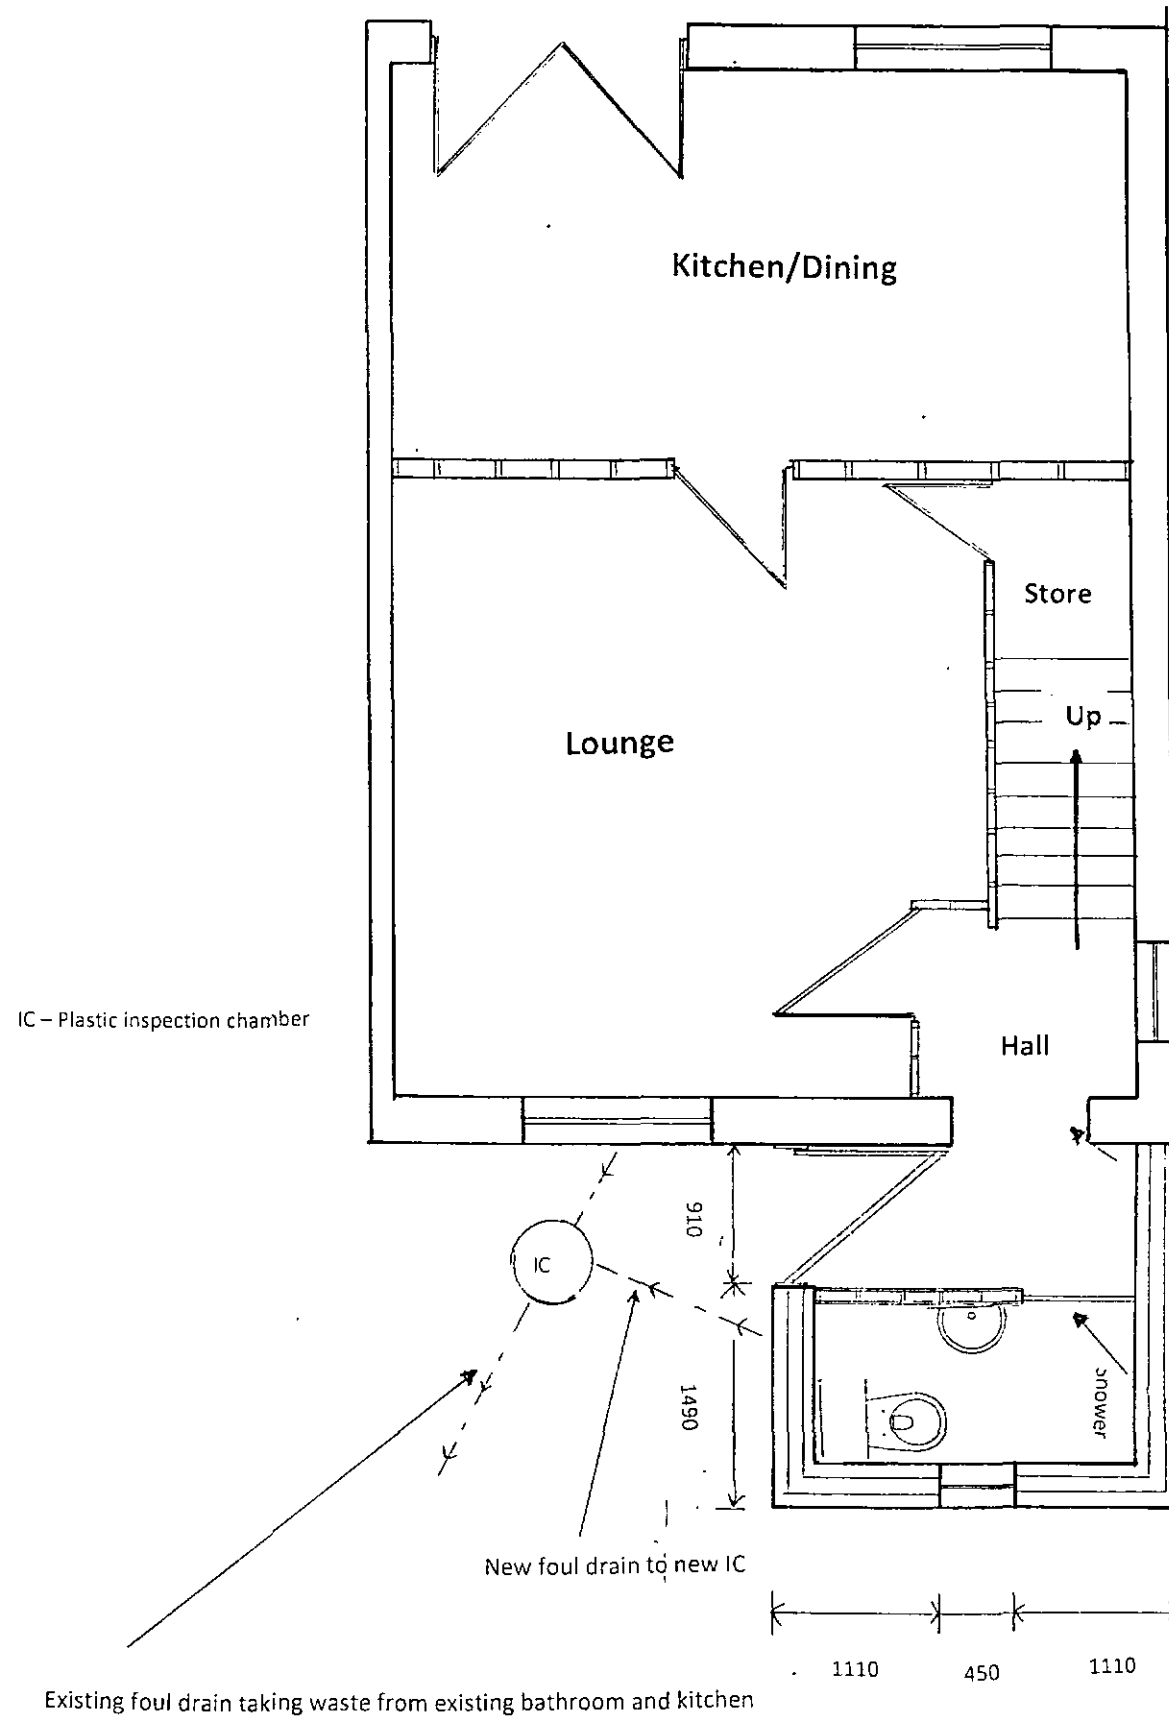

Site Plan – Scale 1:500

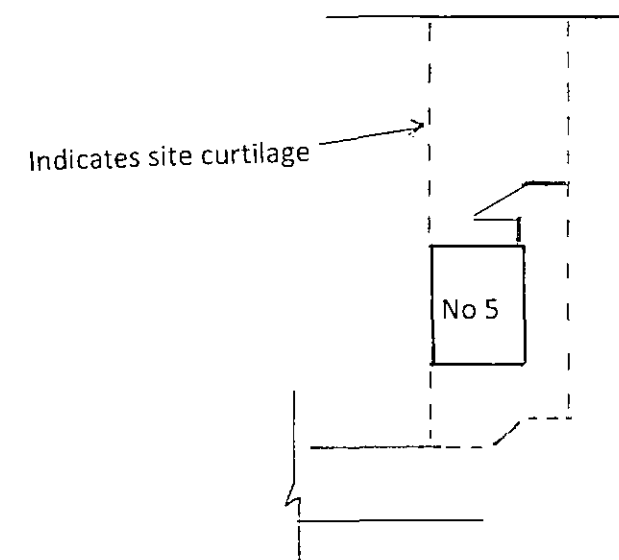

Proposed Side Elevation – Scale 1:50

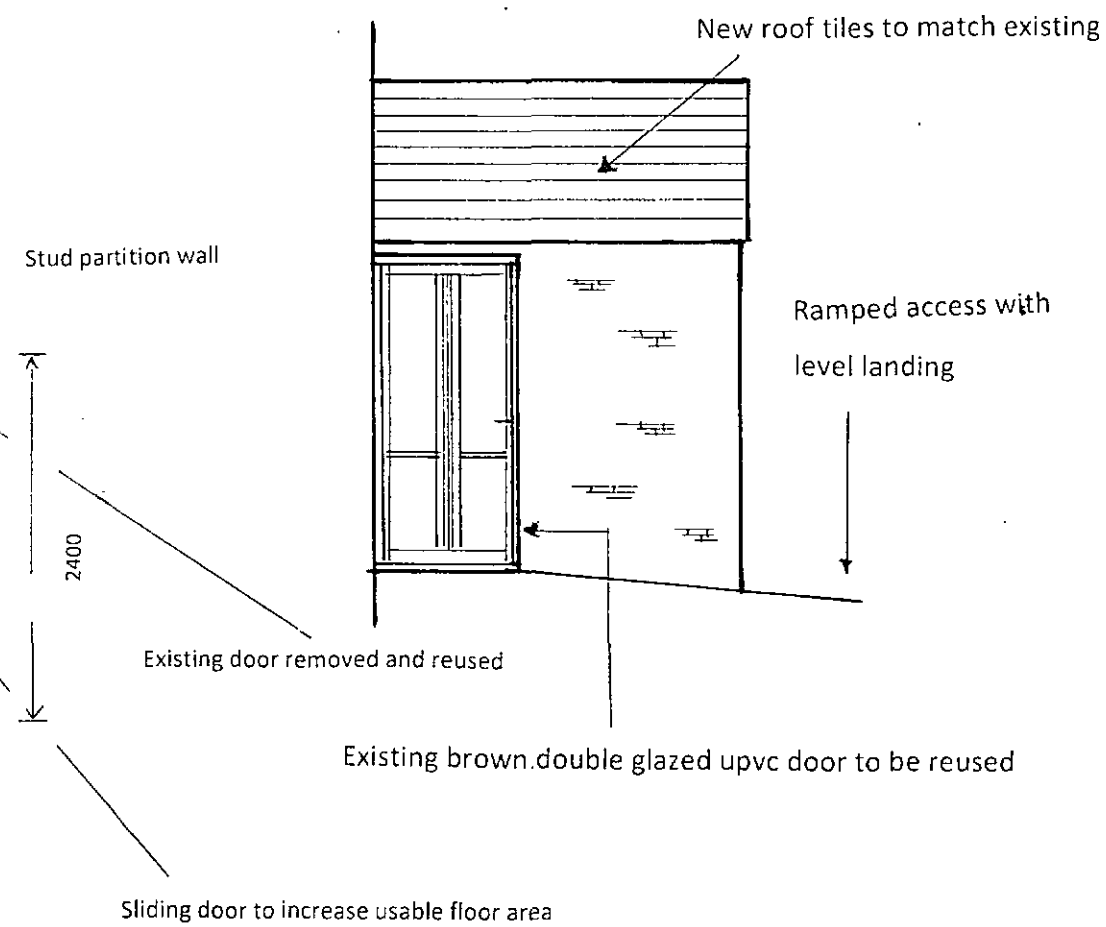

BUILDING REGULATIONS/PLANNING DRAWINGS

ADDRESS - 5 GREENFIELD GARDENS ATHERSLEY NORTH


BARNSELY

PROPOSAL – SINGLE STOREY FRONT PORCH/WET ROOM EXTENSION


PROPOSED SIDE ELEVATION – SCALE 1:50

EXISTING/PROPOSED GROUND FLOOR – SCALE 1:50


Existing Front Elevation – Scale 1:100

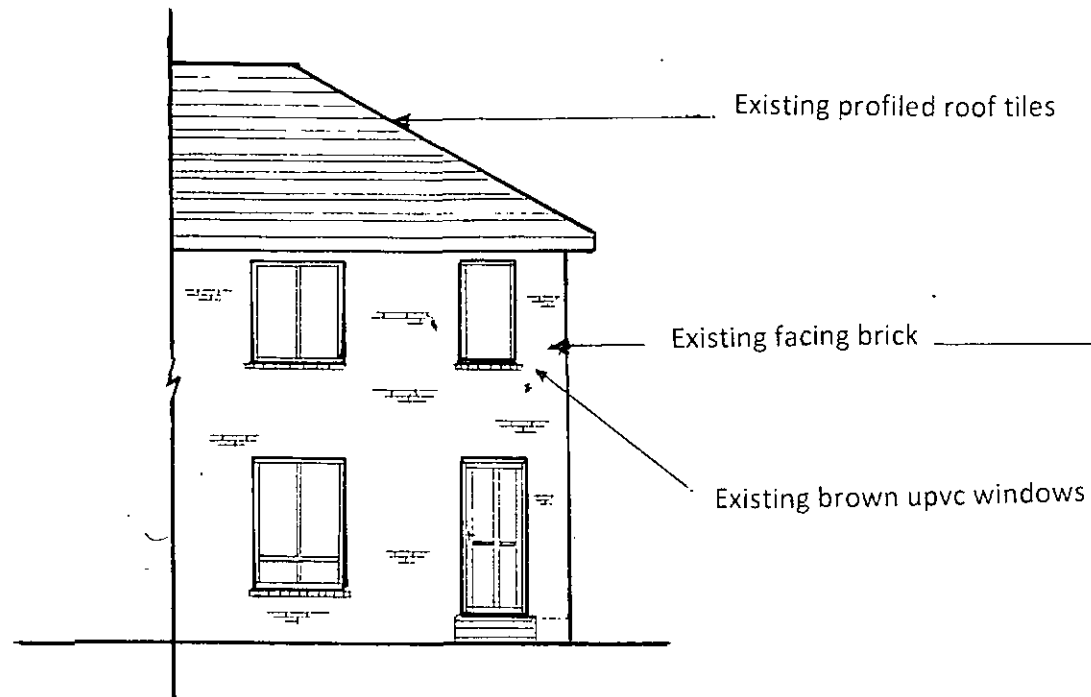


Existing Side Elevation – Scale 1:100

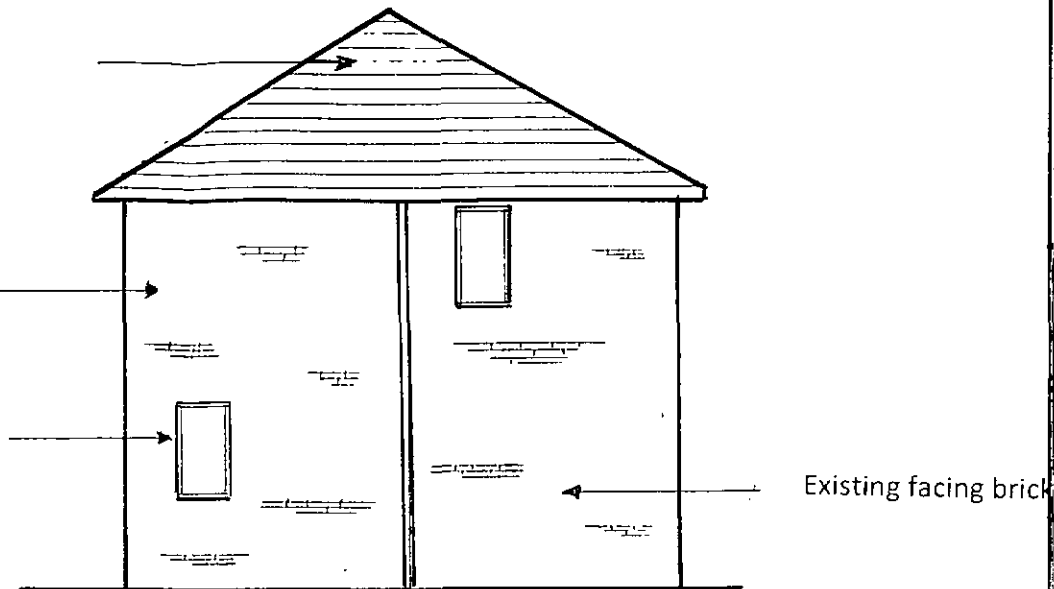

Proposed Front Elevation – Scale 1:100

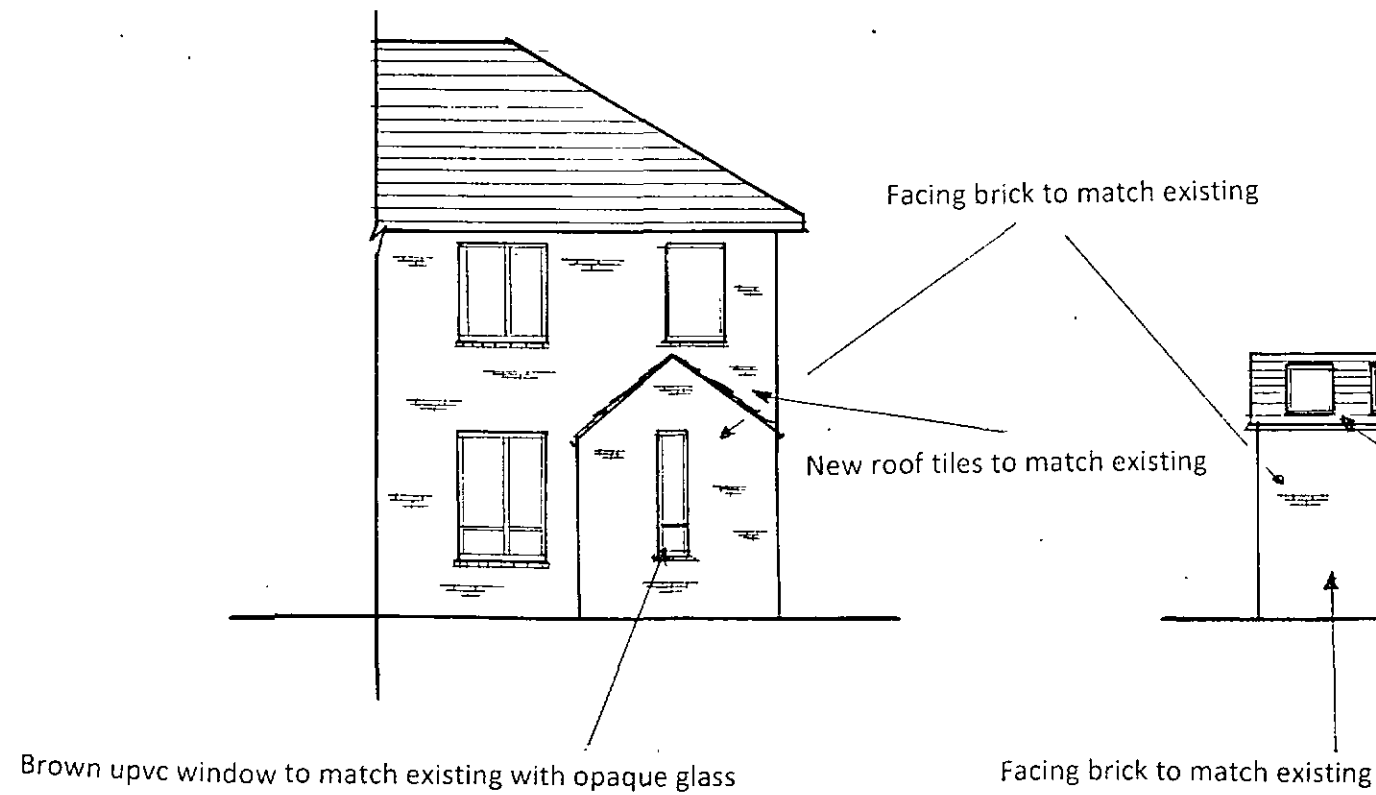

Proposed Side Elevation – Scale 1:100

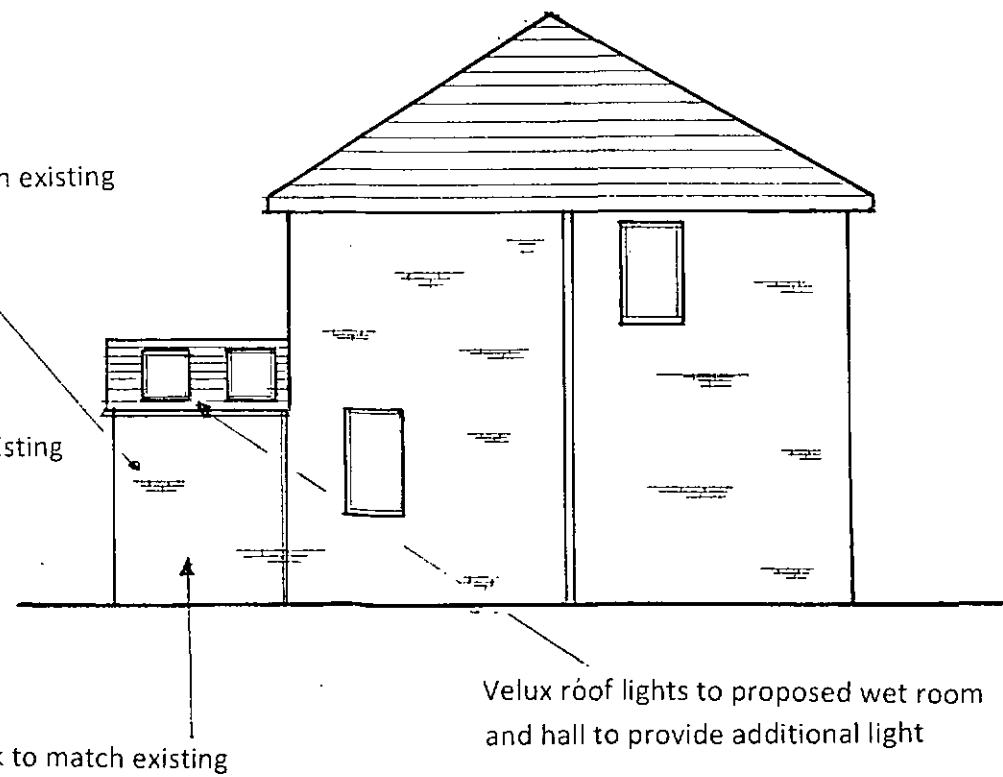

BUILDING REGULATIONS/PLANNING DRAWINGS

ADDRESS - 5 GREENFIELD GARDENS ATHERSLEY NORTH

BARNSELY

PROPOSAL – SINGLE STOREY FRONT PORCH/WET ROOM EXTENSION

EXISTING/PROPOSED SIDE ELEVATIONS – SCALE 1:100

EXISTING/PROPOSED FRONT ELEVATION – SCALE 1:100