




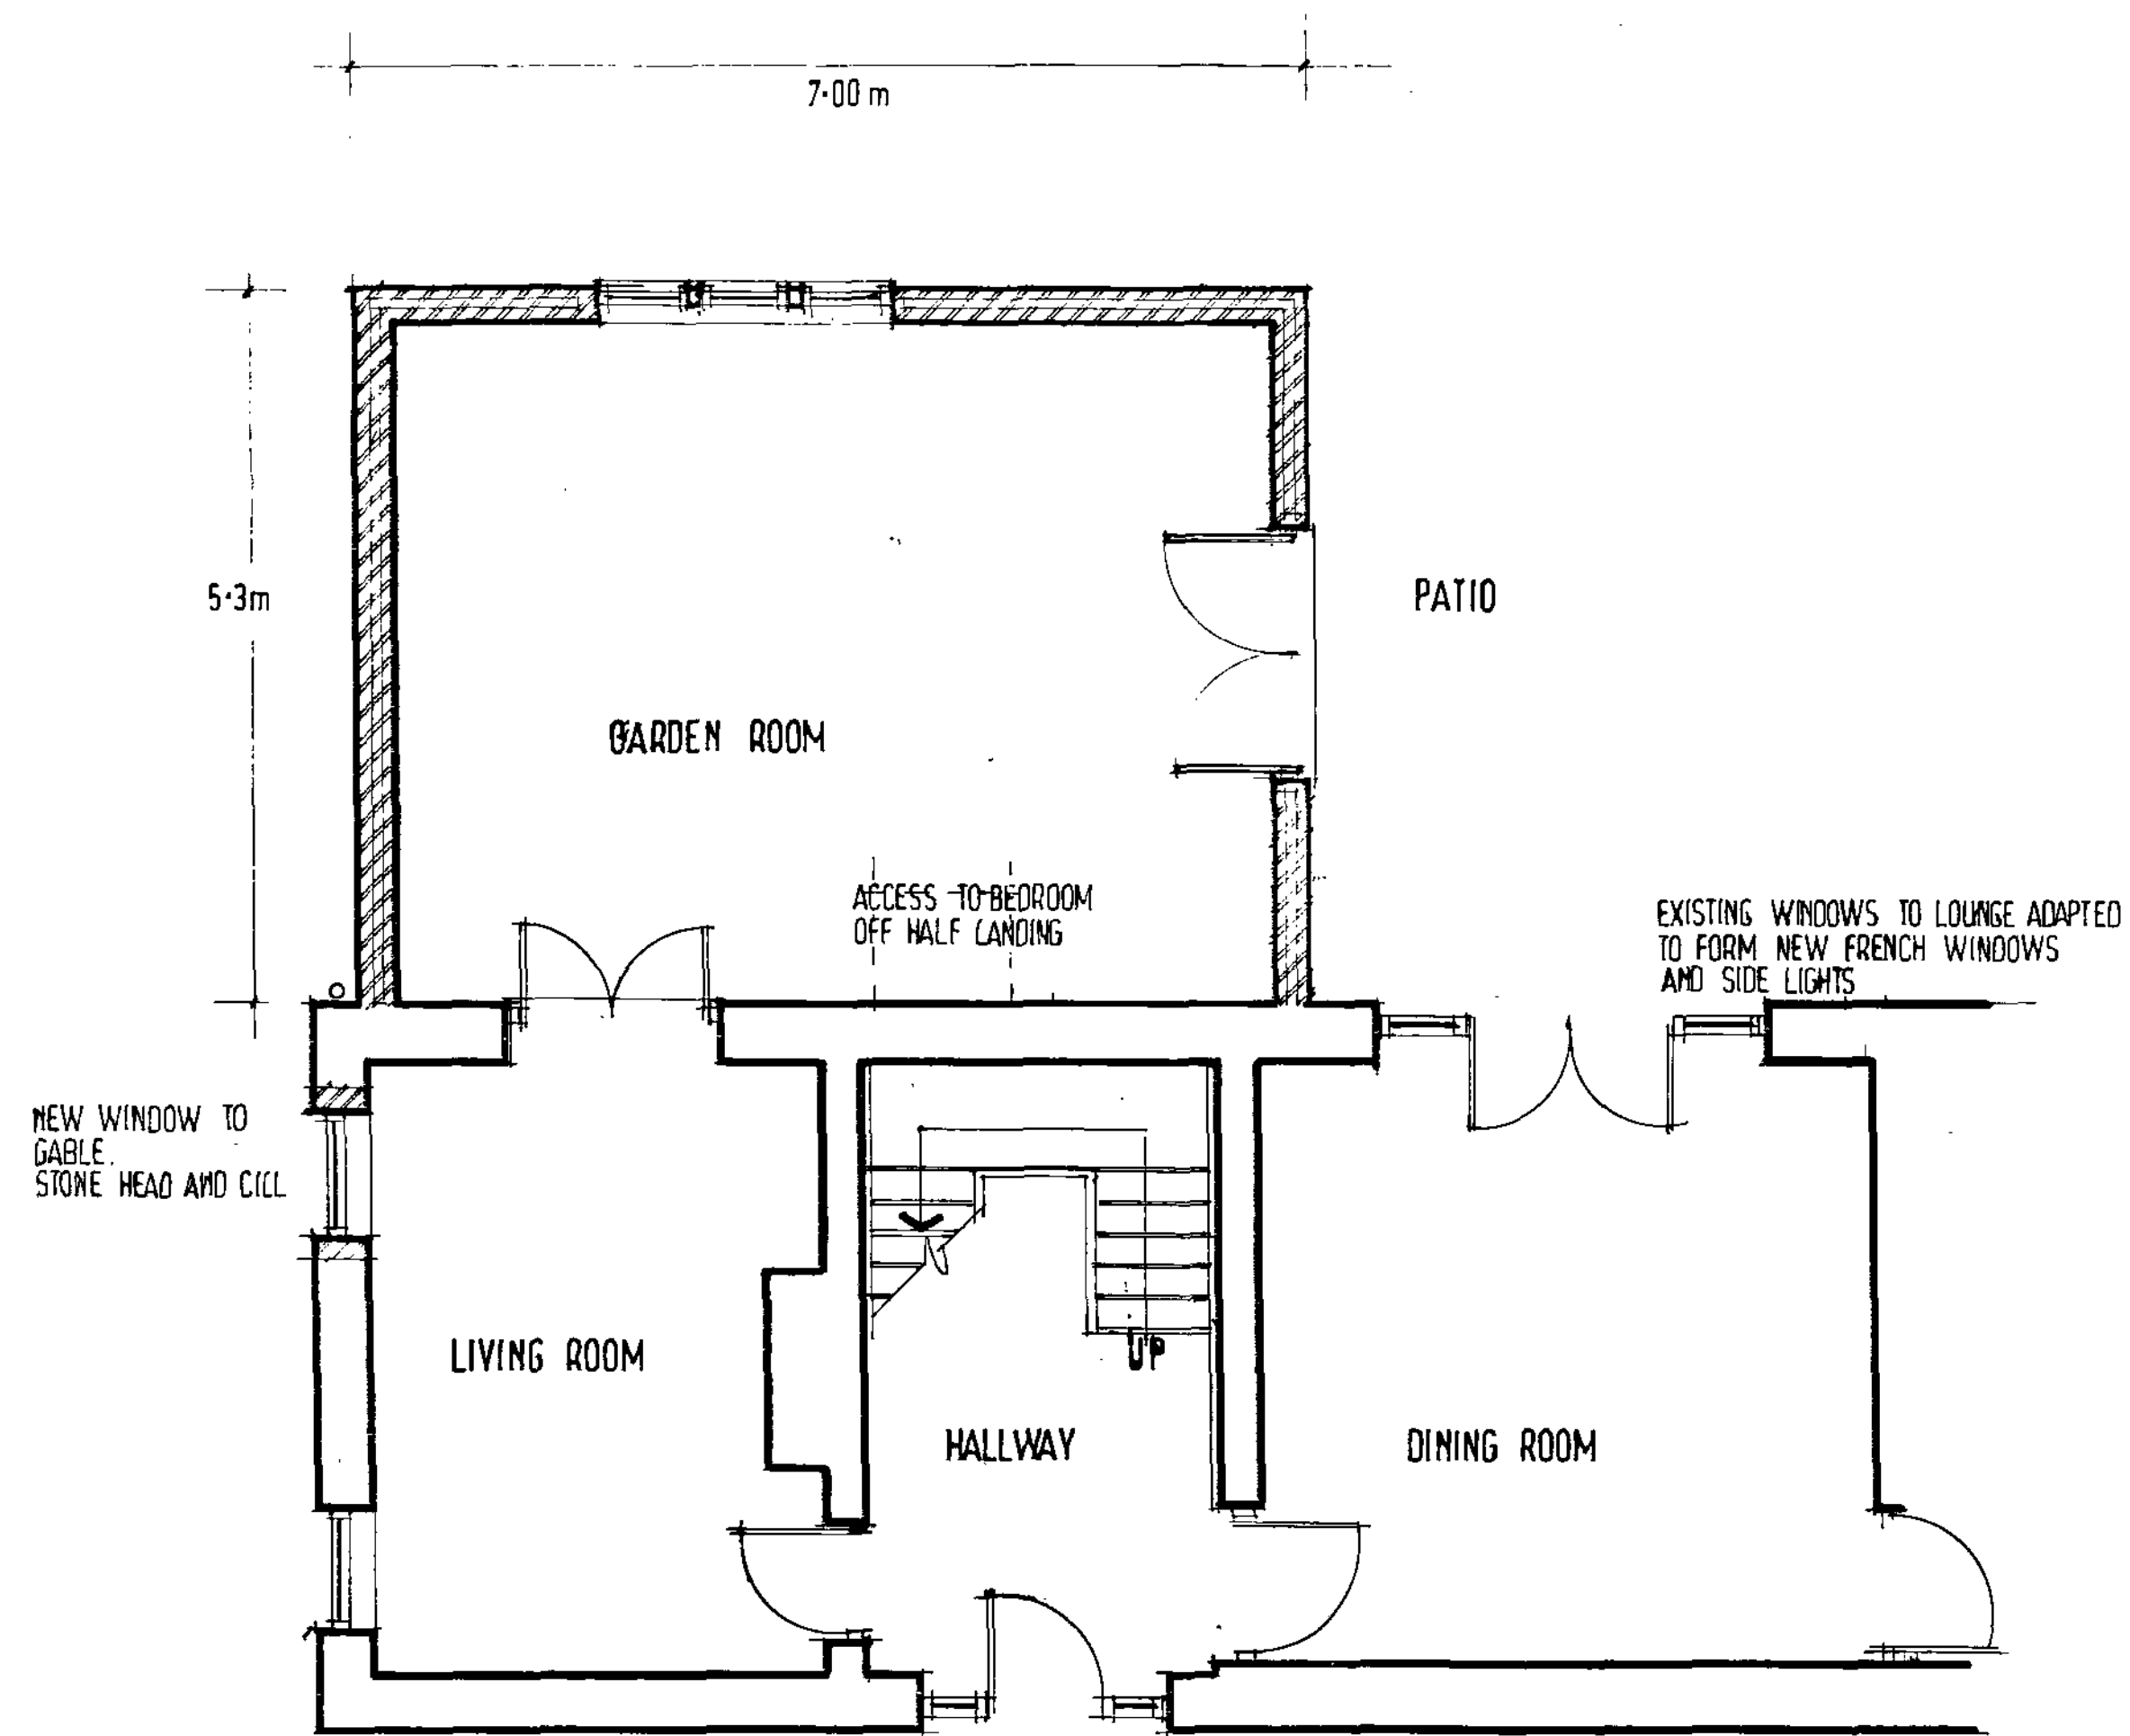


GROUND FLOOR PROPOSED

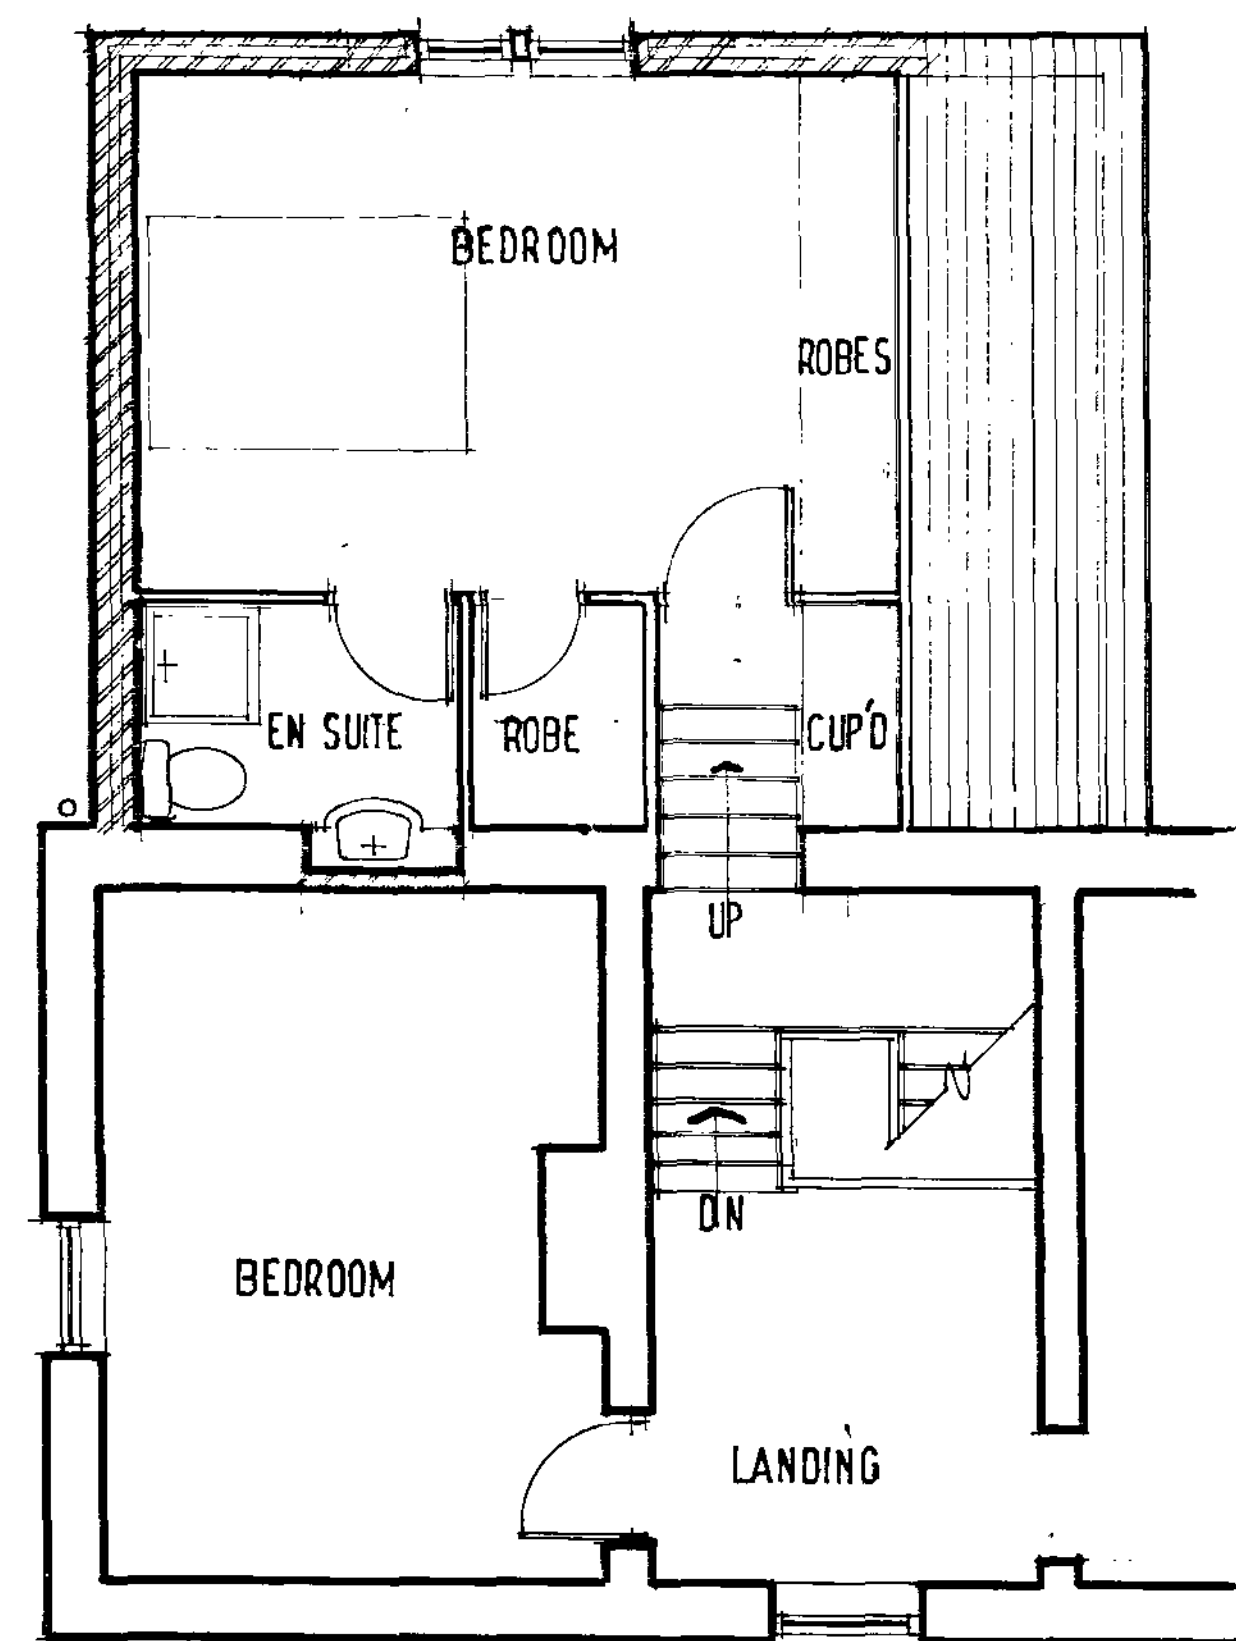

FIRST FLOOR PROPOSED

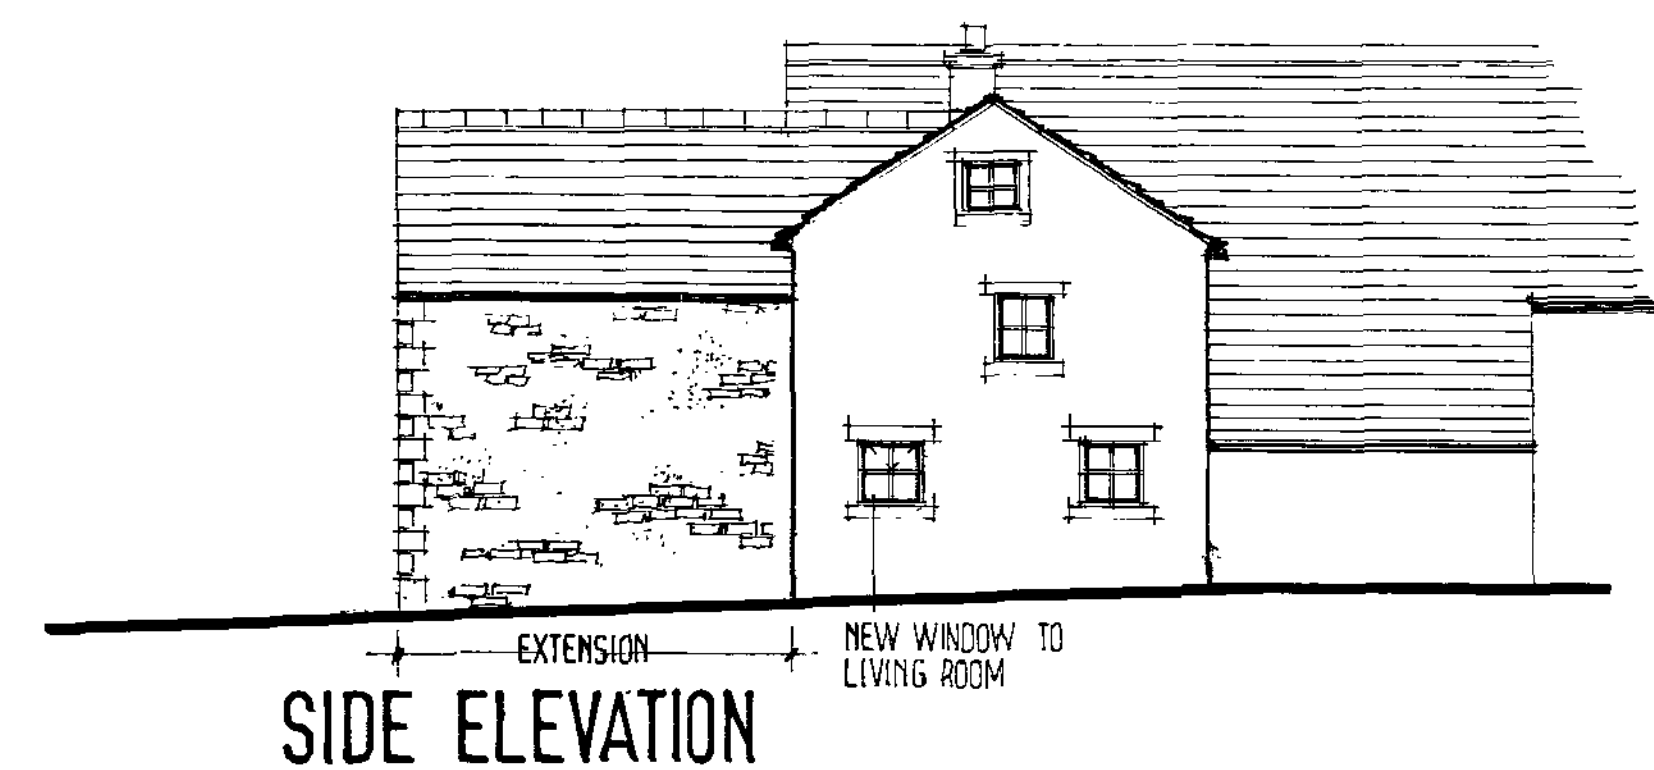

SIDE ELEVATION

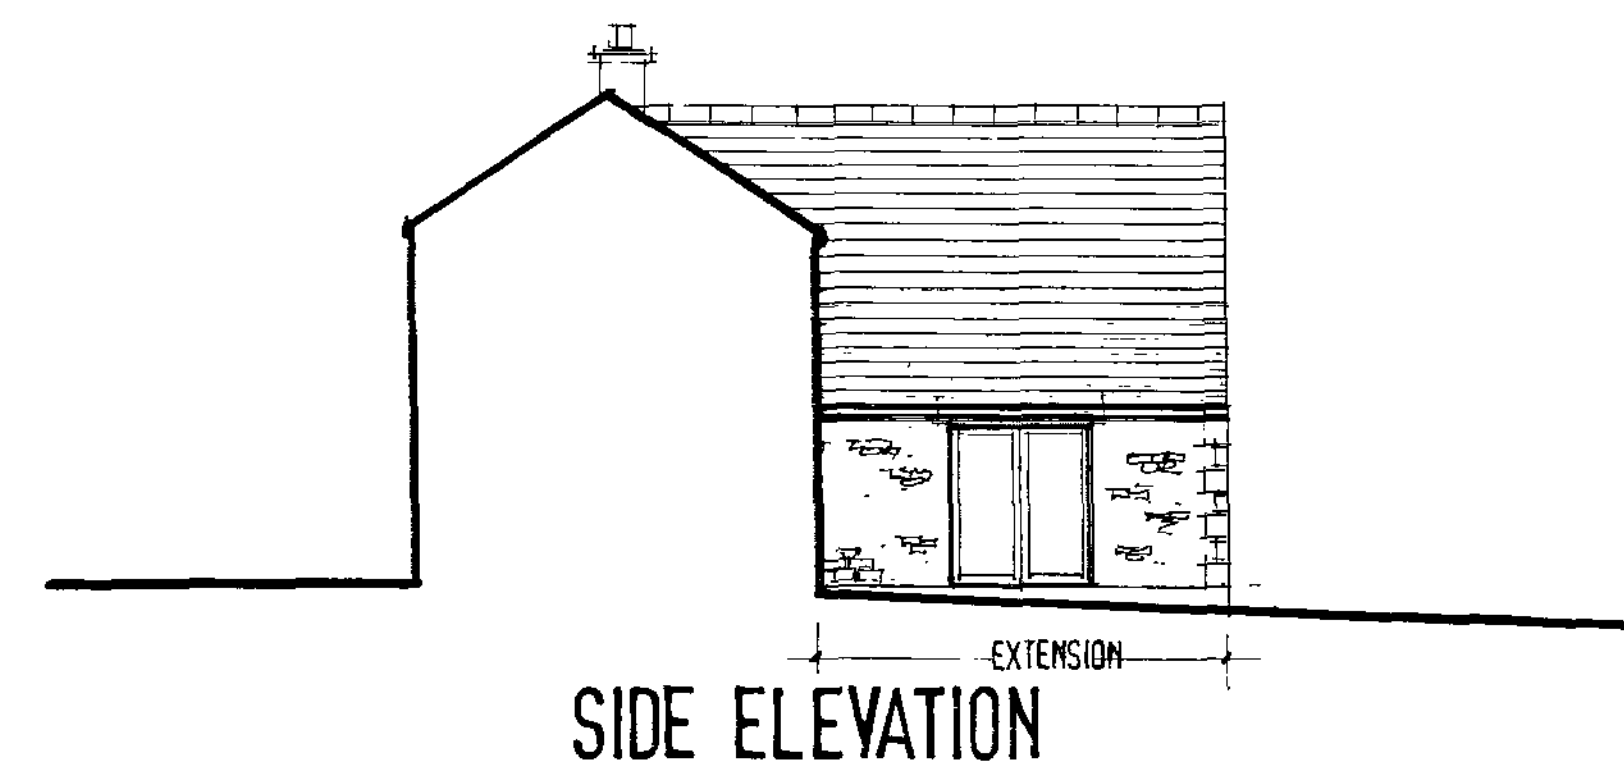

SIDE ELEVATION



REAR ELEVATION no change



FRONT ELEVATION

AMENDMENTS RE MEETING WITH PLANNING OFFICER AND CONSERVATION OFFICER ON 30-07-12.  
REMOVAL OF BALCONY.  
ALTERATION OF ROOF PITCH TO MATCH ROOF PITCH ON EXISTING LISTED HOUSE 3-8-12

AS PROPOSED

ALDERMANS HEAD COTE FARM  
MANCHESTER ROAD.  
LANGSETT,  
BARNSELEY  
S 36 4 GY.


SCALE 1:50 1:100

DATE APRIL 2012  
DRAWN HARRIS


2012:17:02A

Millé

Architectural Planning,  
Building & Interiors  
Garden design and  
Horticulture  
tel: & fax:

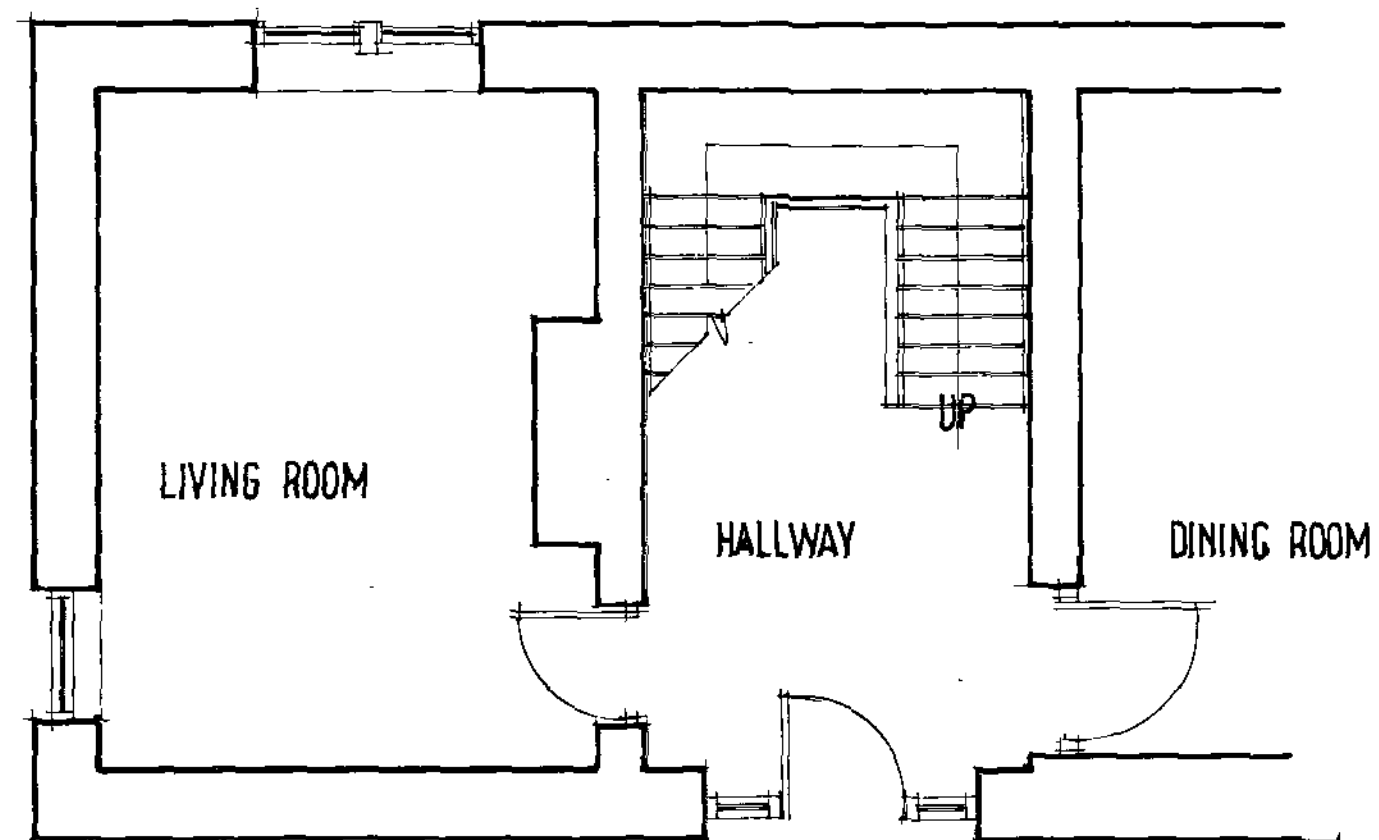


GROUND FLOOR EXISTING

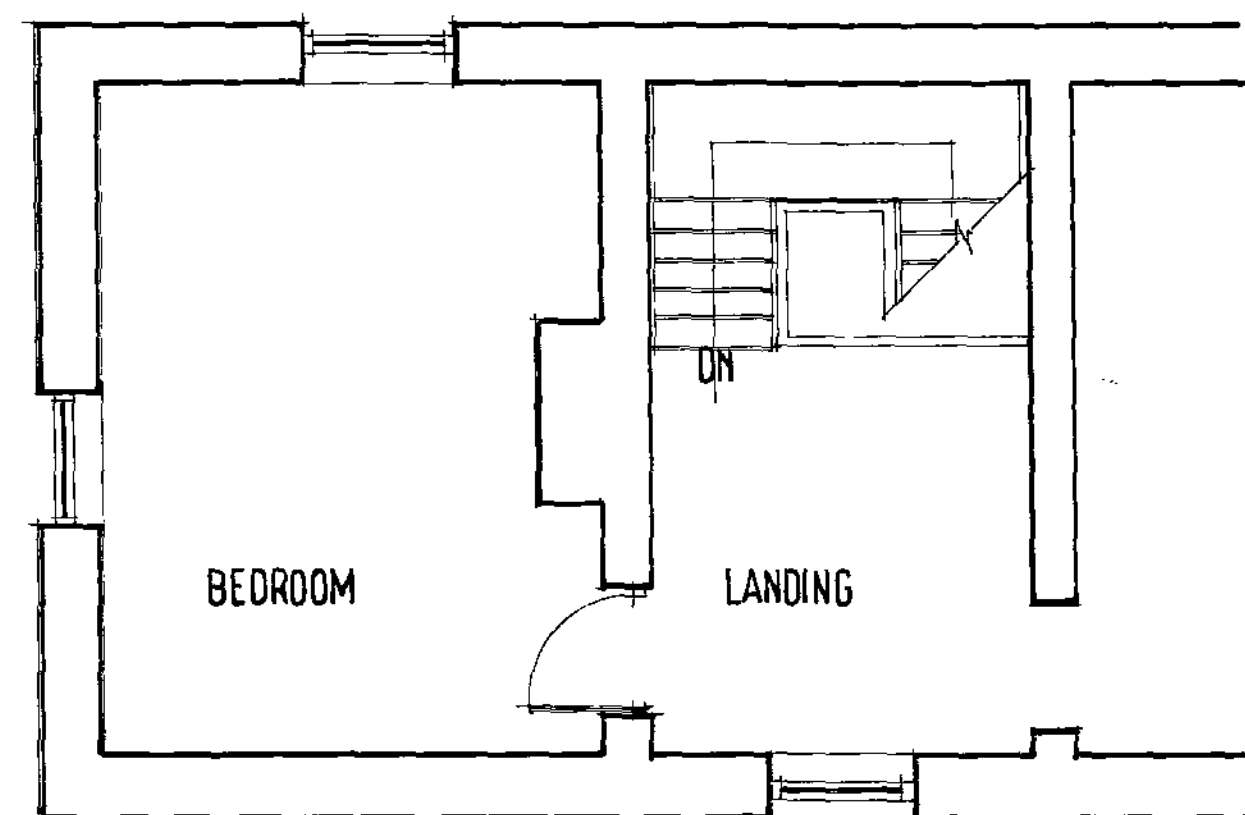

FIRST FLOOR EXISTING



ELEVATION EXISTING

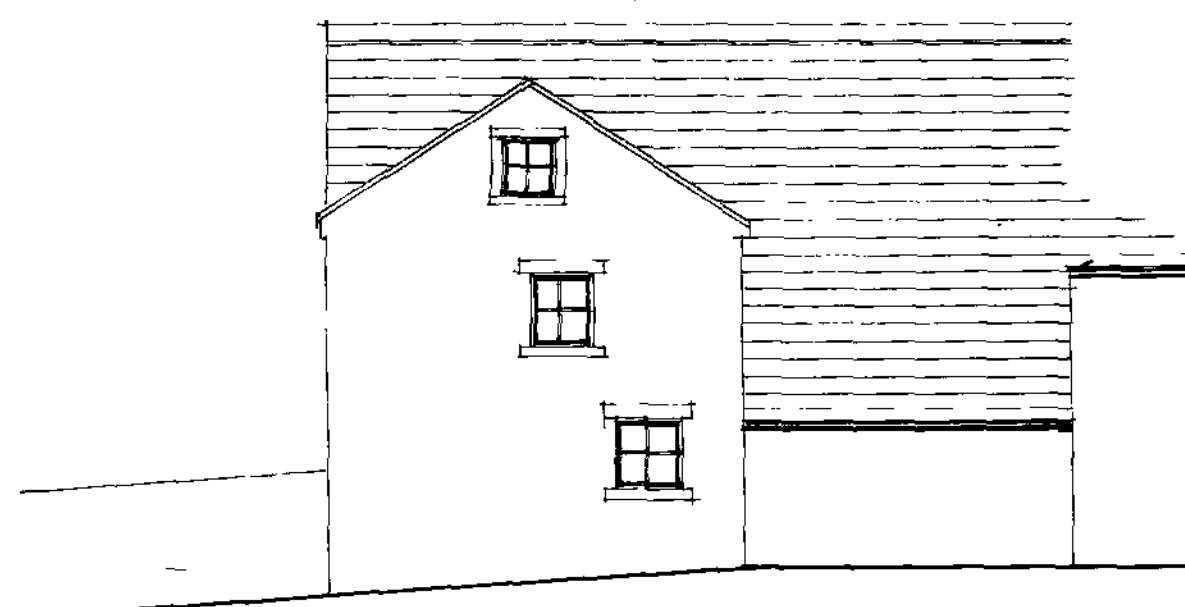

SIDE ELEVATION EXISTING

01 April 2012

ALDERMANS HEAD COTE FARM  
MANCHESTER ROAD  
LANGSETT,  
BARNLEY,  
S 36 4 6Y

SCALE 1:50 1:100

DATE APRIL 12

2012 : 17:01

DRAWN HARRIS

*Millé*

C S D  
R. Harris FCS D  
M. E. Harris B.A. Hons  
design & construction  
HNC garden design  
and horticulture

Architectural Planning,  
Building & Interiors  
Garden design and  
Horticulture  
tel: & fax:  
0114 2886929