



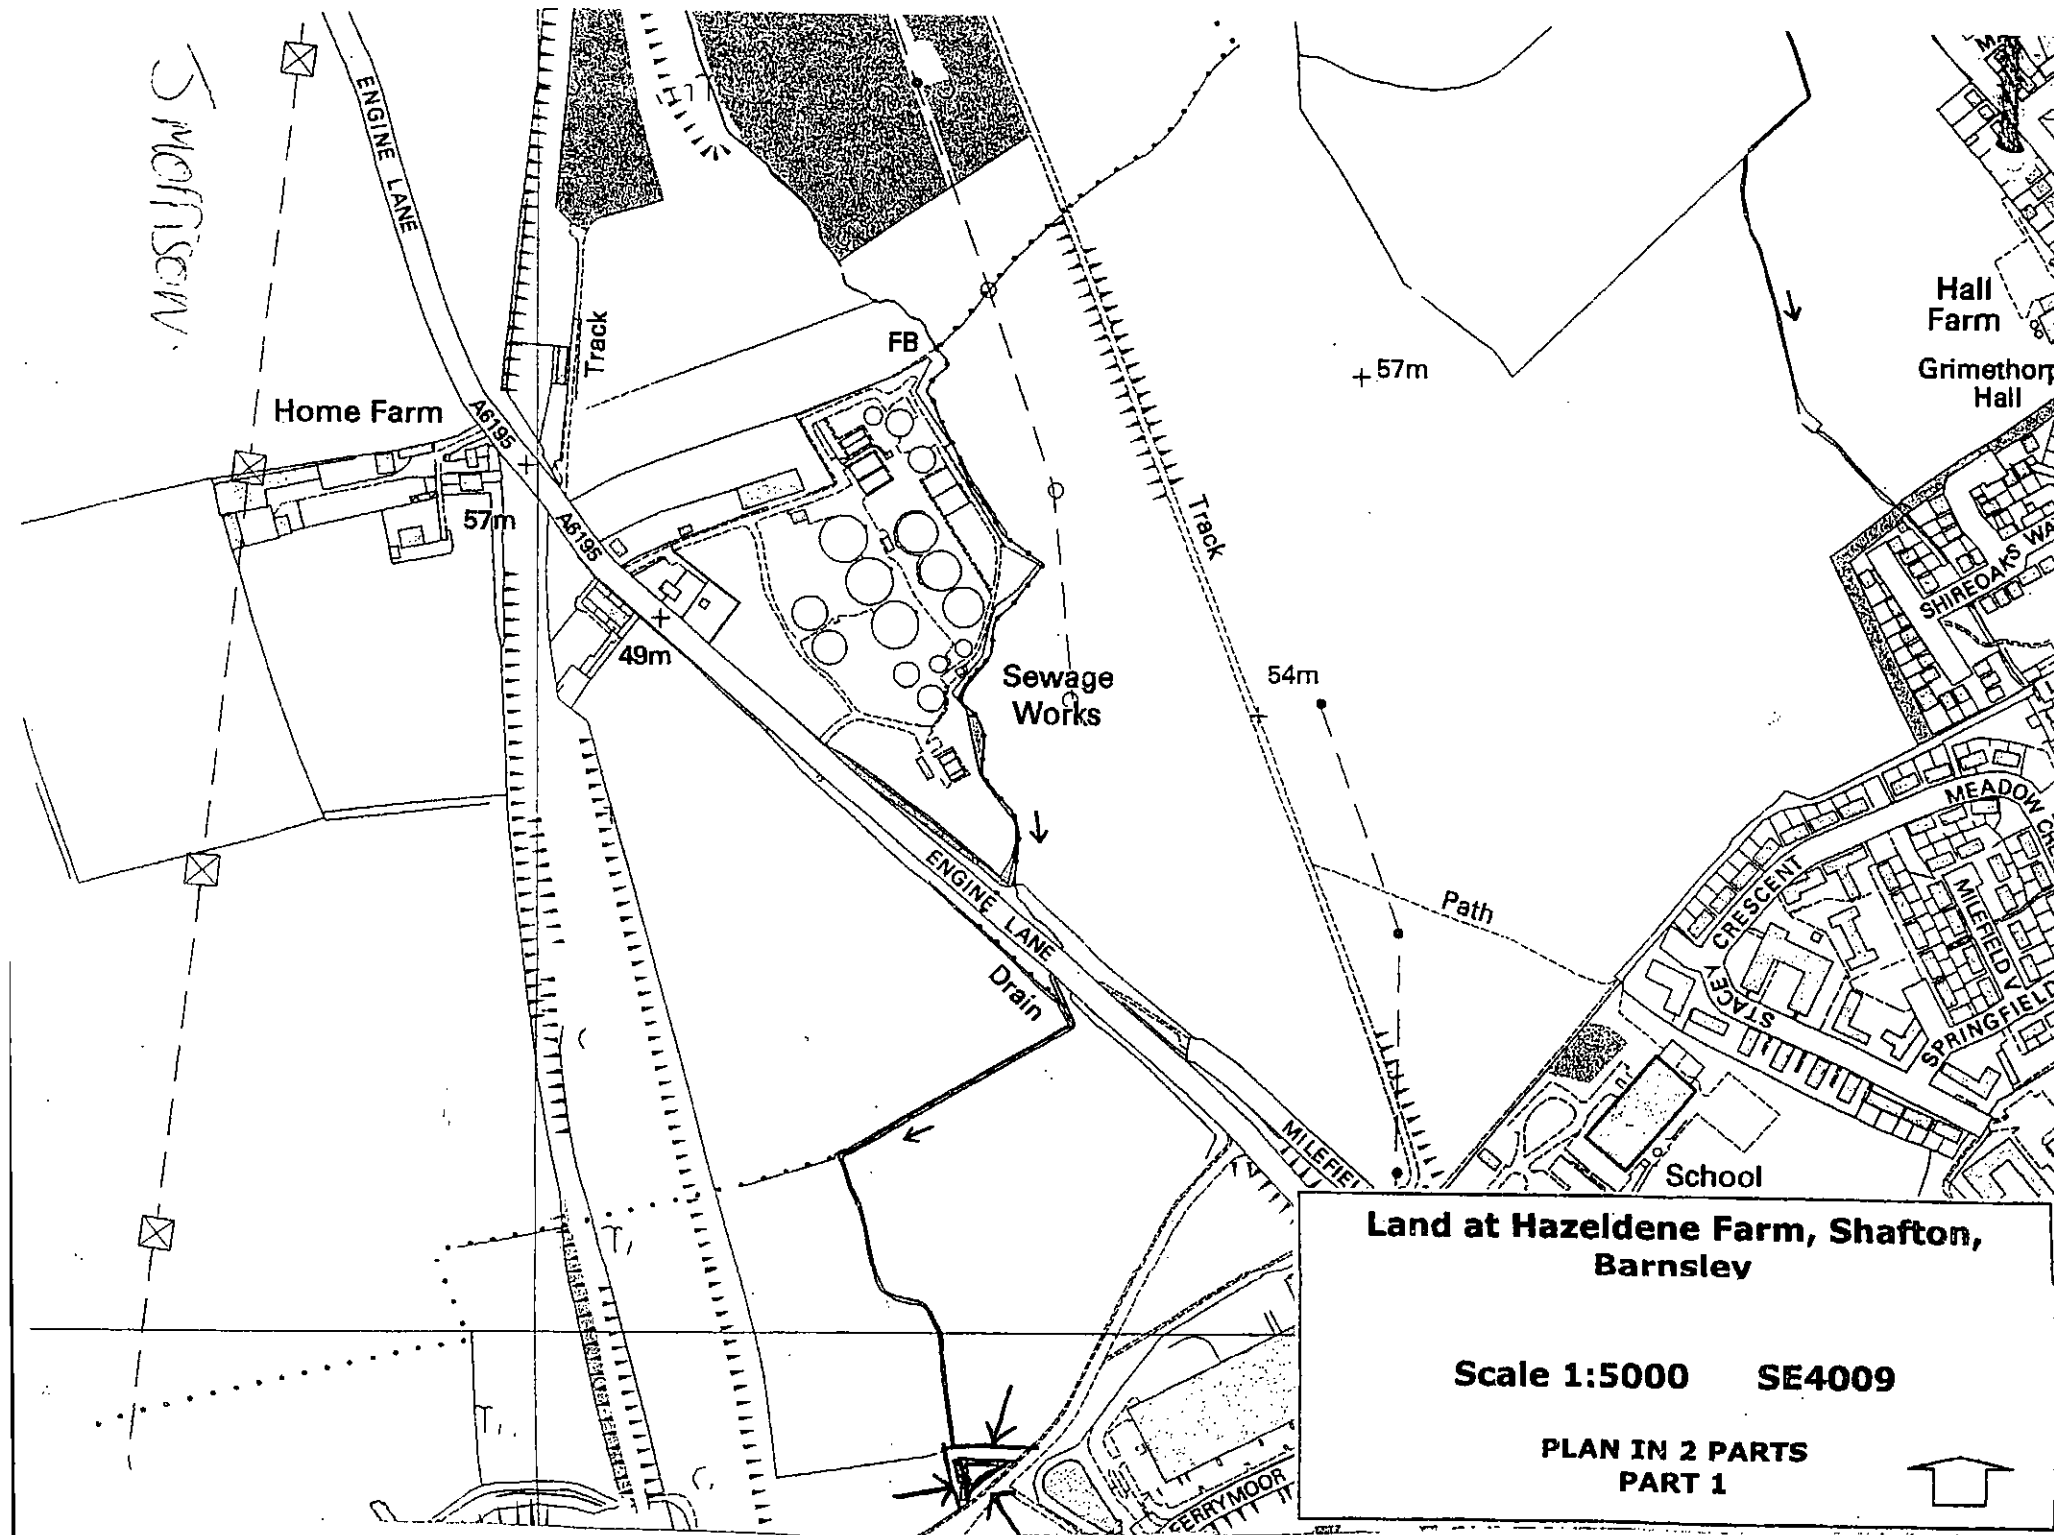

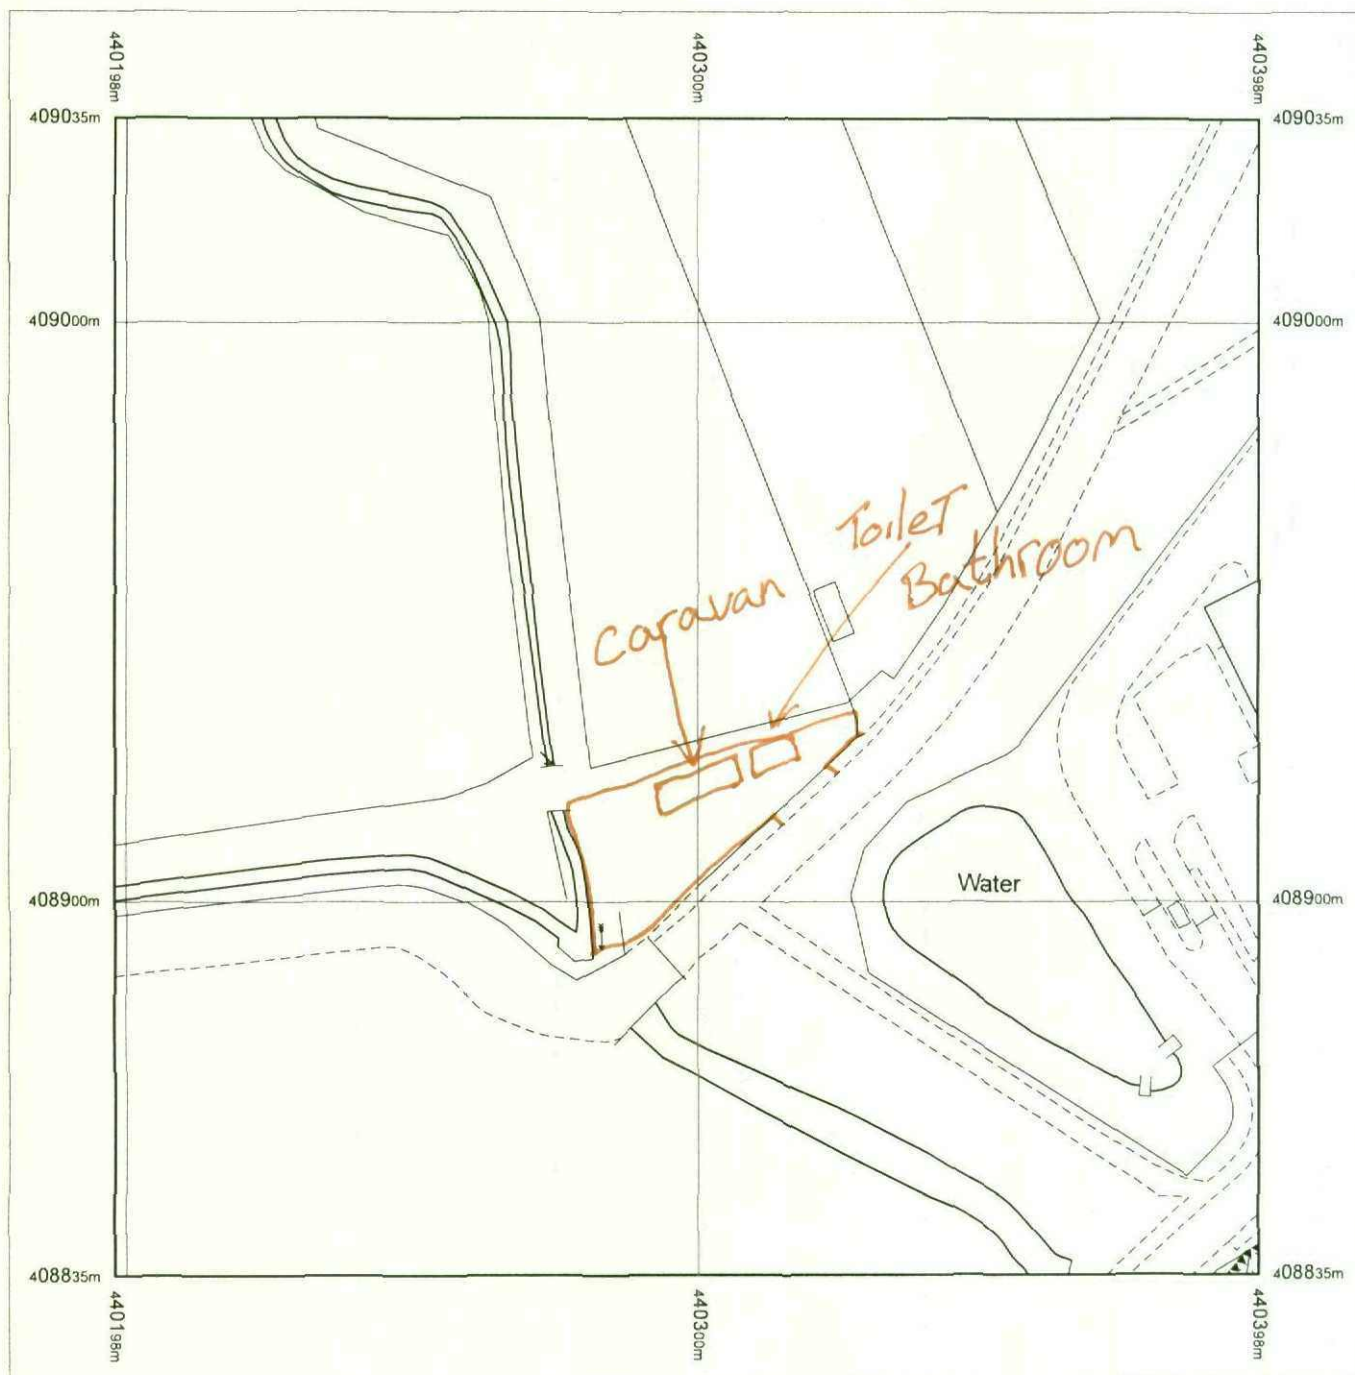

Produced 11.01.2010 from the Ordnance Survey National Geographic Database and incorporating surveyed revision available at this date. © Crown Copyright 2010.


Reproduction in whole or part is prohibited without the prior permission of Ordnance Survey.

Ordnance Survey, the OS Symbol and OS Sitemap are registered trademarks of Ordnance Survey, the national mapping agency of Great Britain.

The representation of a road, track or path is no evidence of a right of way.


The representation of features as lines is no evidence of a property boundary.

Part or all of this OS Sitemap is enlarged from mapping produced at one or more of the following scales: 1:1250, 1:2500, 1:10000.

 


Supplied by: **Barnsley MBC**
Serial number: 00019900
Centre coordinates: 440298 408935 25

Further information can be found on the OS Sitemap Information leaflet or the Ordnance Survey web site:
www.ordnancesurvey.co.uk

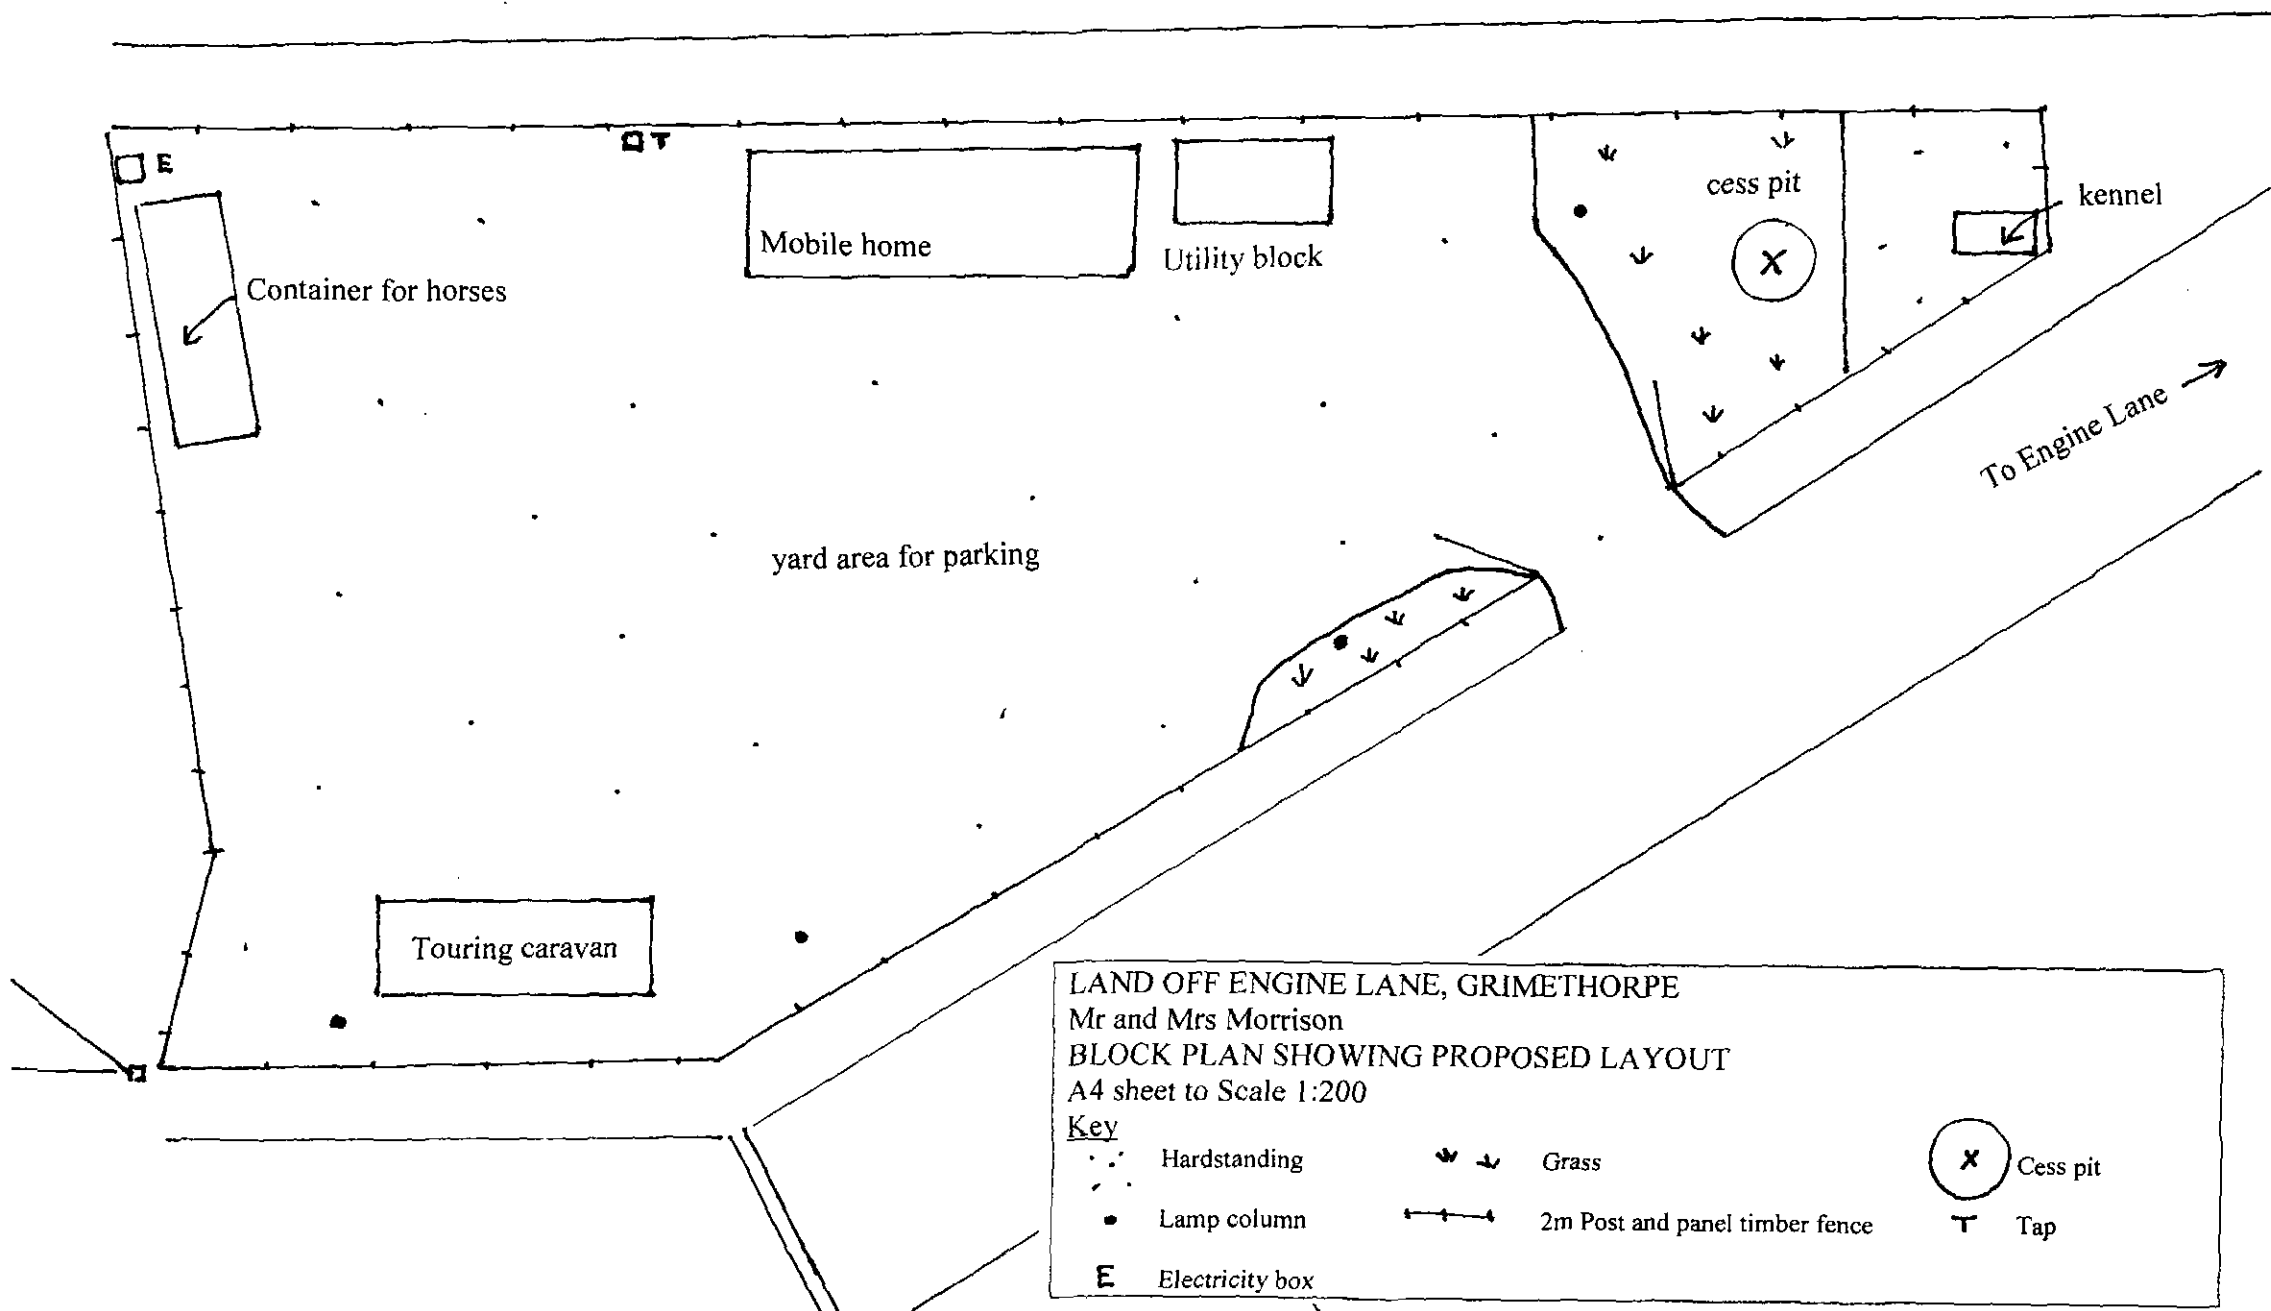


LAND OFF ENGINE LANE, GRIMETHORPE
Mr and Mrs Morrison
PLAN AND ELEVATION OF UTILITY BLOCK
A4 sheet Scale 1 :100


Footprint 4m length, 2.8 m wide and 2.4 m high
Constructed from precast concrete with timber fascia

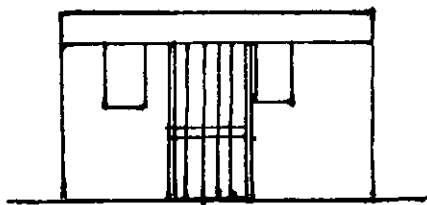


Front elevation

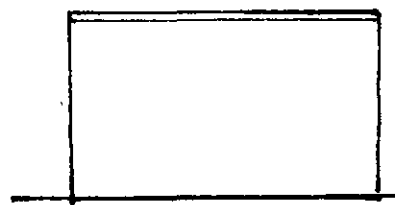

Rear elevation

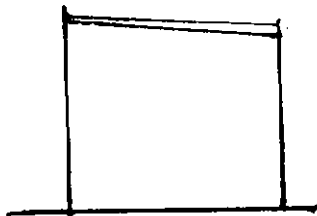

side elevation

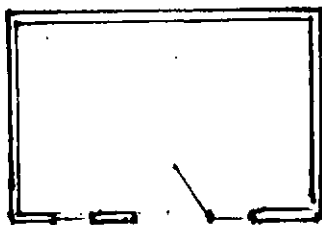

floor plan