




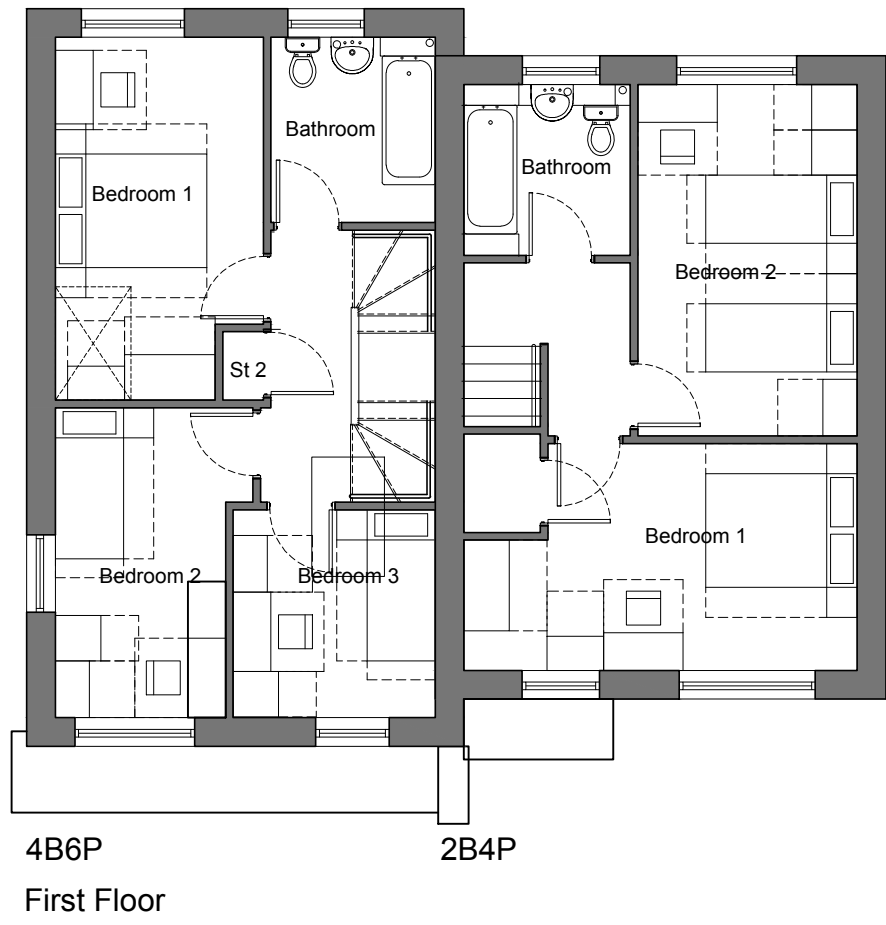


4B6P 2B4P
First Floor

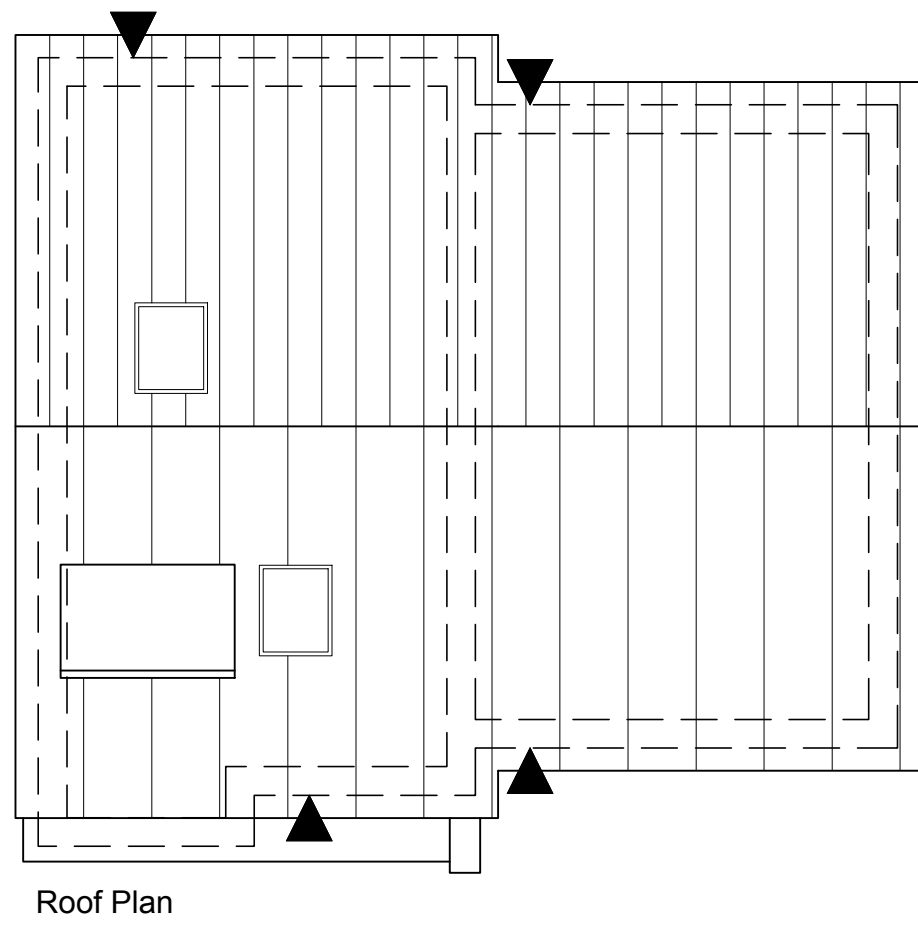


Roof Plan

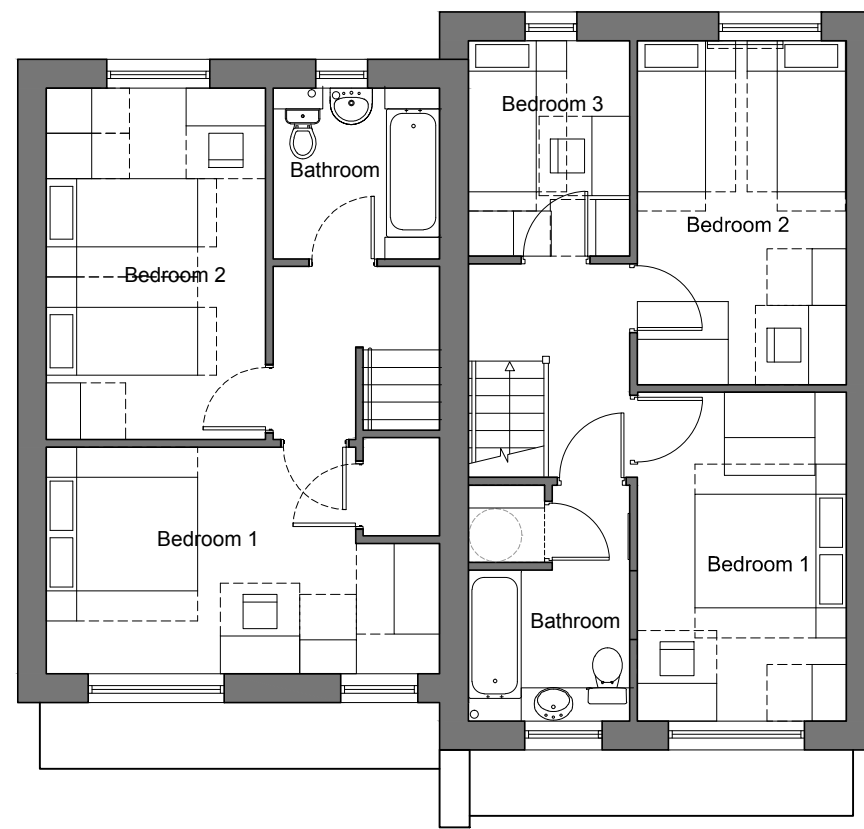


2B4P 3B5P
First Floor

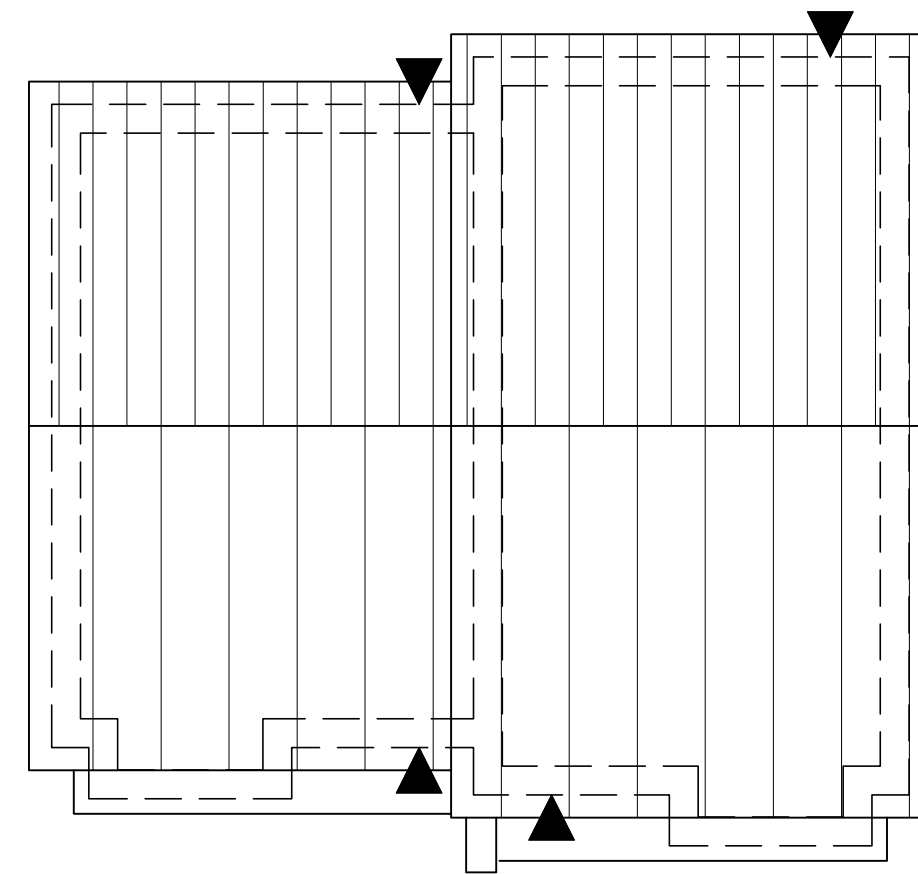


Roof Plan

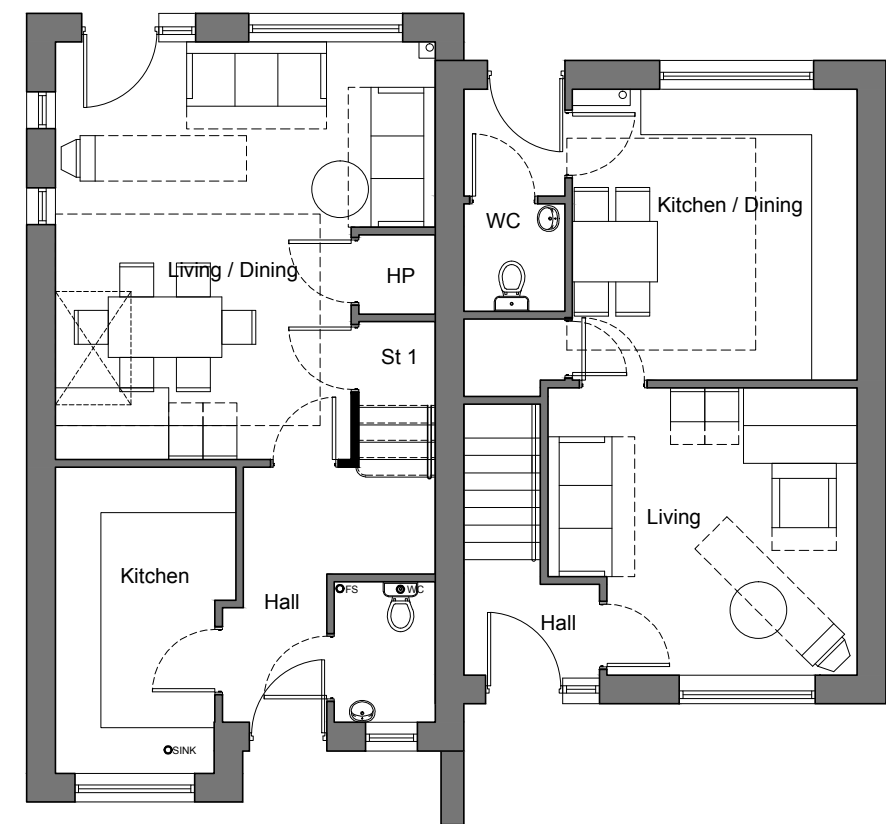

4B6P 2B4P
Ground Floor

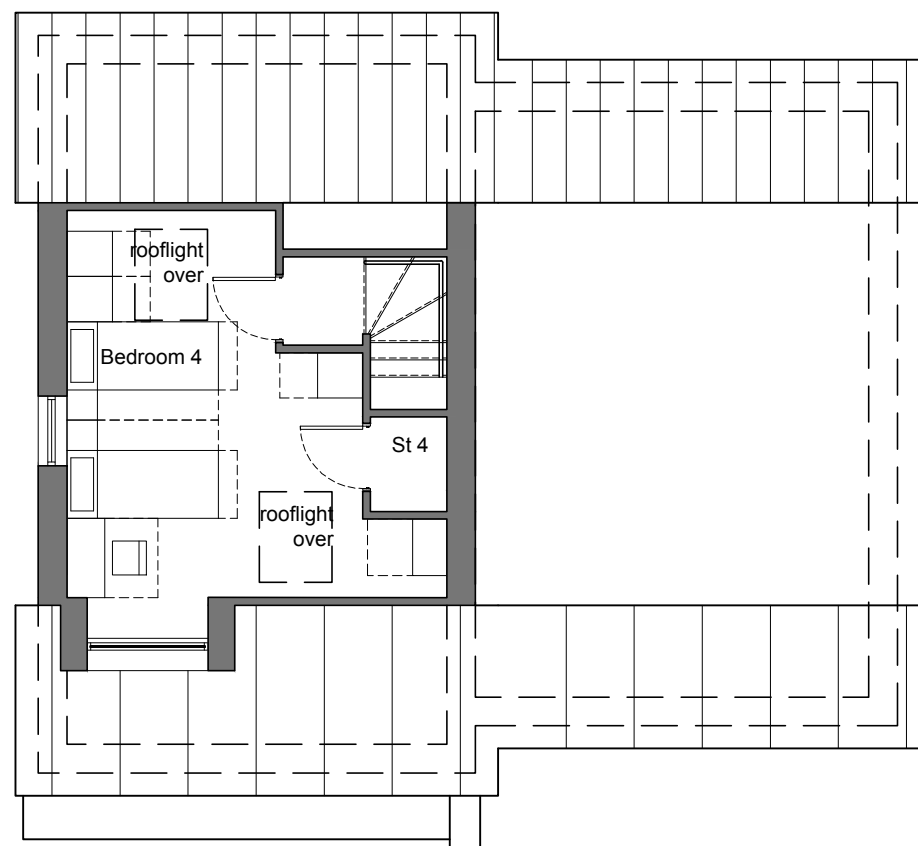

4B6P
Second Floor

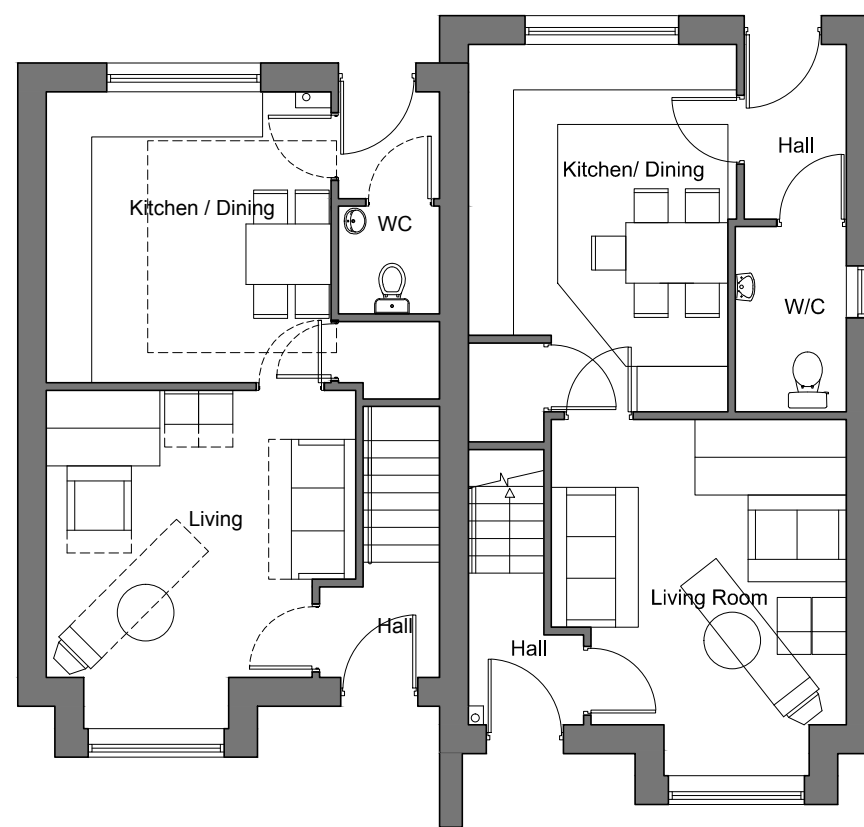


2B4P 3B5P
Ground Floor

Materials Key:
1. FL quality facing brickwork
2. Off-white through coloured render
3. Grey interlocking low profile tile
4. Black UPVC rainwater goods
5. White UPVC Fascia's and soffits
6. White UPVC doubled glazed windows
7. Gloss painted finish timber security door to achieve PAS-24
8. Blue/Grey Marley Eternit Lamina external cladding panel
9. Powder coated (grey) metal gate comprising circular bars on horizontal carrier rails.
10. Facing brickwork stepped back by 10mm.




South-East Elevation

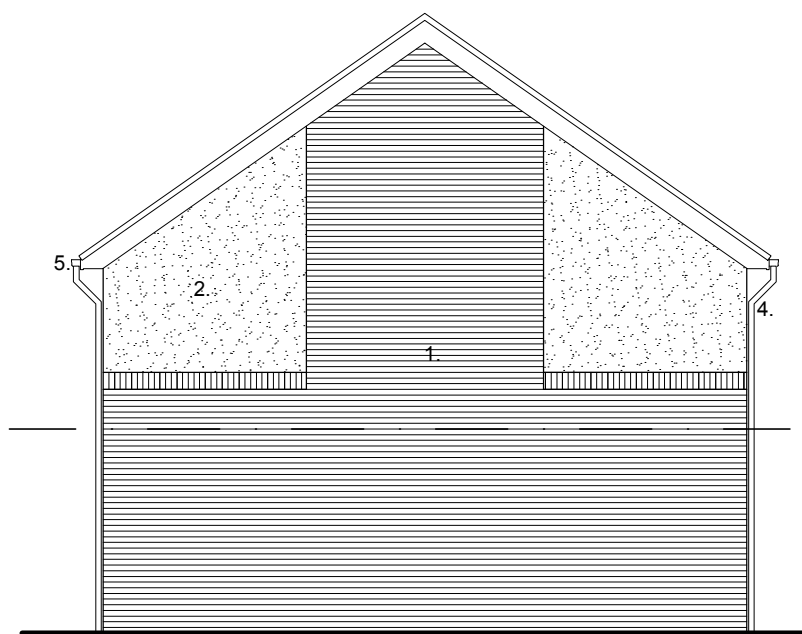

North-East Elevation




South-East Elevation

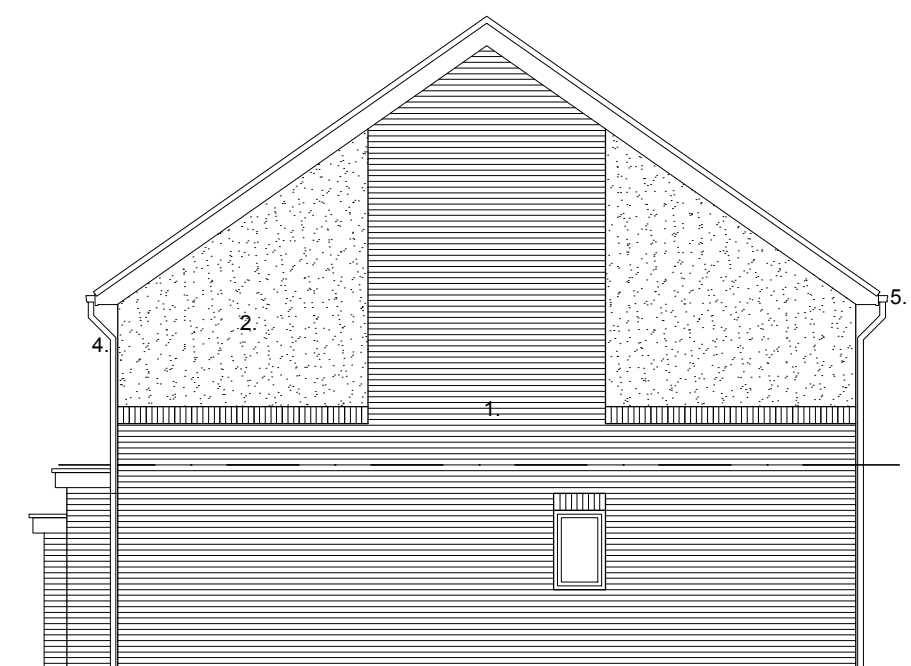

North-East Elevation




North-West Elevation

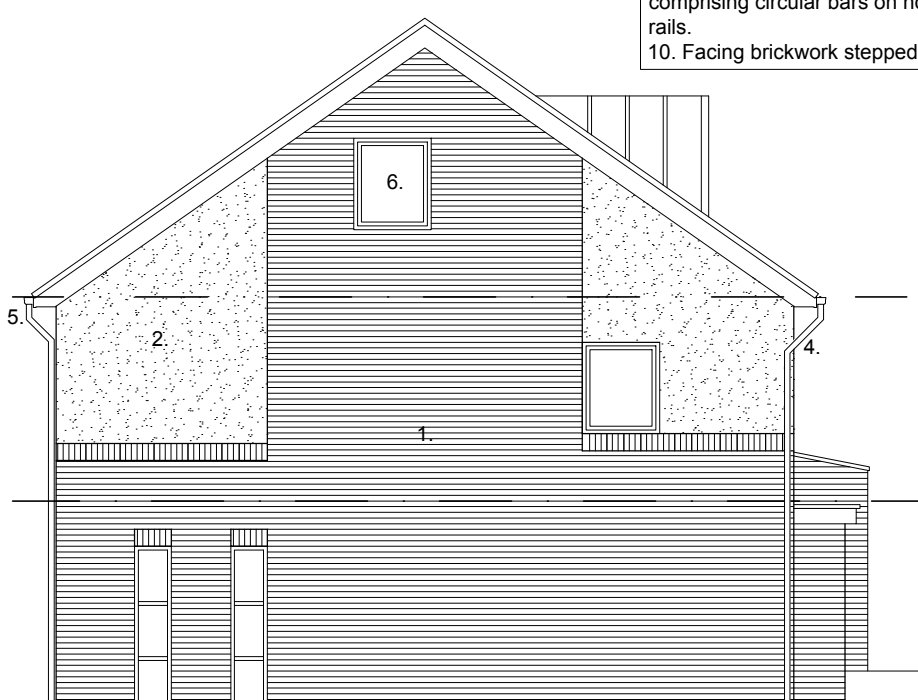

South-West Elevation




North-West Elevation

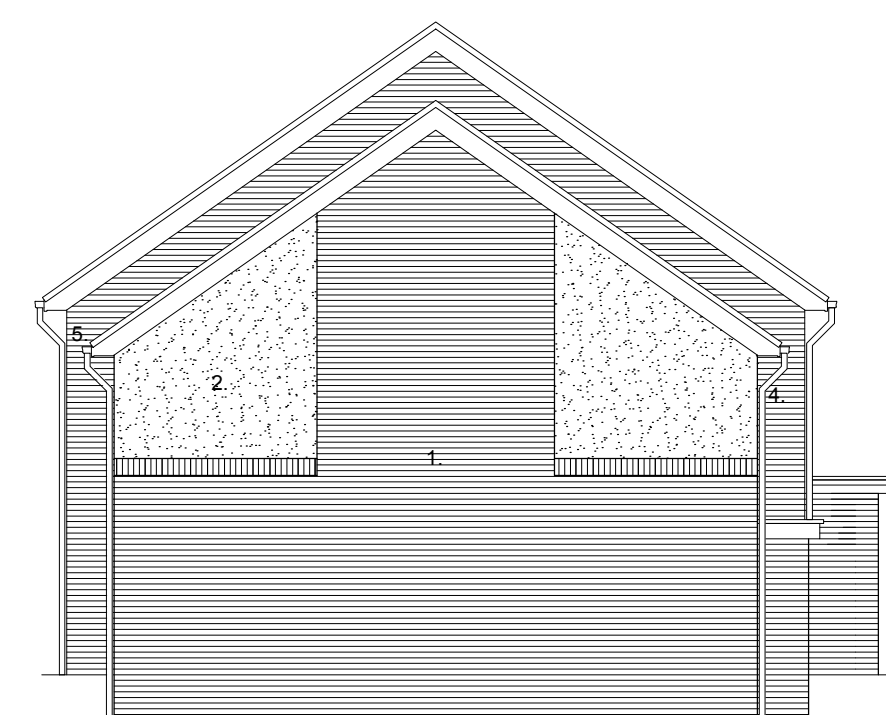

South-West Elevation

Plots 18 & 19

Plots 20 & 21

 

drawing status
approval
construction
preliminary
record
information
comment
tender

Scale 1:100 @ a1

Date 04 January 2011

Drawn RJ/PDG

Dwg No 2121.43.105A

Plans & Elevations
Plots 18-21
Alric Drive, Cundy Cross, Barnsley
Yorkshire Housing

