


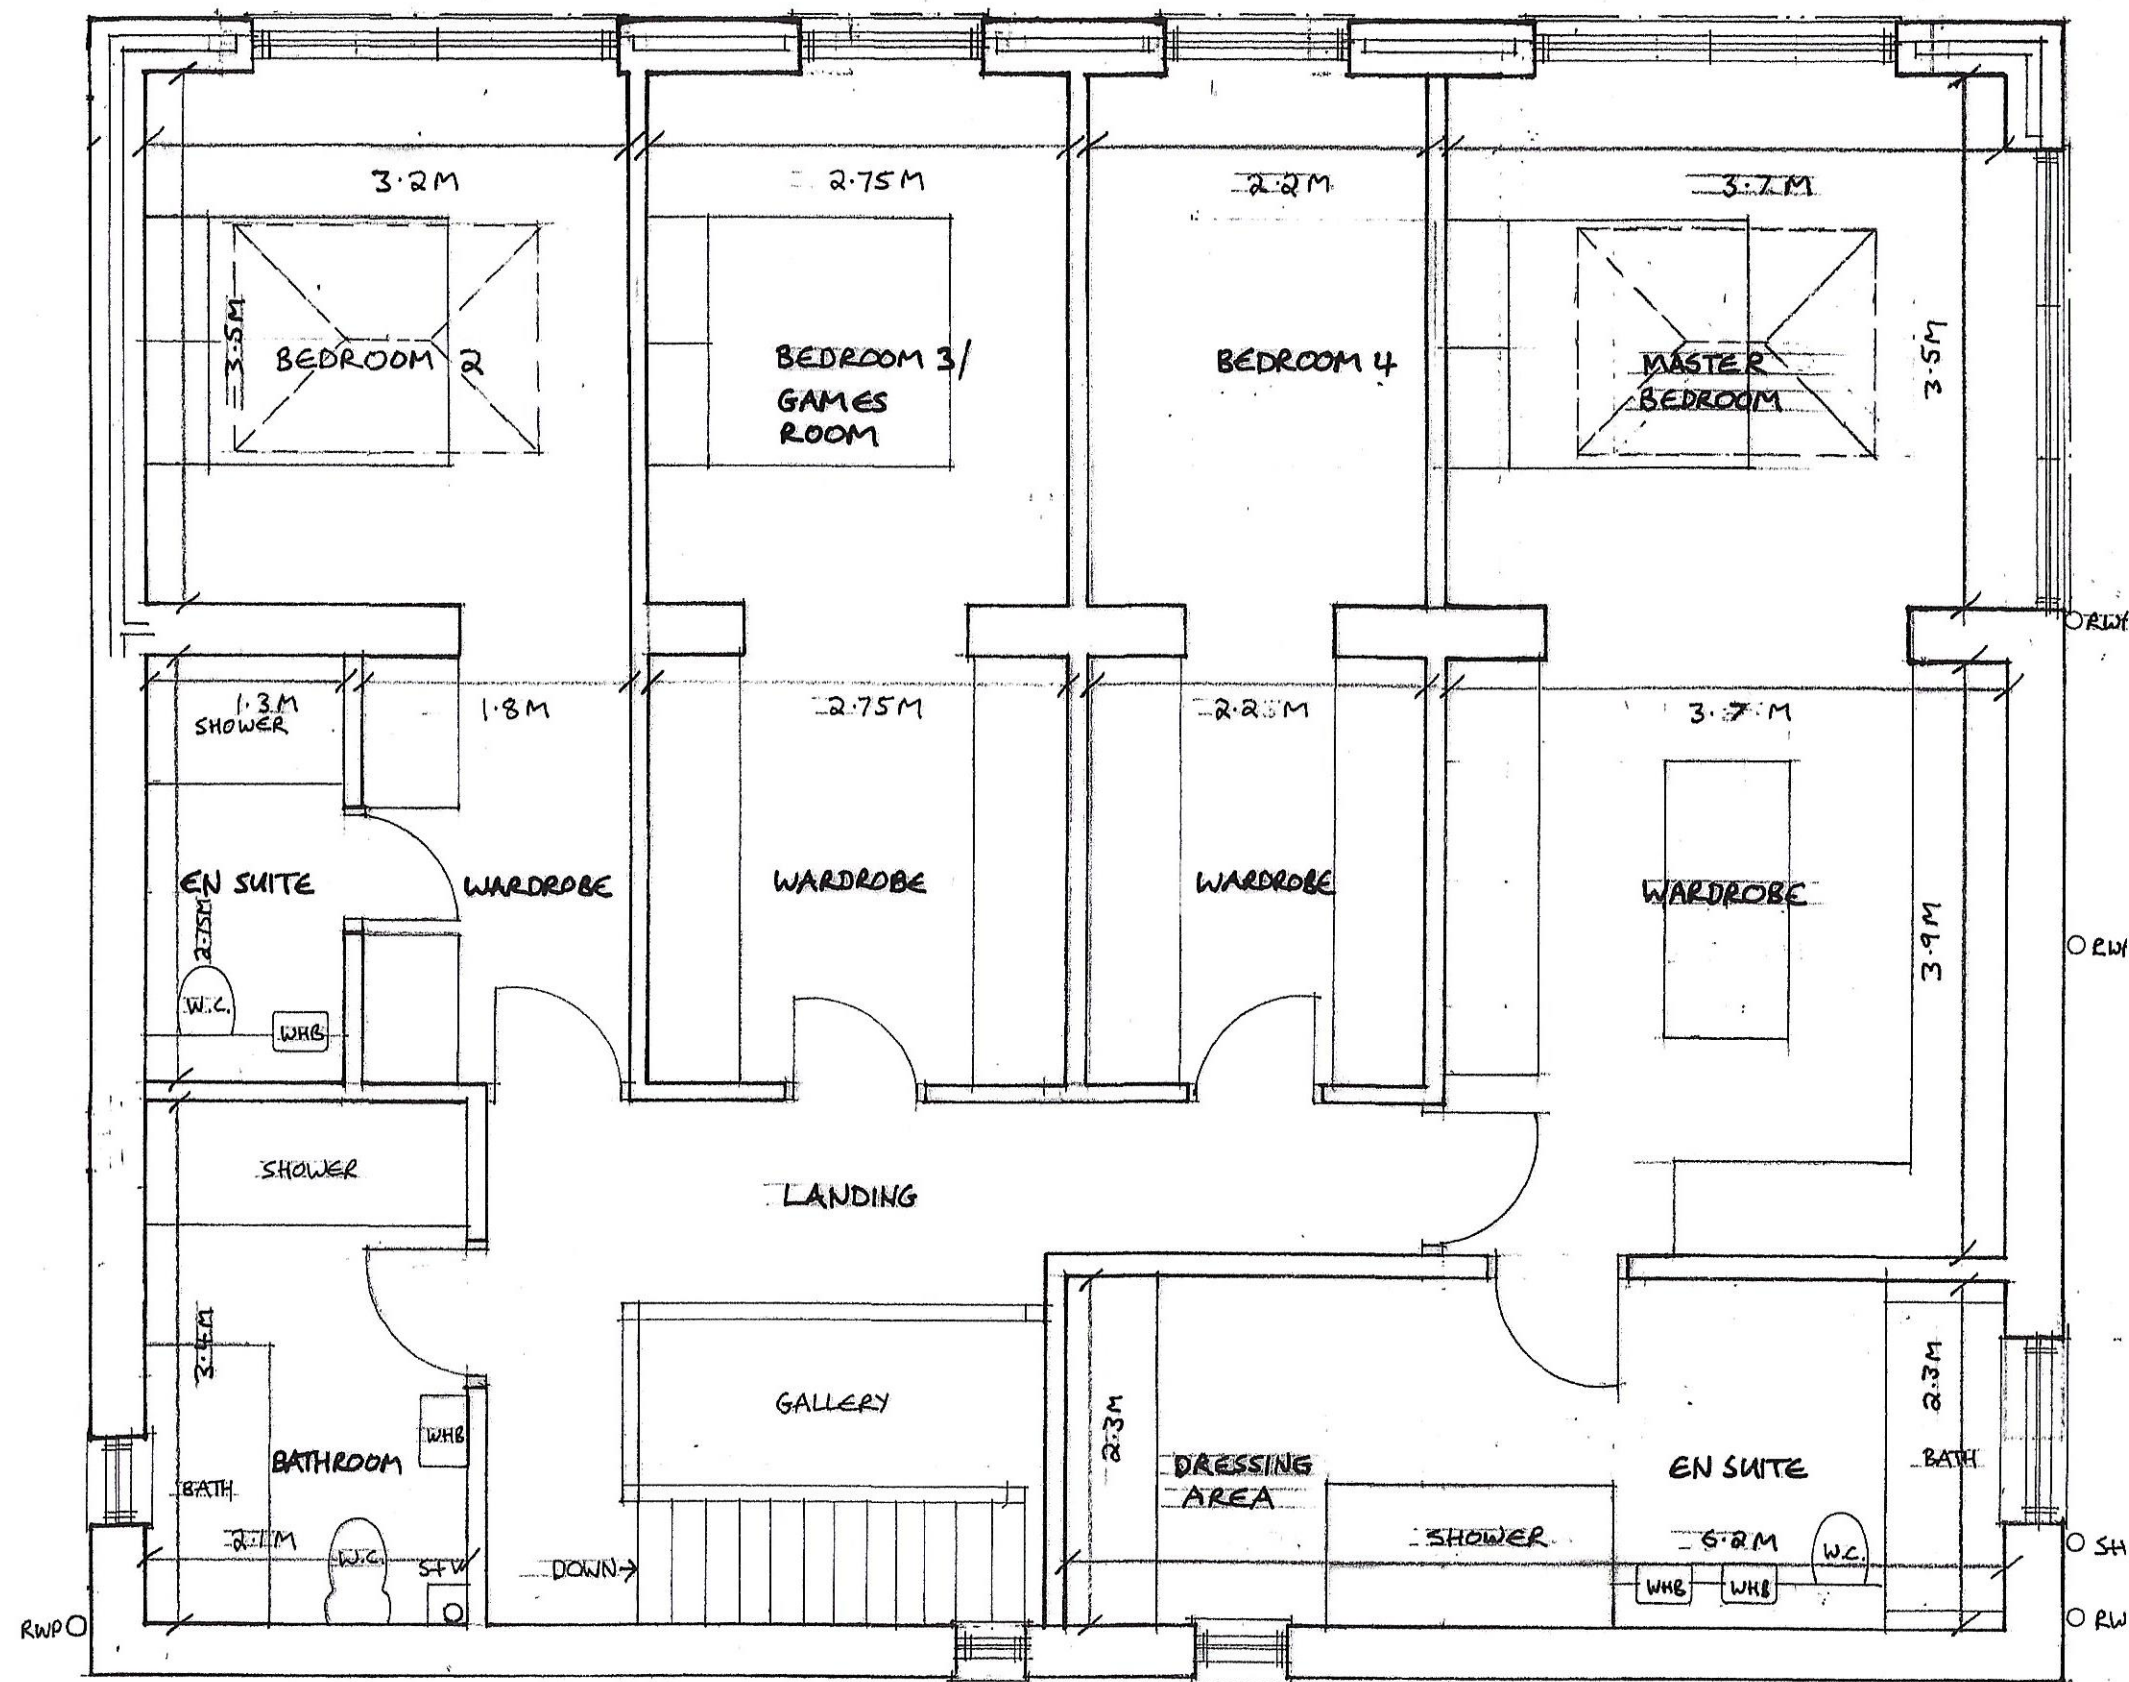

A: AMENDED GARAGE (9.8.18)
 B: REMOVED SIDE EXTENSION (20.8.18)

PROPOSED 1ST FLOOR PLAN AT
THE HAWTHORNES, MANCHESTER ROAD,
PLUMPTON, THURLSTONE, S36 9QW
CLIENT: MR P. BUCKLEY + MS A. CUTTS

Dr No: 27/6/18 DATE: 13.6.18 SCALE 1:50 @ A3



M. 07792 527 531
 T. 01909 566 000

Grove House, Lidsters Lane,
 South Anston, Sheffield S25 5BB

james@clayarchitecturaldesigns.co.uk
 clayarchitecturaldesigns.co.uk