


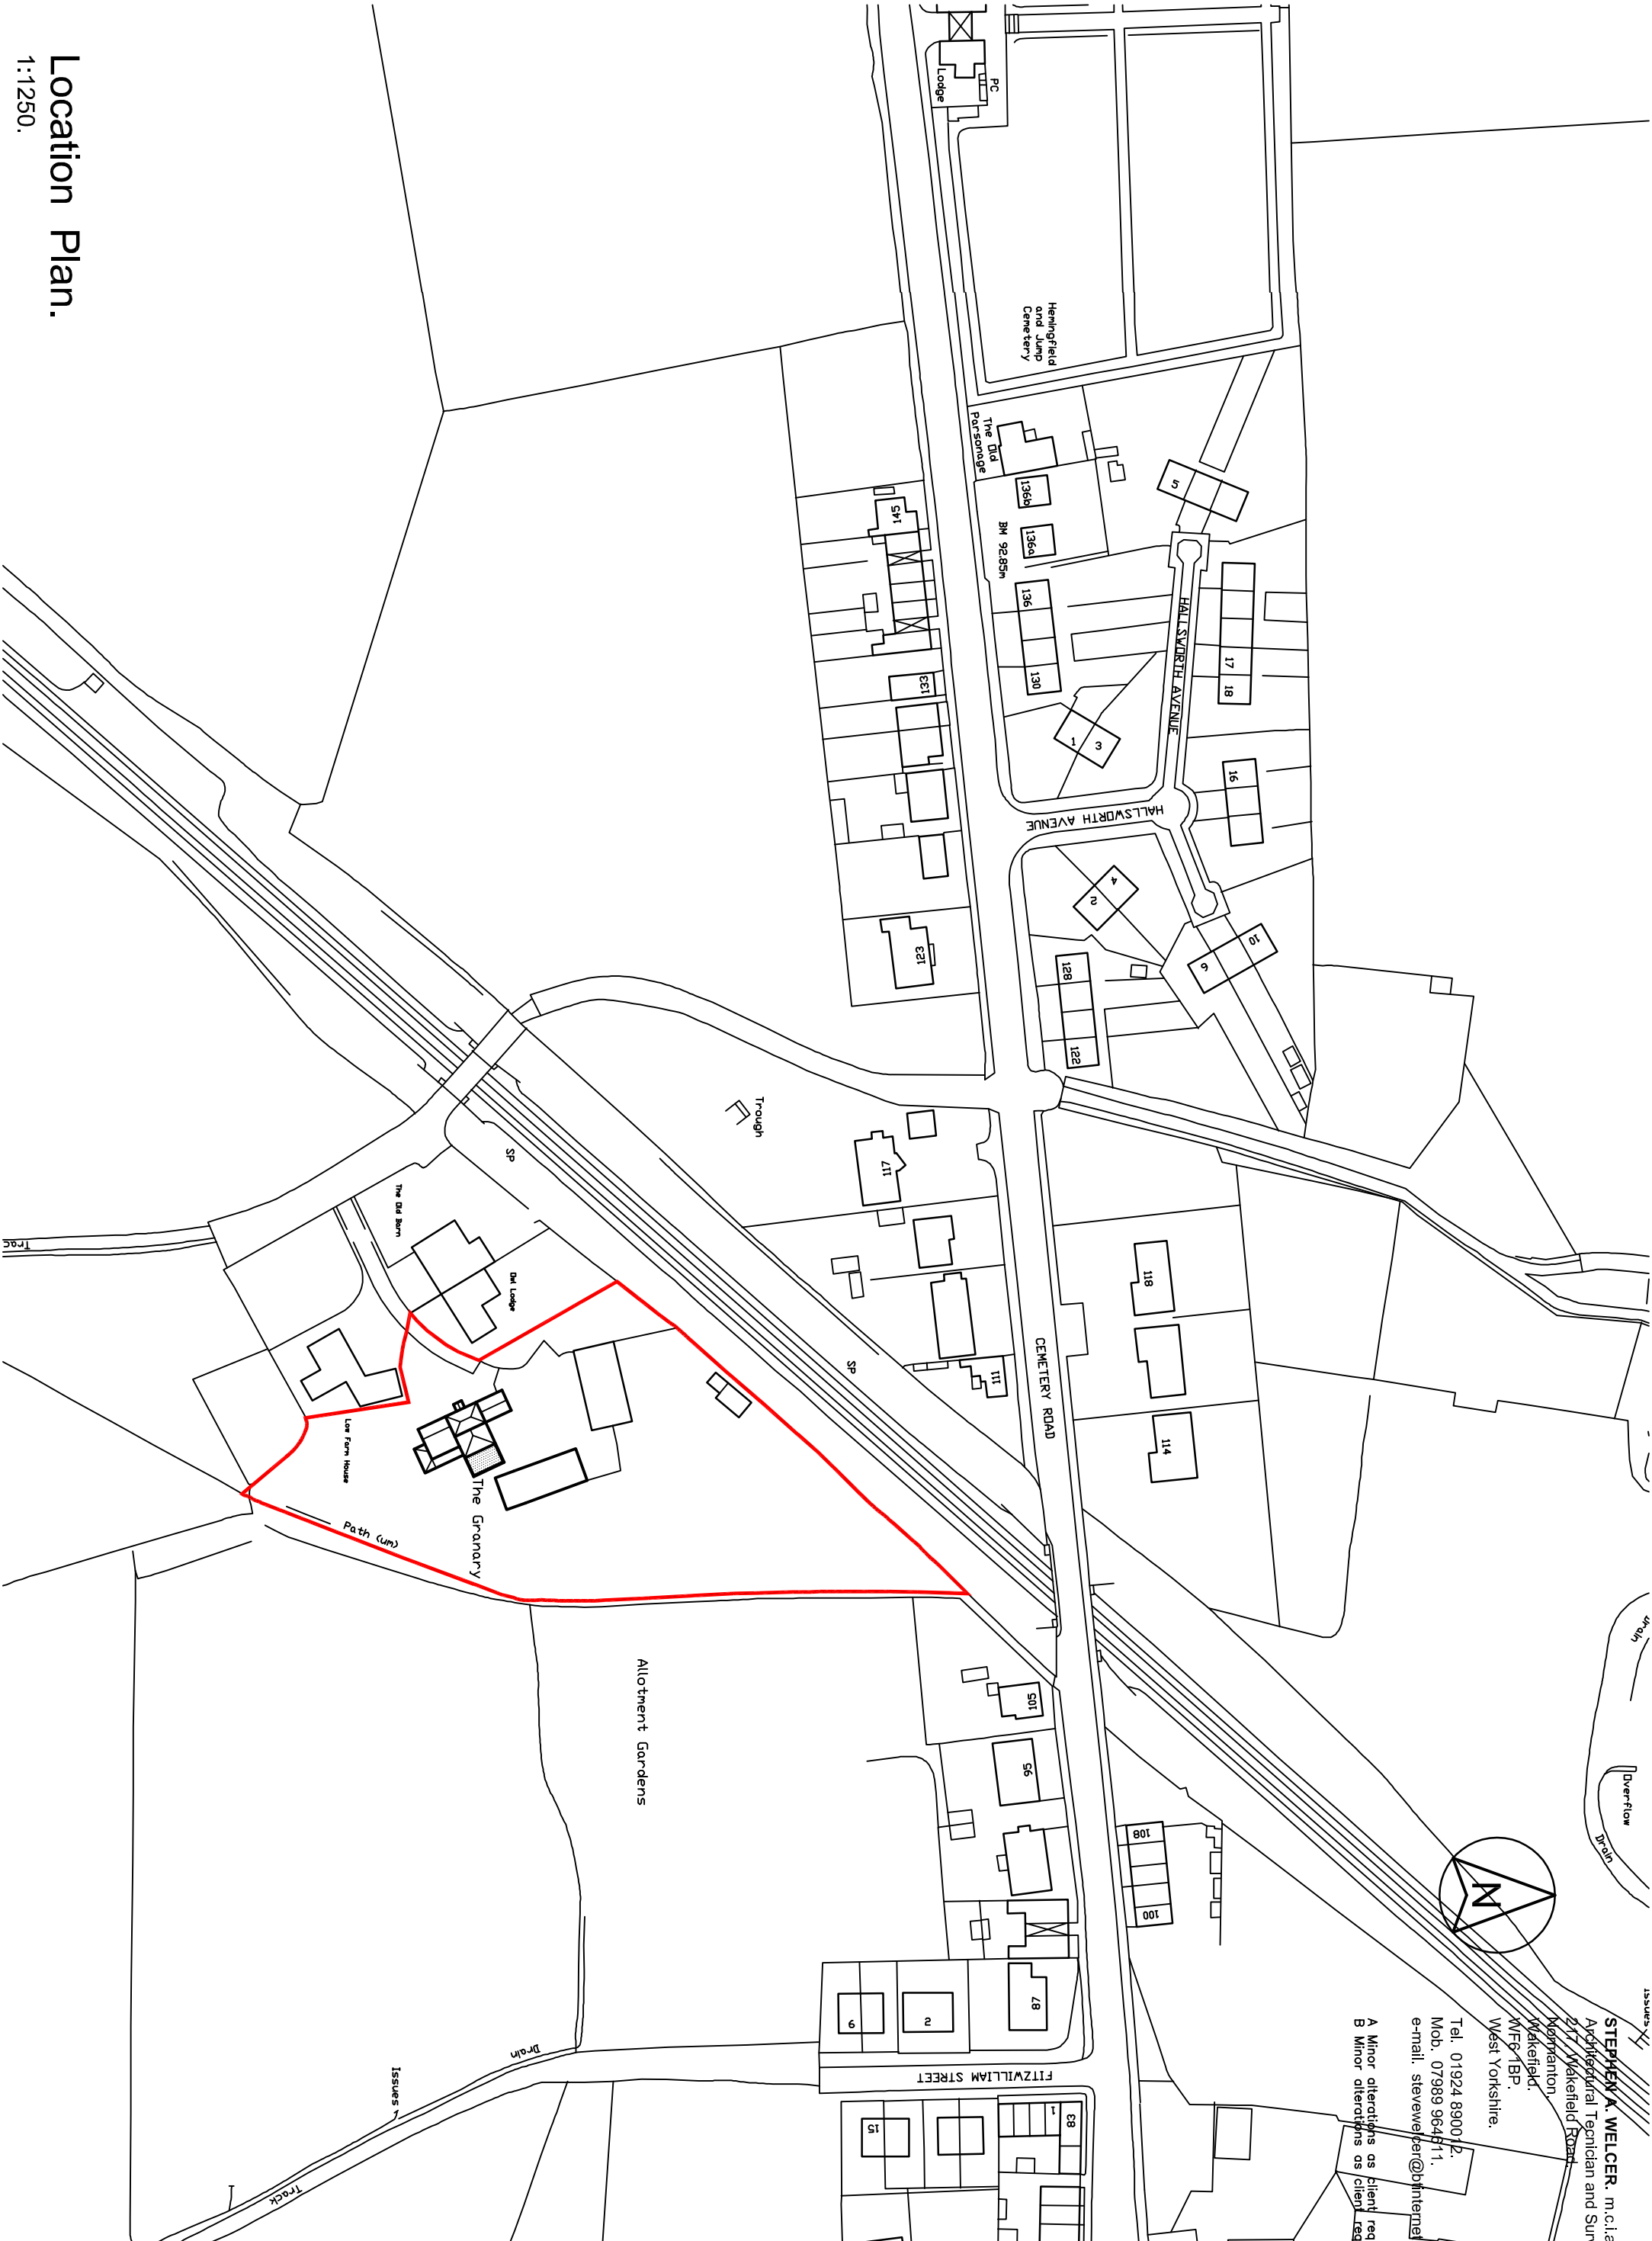

Issues

Client request, 18.08.2017

Minor alterations as client request, 01.05.2018

STEPHEN A. WELGER, m.c.i.a.t.

Architectural Technician and Surveyor.

277 Wakefield Road

Morperton

Wakefield.

WF6 1BP.

West Yorkshire.

Tel. 01924 890012.

Mob. 07989 964911.

e-mail. stevewelger@btinternet.com.

Scale	1:1250 @ A3.		
Date	FEB. 2017		
Drawn by	SW	Checked by	-
Drawing no.	2017-26-08	Revision	B

Drawing Title	SITE PLANS LOCATION PLAN.
---------------	------------------------------

Project Title	PROPOSED EXTENSION. THE GRANNARY, LOW FARM. CEMETERY ROAD, HEMMINGFIELD. FOR MR. K. HERBERT.
---------------	---

Property Address	THE GRANNARY, LOW FARM. CEMETERY ROAD, HEMMINGFIELD. S73 0QJ.
------------------	--

Location Plan.
1:1250.